


EXISTING SECTION A /A
scale 1:100

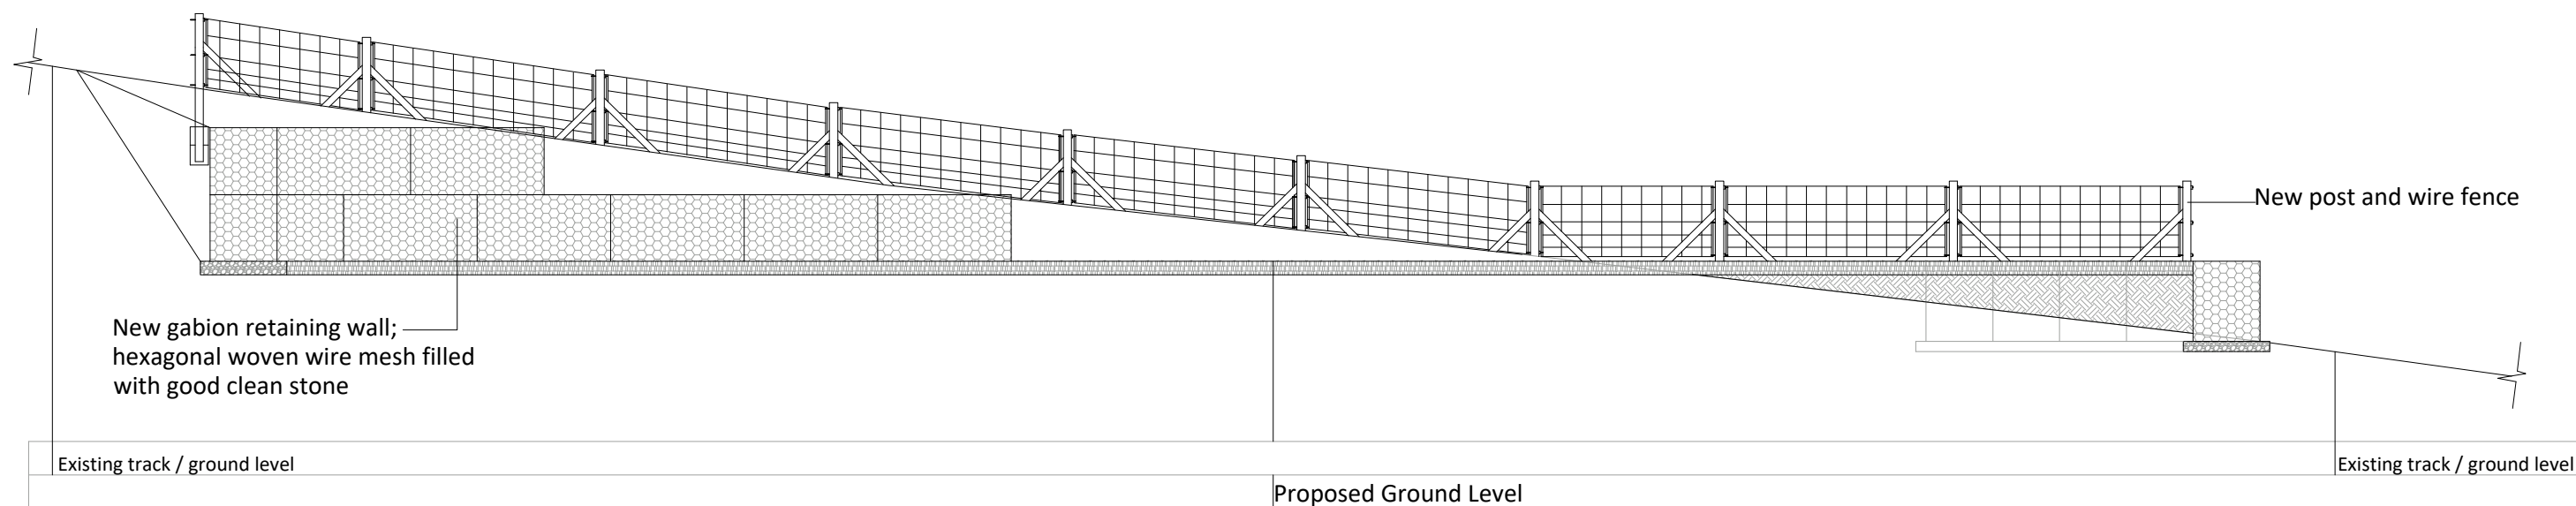

PROPOSED SECTION A /A
scale 1:100

Mr Michael Keogh
The Paddocks
Nant-y Feddw, Bedlinog.
Merthyr Tydfil. CF46 6UF

Proposed Exercise Yard
hdw.ph.mk.03