


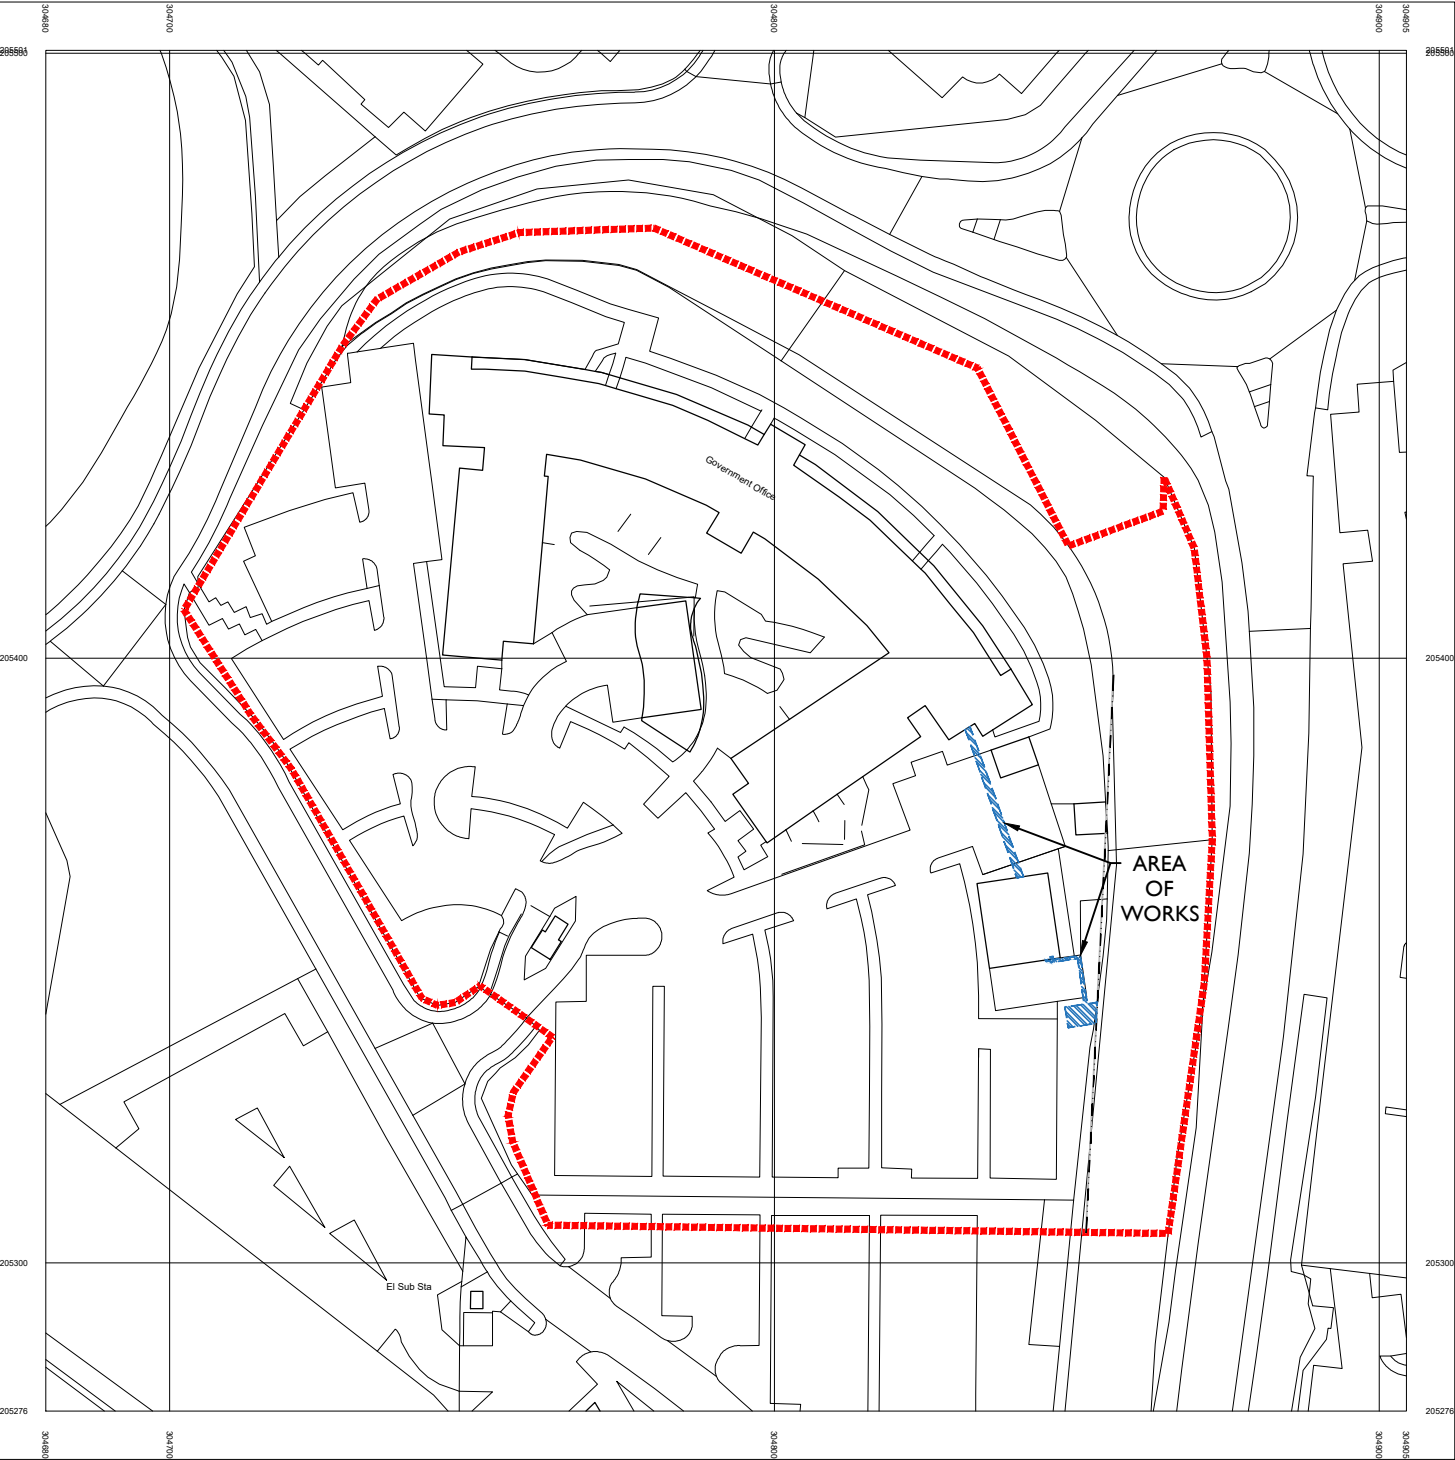

Serial number: 257012
© Crown copyright and database right 2023
Ordnance Survey licence 100049857
Reproduction in whole or in part is prohibited
without the prior permission of Ordnance Survey

SITE LOCATION PLAN
1:1250

DRAWING STATUS

PLANNING



Technical Facilities Management
Caron House, 3 Oak Tree Court, Mulberry Drive, Cardiff Gate Business Park, Cardiff, CF23 8RS.
Tel: (029) 2073 6900 | Fax: (029) 2073 9255 | www.mitie.com

CLIENT NAME

WELSH GOVERNMENT

PROJECT NAME

INSTALLATION OF BATTERY BACKUP (2026-27) AT
RHYD Y CAR, MERTHYR TYDFIL, CF48 1UZ

DRAWING TITLE

SITE LOCATION PLAN

DRAWN BY	CHECKED BY	APPROVED BY	DATE	SCALE @ A3
GQ	JH	KB	JUNE 2026	AS SHOWN

PROJECT No.	DRAWING No.	REV
WG1323	AL01	REV

M/PROJECTS