



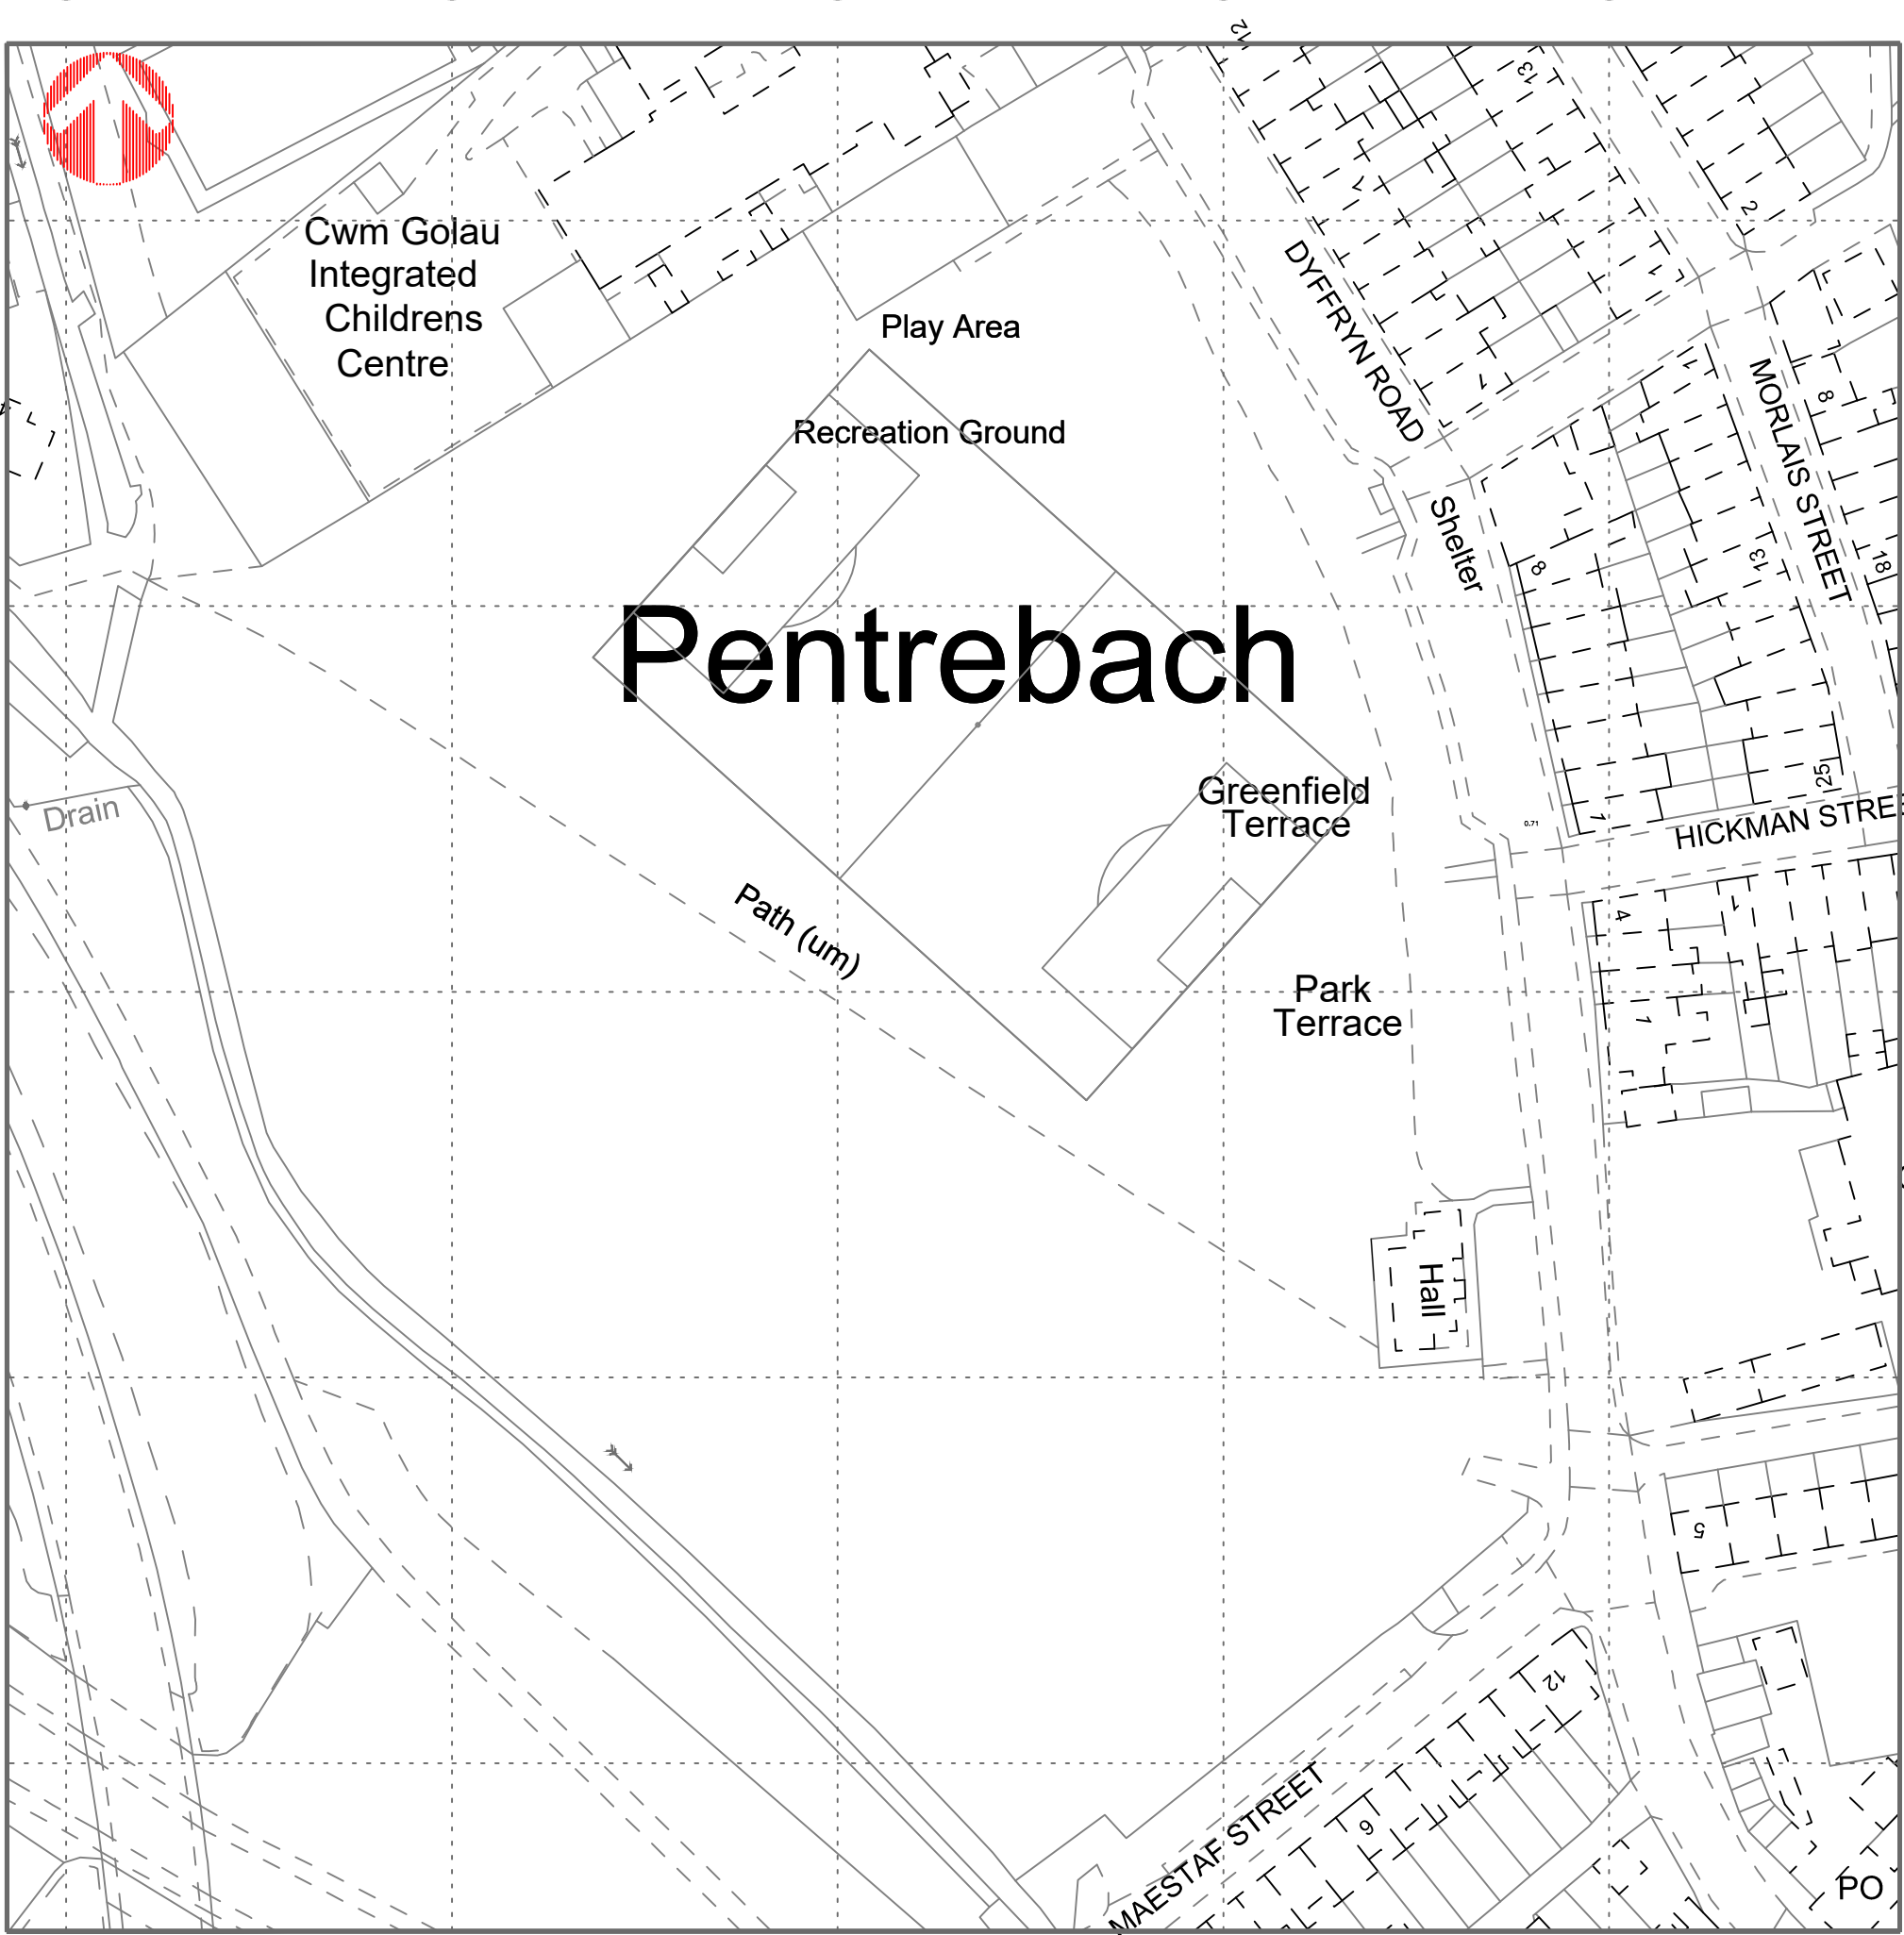

Existing Block Plan
1:1000

© Crown copyright 2025 Ordnance Survey 100053143

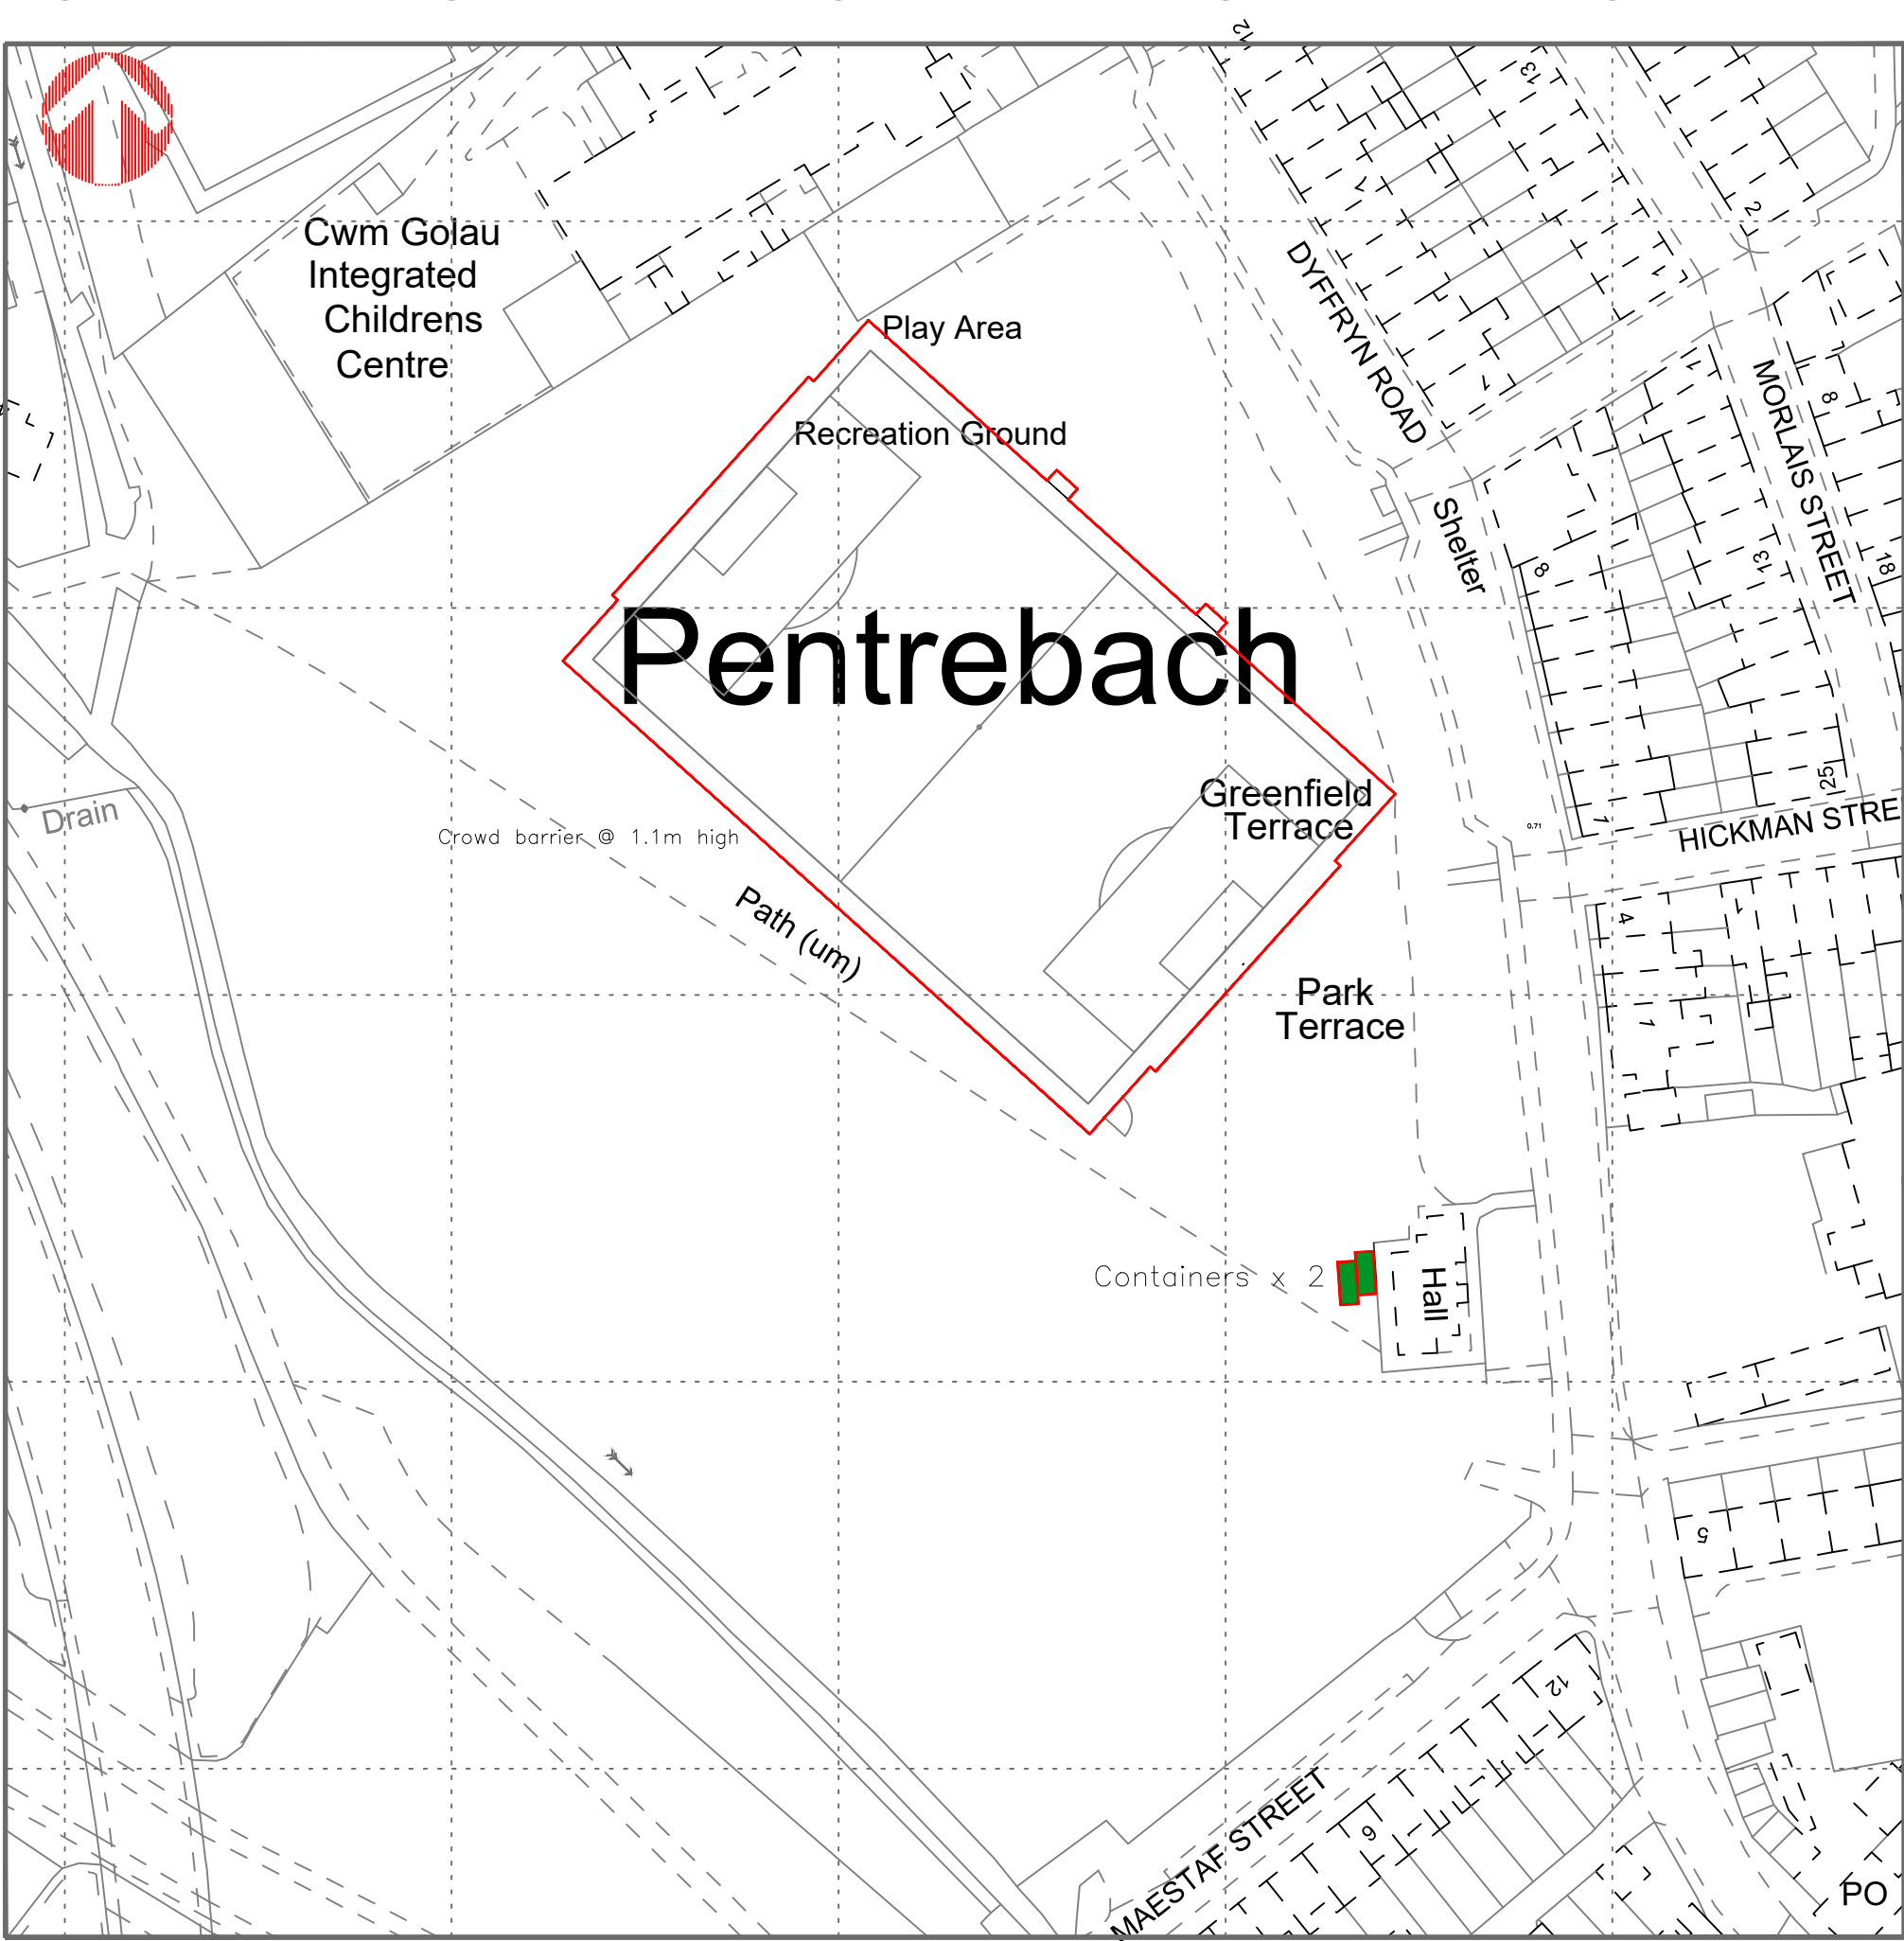

Proposed Block Plan
1:1000

© Crown copyright 2025 Ordnance Survey 100053143

Utopia Design Architectural Services			
Issued Only for Purpose Indicated			
Drawing Status: FOR PLANNING PURPOSES ONLY			
Address	306400 , 203642 Pentrebach Playing Fields Pentrebach Merthyr Tydfil CF48 4BJ		
Project	Proposed crowd barrier rail, and access gates, dugouts x 2 Storage Container x 2		
Drawn by	PT	Date	MAY 25
Title	Existing & Proposed Block Plan		1:1000
Drwg No	PENTREBACH PLAYING FIELDS 01		
Scale	1:1000		
Paper	A2		