
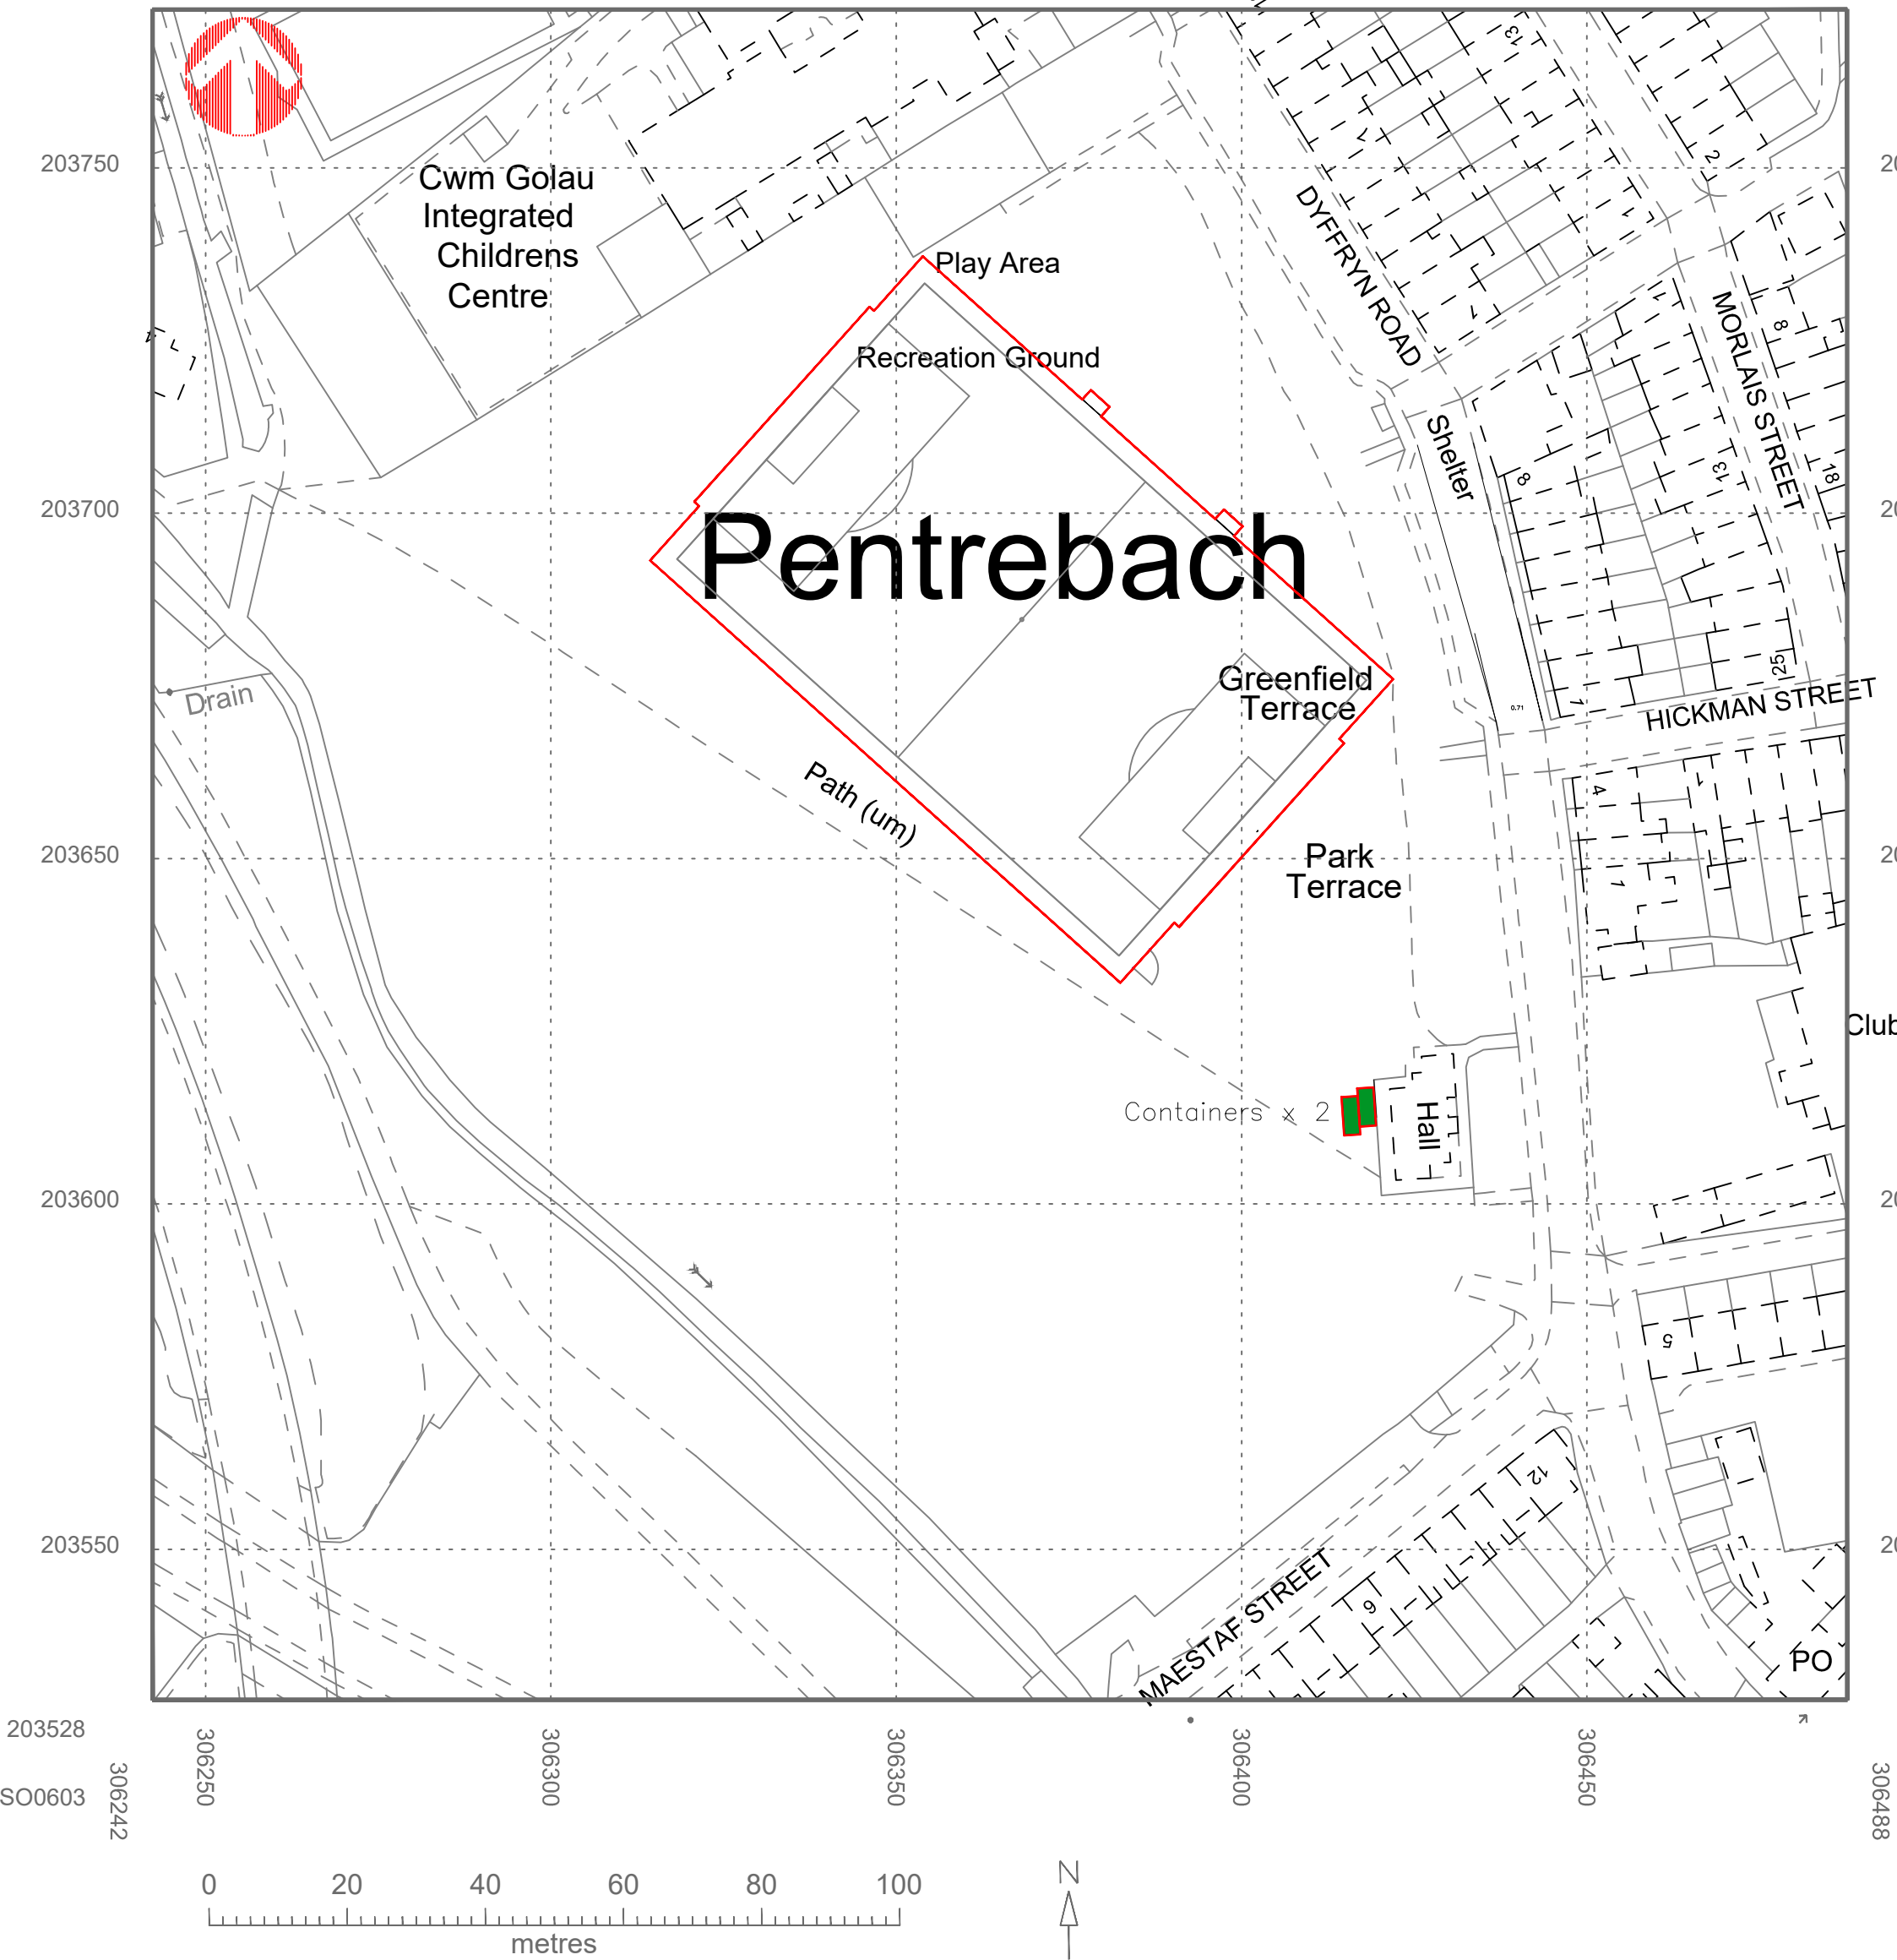
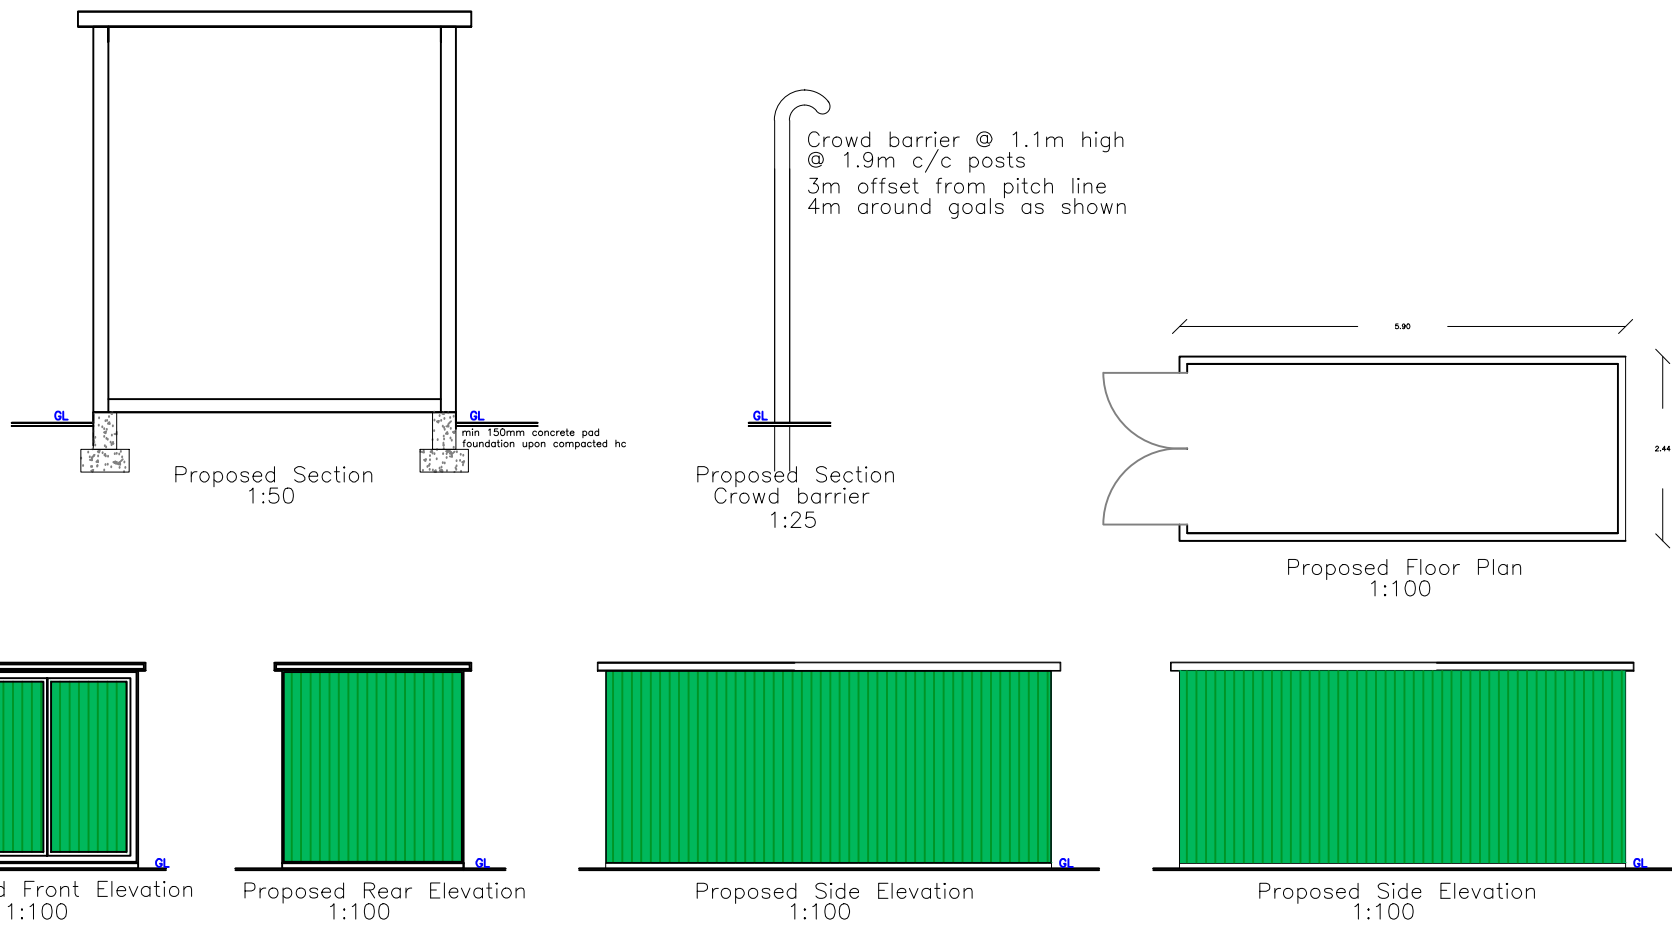


203773

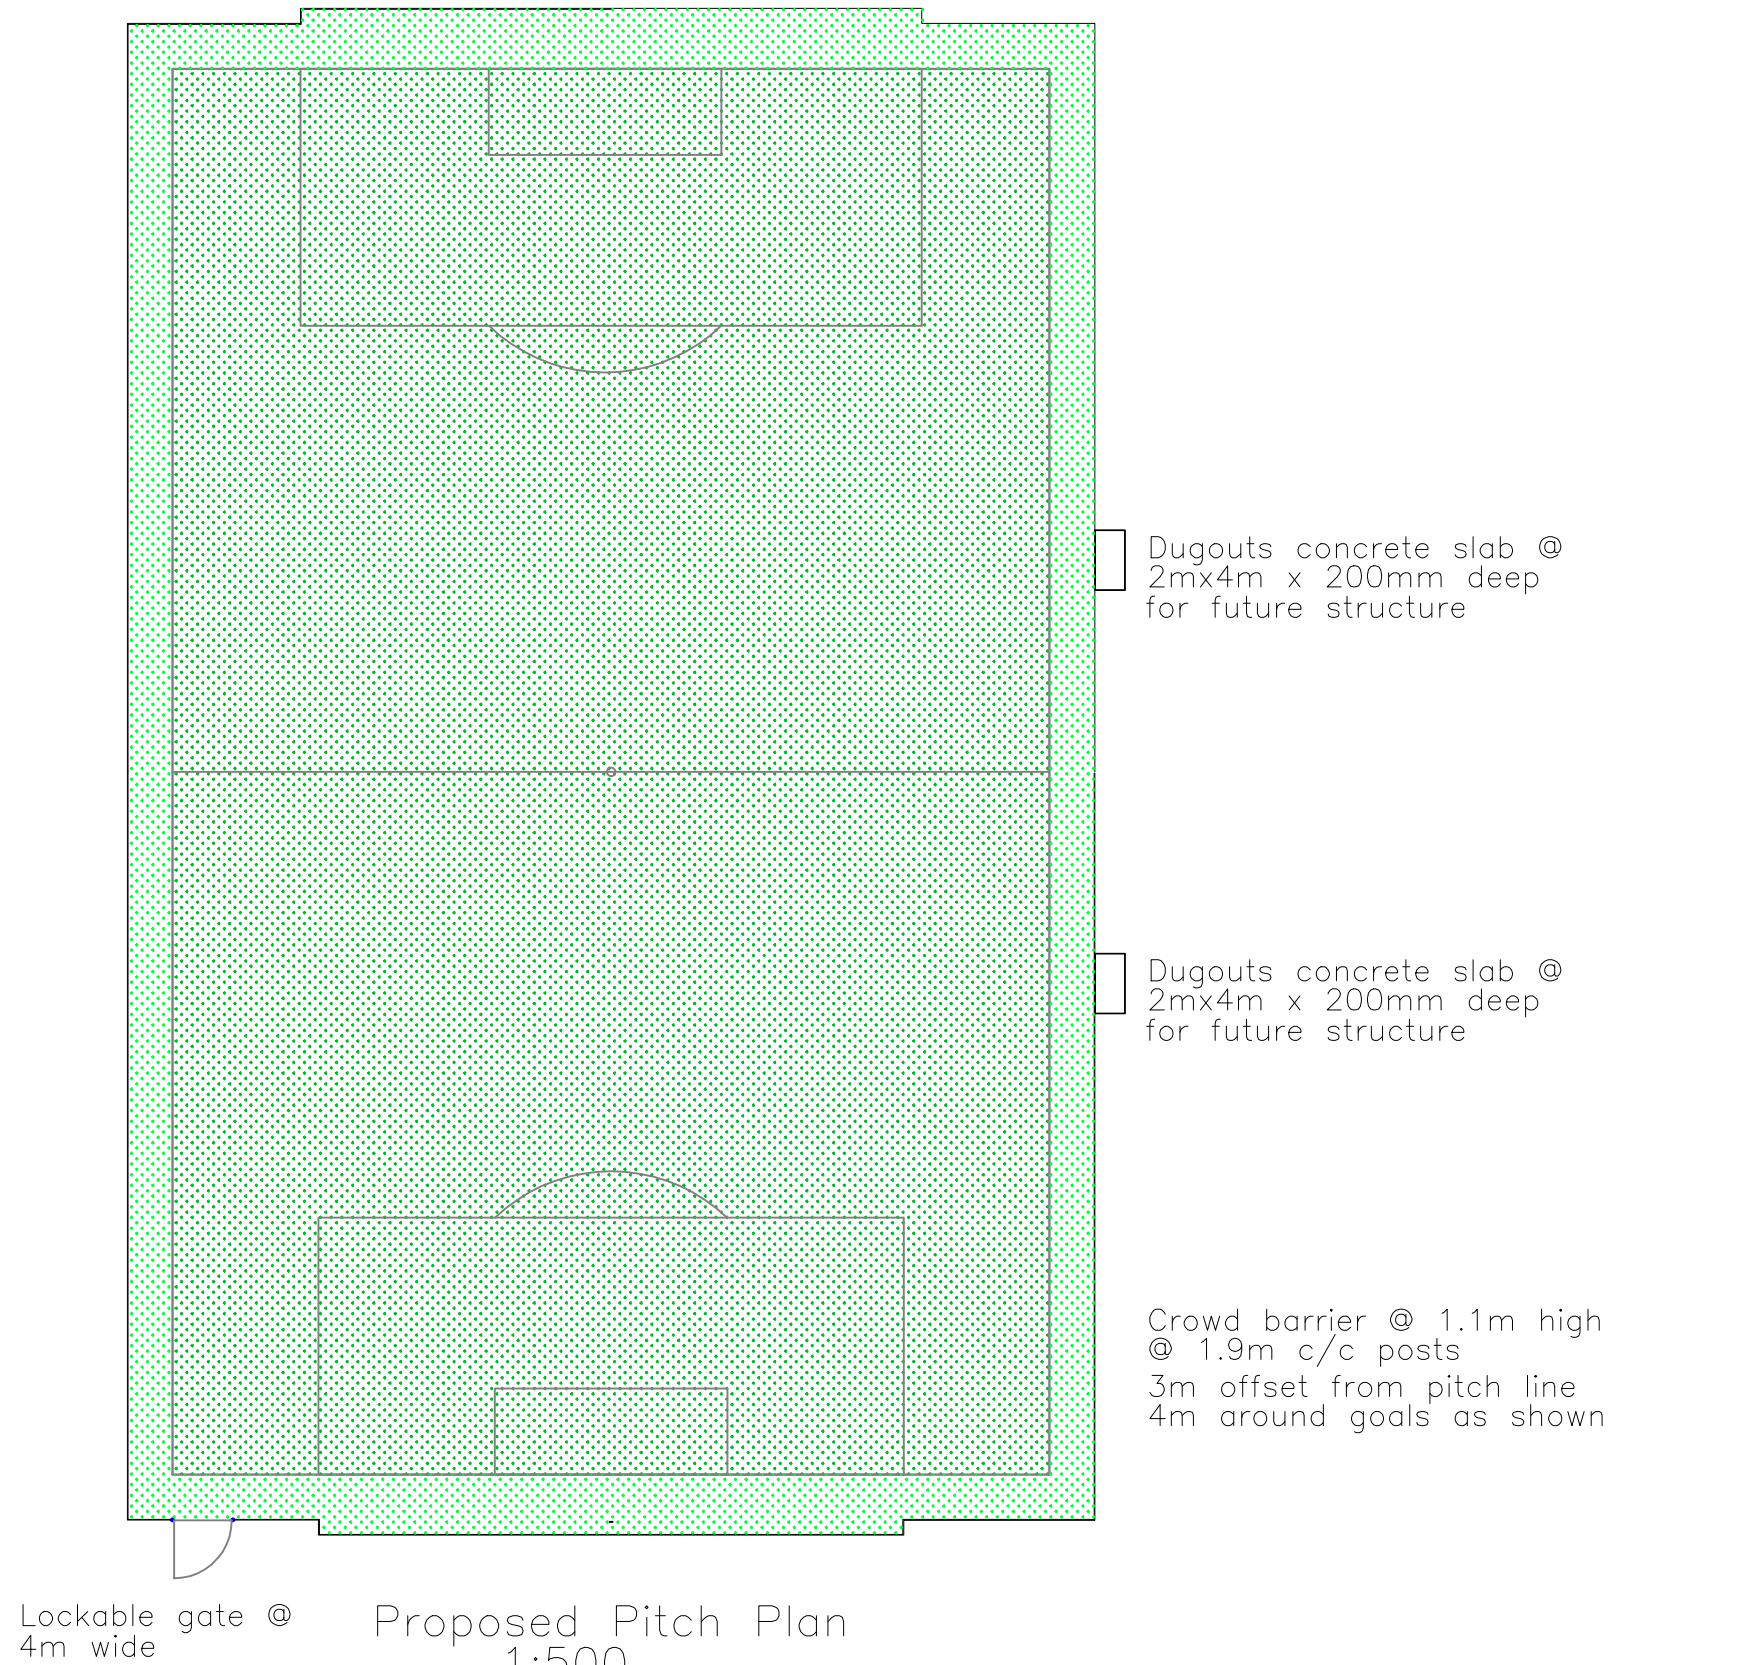

© Crown copyright 2025 Ordnance Survey 100053143

Utopia Design Architectural Services			
Issued Only for Purpose Indicated			
Drawing Status: FOR PLANNING PURPOSES ONLY			
Address	306400 , 203642 Pentrebach Playing Fields Pentrebach Merthyr Tydfil CF48 4BJ		
Project	Proposed crowd barrier rail, and access gates, dugouts x 2 Storage Container x 2		
Drawn by	PT	Date	MAY 25
Title		Existing & Proposed Block Plan	
		Scale	1:25 1:50 1:100 1:500 1:1000
		Paper	A2
Drwg No		PENTREBACH PLAYING FIELDS 02	