
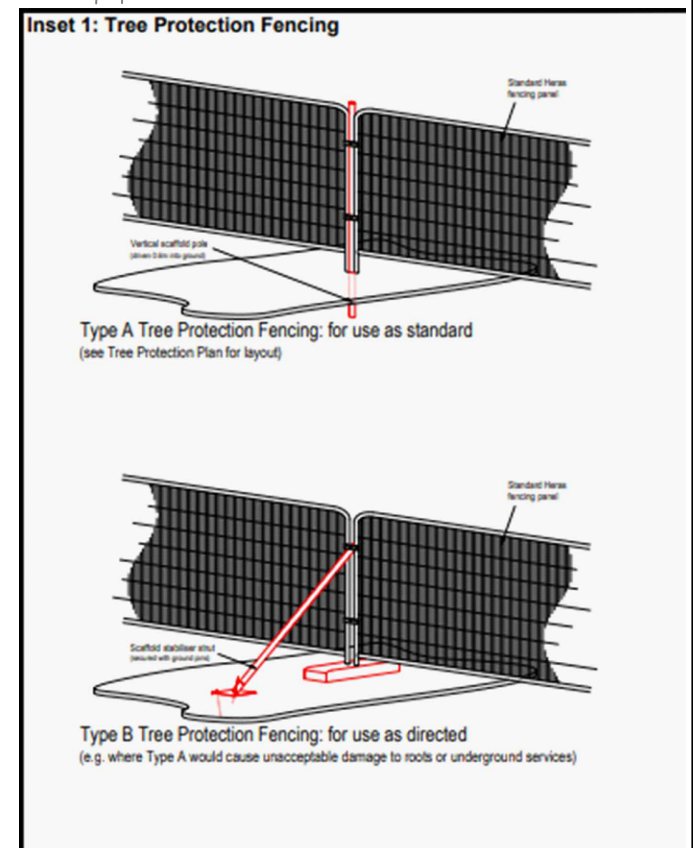
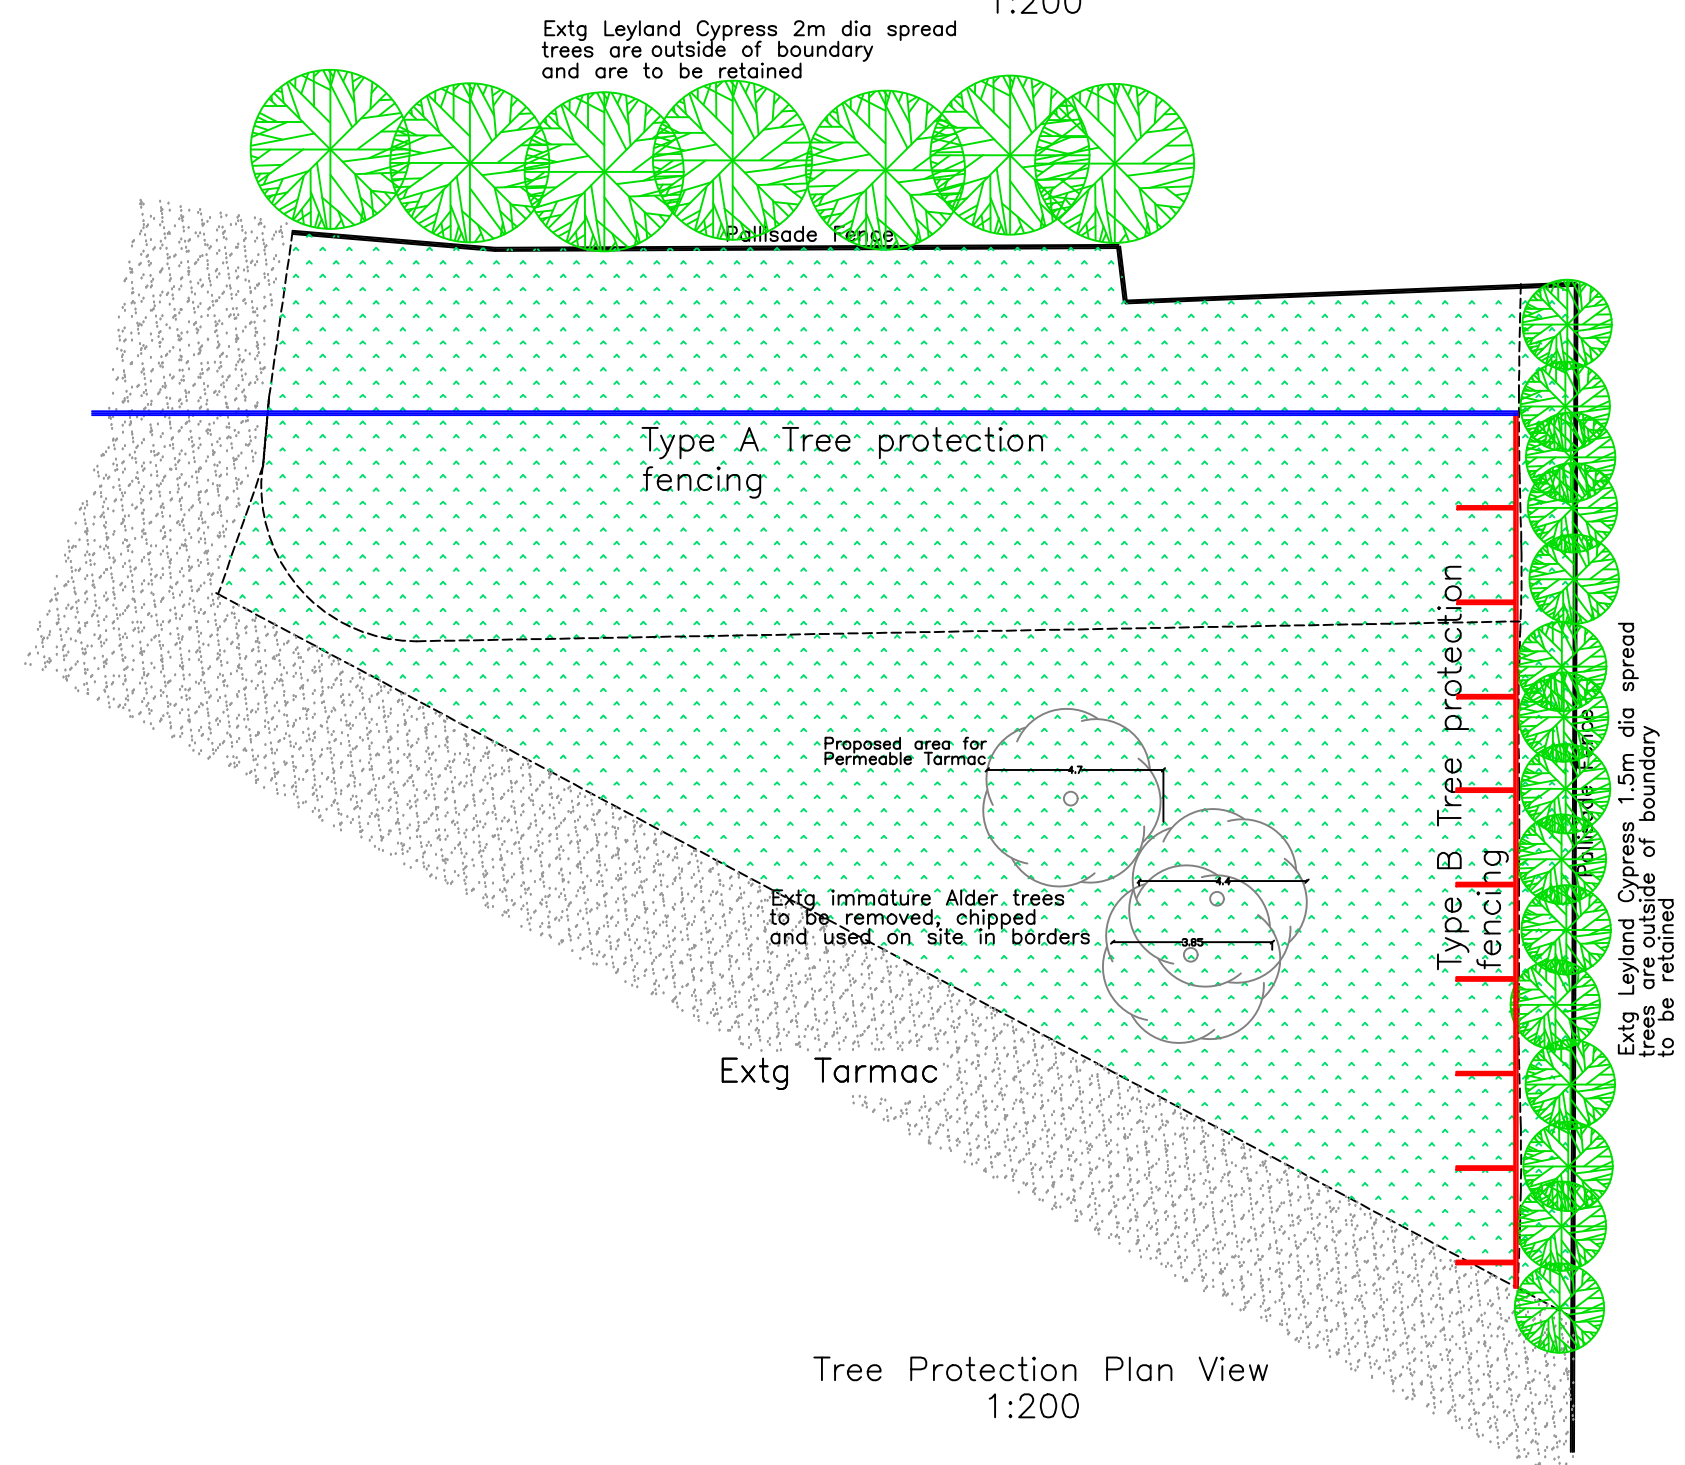
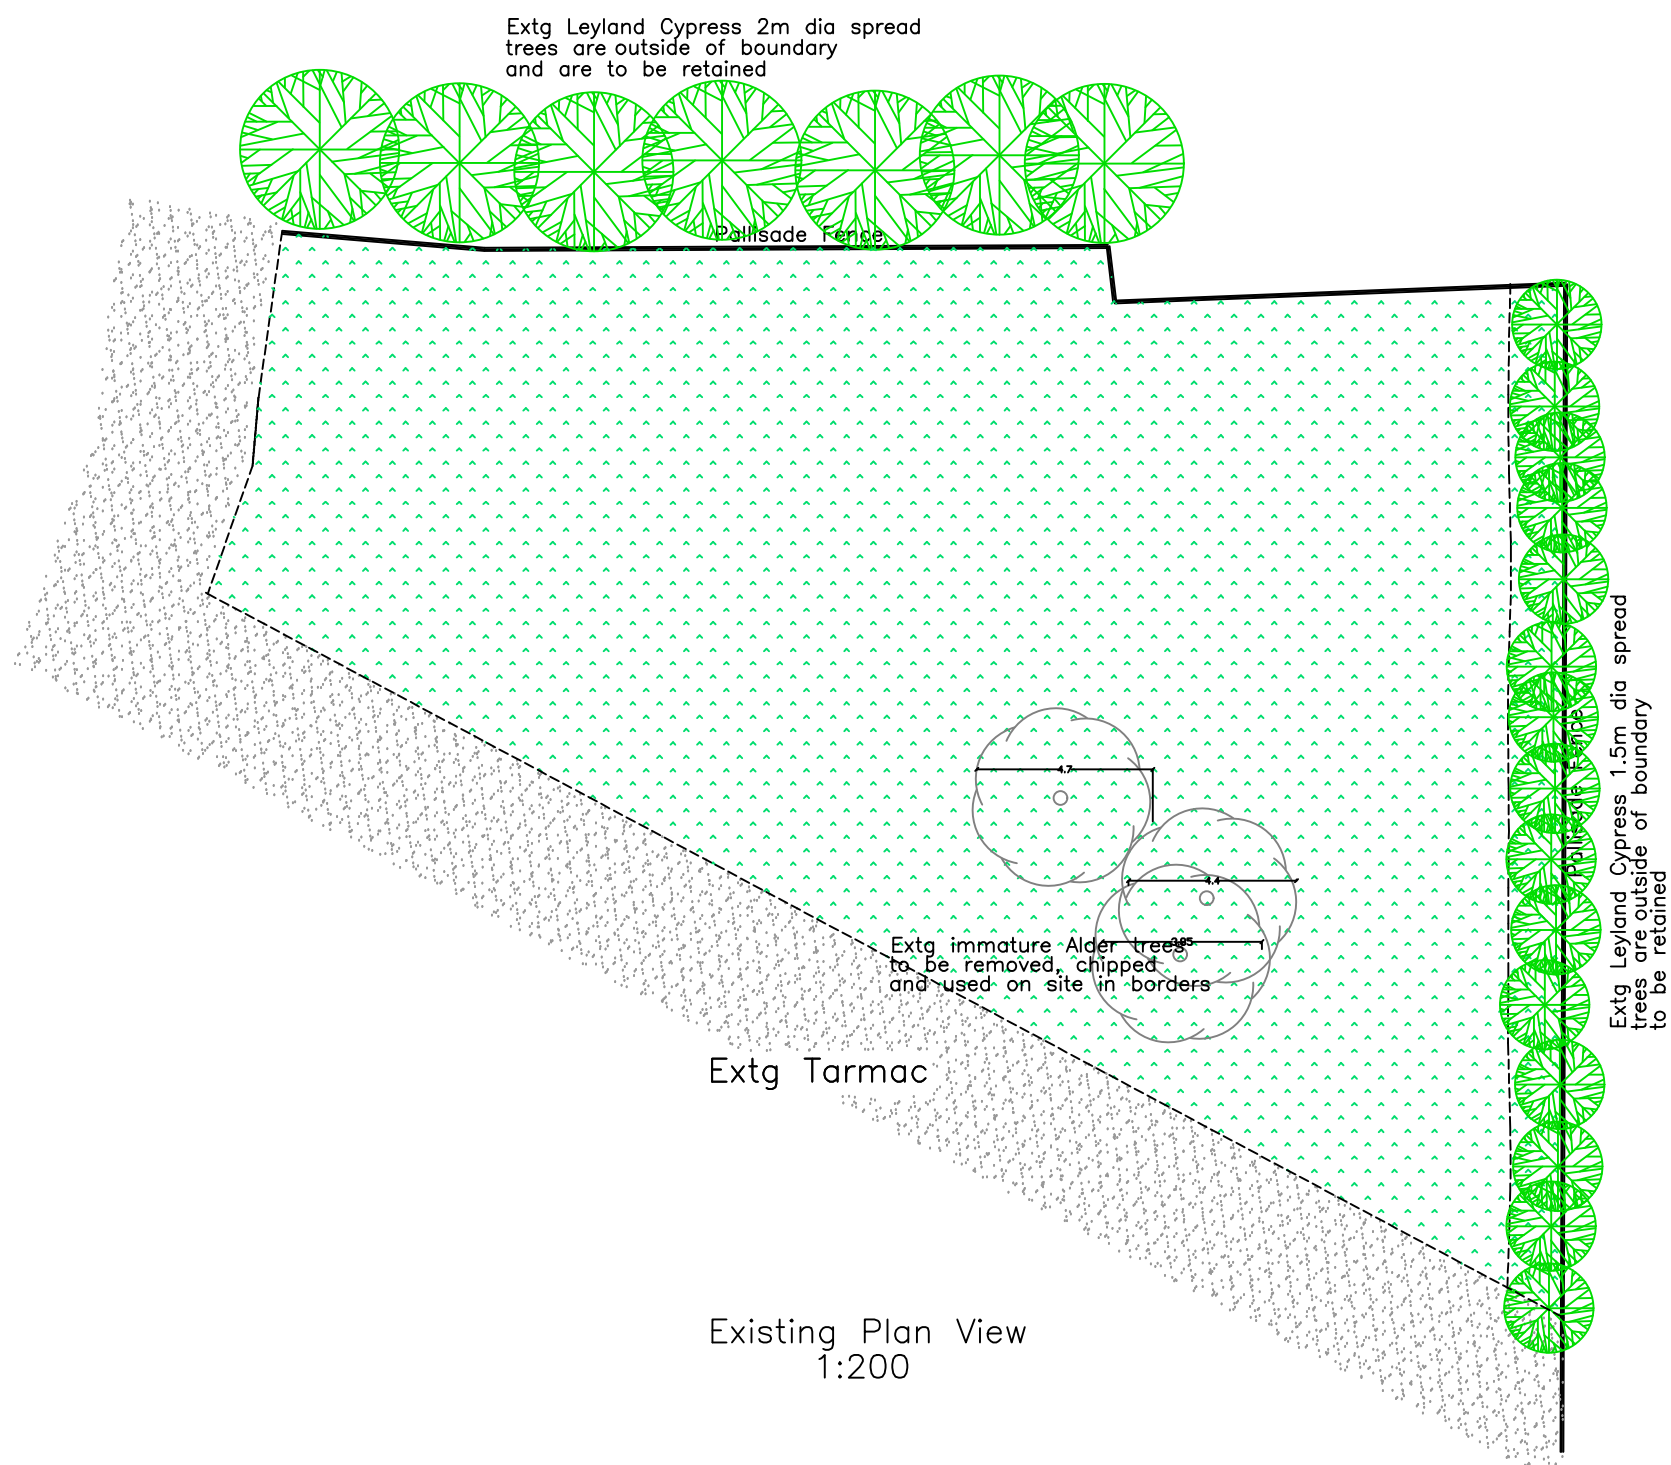
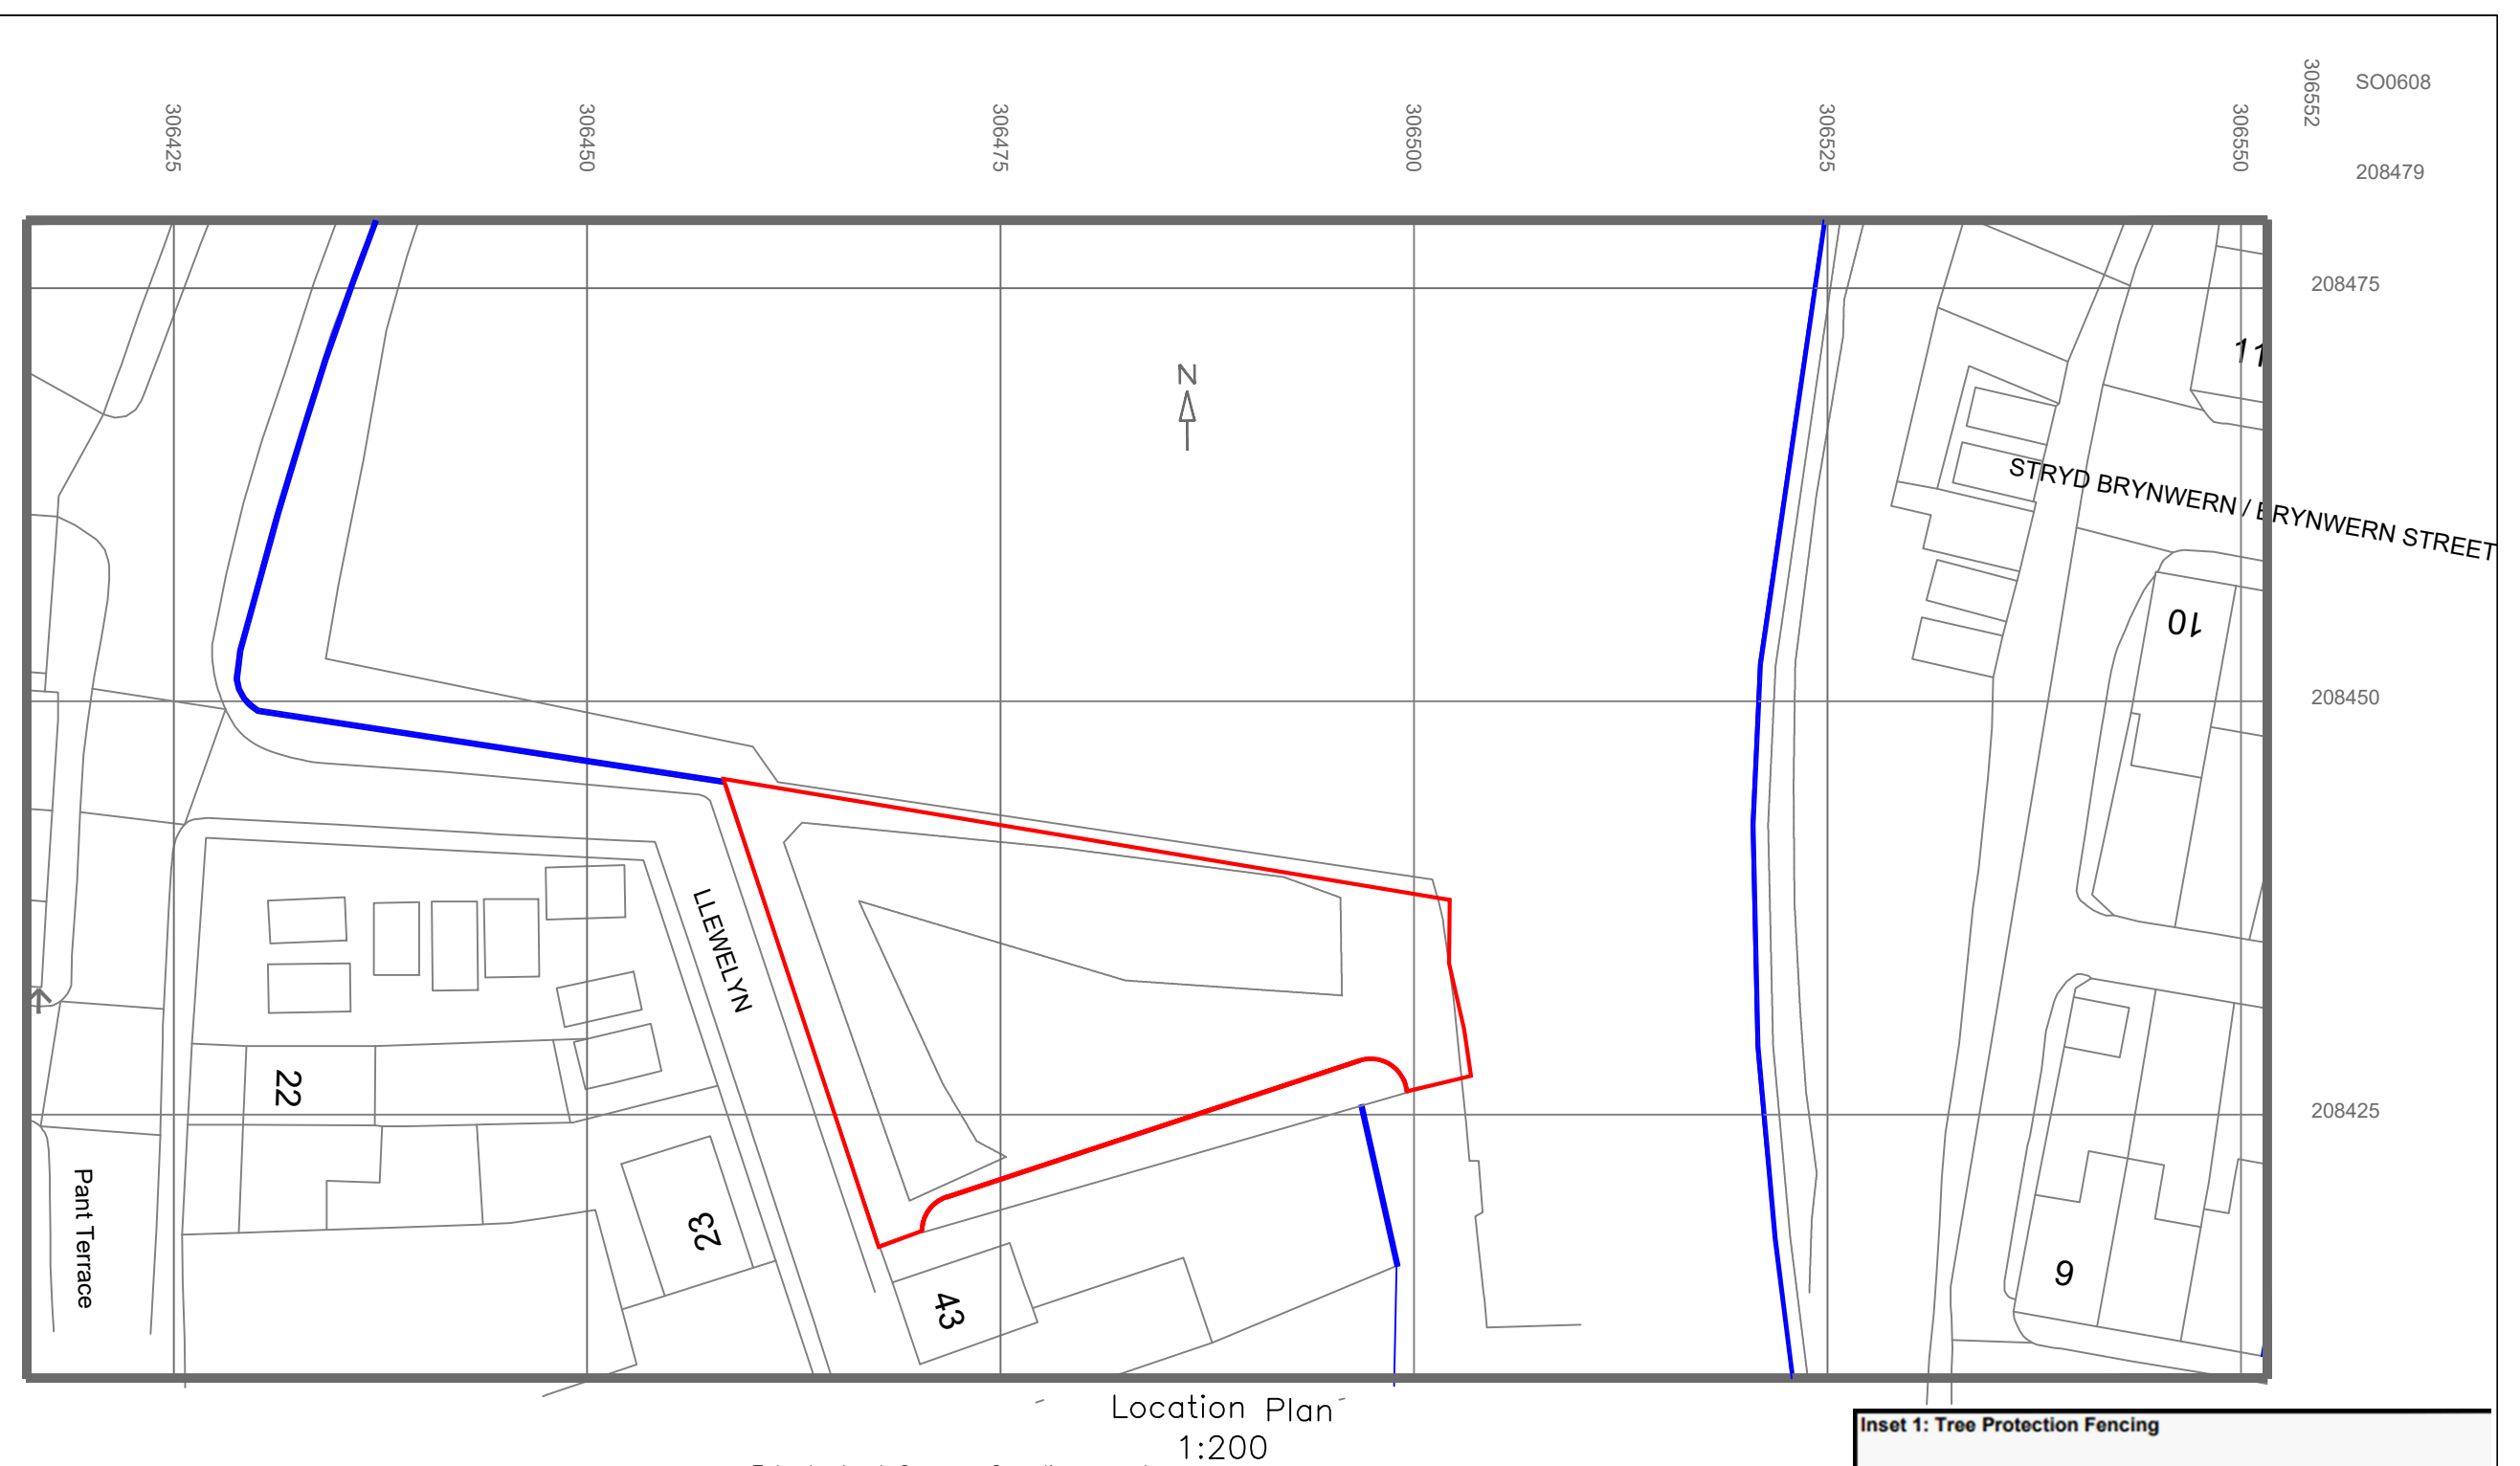


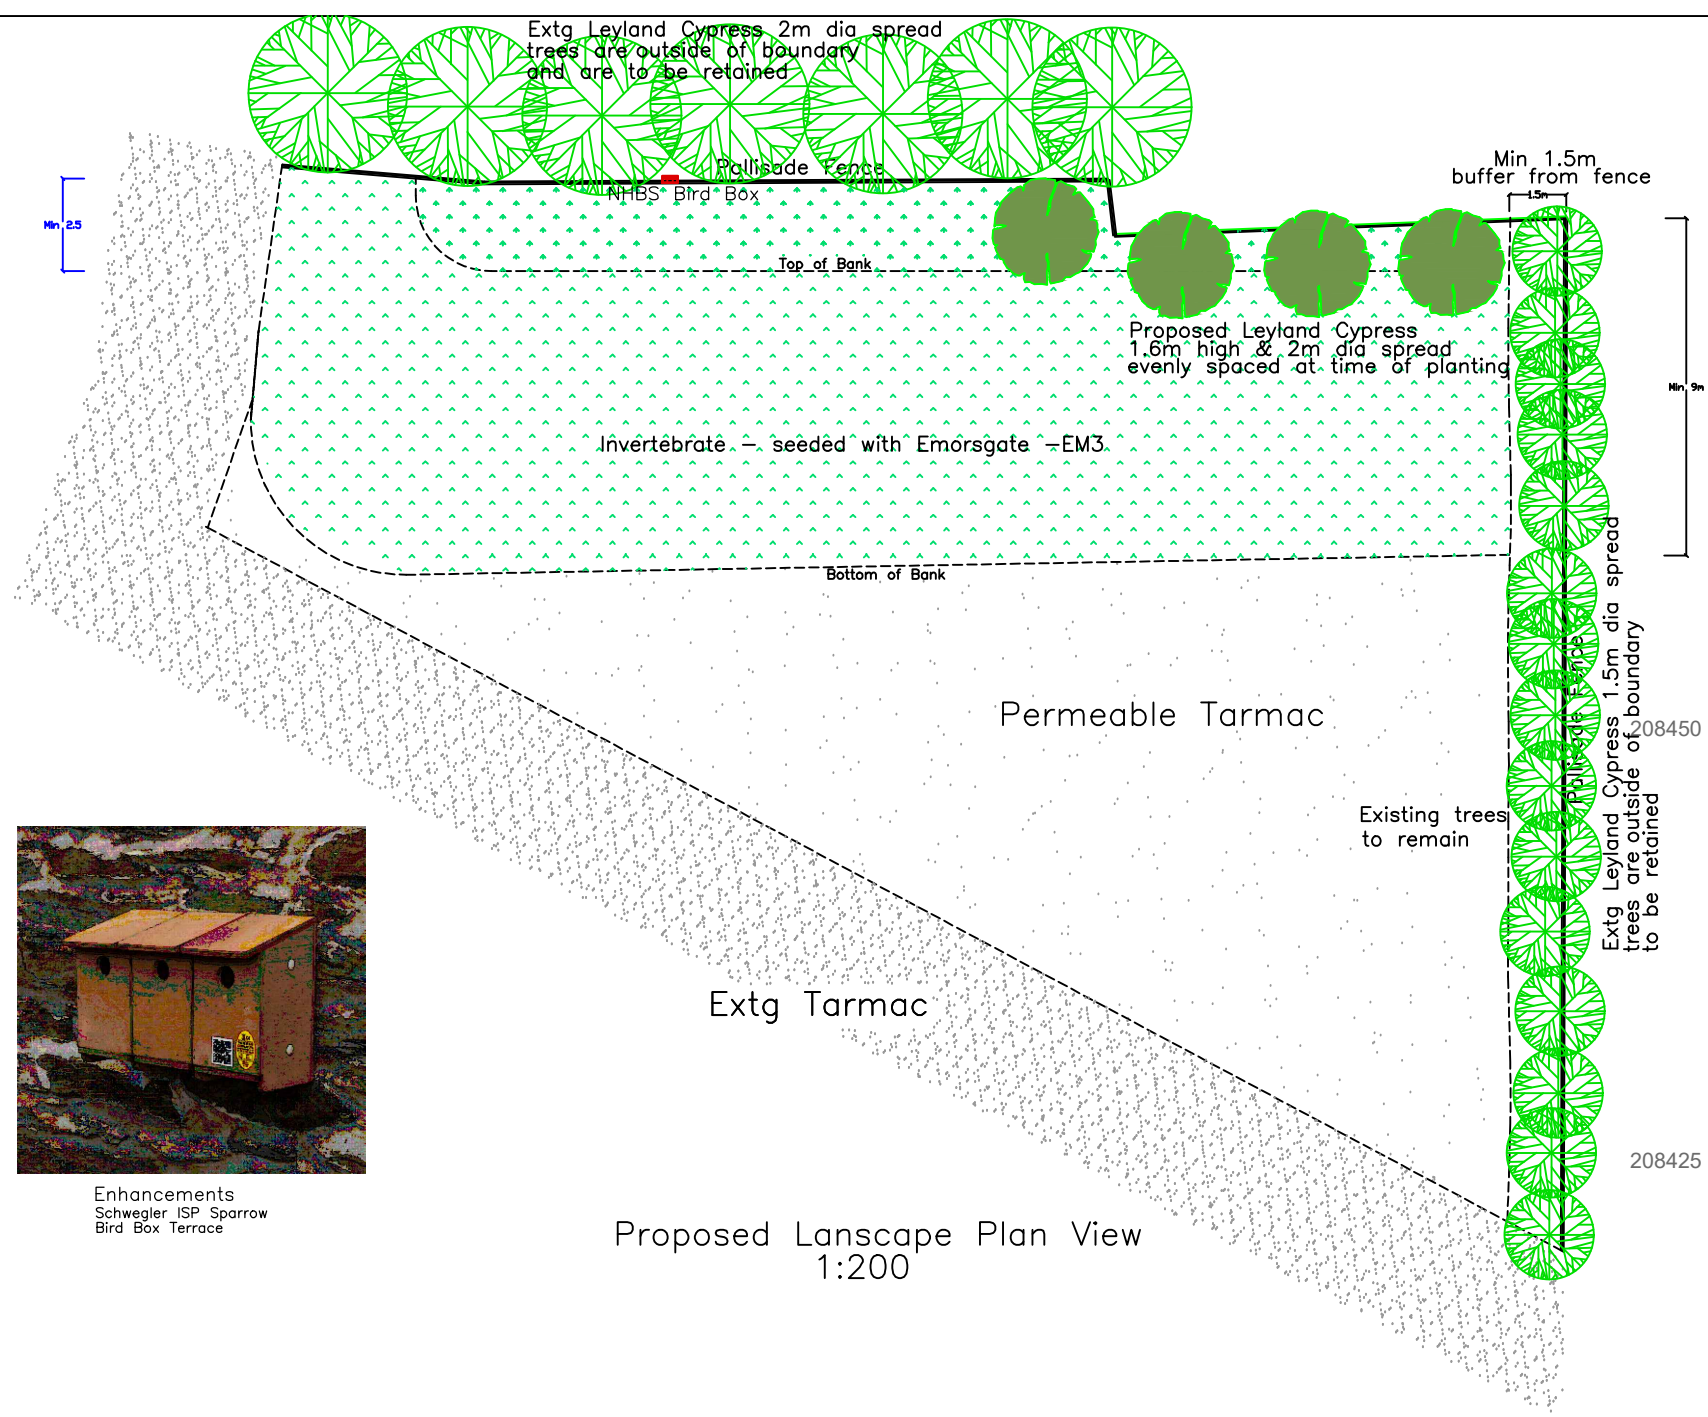

N.B.

All dimensions and sewer runs to be checked on site by contractor before work begins

 		
Utopia Design <i>Architectural Services</i>		
Issued Only for Purpose Indicated		
Drawing Status: FOR PLANNING PURPOSES ONLY		
Client	MMA Red Barrel House Pant Road, Dowlais Merthyr Tydfil CF48 3SH	
Project	Removal of Elevated Ground to Create Parking Area	
Drawn by	Paper	Date
PT	A2	26.05.2021
Title	Scale	
		1:200
Existing & Proposed Plans		Drwg No
		MMA LANDSCAPING 01C