


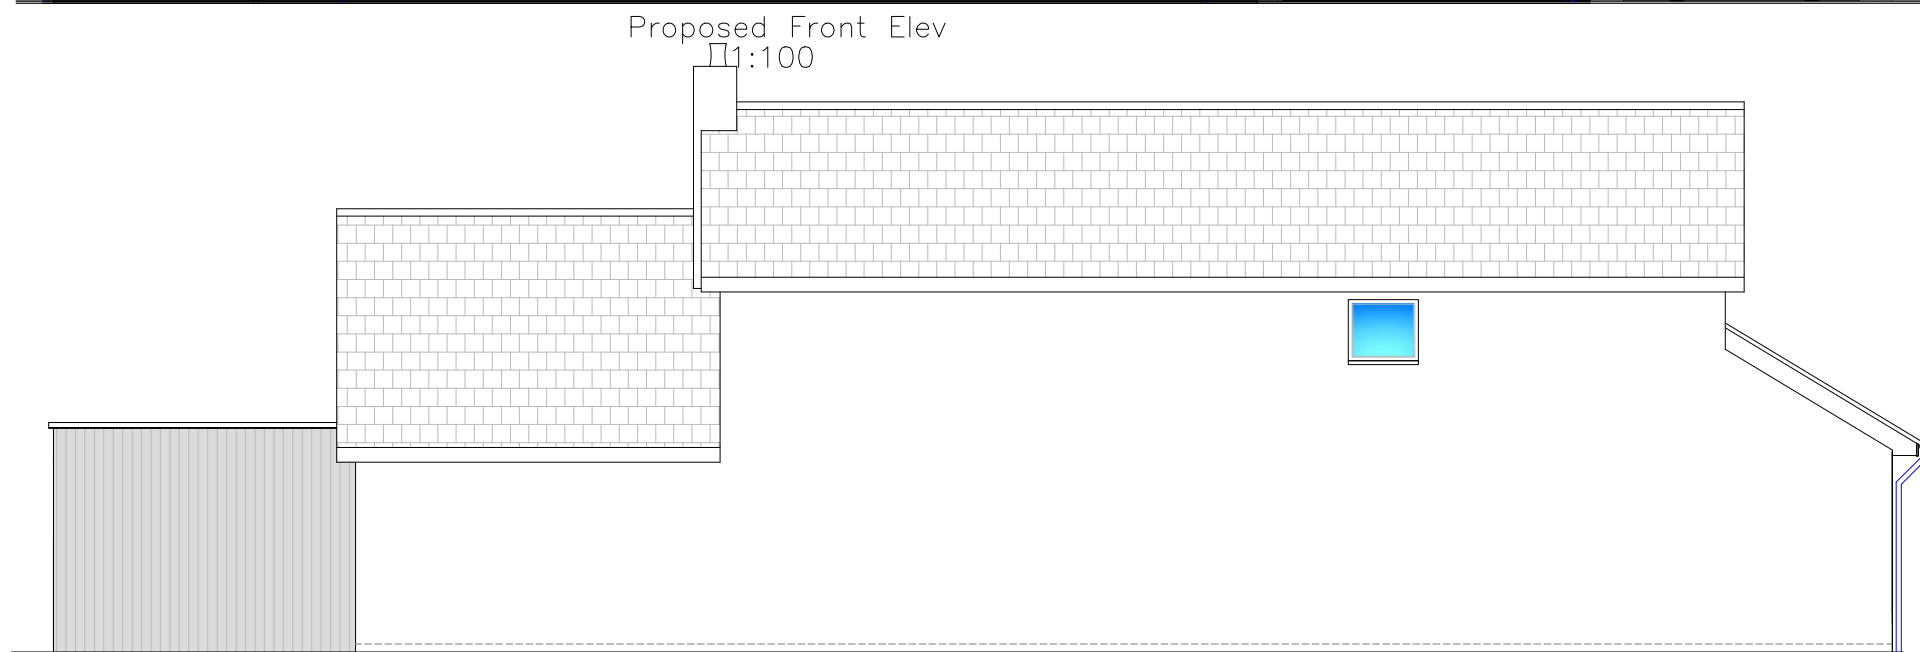
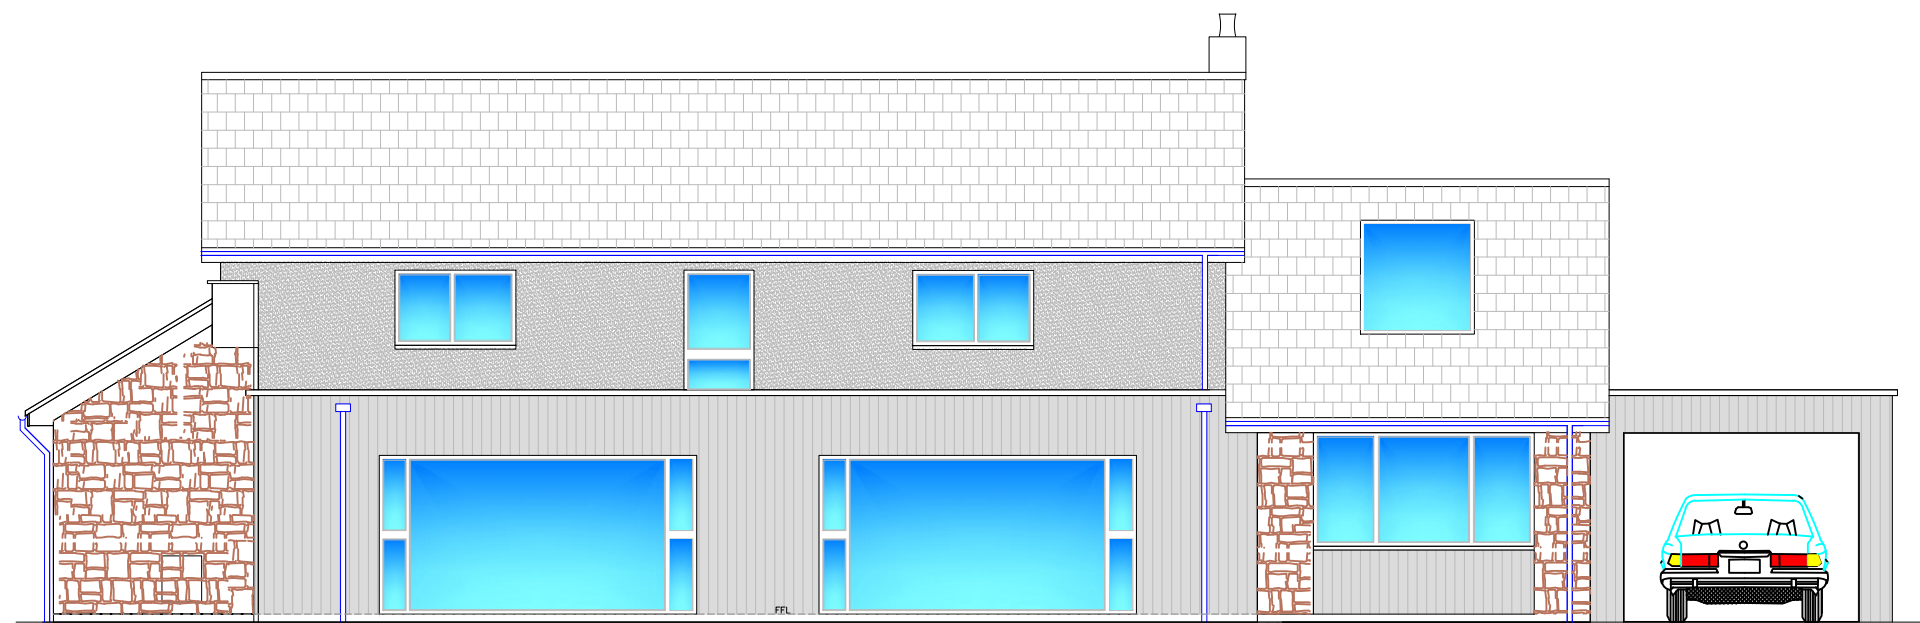
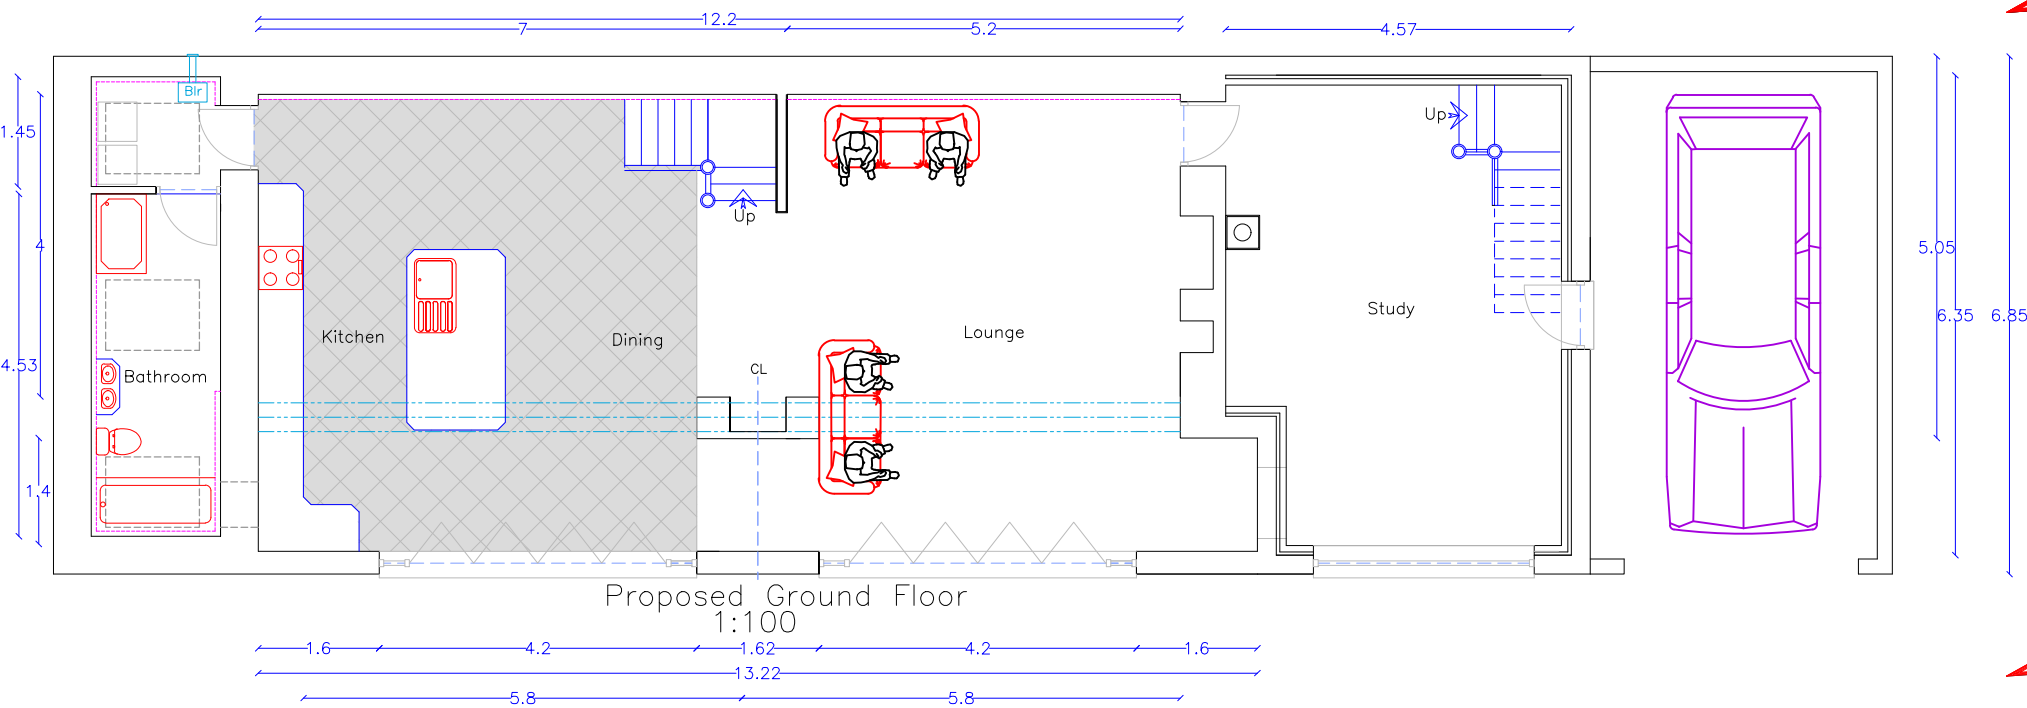
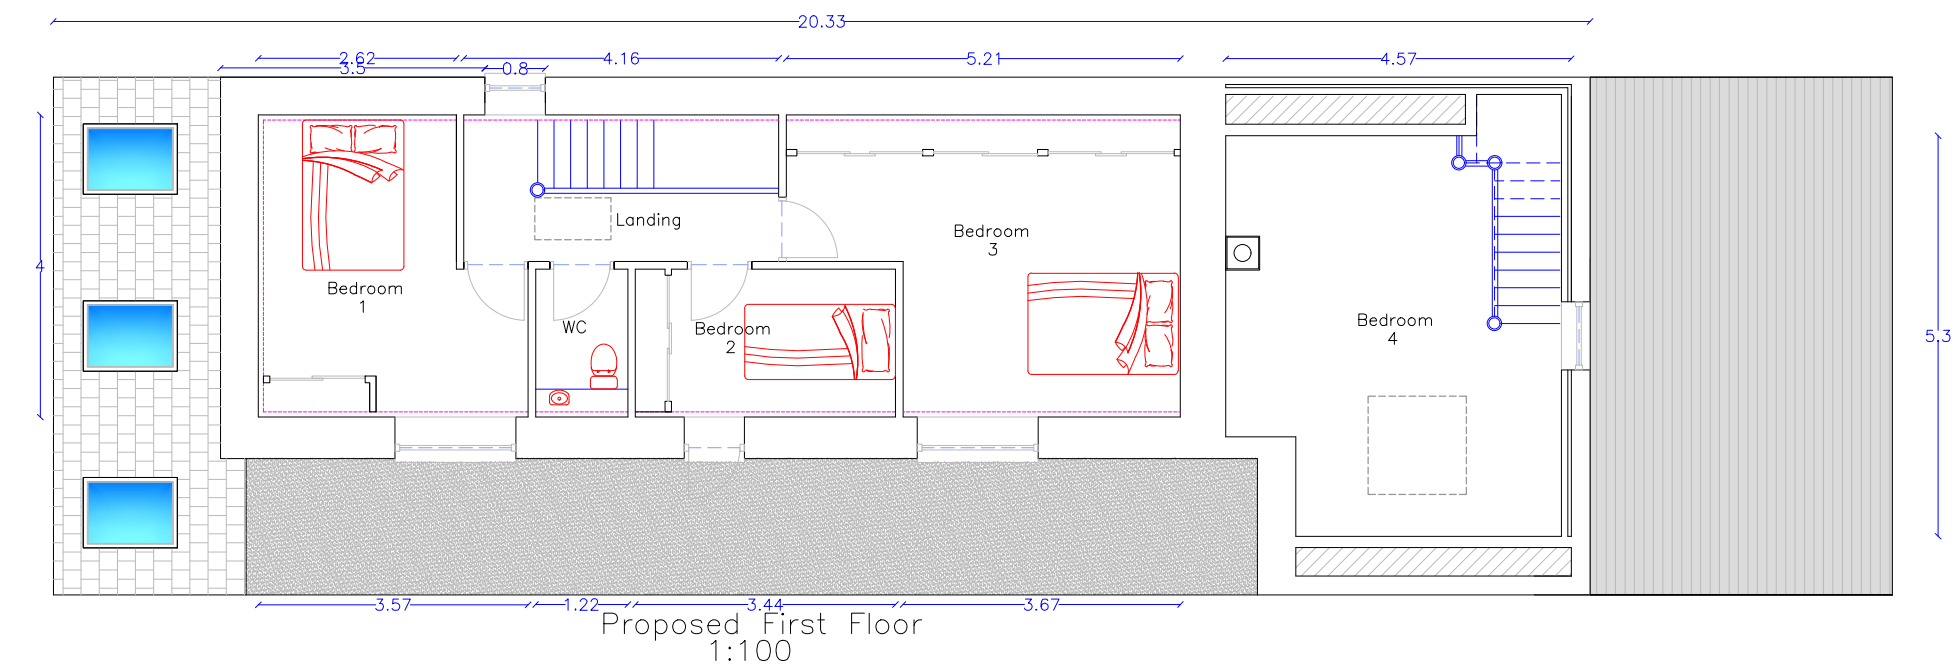
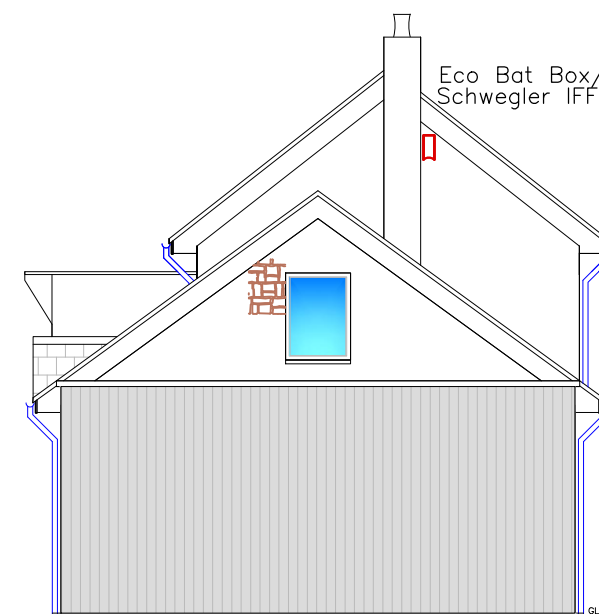


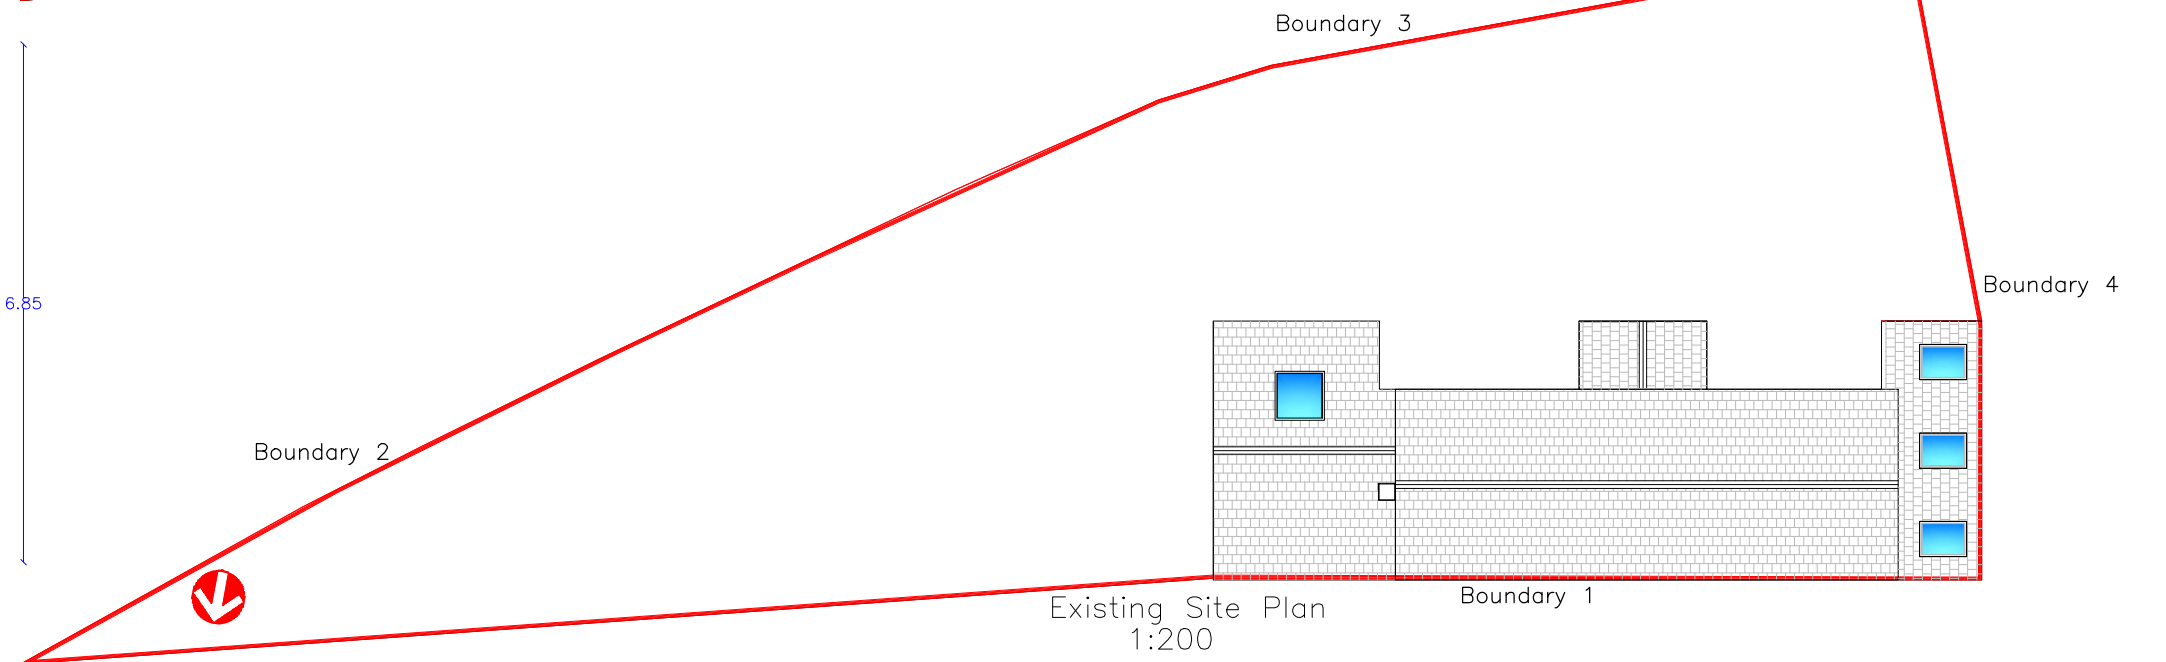


1:100
[No Change]

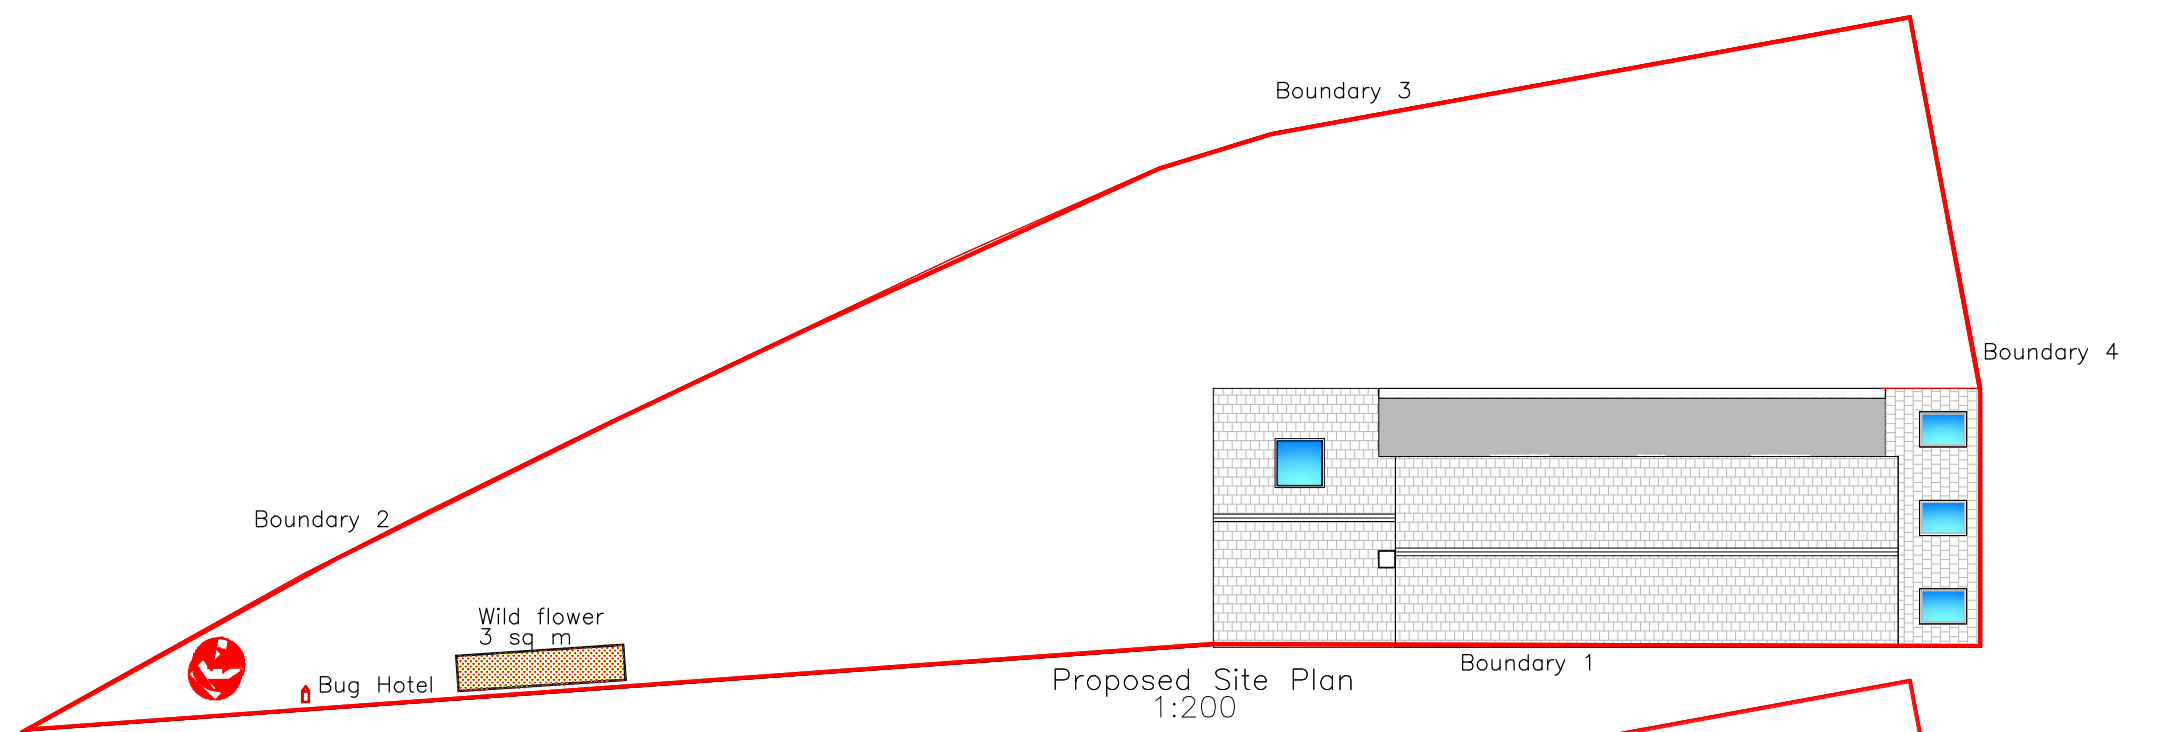

Proposed End Elev
1:100

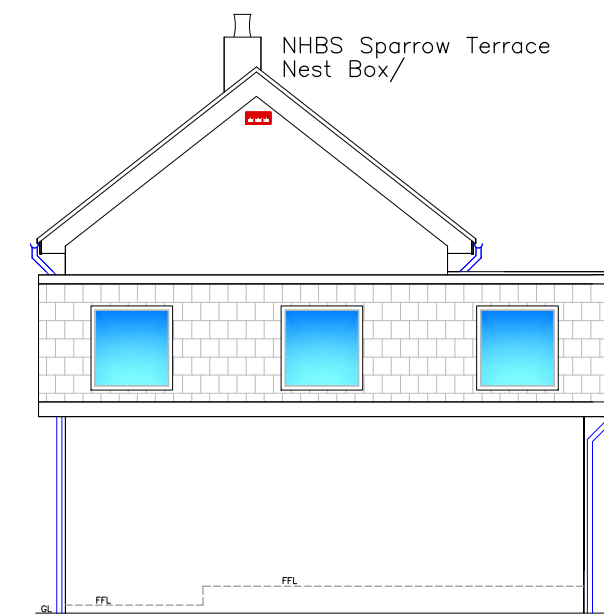

Proposed End Elev
1:100
[No Change]

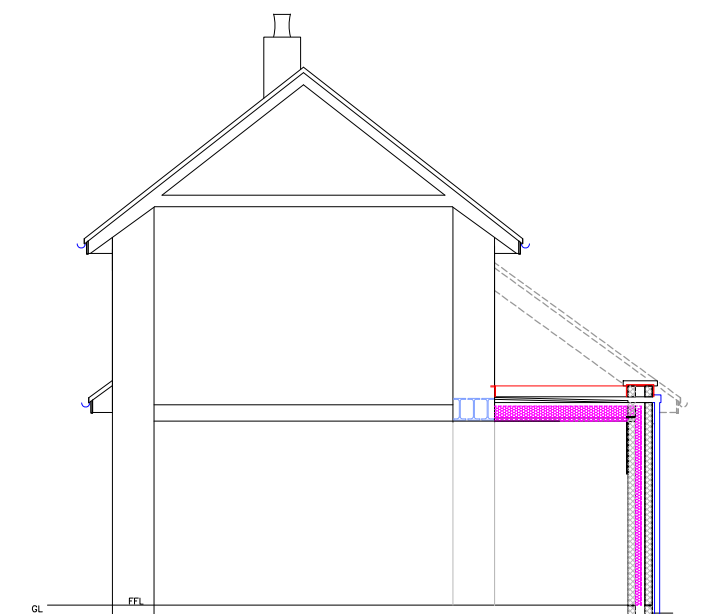

Proposed Section
1:100

Finishes	
Roof:	Grey Flat/EPDM
External walls:	Grey Millboard Cladding Fined down render
Windows/Doors:	Grey uPVC
Fascia/RWG's:	Grey uPVC
All dimensions are between structural components All dimensions, levels & sewer runs to be checked on site by contractor	



Address

47, Pontycapel Road
Cefn Coed
Merthyr Tydfil
CF48 2RD

Project Title

Proposed Single Storey Front
Extensions with Change of Use
of Garage to Habitable Room,
Car Port to Side and
Alterations

Paper

A2

Scale

Drwg Num

1:100
1:200

PONTYCAPEL 47 FP 02A



Eco Bat Box/
Schwegler IFF



Bug Hotel



NHBS Sparrow Terrace
Nest Box/