


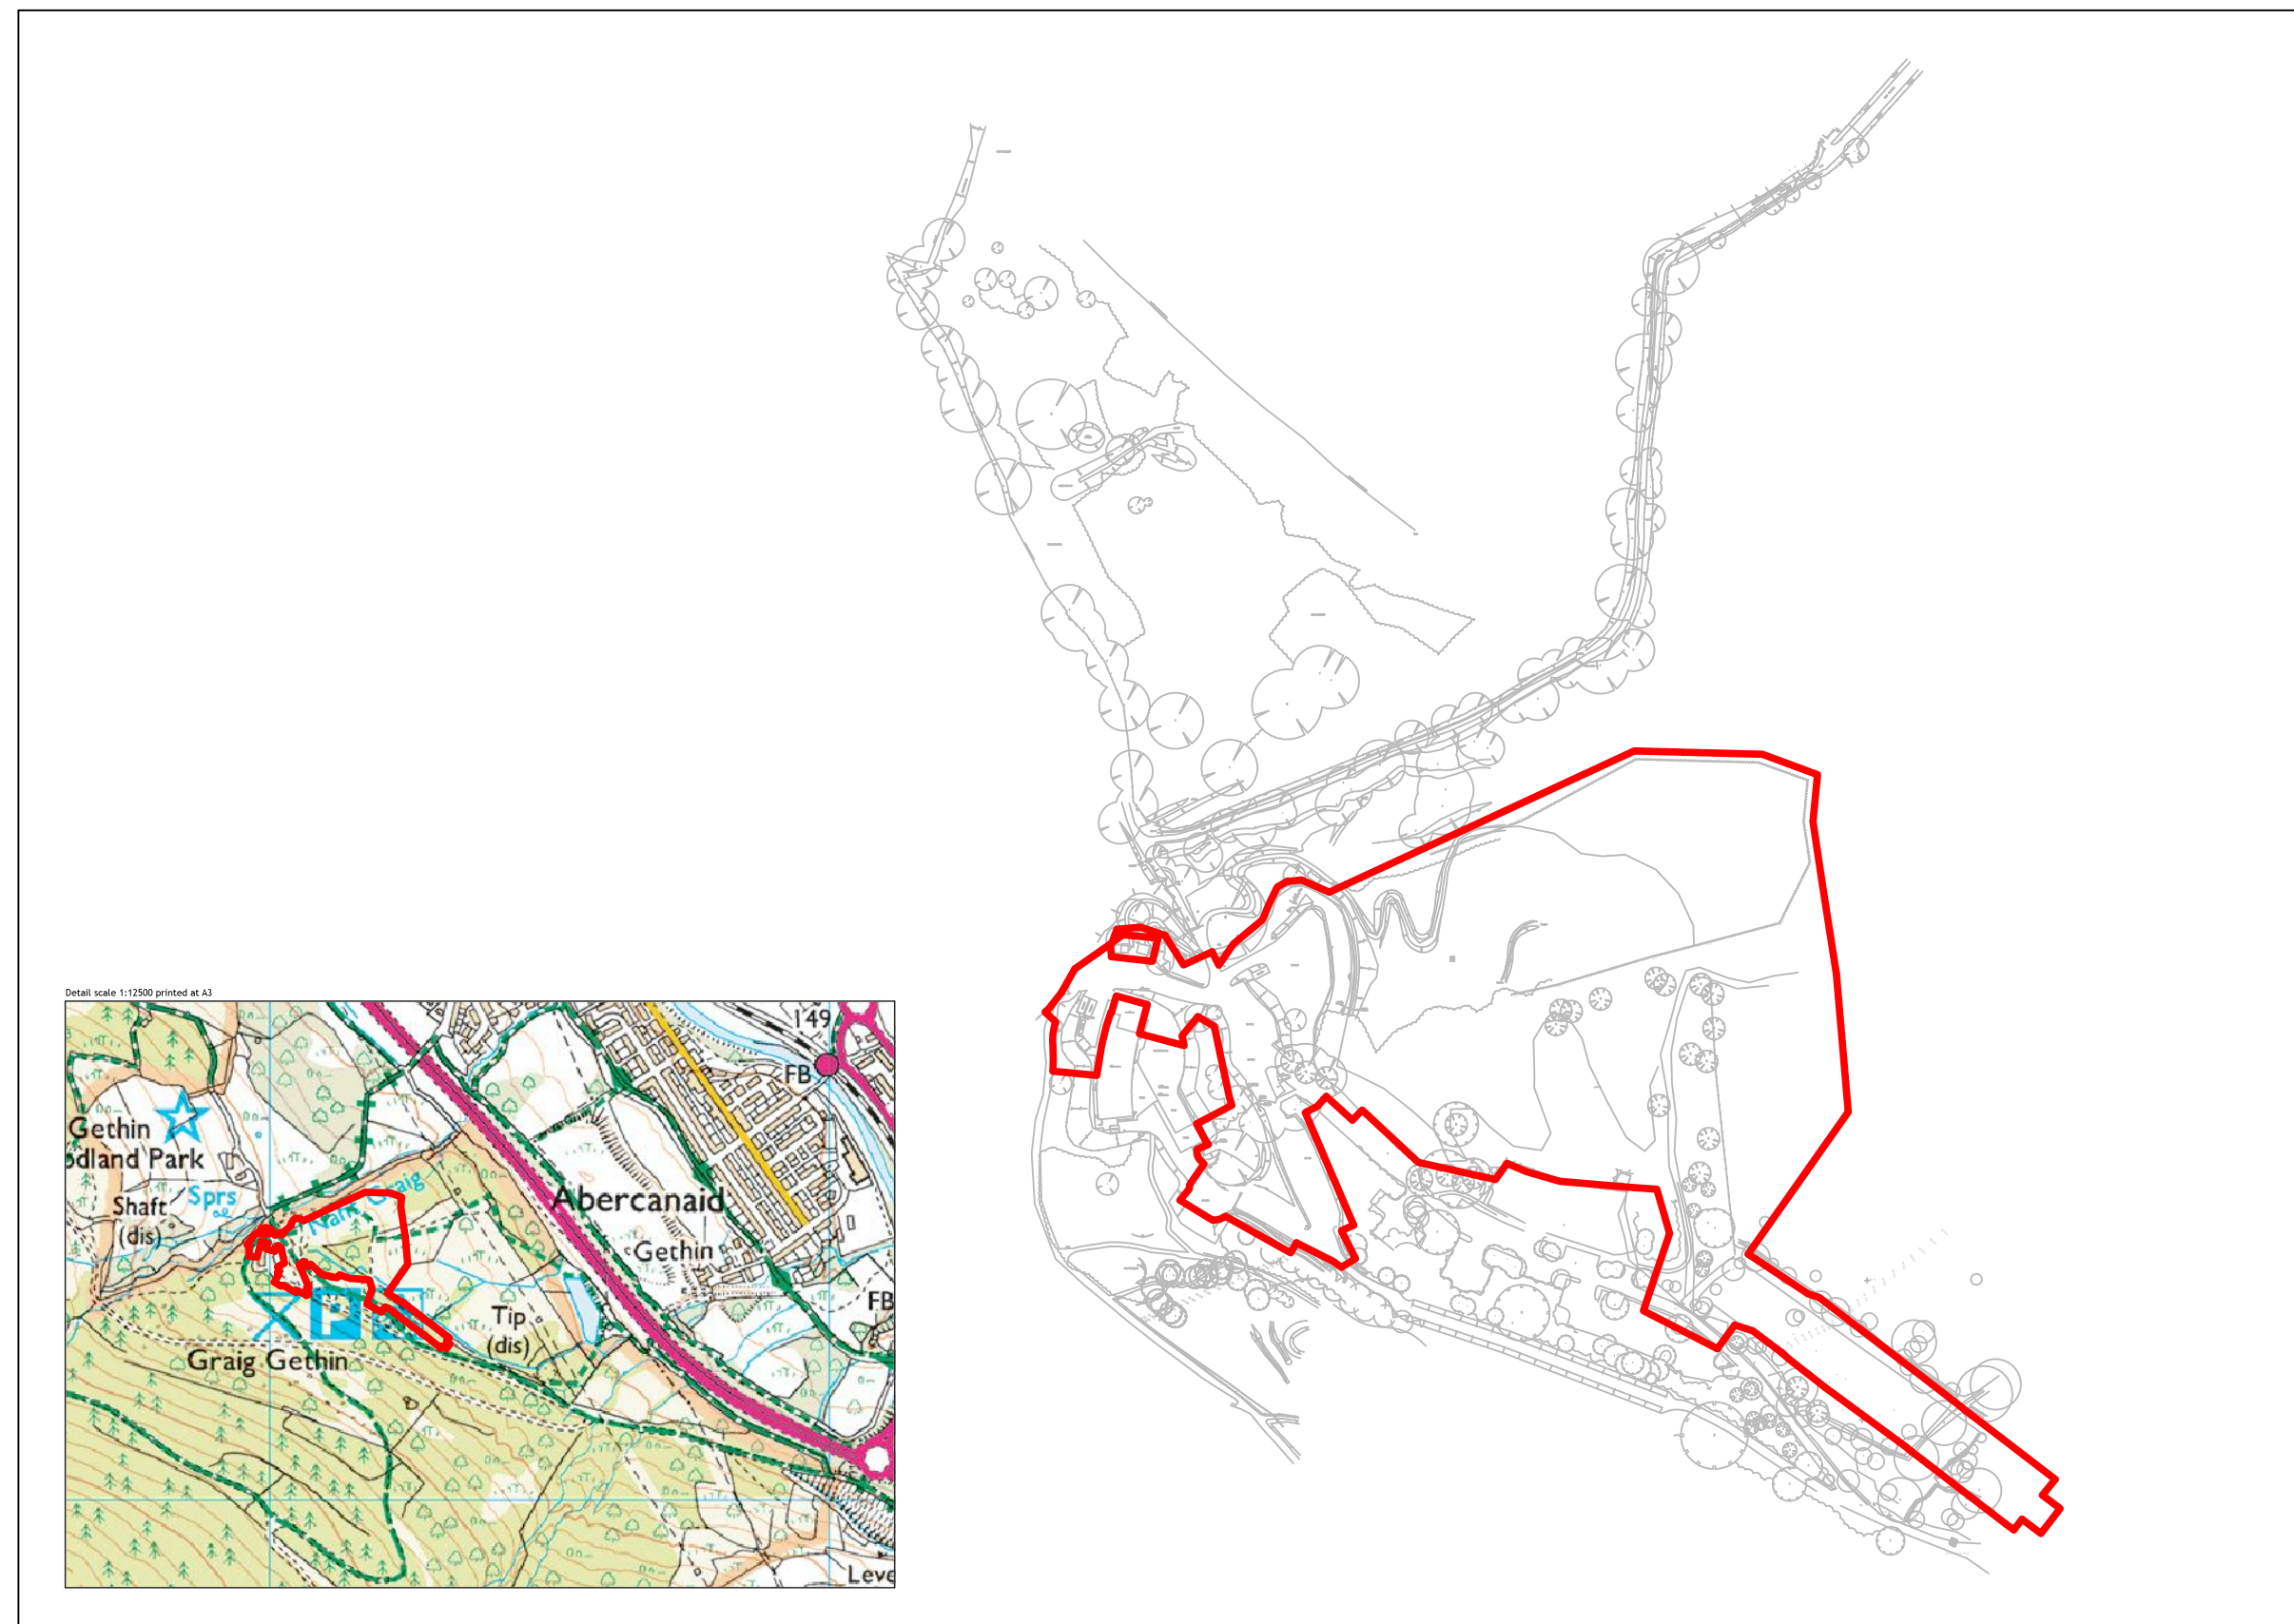

 PETER QUINN ASSOCIATES Harley House - Cawdor, Roscon-Wye 1899 TOL 01989 768 588 www.landscapedesign.co.uk	Project title: Bike Parks Wales, Abercarnaid
	Drawing title: BPW Location plan
	Client: Bike Parks Wales
	Date: 12th November 2018
	Scale: 1:2500 at A3
	Revisions: Rev A: 17th September 2018 Map area enlarged to show entrance hut Rev B: 28th December 2018 Site boundary amended Rev C: 14th March 2019 Minor detail changes
	Drawing number: 18/461/04 C

KEY

 Site boundary

SCALE (main image)

 0 1 10 50m

Scale 1:2500 printed at A3

BIKE PARK WALES: LOCATION PLAN

