


Block Plan

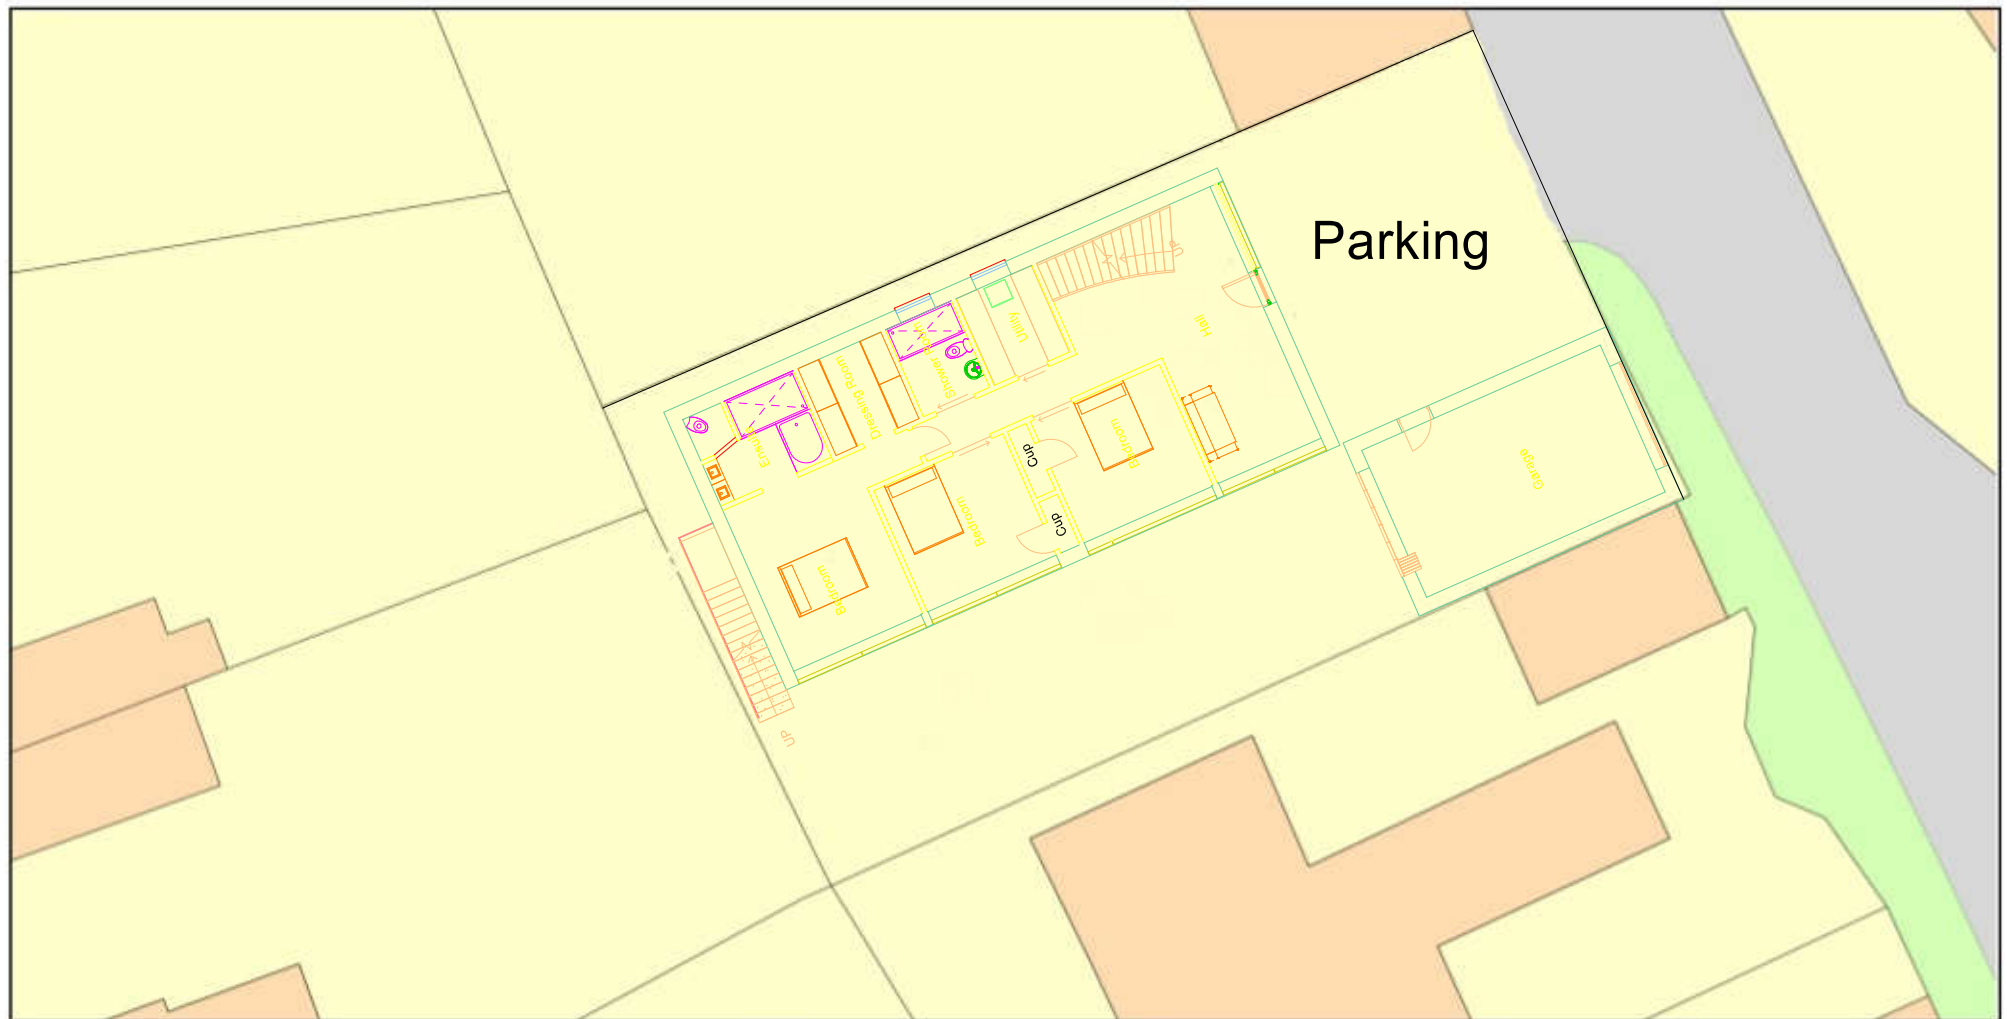

0 10
Metres



Plan Produced for: 2 Somerset Lane, Cefn Coed,
Date Produced: 22 Jul 2019
Plan Number/Project ID: TQRQM19203124615006
Scale: 1:200 @ A4

