

StuckeyGeorge

1st Floor, Woodfired Studios, 62 High Street,
Merthyr Tydfil, CF47 8DE
TEL 01685 387952

Land at Queens Road,
Merthyr Tydfil


1:50

020 - materials



textured render


K-Rend sky textured render

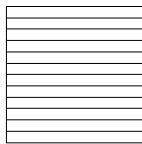

brickwork

Wienerberger Agita black brick

<https://www.wienerberger.co.uk/product-range/bricks/agita-black.html>

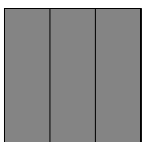


concrete tile

Ashmore Interlocking Double Plain Roof Tile

<https://www.marley.co.uk/roof-tiles/concrete-roof-tiles/ashmore-double-plain-tile>

Land at Queens Road,
Merthyr Tydfil
1:50
008 - roof plan

 


ROOF FLOOR PLAN

Land at Queens Road,
Merthyr Tydfil

1:50


018 - roof plan

 

ROOF PLAN

Land at Queens Road,
Merthyr Tydfil
1:50

009 - ground floor plan

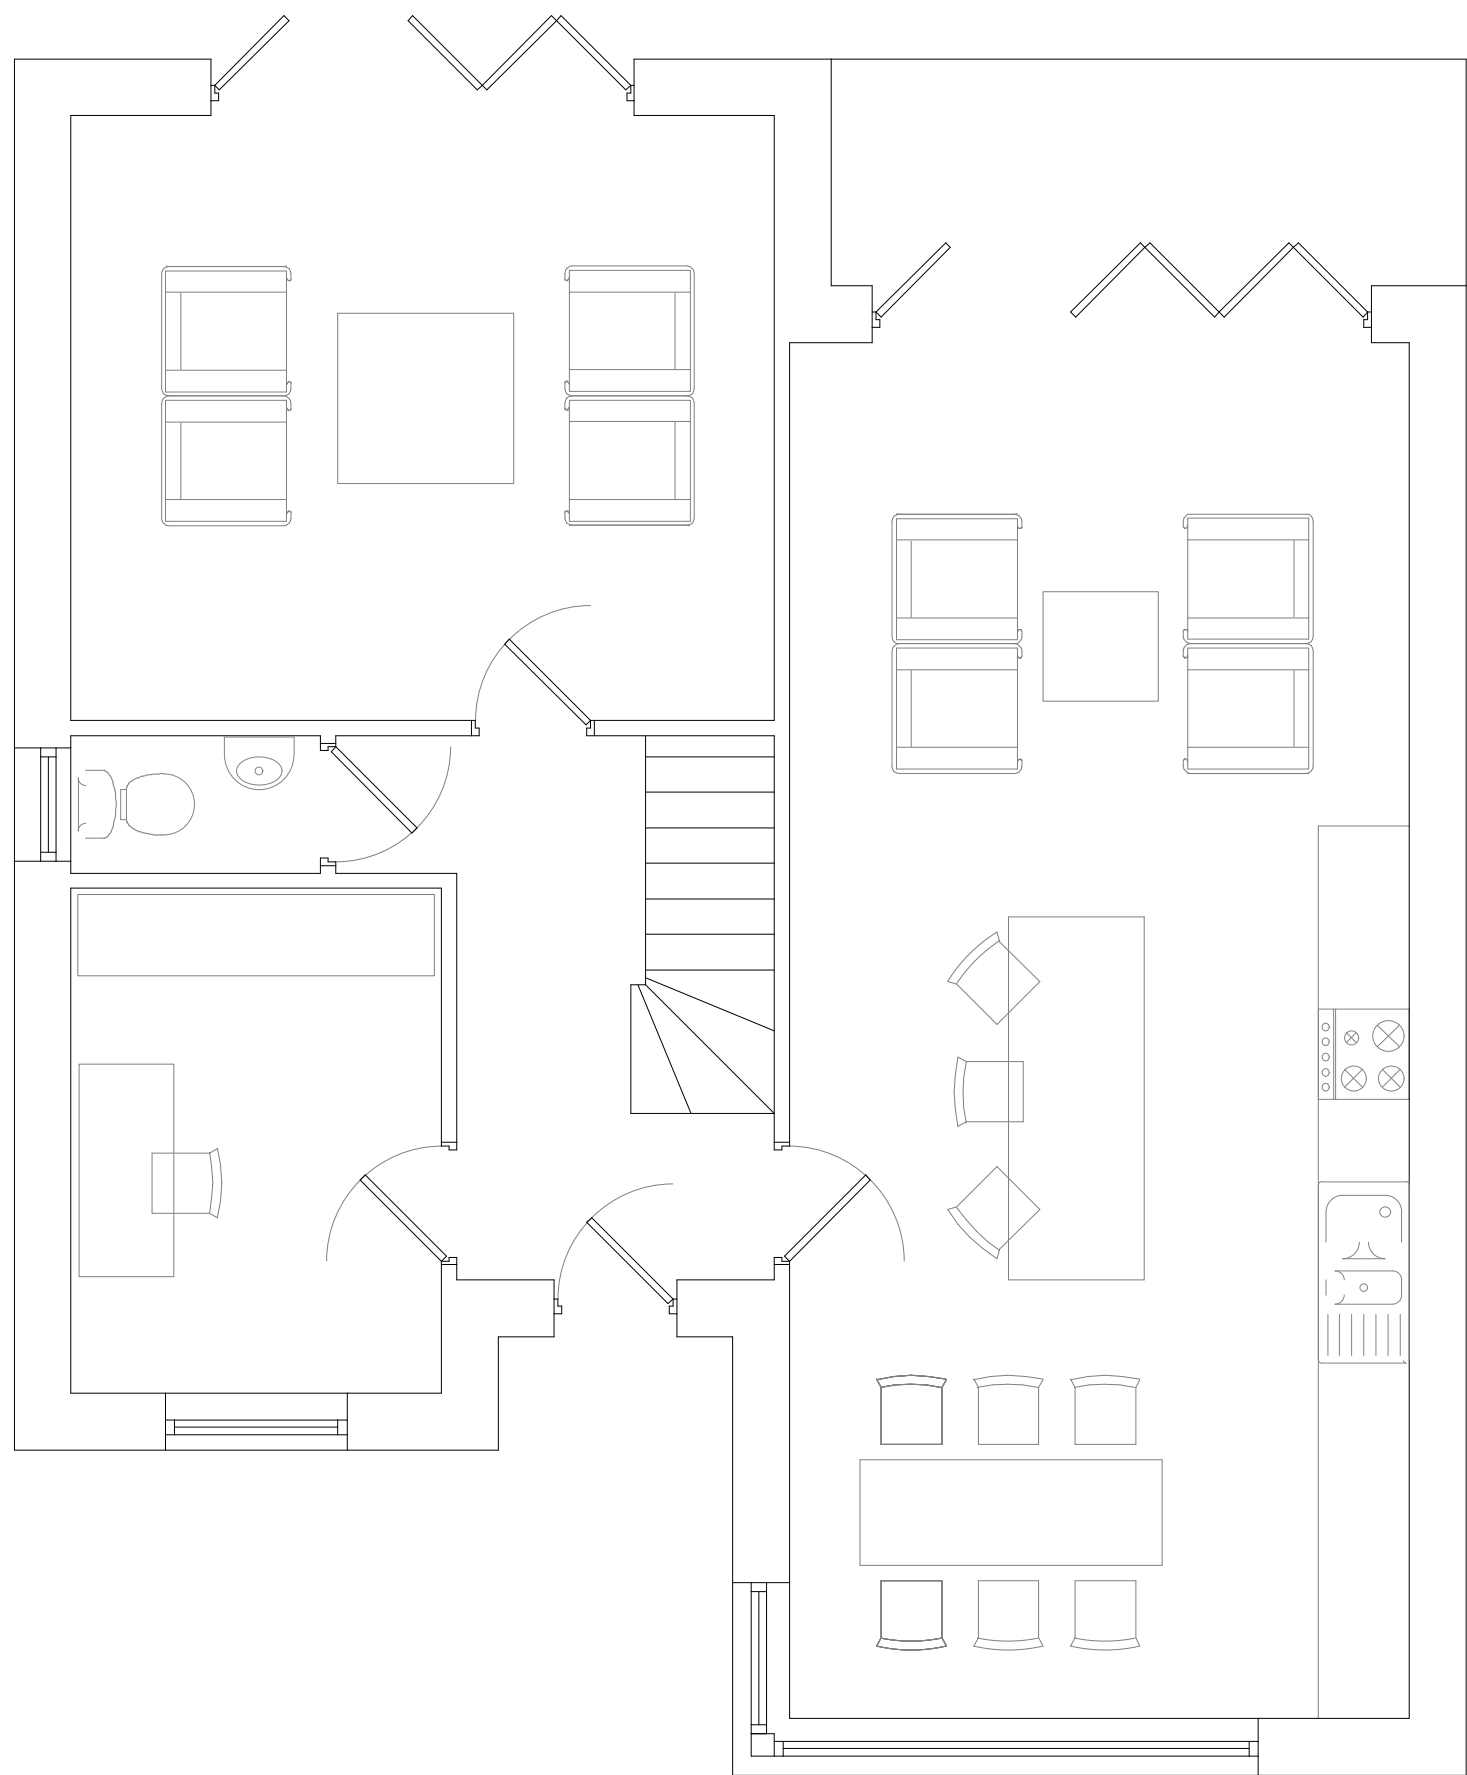


GROUND FLOOR PLAN

75sqm per floor

Land at Queens Road,
Merthyr Tydfil

1:50


019 - ground floor plan

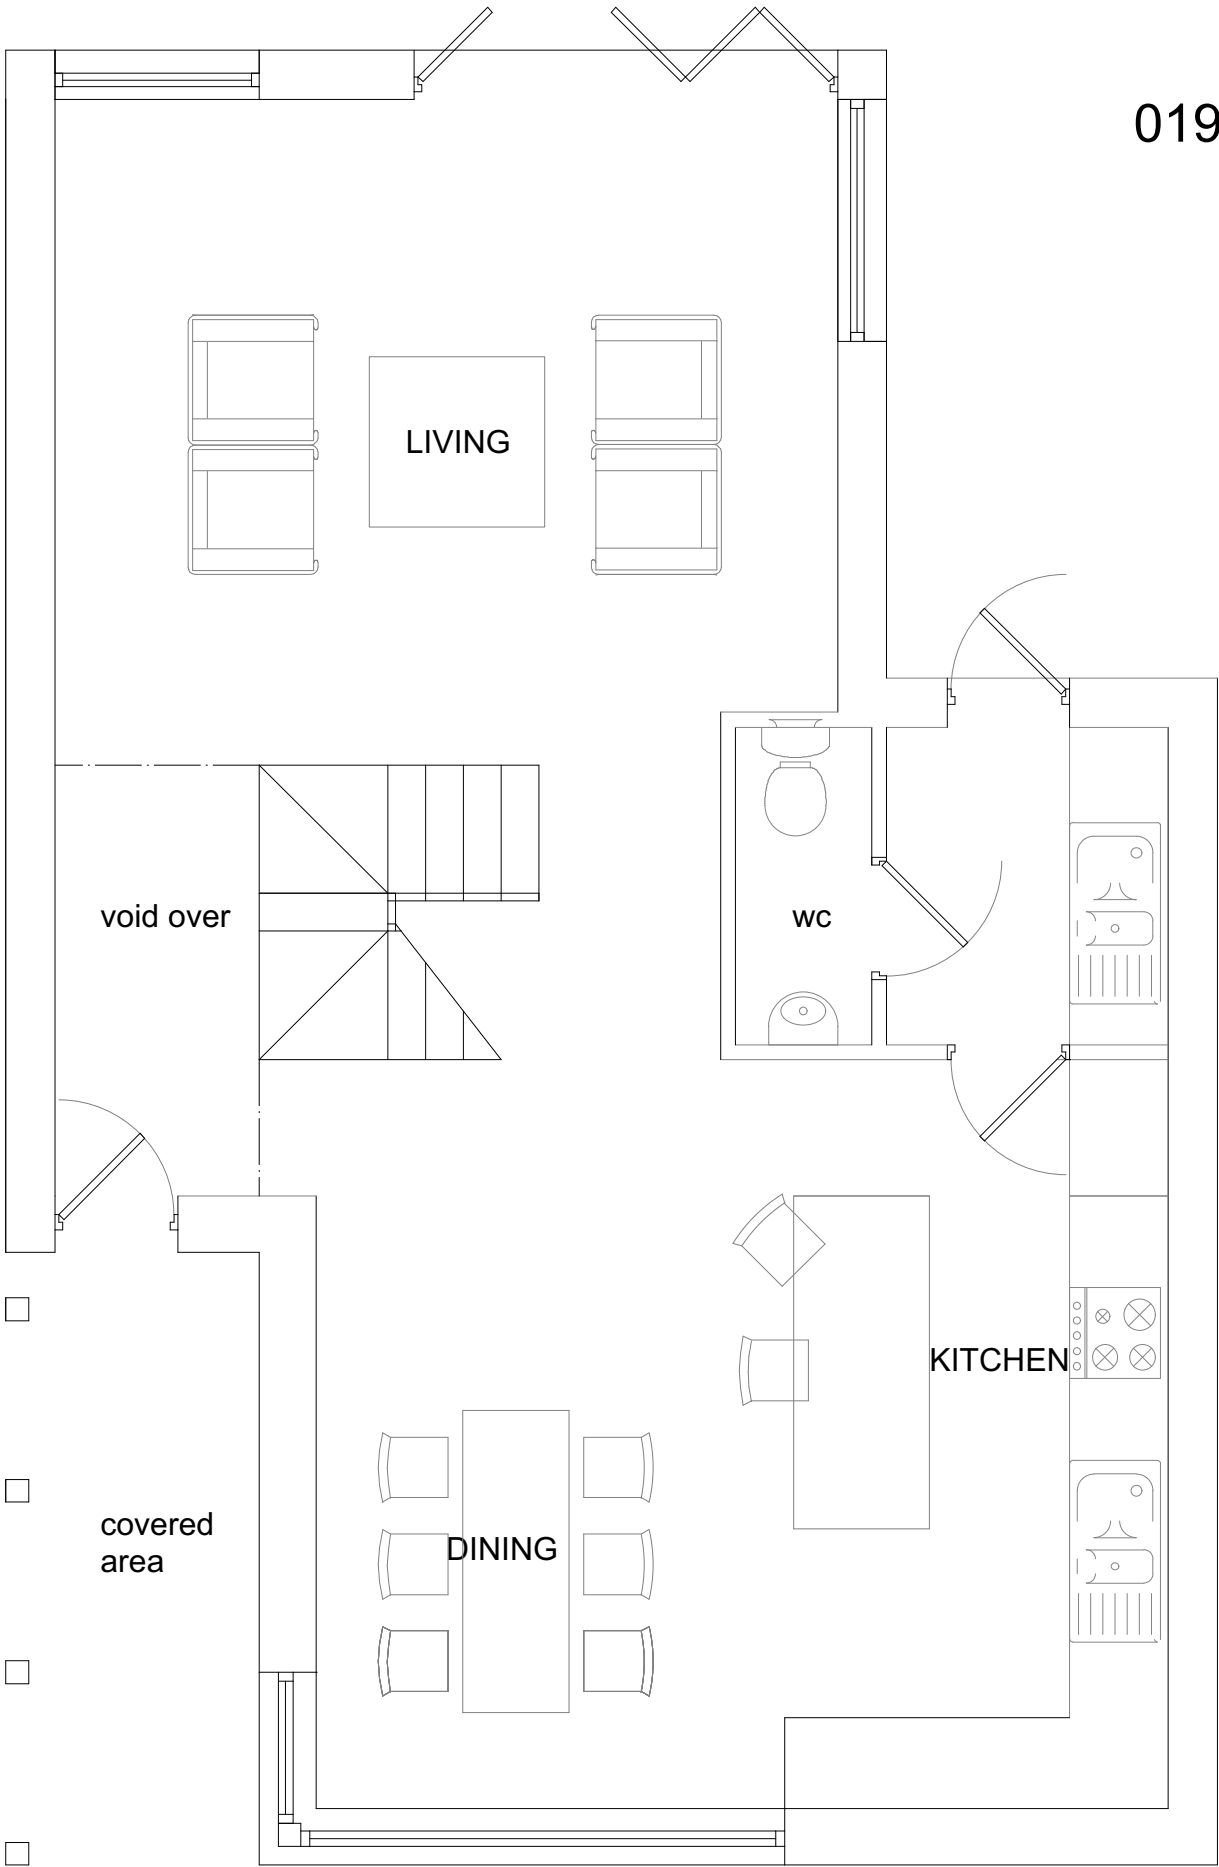

GROUND FLOOR PLAN

67sqm per floor

Land at Queens Road,
Merthyr Tydfil
1:50
010 - first floor plan

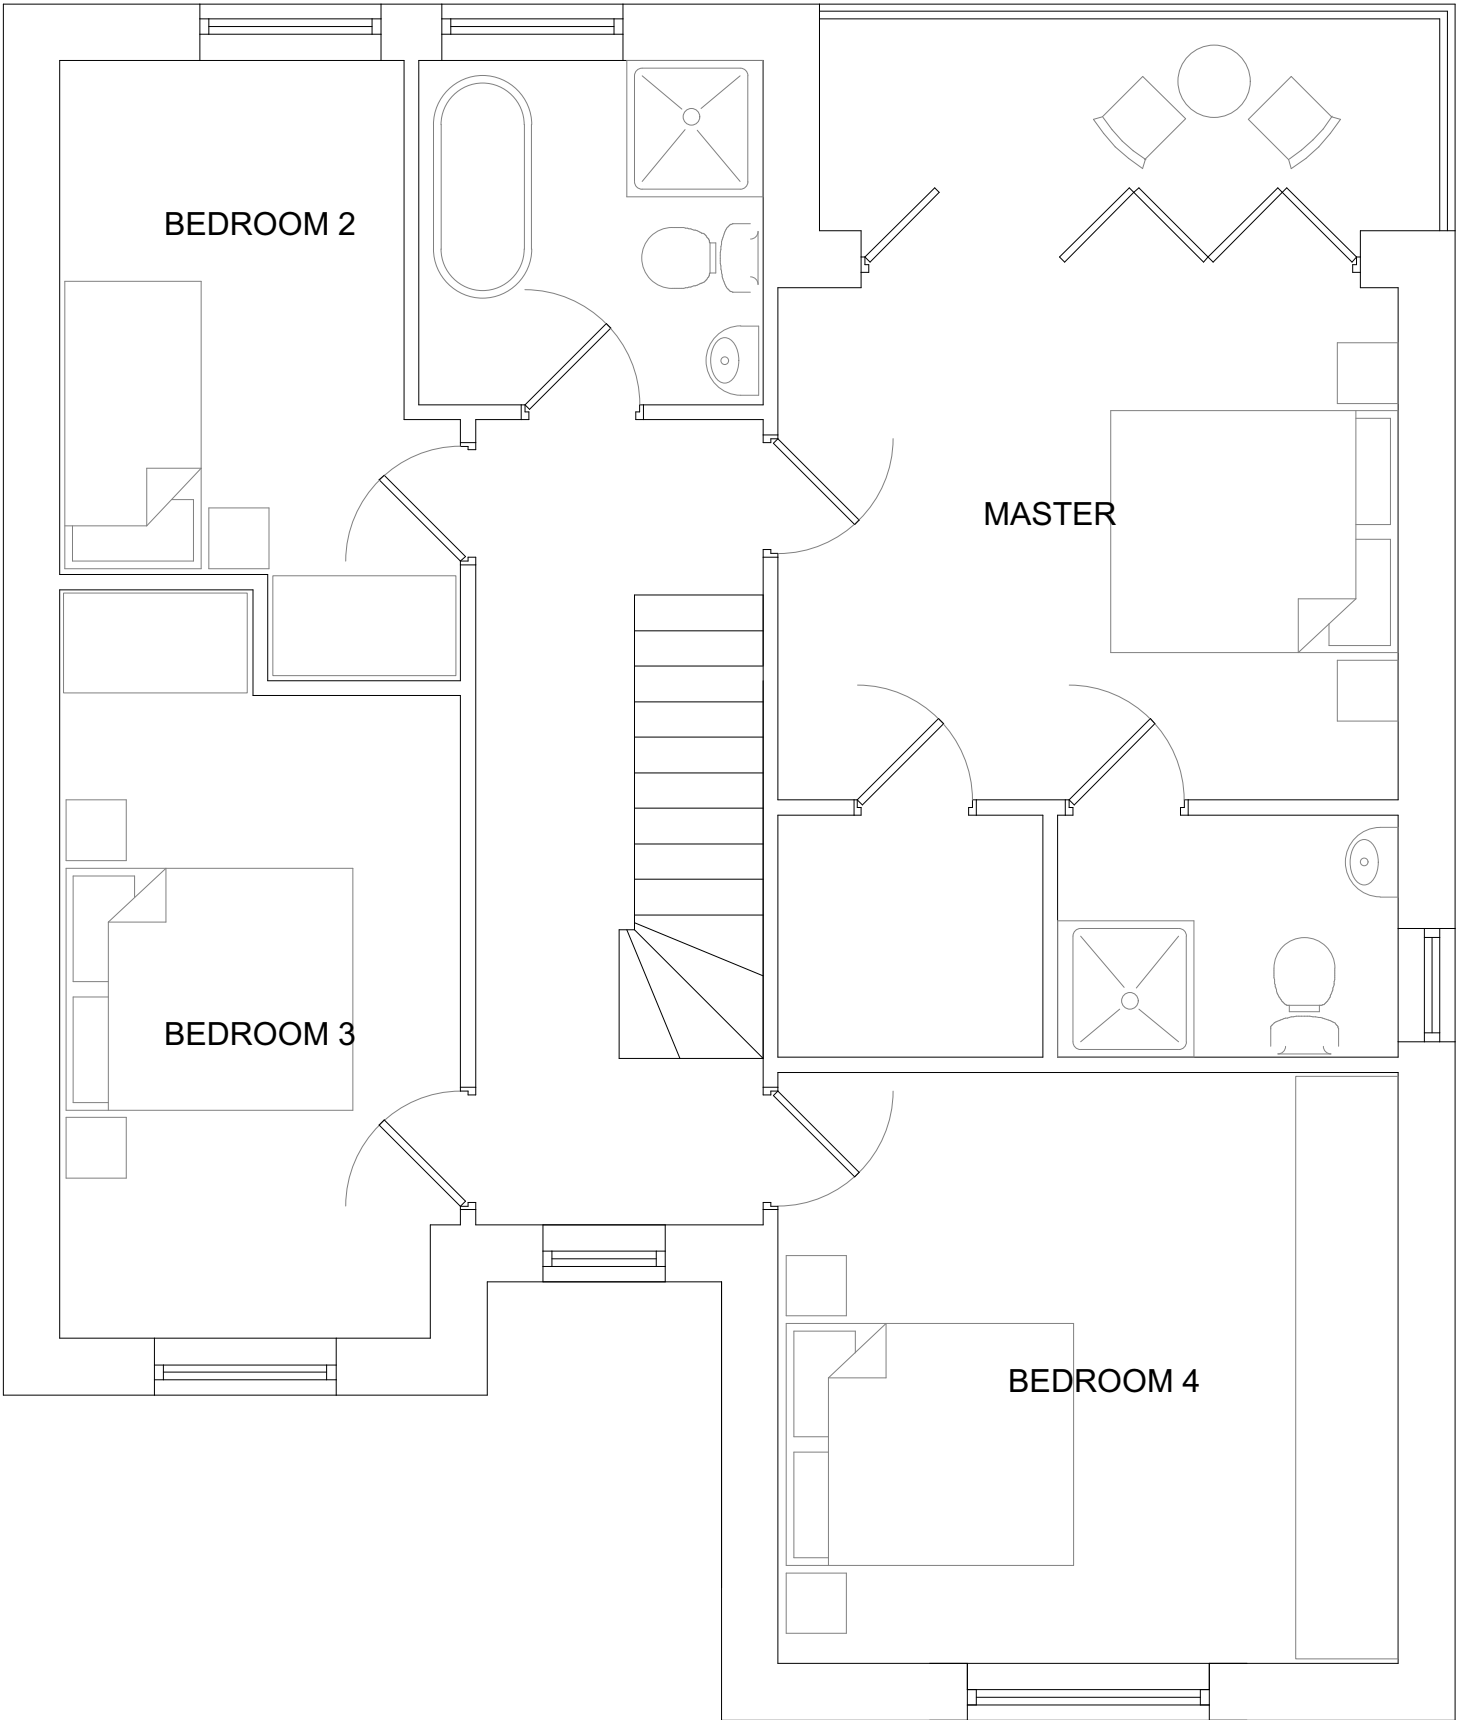

FIRST FLOOR PLAN

75sqm per floor


StuckeyGeorge

1st Floor, Woodfired Studios, 62 High Street,
Merthyr Tydfil, CF47 8DE
TEL 01685 387952

Land at Queens Road,
Merthyr Tydfil

1:50


020 - first floor plan

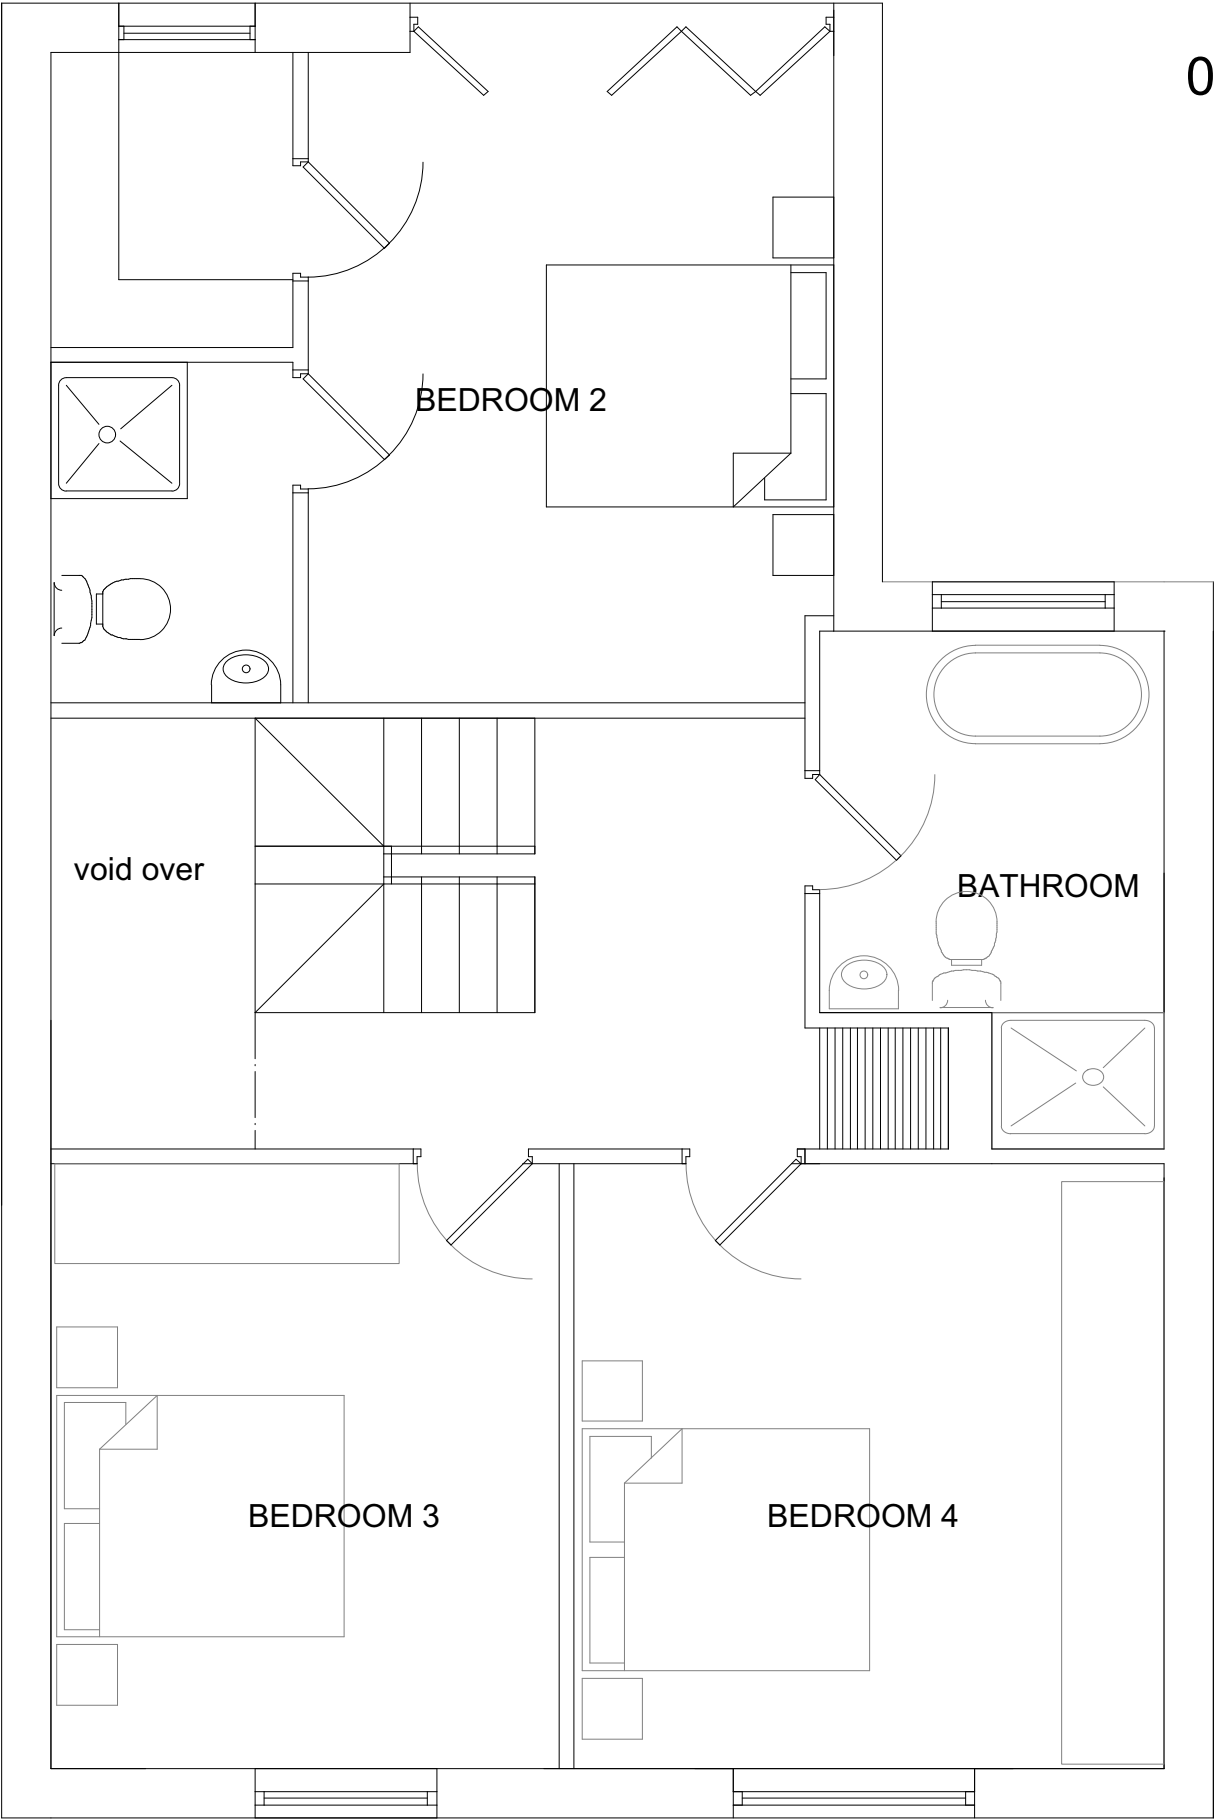

FIRST FLOOR PLAN

67sqm per floor

HOUSE TYPE 01

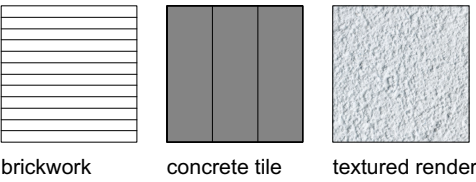


StuckeyGeorge

1st Floor, Woodfired Studios, 62 High Street,
Merthyr Tydfil, CF47 8DE
TEL 01685 387952

Land at Queens Road,
Merthyr Tydfil

1:50

011 - elevations

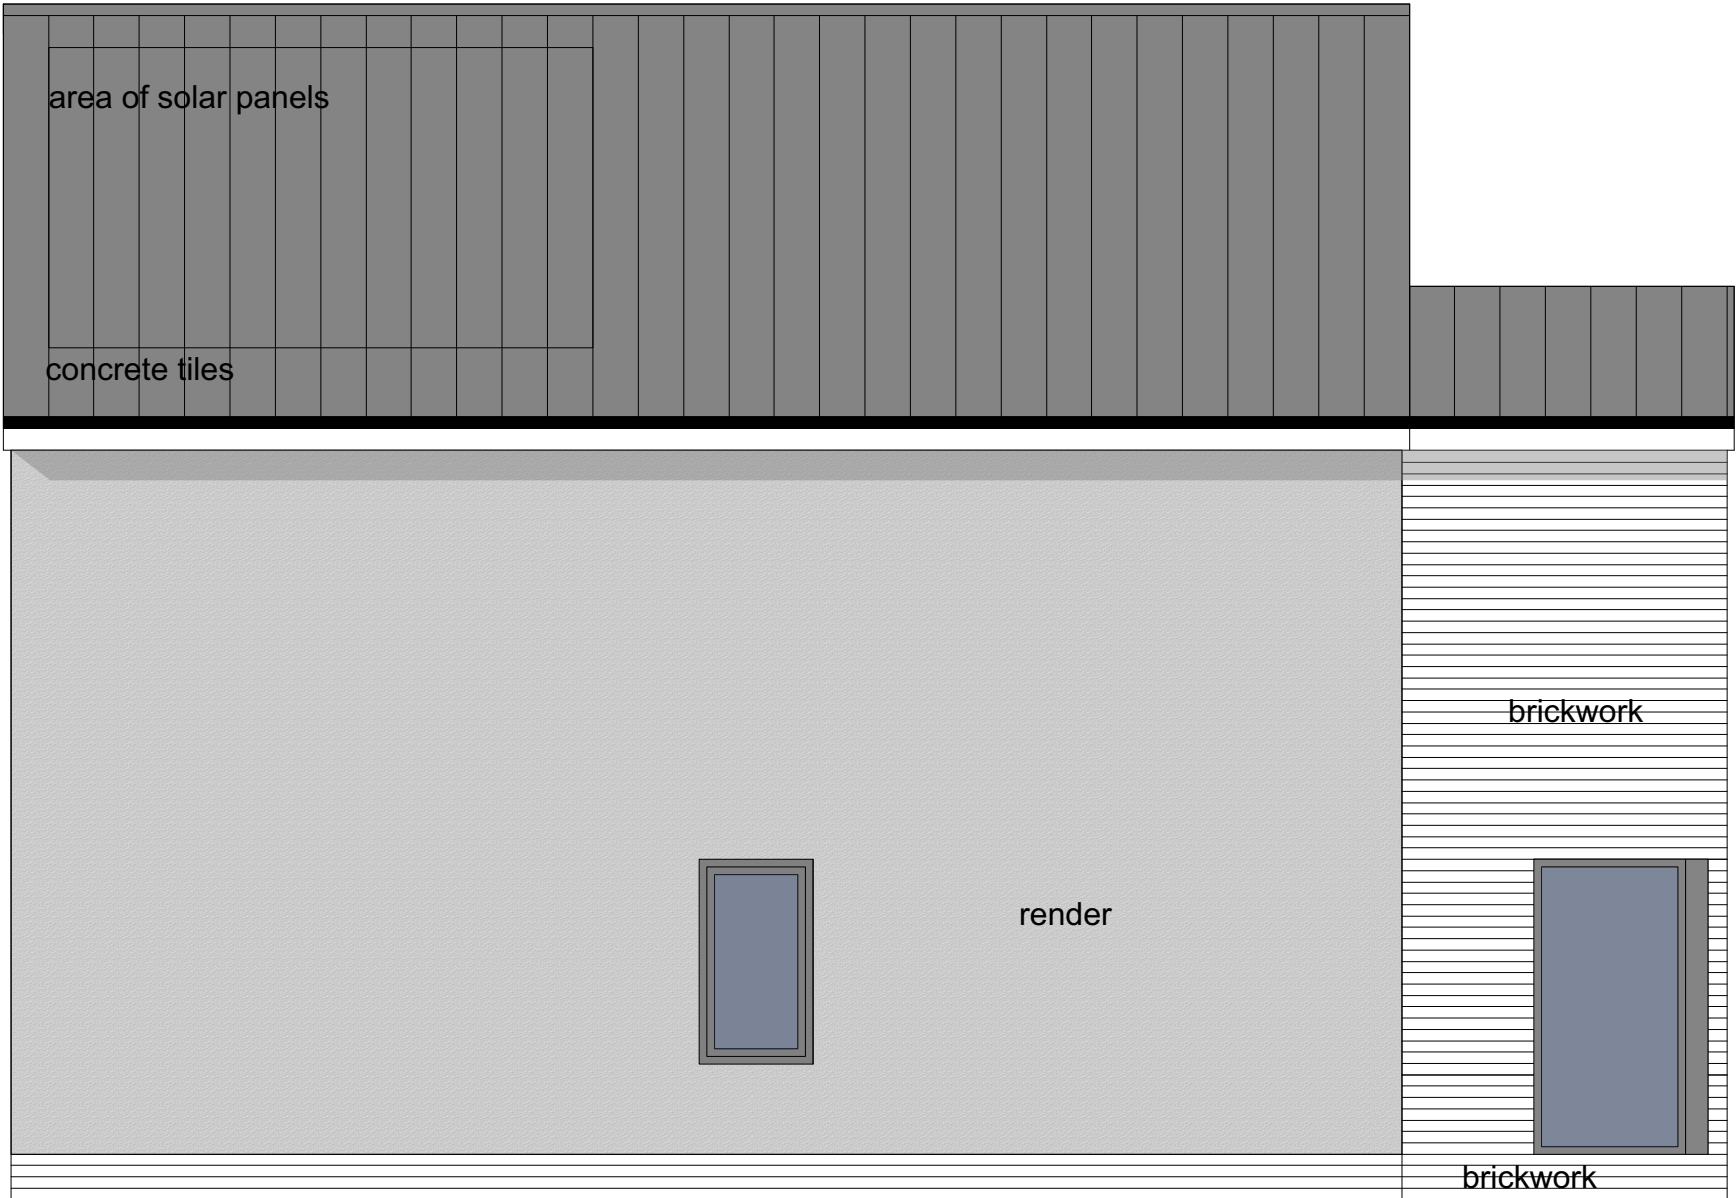


SIDE ELEVATION

Land at Queens Road,
Merthyr Tydfil

1:50


021 - second floor plan

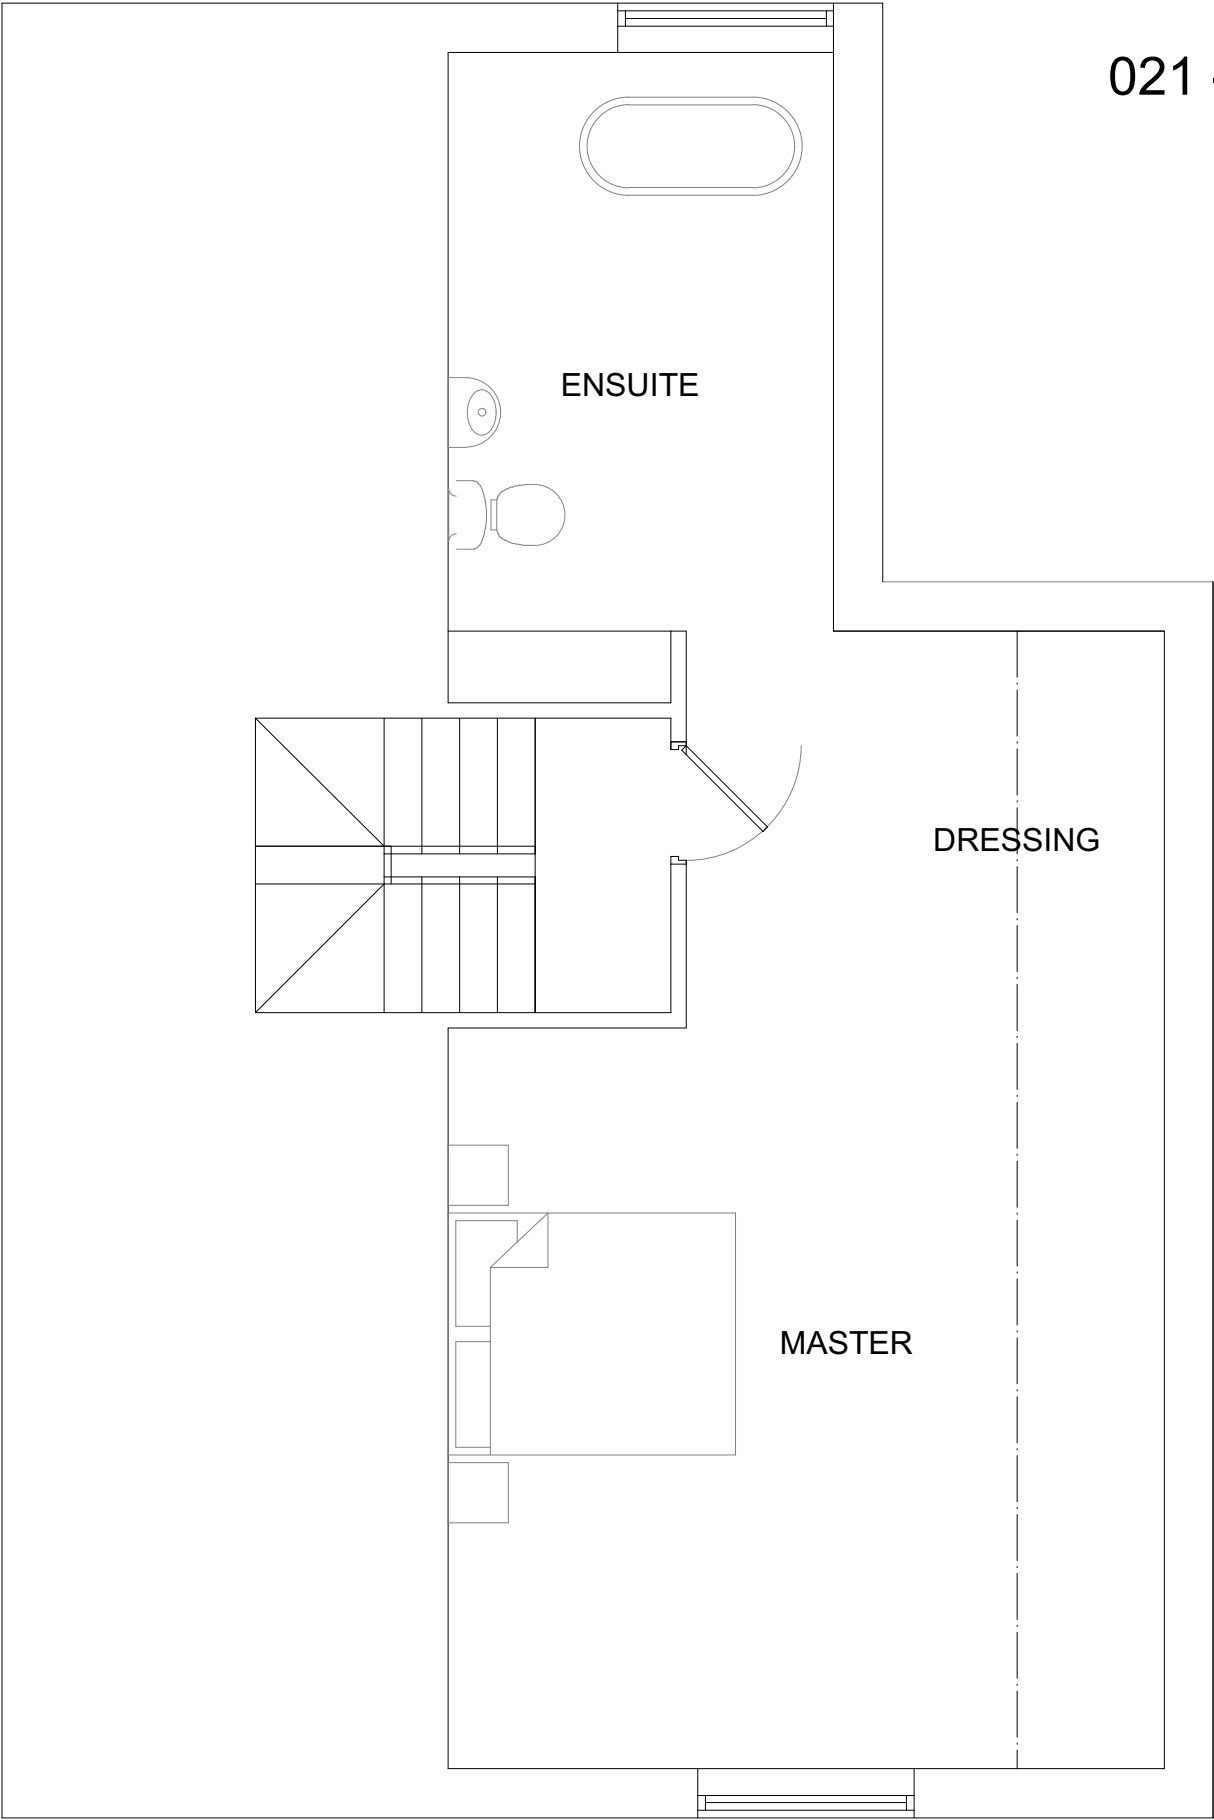


ATTIC FLOOR PLAN

40sqm per floor

HOUSE TYPE 01

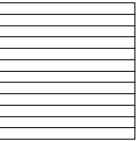

brickwork

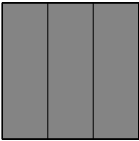

concrete tile



textured render


StuckeyGeorge

1st Floor, Woodfired Studios, 62 High Street,
Merthyr Tydfil, CF47 8DE
TEL 01685 387952

Land at Queens Road,
Merthyr Tydfil


1:50

012 - elevations

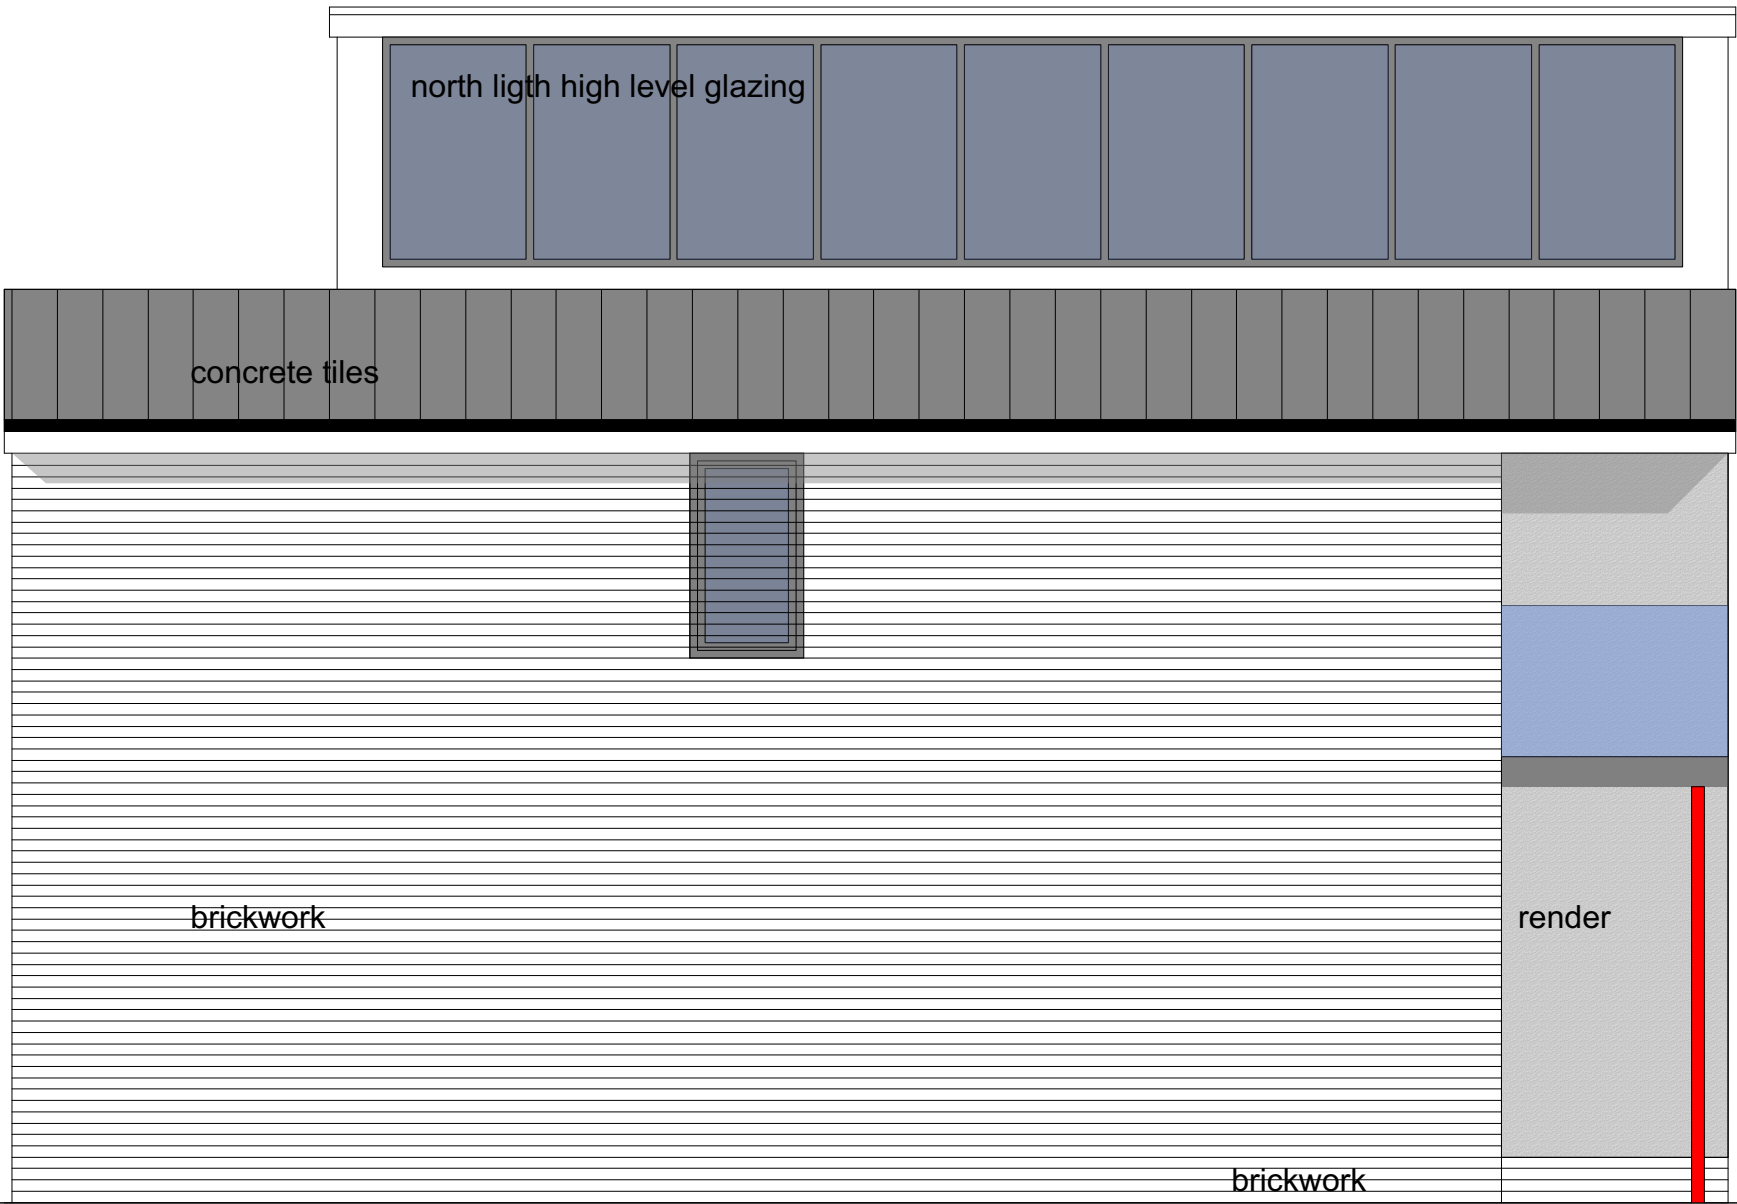


SIDE ELEVATION

HOUSE TYPE 02

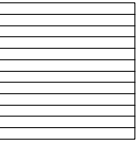

brickwork

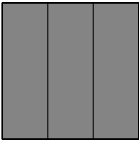

concrete tile



textured render

StuckeyGeorge


1st Floor, Woodfired Studios, 62 High Street,
Merthyr Tydfil, CF47 8DE
TEL 01685 387952

Land at Queens Road,
Merthyr Tydfil


1:50

022 - elevations



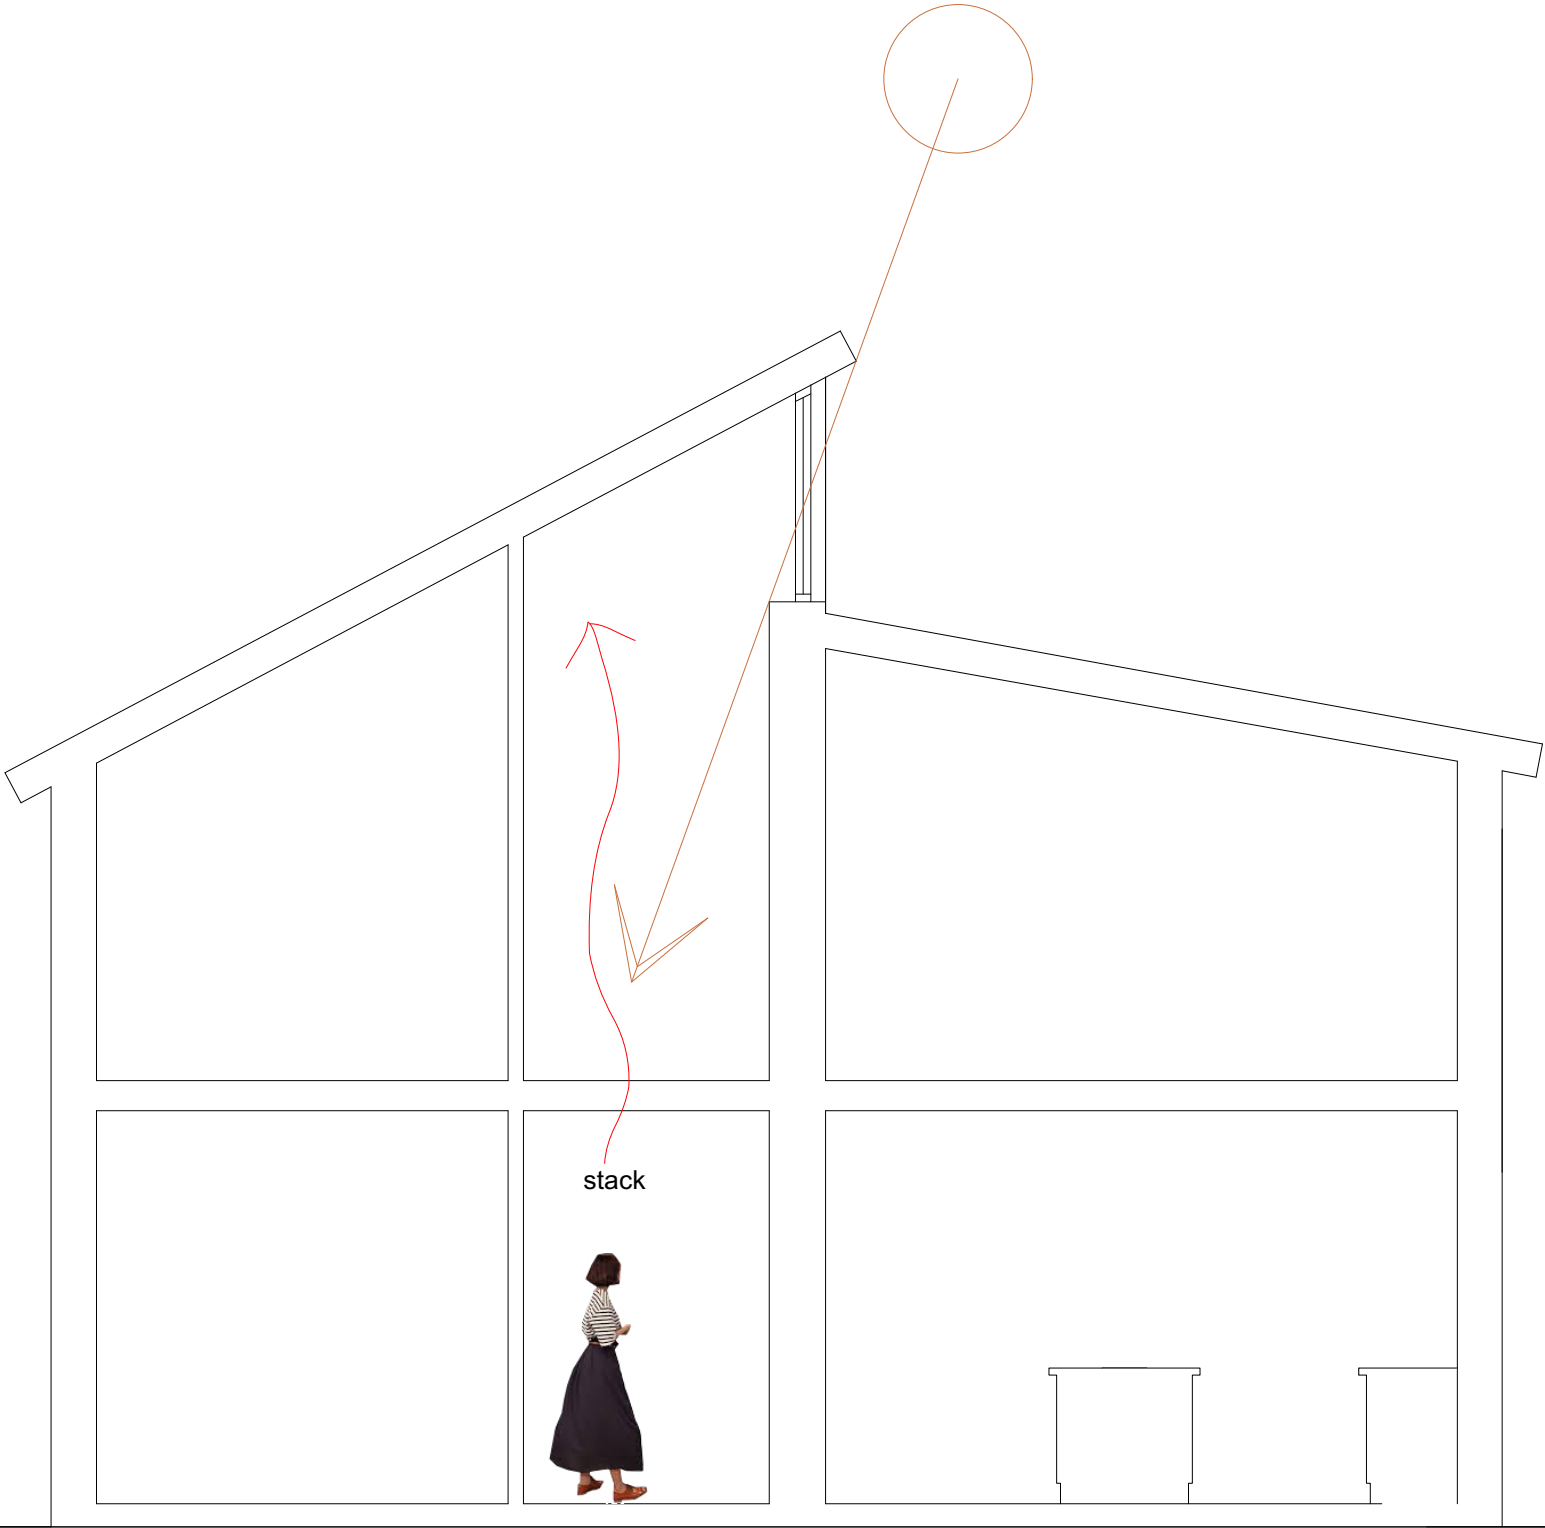


TYPICAL SECTION

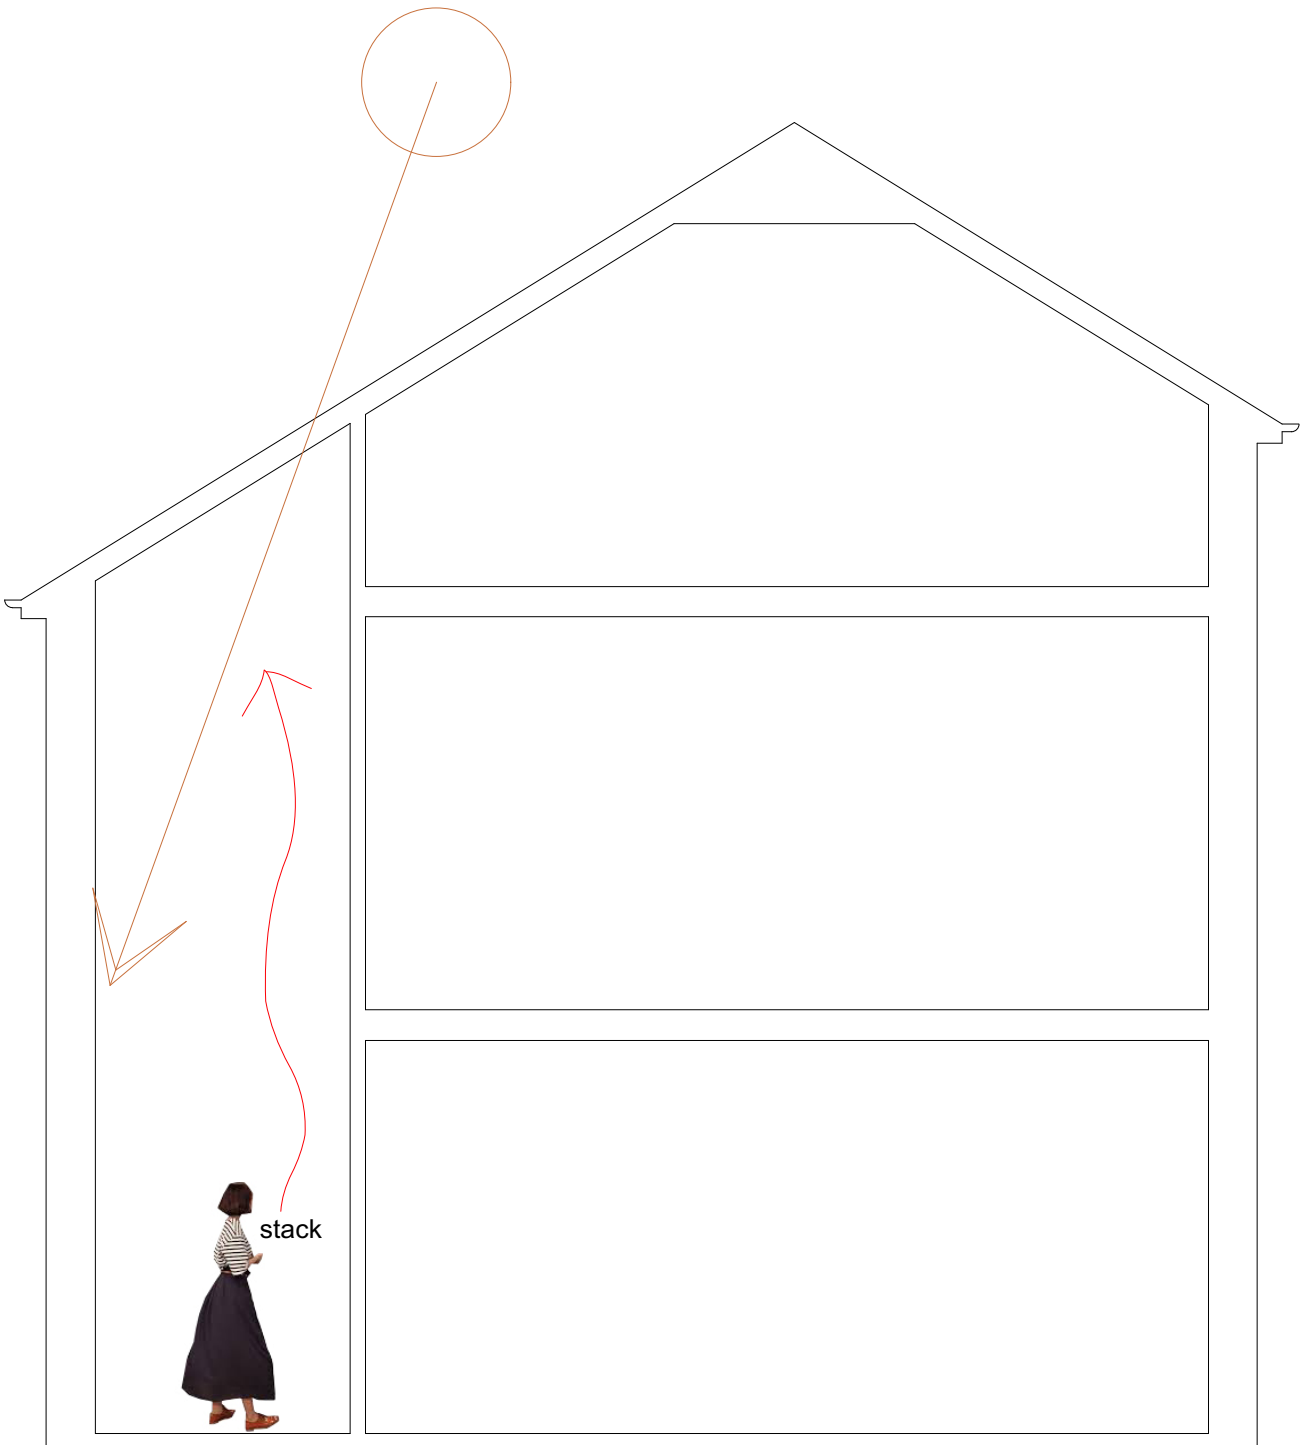


TYPICAL SECTION

HOUSE TYPE 01

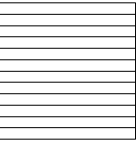

brickwork

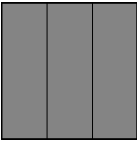

concrete tile



textured render

StuckeyGeorge


1st Floor, Woodfired Studios, 62 High Street,
Merthyr Tydfil, CF47 8DE
TEL 01685 387952

Land at Queens Road,
Merthyr Tydfil
1:50
014 - elevations



FRONT ELEVATION

HOUSE TYPE 02

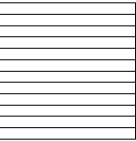

brickwork



concrete tile



textured render

StuckeyGeorge


1st Floor, Woodfired Studios, 62 High Street,
Merthyr Tydfil, CF47 8DE
TEL 01685 387952

Land at Queens Road,
Merthyr Tydfil
1:50
024 - elevations



FRONT ELEVATION

HOUSE TYPE 01

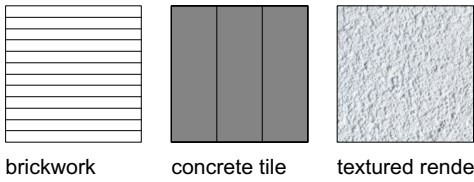

StuckeyGeorge

1st Floor, Woodfired Studios, 62 High Street,
Merthyr Tydfil, CF47 8DE
TEL 01685 387952

Land at Queens Road,
Merthyr Tydfil


1:50

015 - elevations




REAR ELEVATION

HOUSE TYPE 02

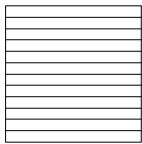

brickwork

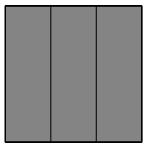

concrete tile



textured render


StuckeyGeorge

1st Floor, Woodfired Studios, 62 High Street,
Merthyr Tydfil, CF47 8DE
TEL 01685 387952


Land at Queens Road,
Merthyr Tydfil
1:50
025 - elevations




REAR ELEVATION

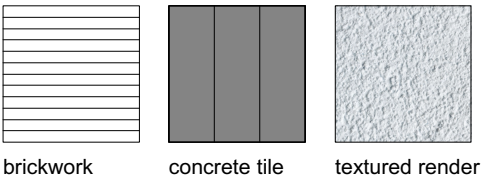


Land at Queens Road,
Merthyr Tydfil
1:50
016 - elevations

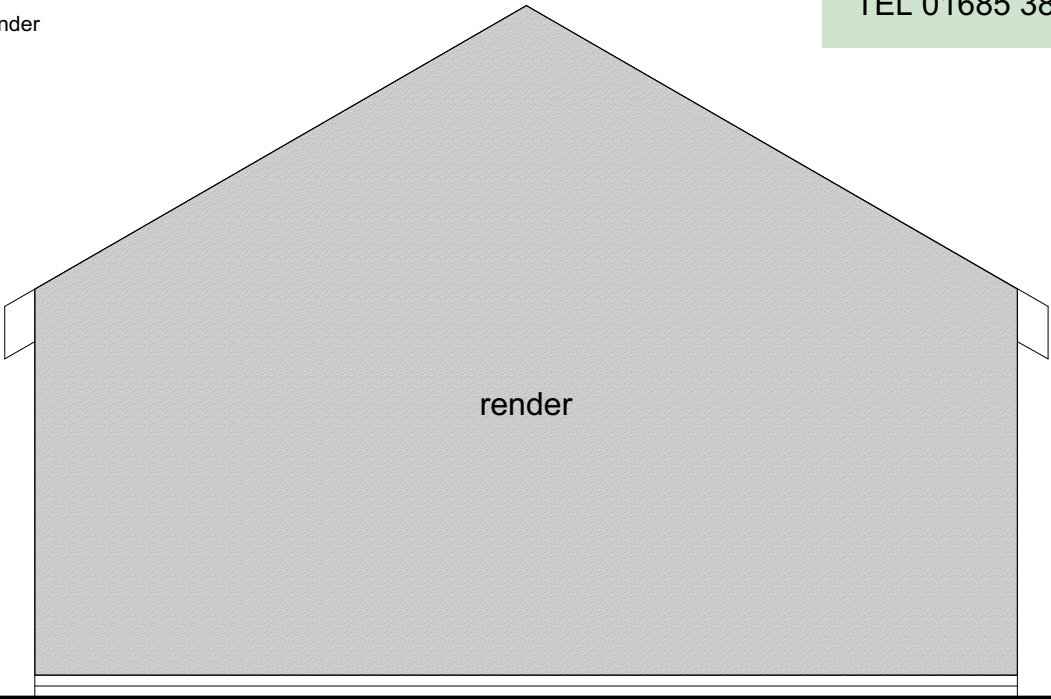

SIDE ELEVATION

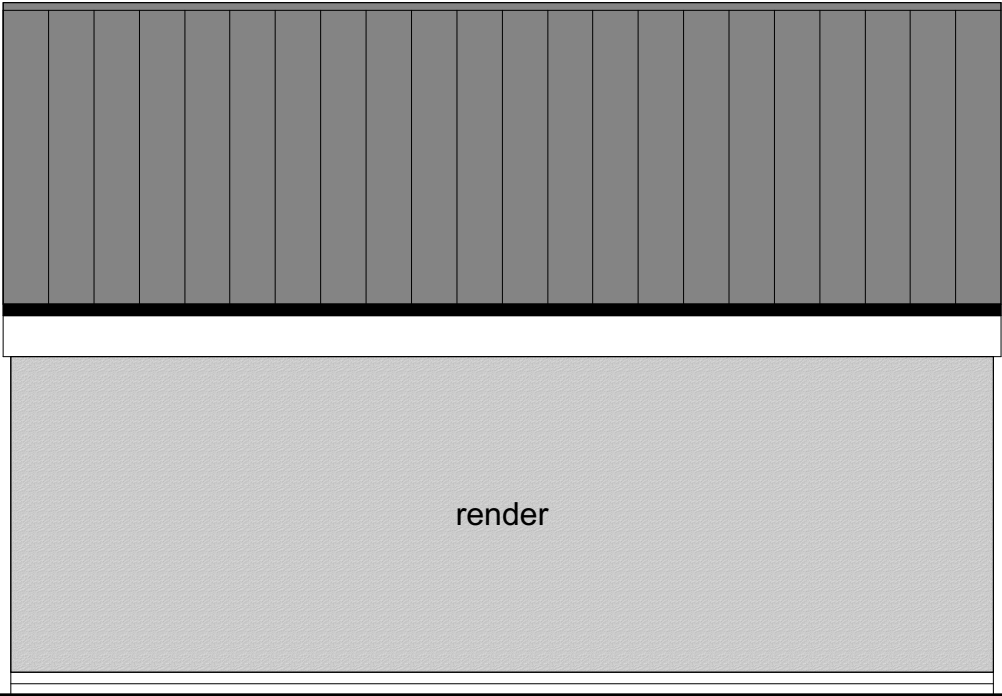


REAR ELEVATION

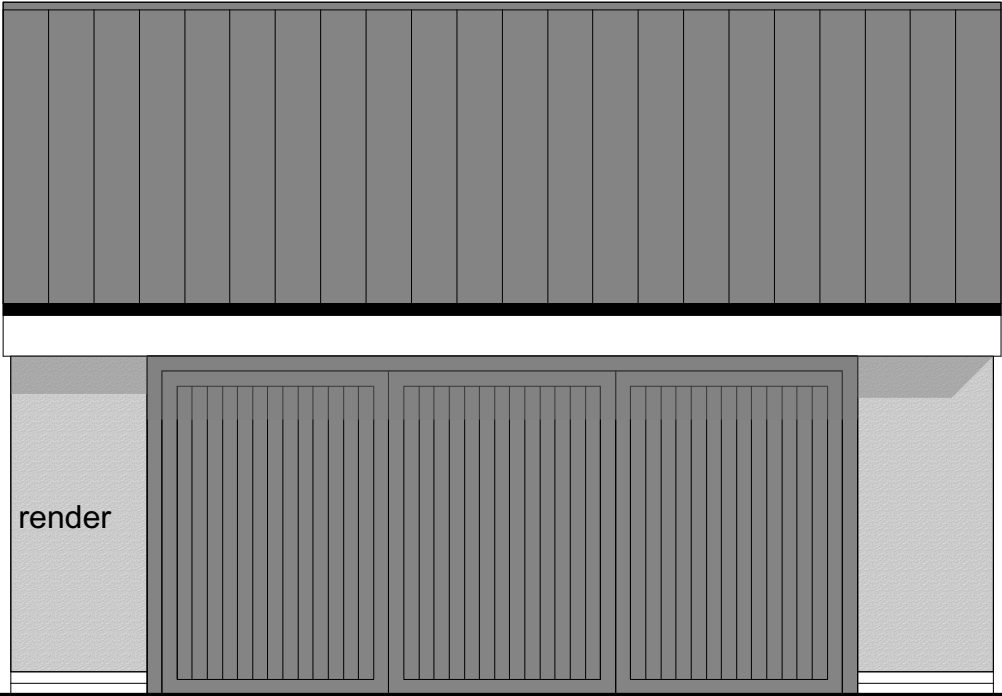

FRONT ELEVATION


HOUSE TYPE 02

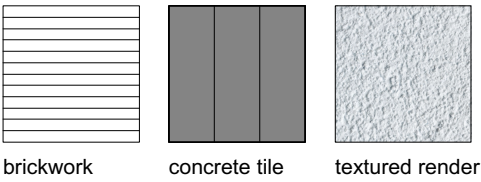


StuckeyGeorge

1st Floor, Woodfired Studios, 62 High Street,
Merthyr Tydfil, CF47 8DE
TEL 01685 387952


Land at Queens Road,
Merthyr Tydfil
1:50
026 - elevations

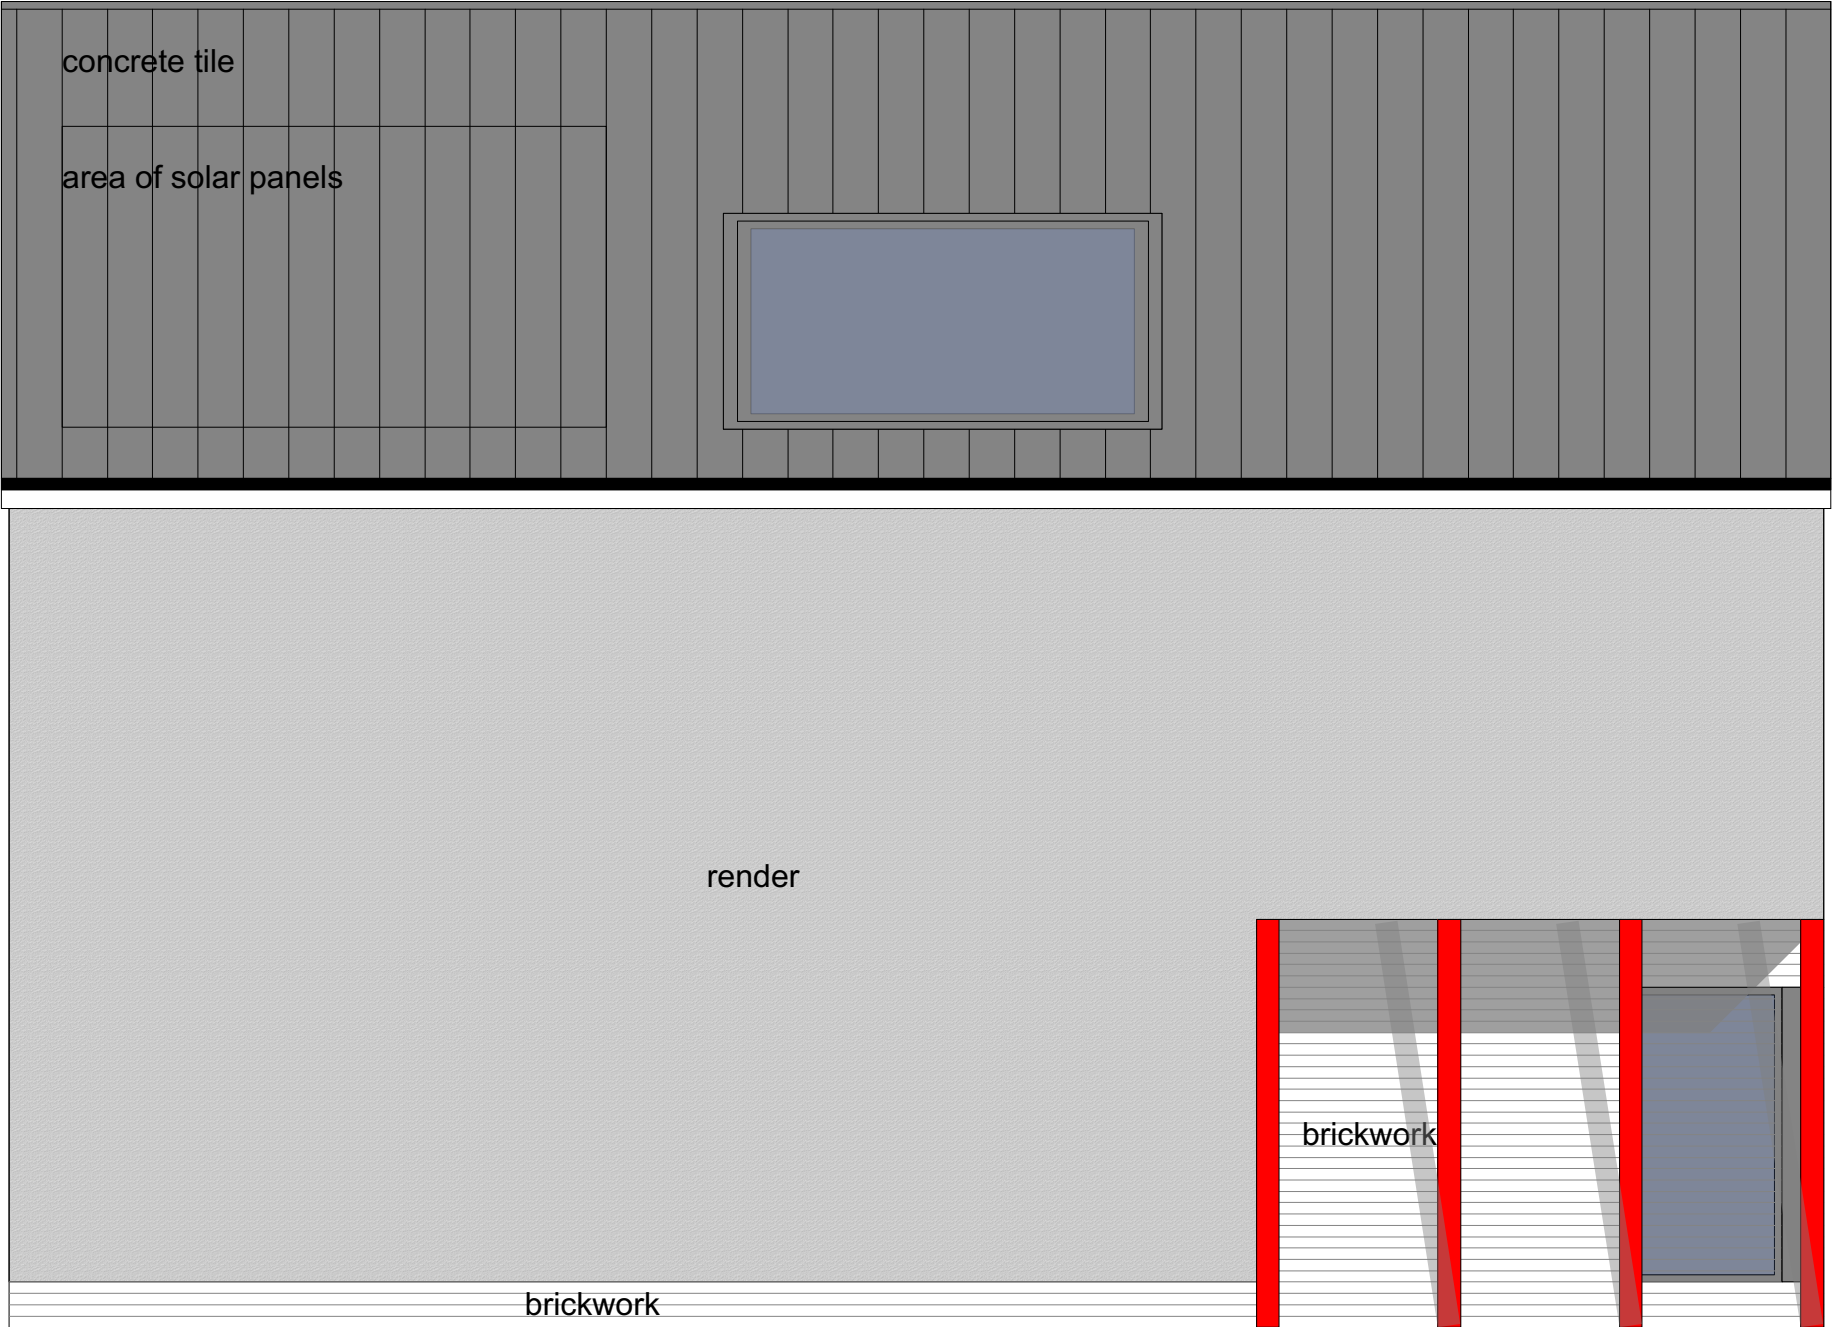

SIDE ELEVATION

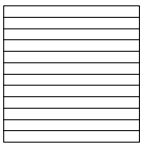

brickwork

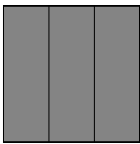

concrete tile




textured render


Land at Queens Road,
Merthyr Tydfil

1:50

017 - elevations

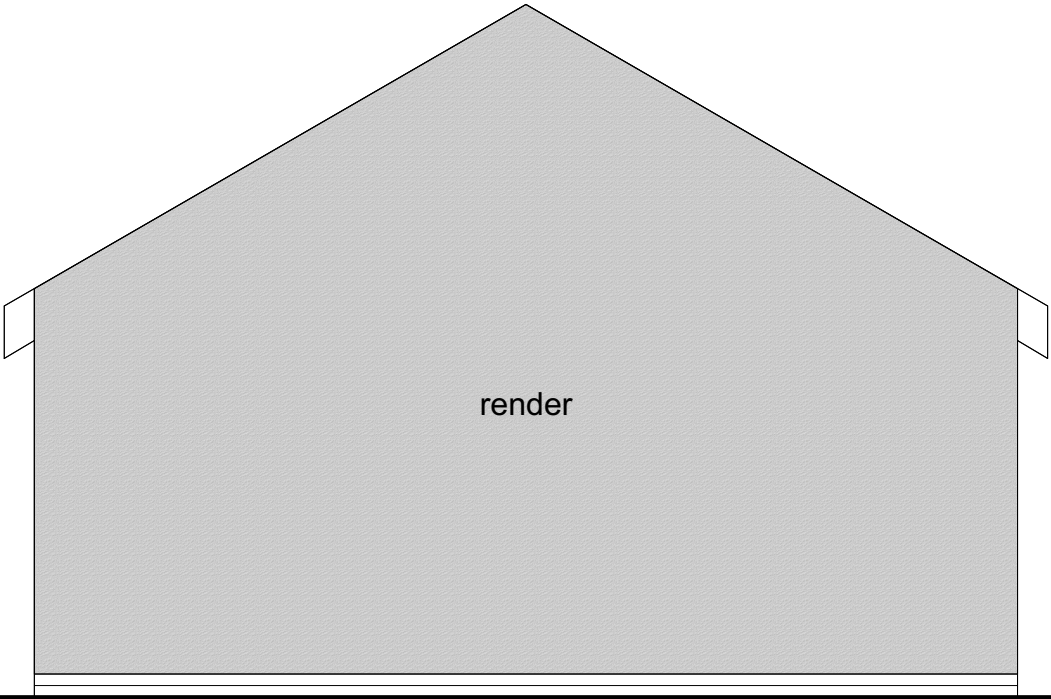

SIDE ELEVATION

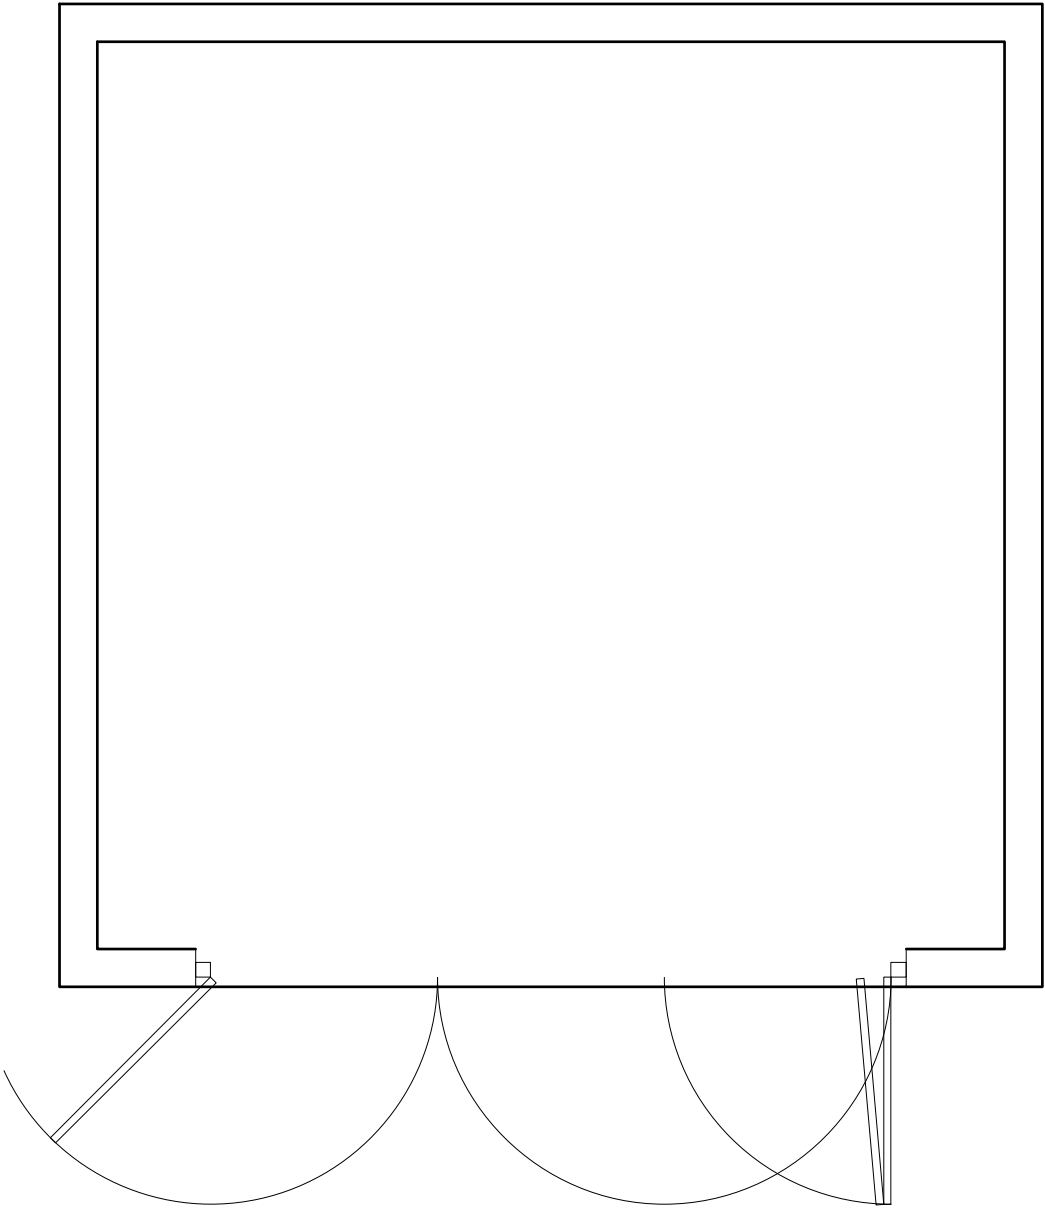

FLOOR PLAN