

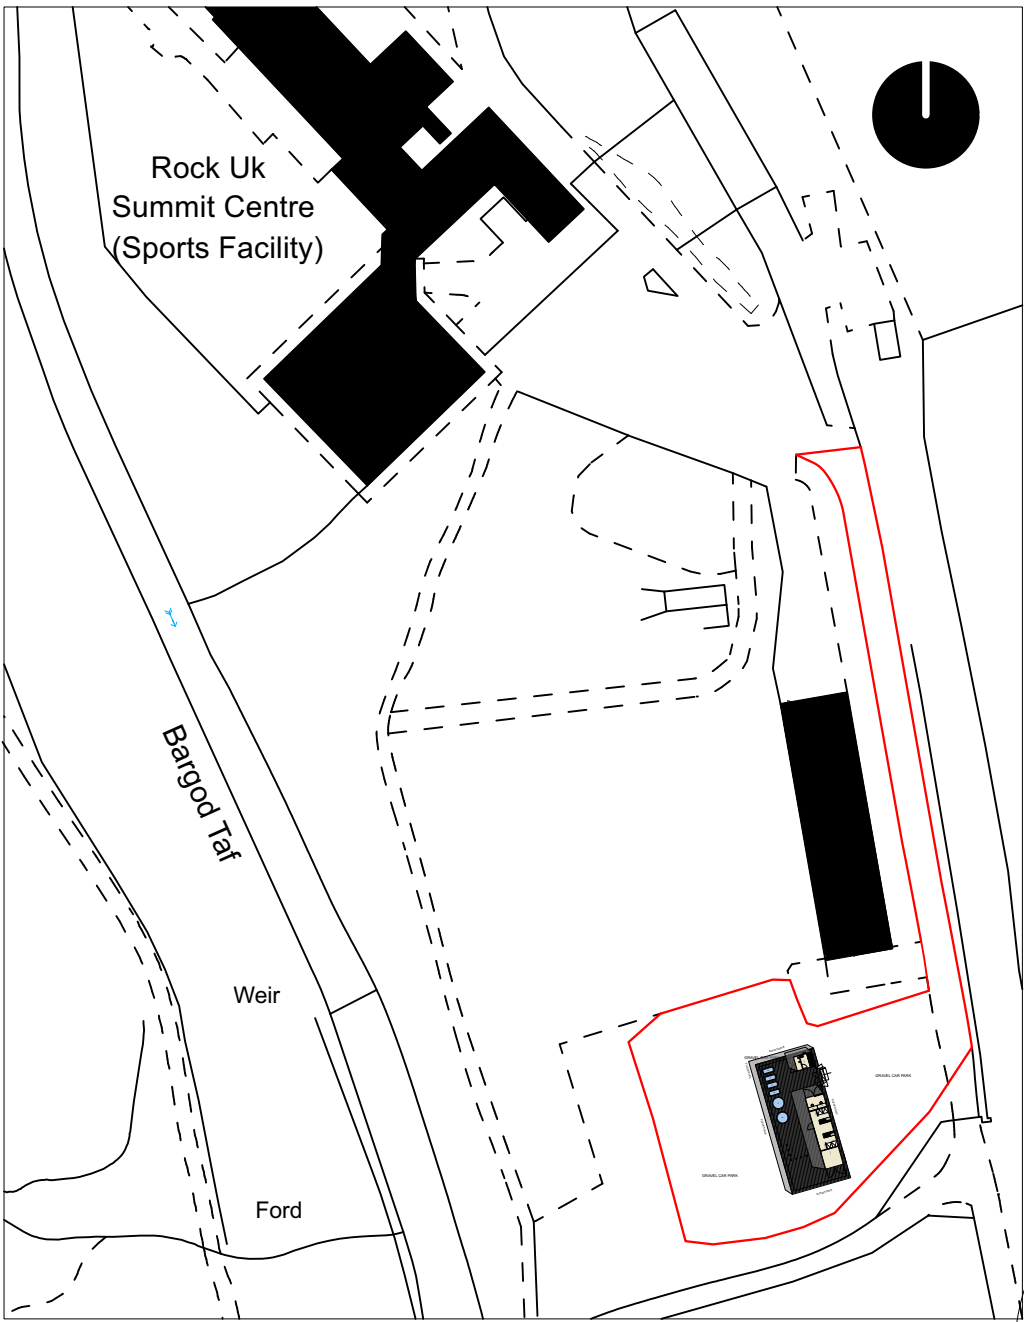
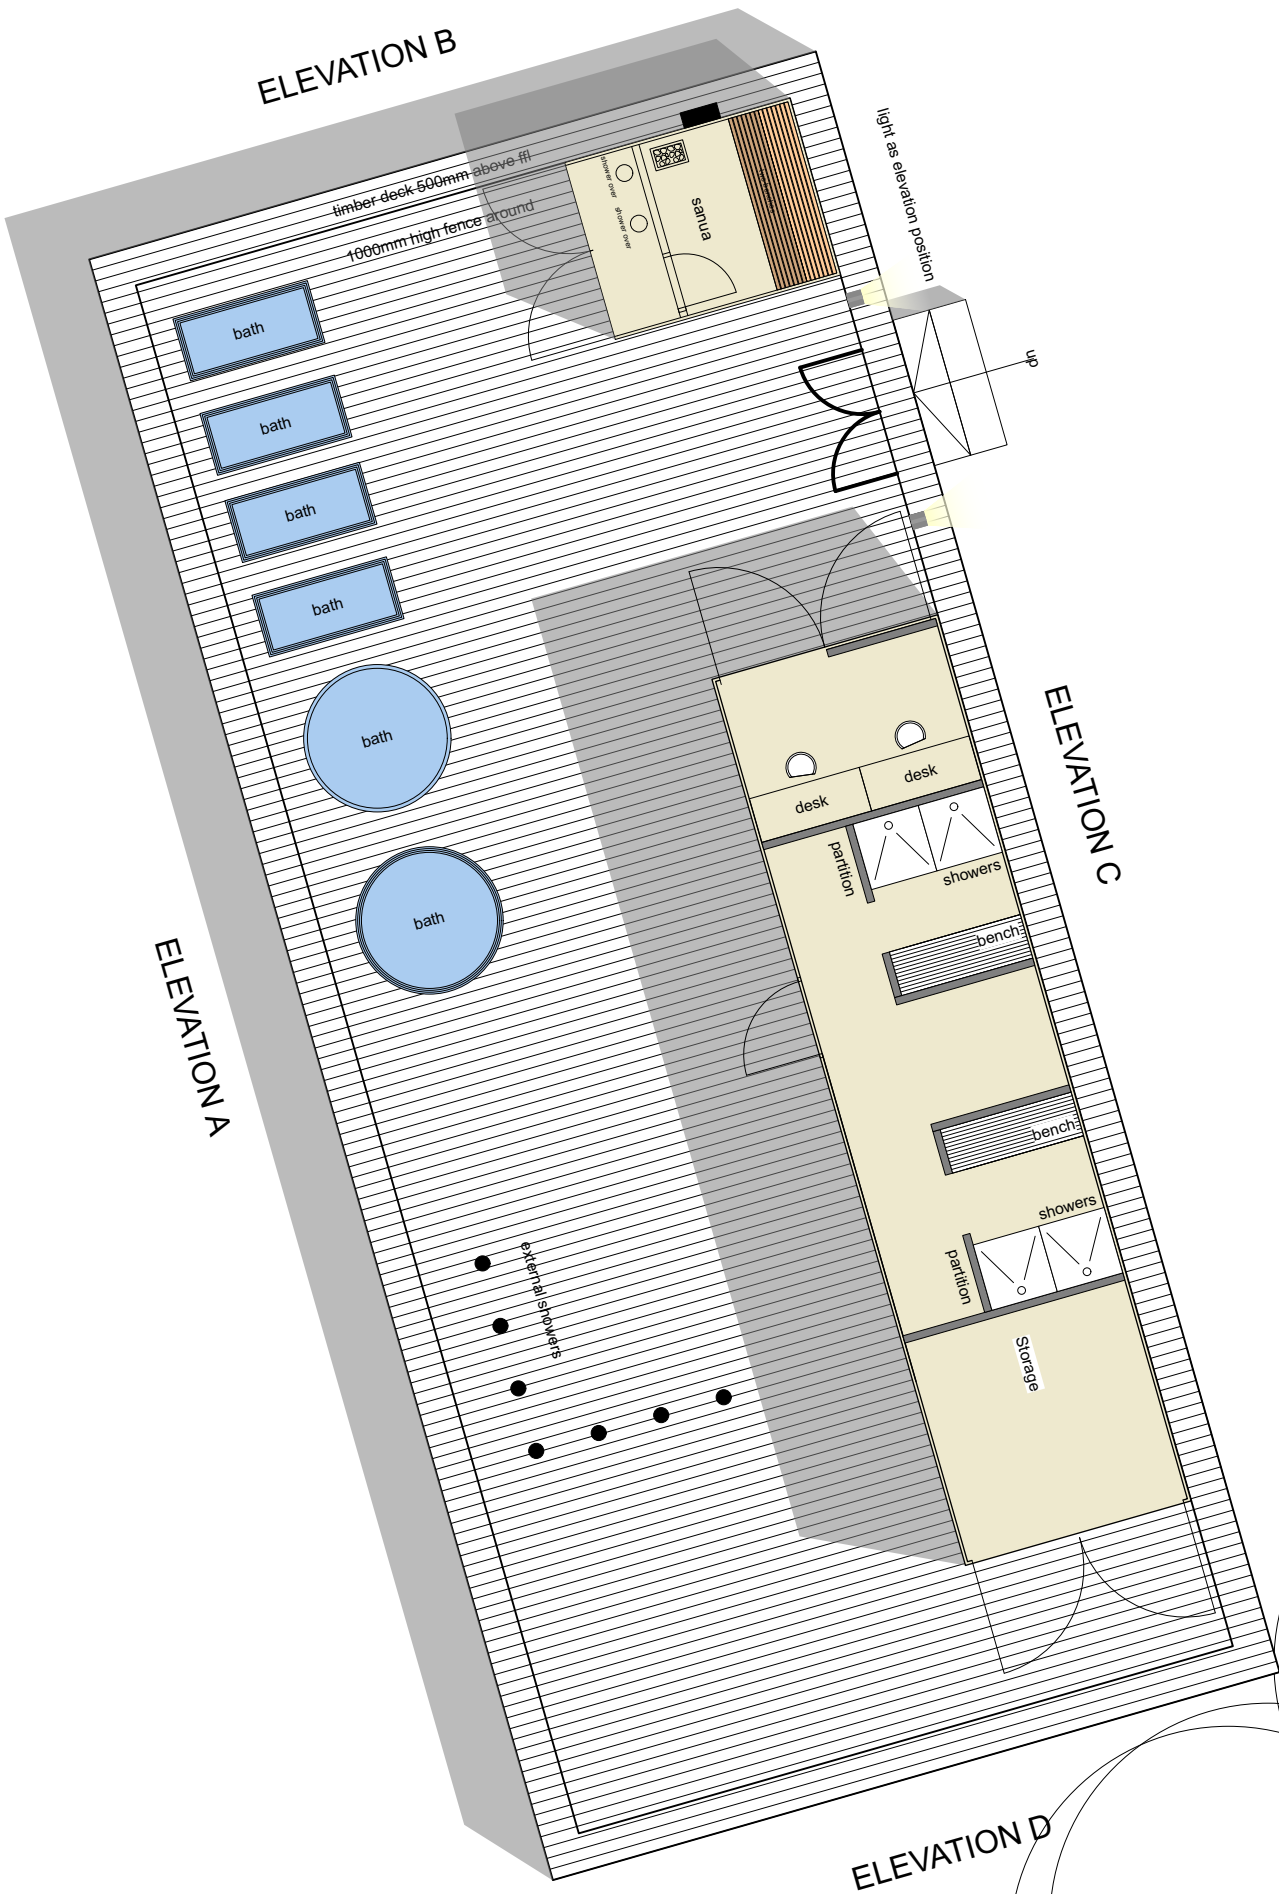


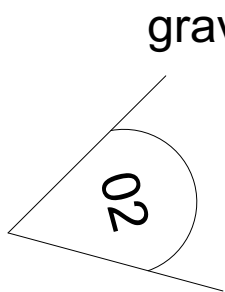

OSMAP 1:1250

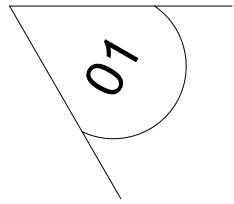

gravel car park

**George and Co.**

Taff Bargoed Wellness centre

The Old Drift Mine, Trelewis,
Treharris CF46 6RD

1111.011	PROPOSED SITE PLAN		
planning	1:100@A1	Feb '25	LG/SG
Studio 01 Crownford House, Swan Street, Merthyr Tydfil, Mid Glamorgan, Wales. CF47 8EU TEL 01685 387952 hello@georgeandco.studio			
DO NOT SCALE THIS DRAWING			©George and Co.