

MATERIALS






- Shipping containers painted black on
- Raise timber deck
- Shipping containers to be clad in larch, with bitumin stain
- Shipping containers to have green roof coverings
- All doors to be metal recycled from cutting openings, with cladding over

 George and Co.


Taff Bargoed Wellness centre

The Old Drift Mine, Trelewis,
Treharris CF46 6RD

1111.012	PROPOSED ELEVATIONS		
planning	1:50@A1	Feb '25	LG/SG
Studio 01 Crownford House, Swan Street, Merthyr Tydfil, Mid Glamorgan, Wales. CF47 8EU TEL 01685 387952 hello@georgeandco.studio			
DO NOT SCALE THIS DRAWING			©George and Co.

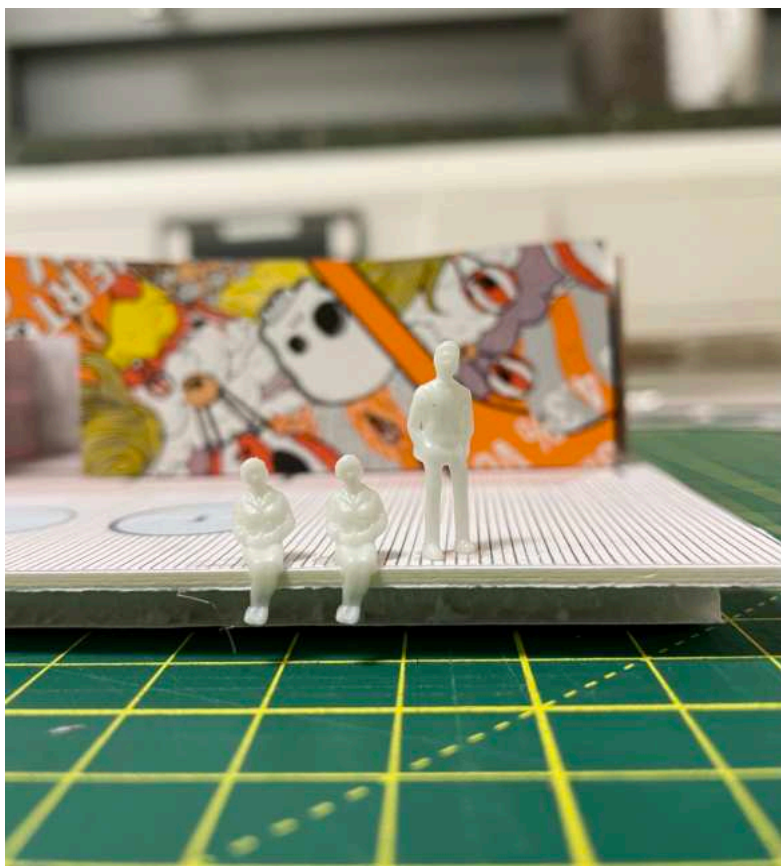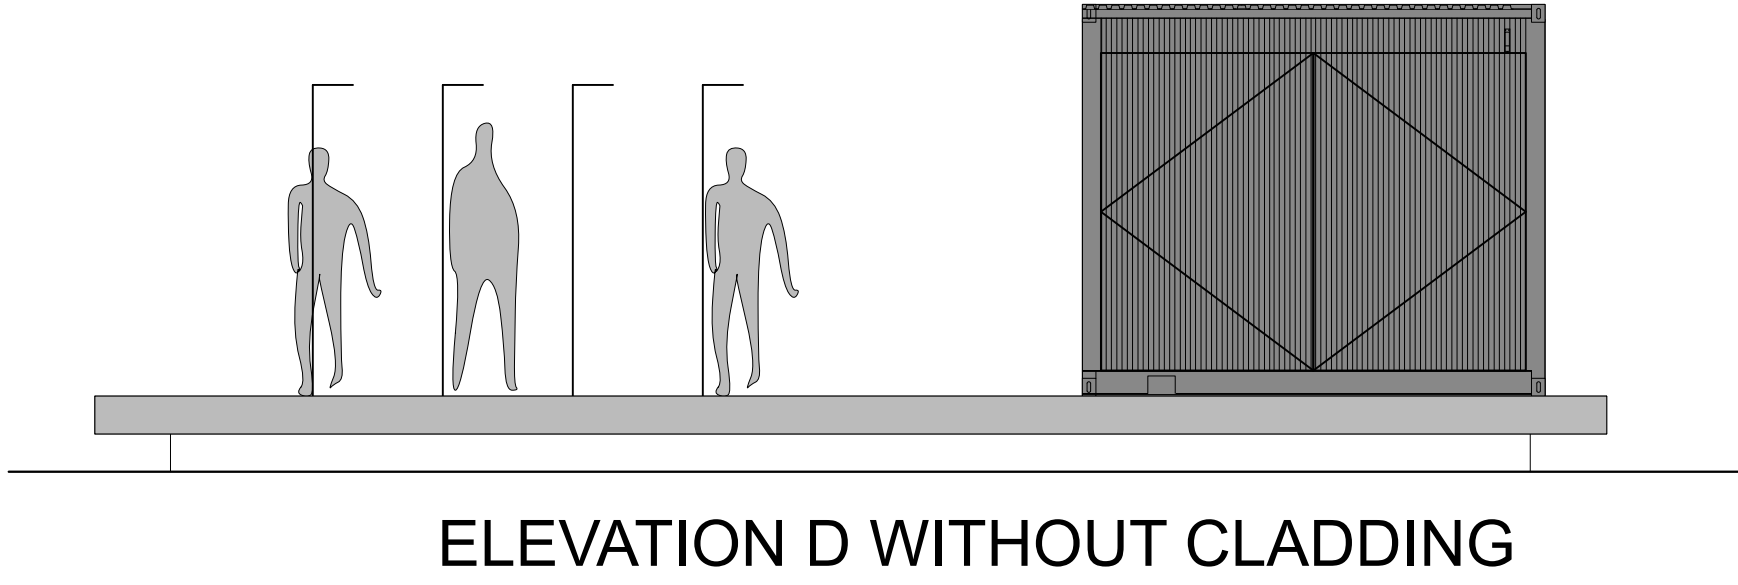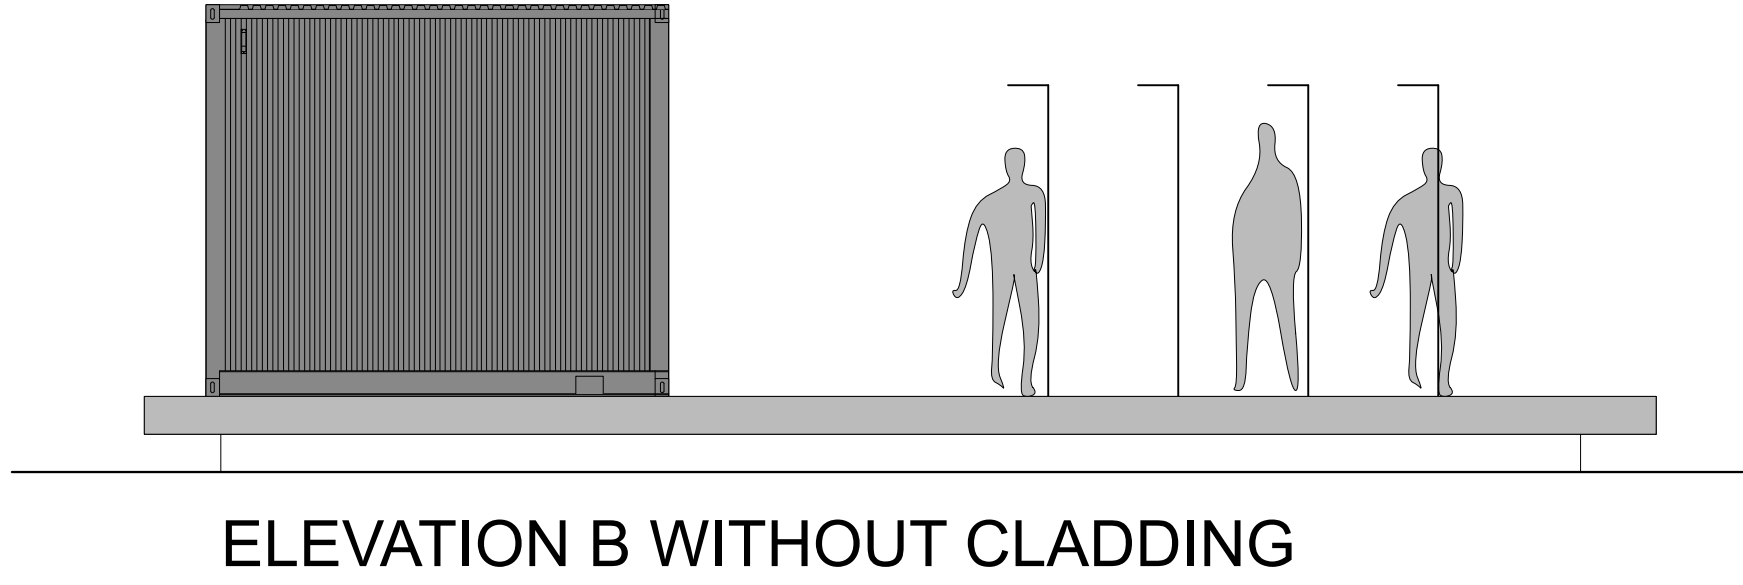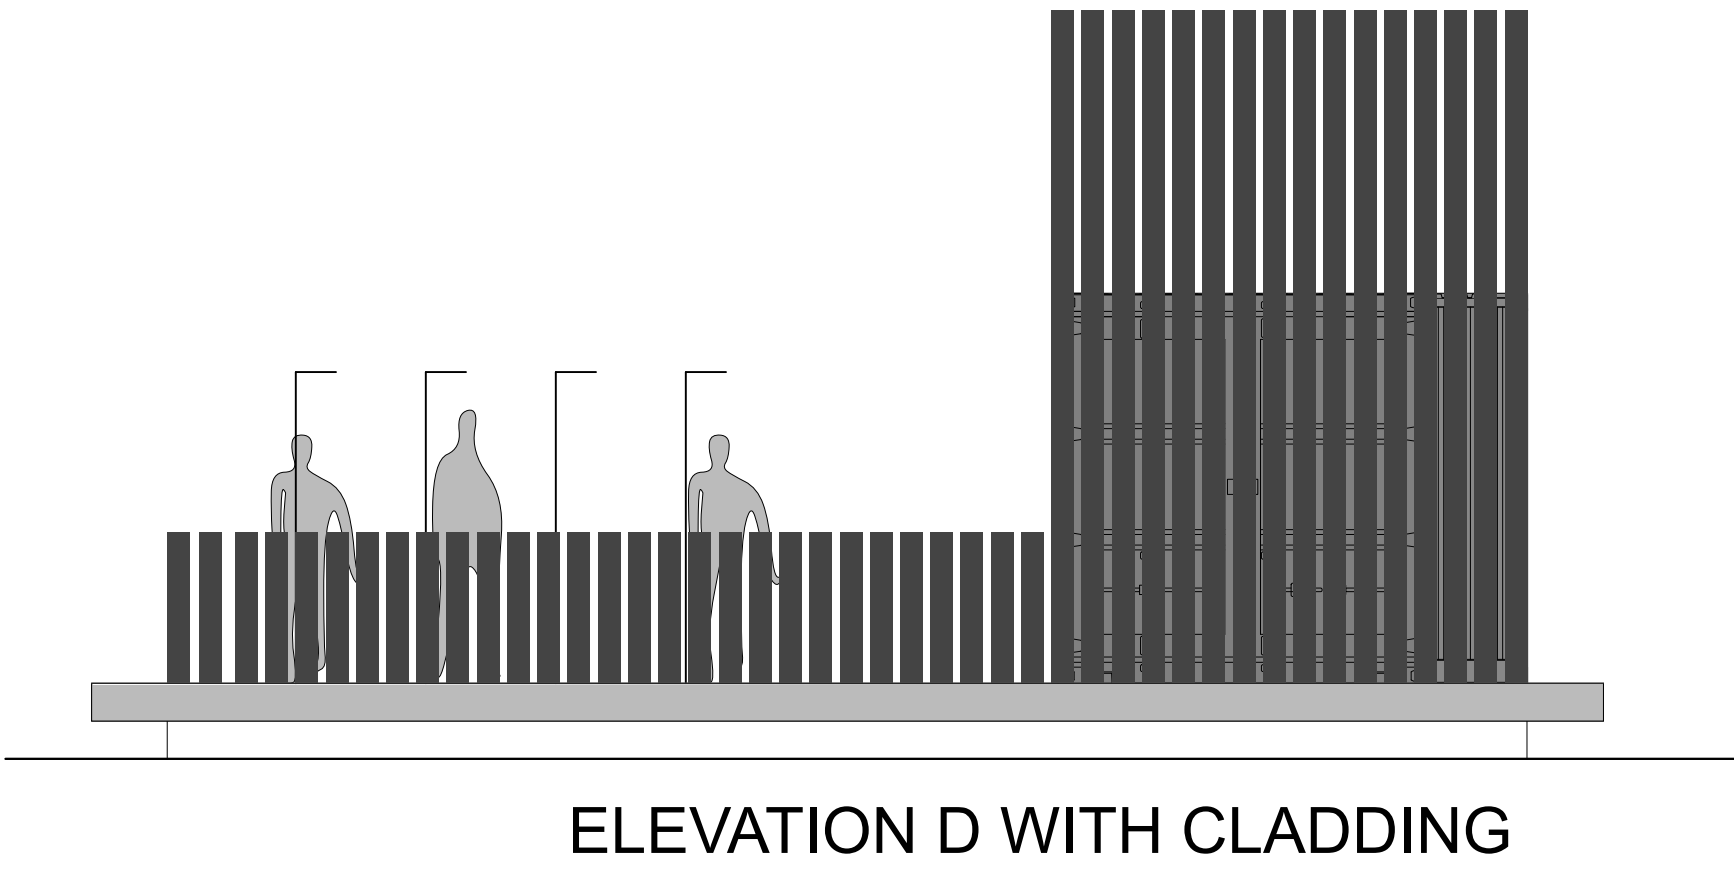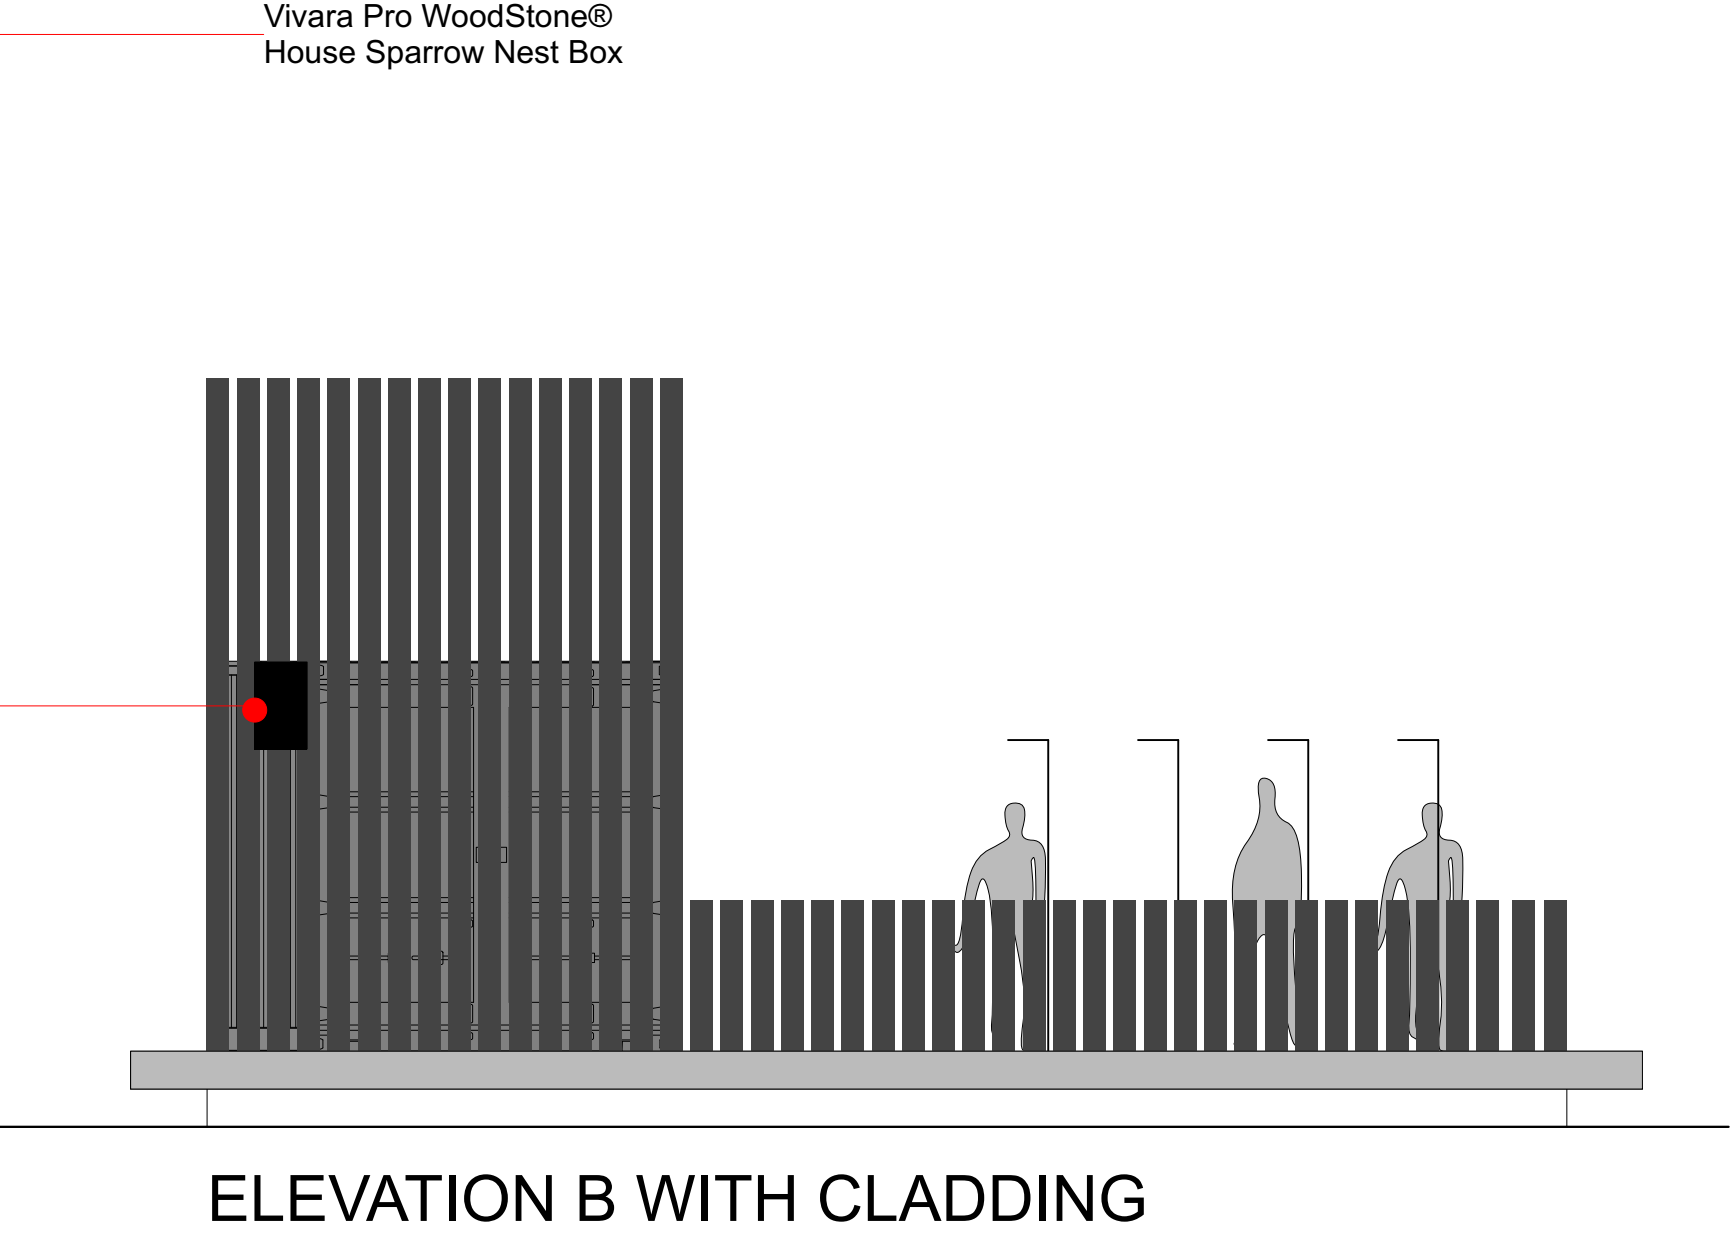

MASS MODEL

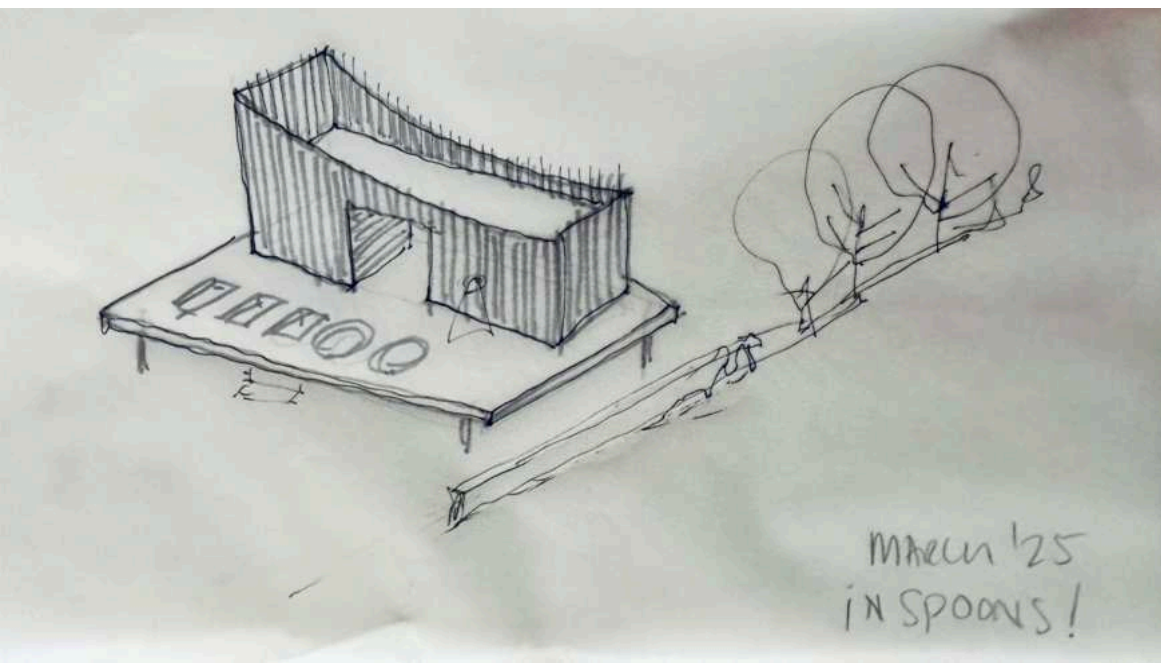

CONCEPT SKETCH



TIMBER CLADDING PAINTED BLACK. HIT AND MISS



CLADDING ARCHITECTURE