

MATERIALS

- Shipping containers painted black on
- Raise timber deck
- Shipping containers to be clad in larch, with bitumin stain
- Shipping containers to have green roof coverings
- All doors to be metal recycled from cutting openings, with cladding over

Taff Bargoed Wellness centre
The Old Drift Mine, Trelewis,
Treharris CF46 6RD

1111.013	PROPOSED ELEVATIONS		
planning	1:50@A1	Feb '25	LG/SG
Studio 01 Crownford House, Swan Street, Merthyr Tydfil, Mid Glamorgan, Wales. CF47 8EU TEL 01685 387952 hello@georgeandco.studio			
DO NOT SCALE THIS DRAWING			©George and Co.

Recommended design, other designs are suitable but must fall under the critira spec'd

"The external lighting on the dwelling shall be restricted to use of downlighters or cowed or hooded luminaries angled downwards preventing light spill above the horizontal plane and there shall be no direct or indirect illumination of adjacent woodland, trees, hedgerows or bat mitigation features including roost entrances (including bat boxes) and flightlines. Bulbs emitting light from the warm-white colour spectrum only (<2700oK) with a peak wavelength exceeding 550nm shall be used. Any PIR motion sensors will be set to a maximum of 1 minute and angled to prevent accidental triggering."

<https://tinyurl.com/4x5a3bfu>

CYLINDER 90 OUTDOOR WALL LIGHT - ANTHRACITE

Item code: 48945

★★★★★ (1 review)

In Stock - Want it by Tuesday 16th April? Order in 09hrs 32mins

Order by 15:00 Today and choose Standard Delivery at Checkout (see delivery page for restrictions)

Qty: - 1 +

Add to Basket

3 Year Guarantee

IP54

Product Description & Features

YOU MAY NEED...

Vivara Pro WoodStone® House Sparrow Nest Box

Manufacturer: Vivara Pro

✓ One or two breeding chambers

✓ Durable and thermally stable

Select product

Double Chamber

In stock

£43.50

#210670

Single Chamber


In stock

£43.50


#238831

Selected product: £43.50


ADD TO BASKET

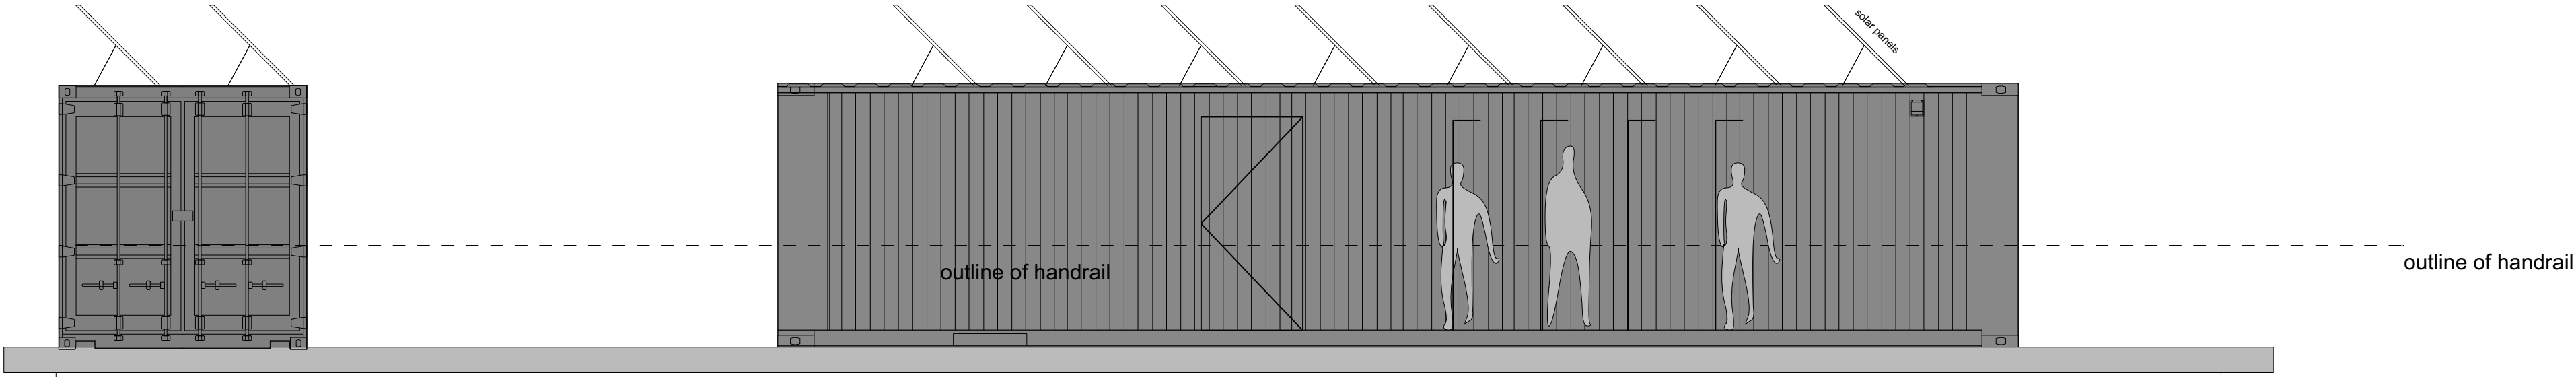


ELEVATION A WITHOUT CLADDING

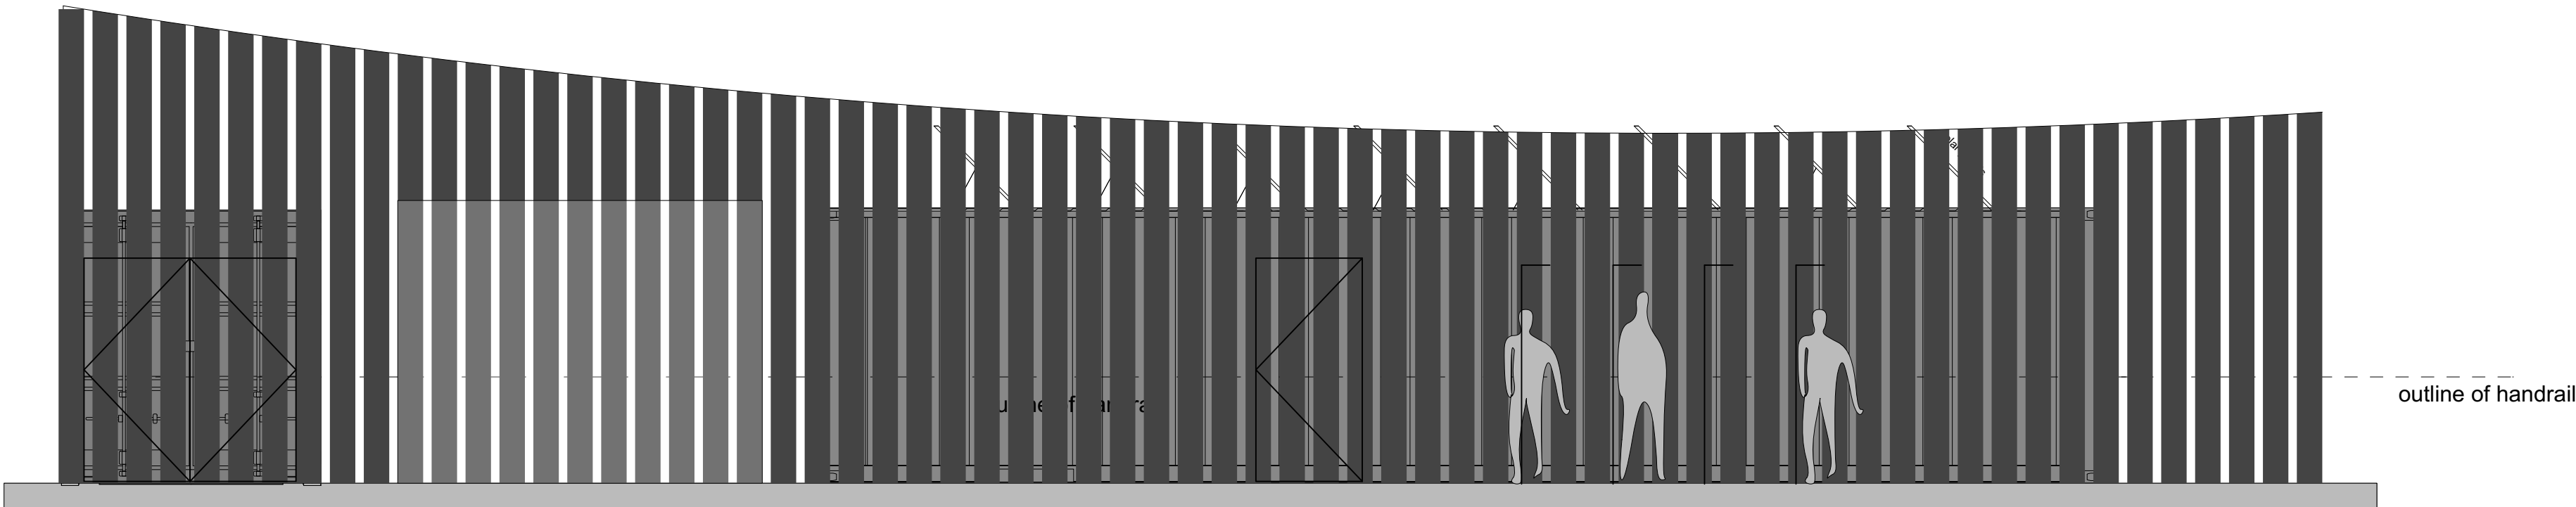

ELEVATION A WITH CLADDING

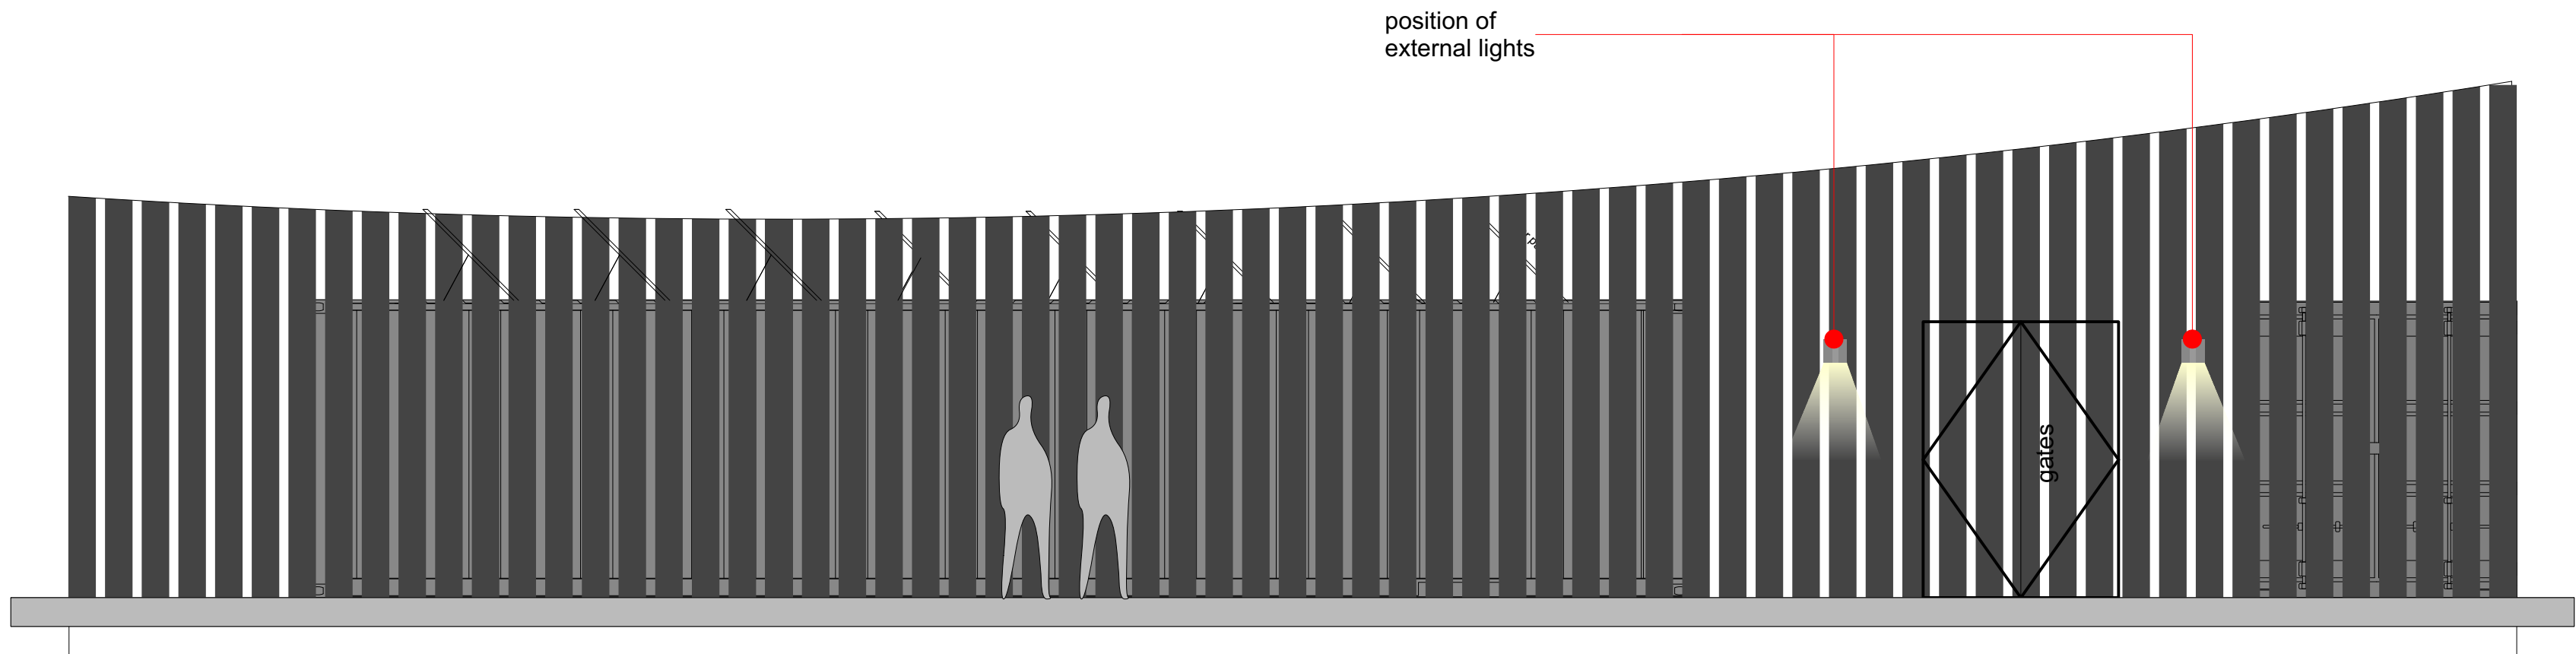

ELEVATION C WITH CLADDING

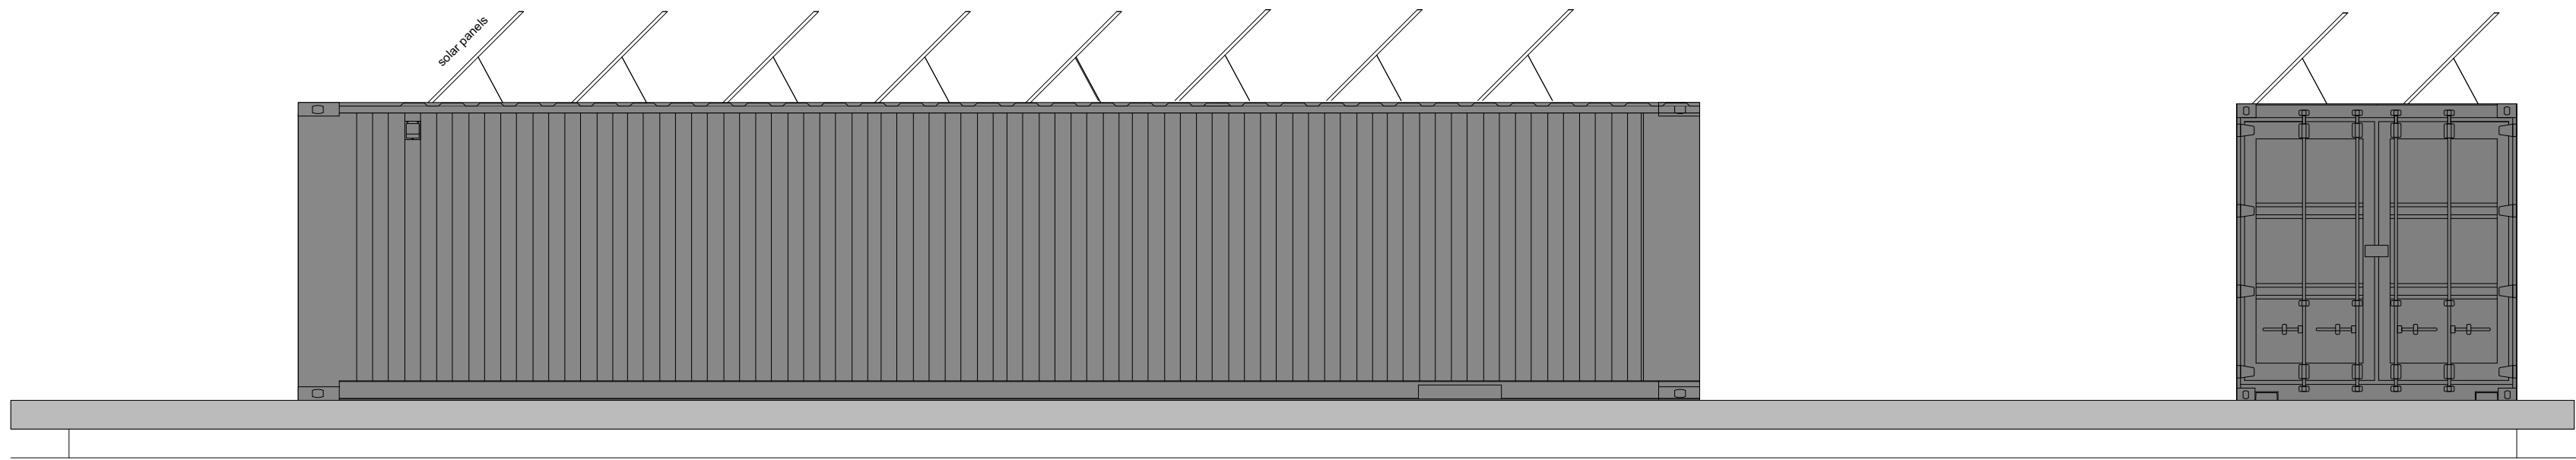

ELEVATION C WITHOUT CLADDING