

100x47 c16 grade rafters @ 200c

Feature A Frame Trusses

225x63 c16 grade purlins

2400

2926

2650


2400

1000

650

250

TYPICAL SECTION 1:50

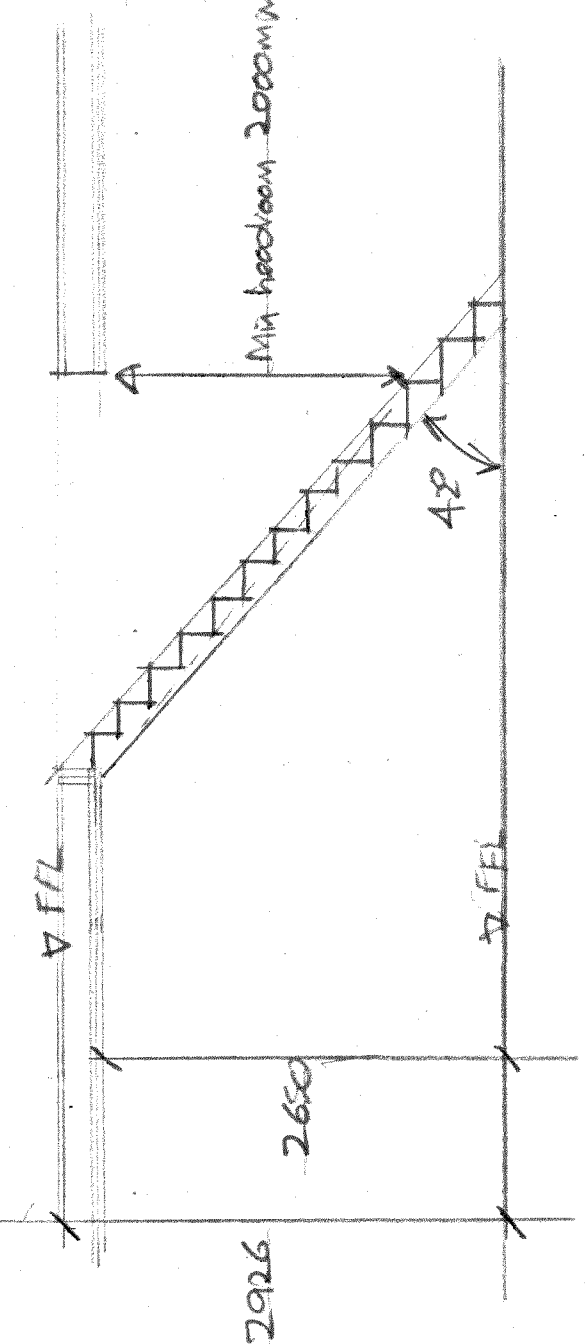

SECTION / DETAILS OF STAIRCASE 1:50

boundary wall

X 2680

RAISED GARDEN

RAILWAY STEPPERS

drainage channels

Gabion baskets

drainage channel

DATUM

Gabion baskets

RAISED GARDEN

X 1000

RAISED PATIO

3585

2865

7

110

up

up

up

up

up

up

up

up

up

up

up

up

up

up

up

up

up

up

up

up

up

up

up

up

up

up

up

up

up


up

up


up

EXISTING GROUND FLOOR LAYOUT


A C C E S S R O A D

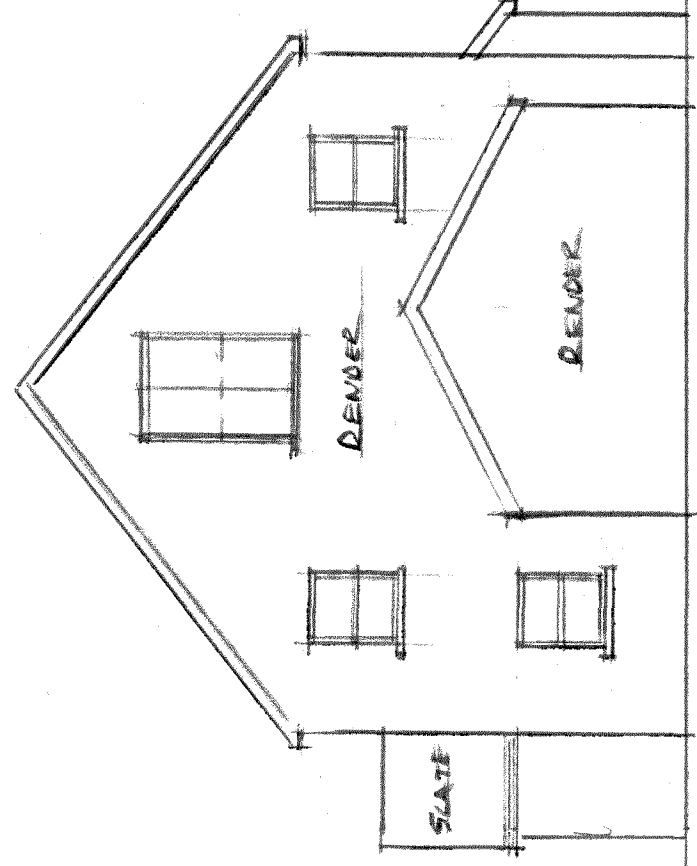


EXISTING SIDE ELEVATION

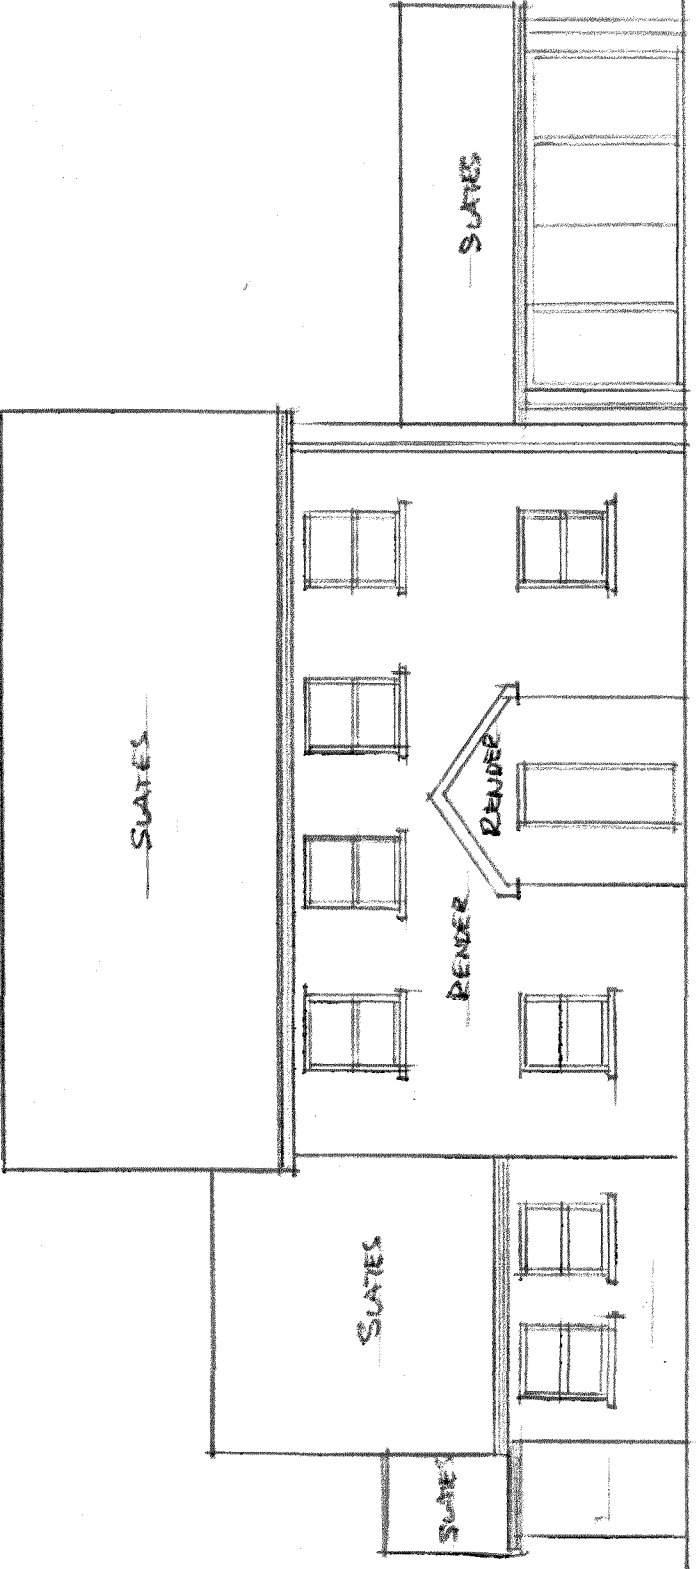

EXISTING FRONT ELEVATION

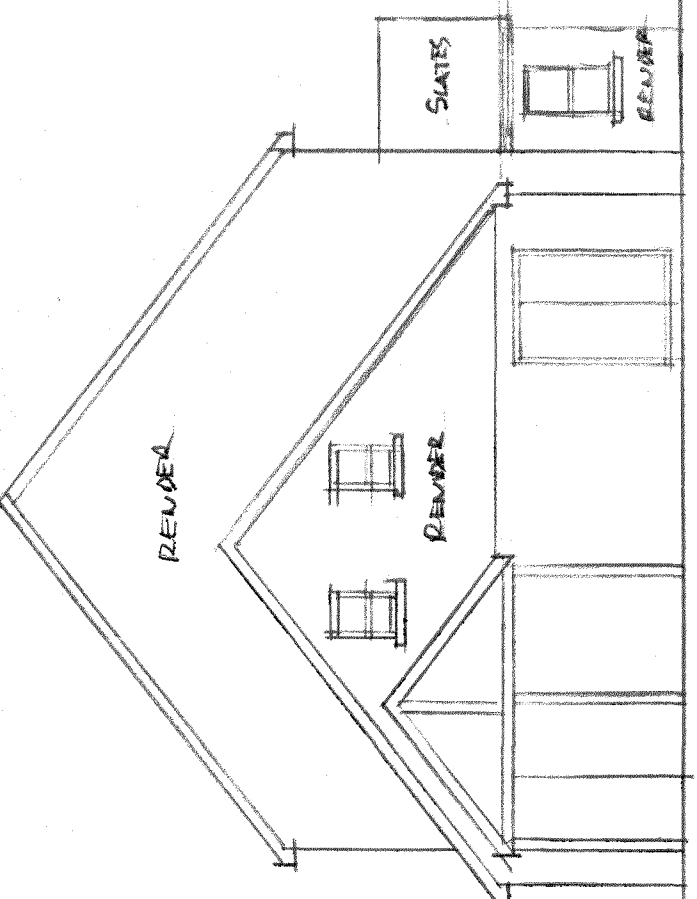

EXISTING SIDE ELEVATION

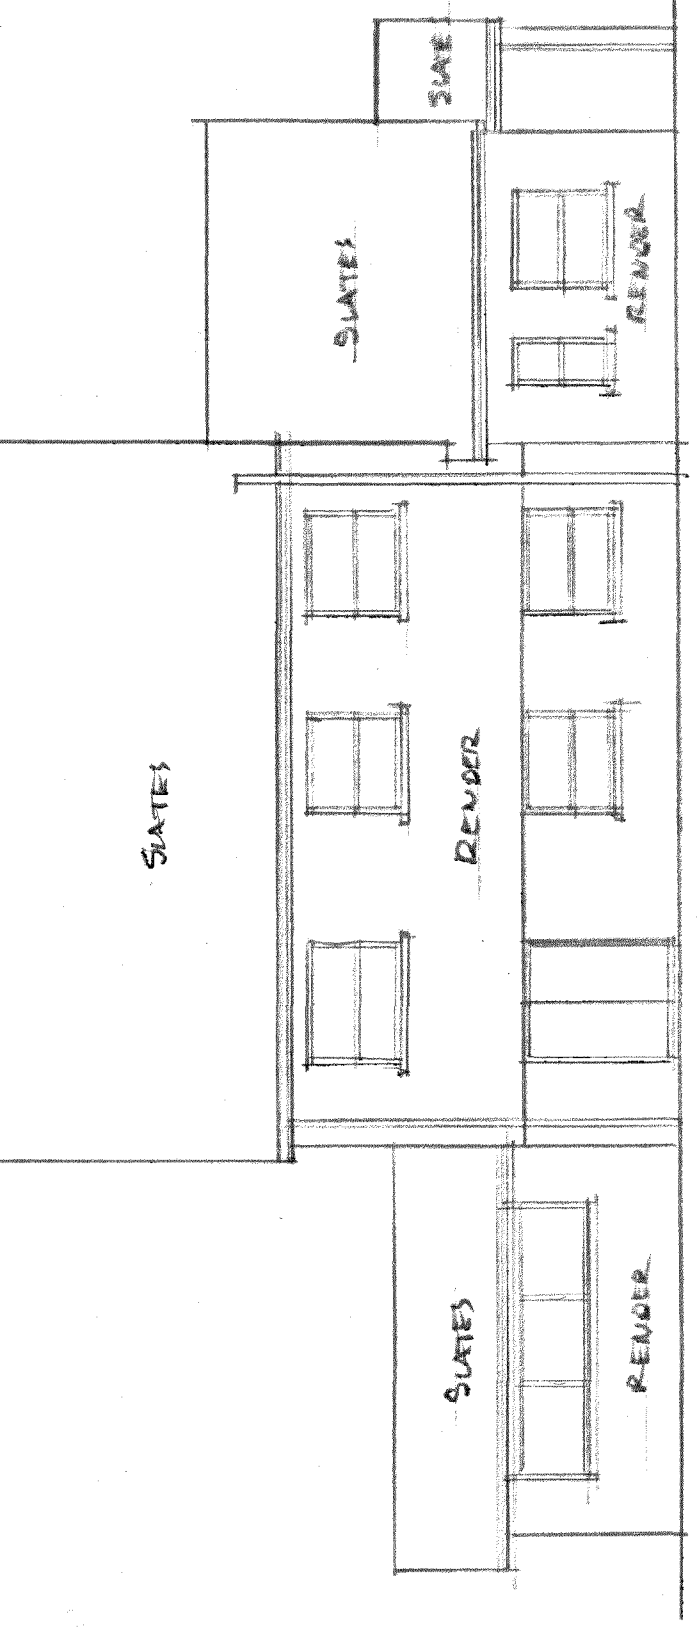

EXISTING REAR ELEVATION

JOB		PROPOSED DOUBLE STOREY PITCHED ROOF EXTENSION TO SIDE	
ADDRESS		107 HEOLGERIG, HEOLGERIG, METHYR TYDFIL, CF48 1TD	
DRAWING		DATE	1/2
SCALE		1:50, 1:100	
DRAWN		DATE	JAN 2023
A COLLINS			

SCAN + 4 copies