




Serial number: 257012
© Crown copyright and database right 2023
Ordnance Survey licence 100048957
Reproduction in whole or in part is prohibited
without the prior permission of Ordnance Survey

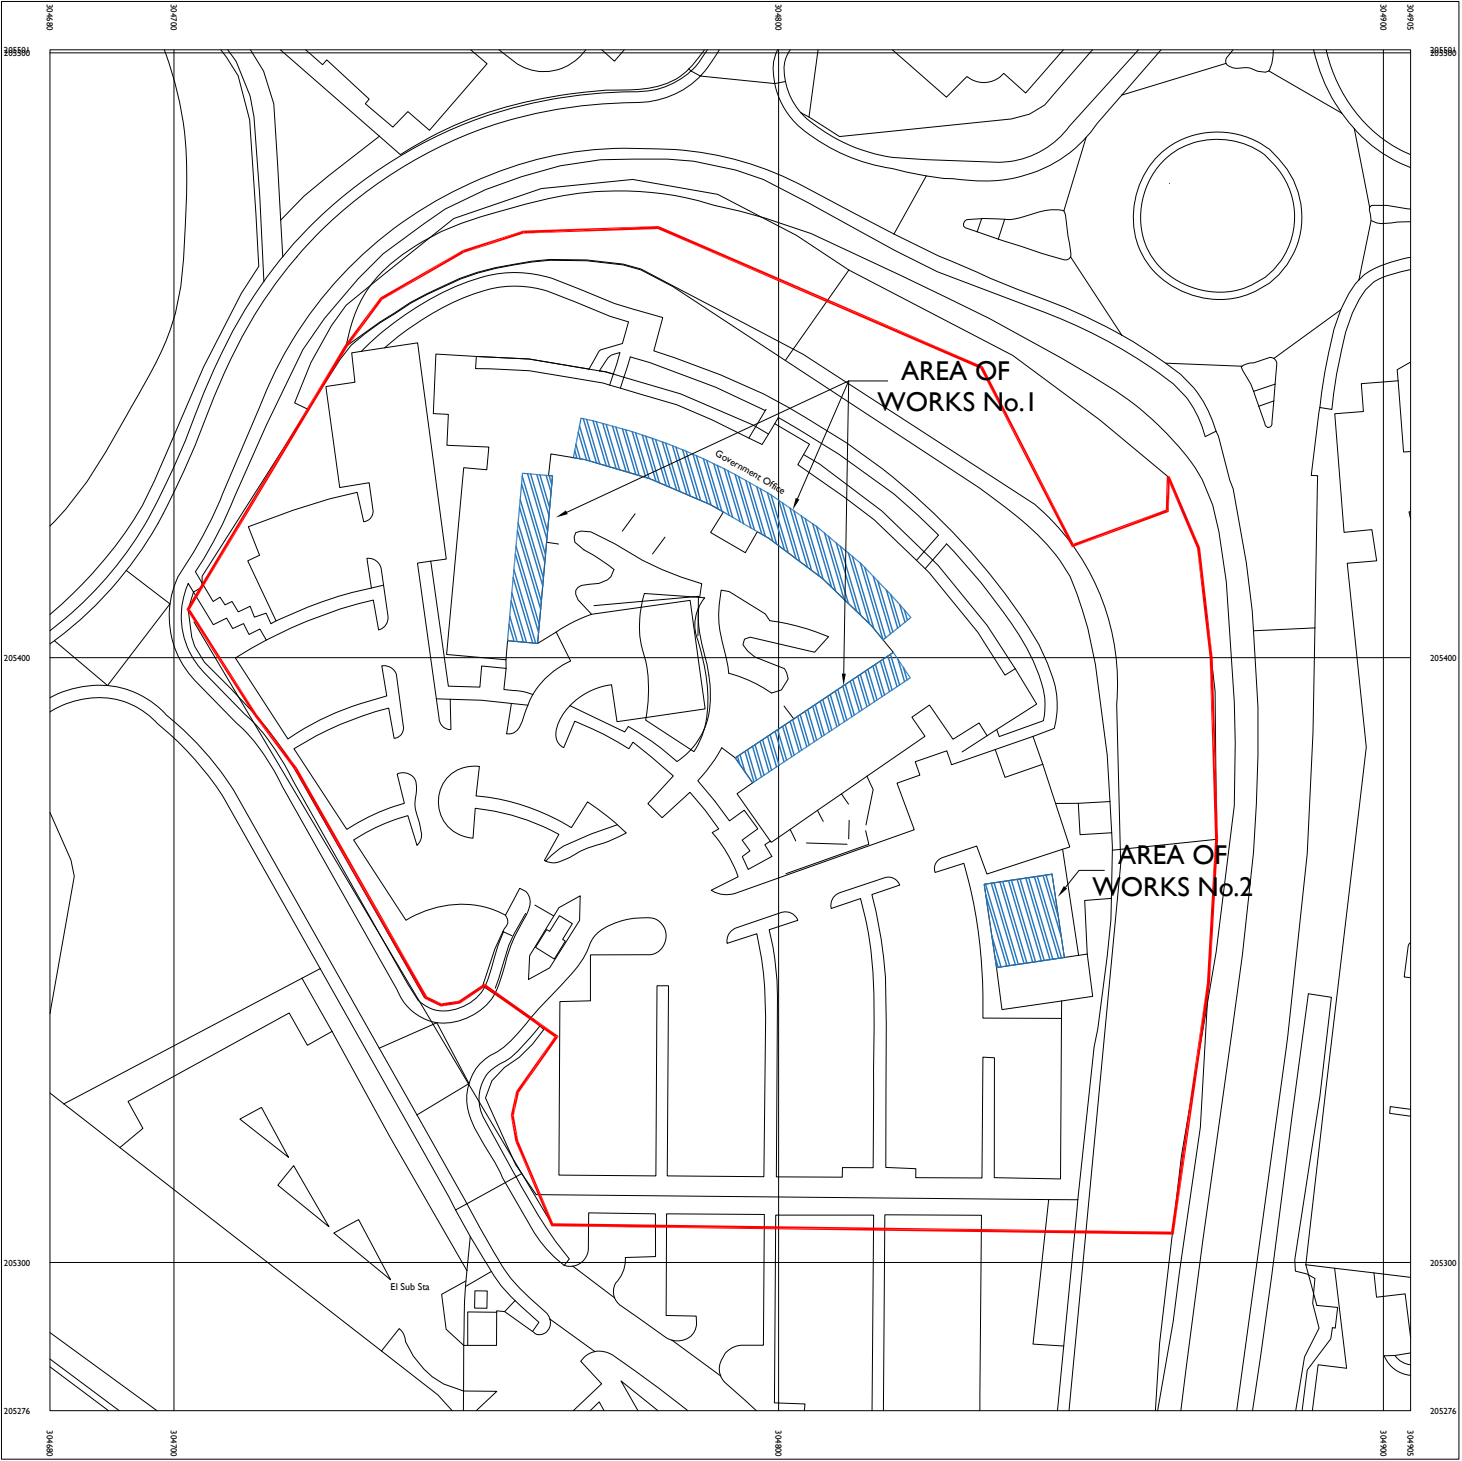

00 **MERTHYR TYDFIL, RHYD Y CAR SITE LOCATION PLAN**
1:1250

DRAWING STATUS				
PLANNING				
				
Technical Facilities Management Caron House, 3 Oak Tree Court, Huberry Drive, Cardiff Gate Business Park, Cardiff, CF23 8RS. Tel: (029) 2073 6900 Fax: (029) 2073 9255 www.mitie.com				
CLIENT NAME				
WELSH GOVERNMENT				
PROJECT NAME				
SOLAR - PV INSTALLATION AT RHYD Y CAR, MERTHYR TYDFIL, CF481UZ				
DRAWING TITLE				
SITE LOCATION PLAN				
DRAWN BY	CHECKED BY	APPROVED BY	DATE	SCALE @ A3
CM	GQ/JH	KB	APR 2026	AS SHOWN
PROJECT No.		DRAWING No.		REV
WG1307		AL01		REV
H/PROJECTS				