
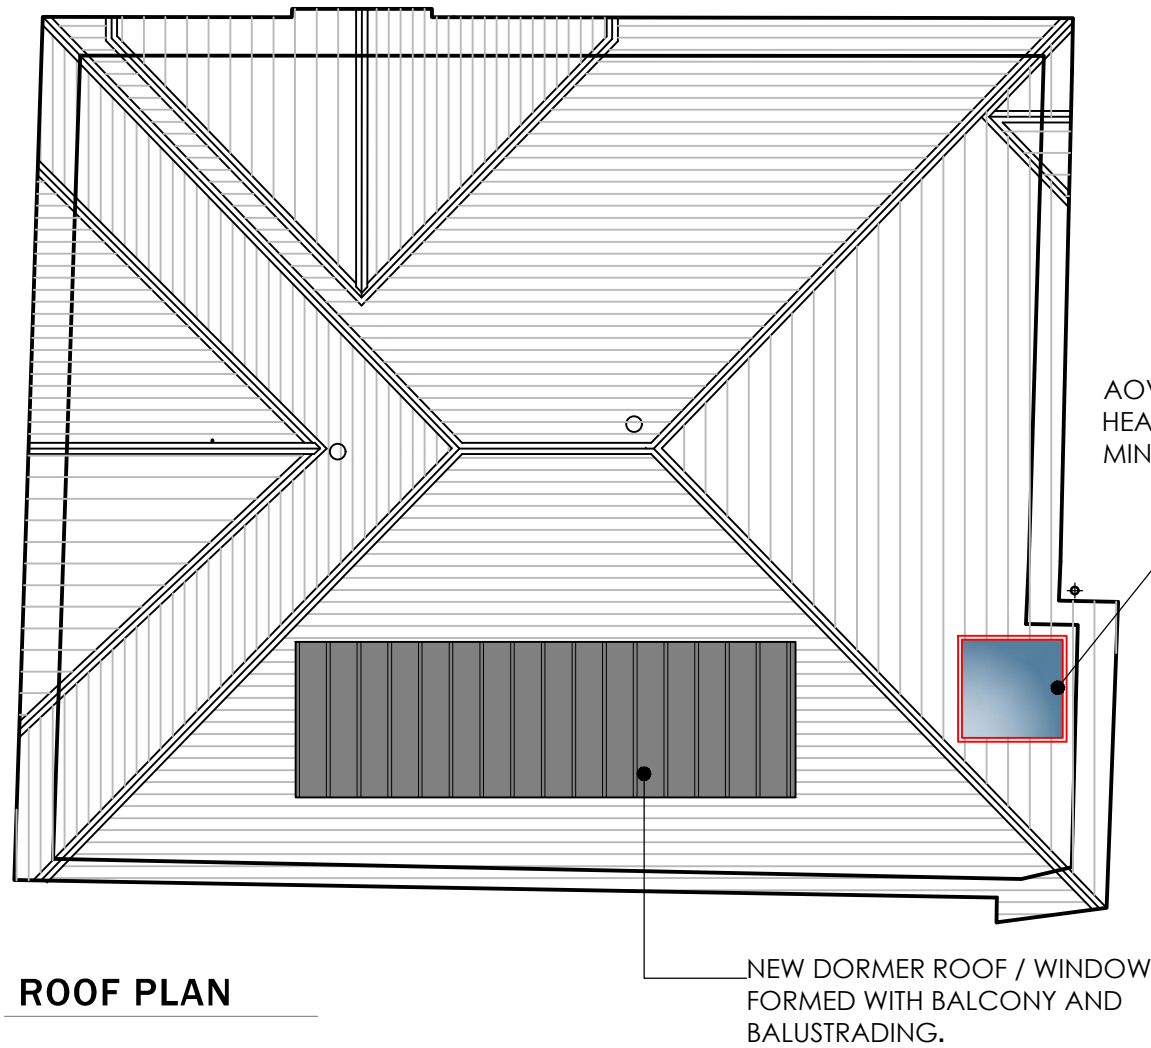
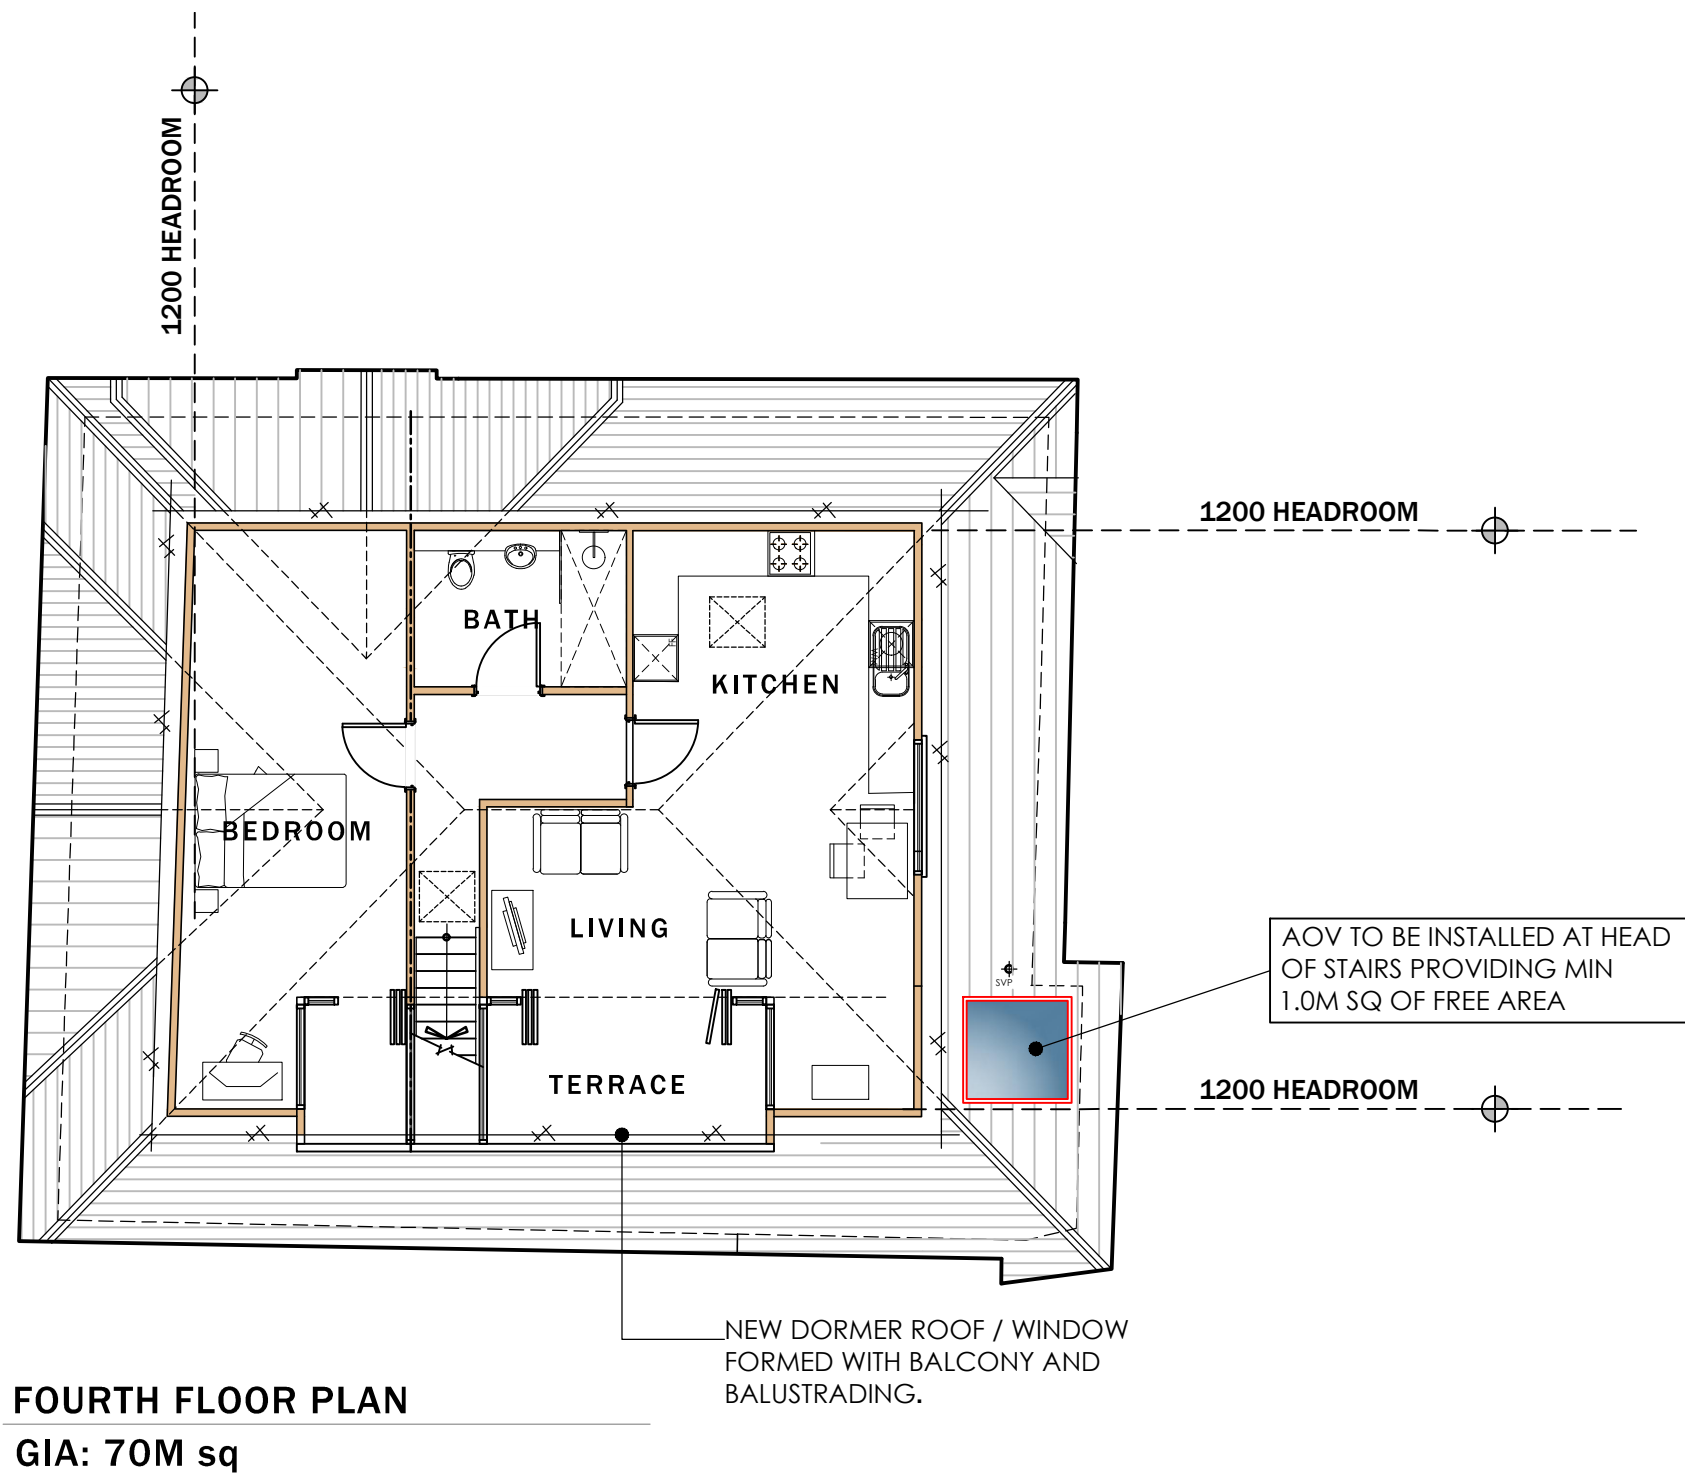
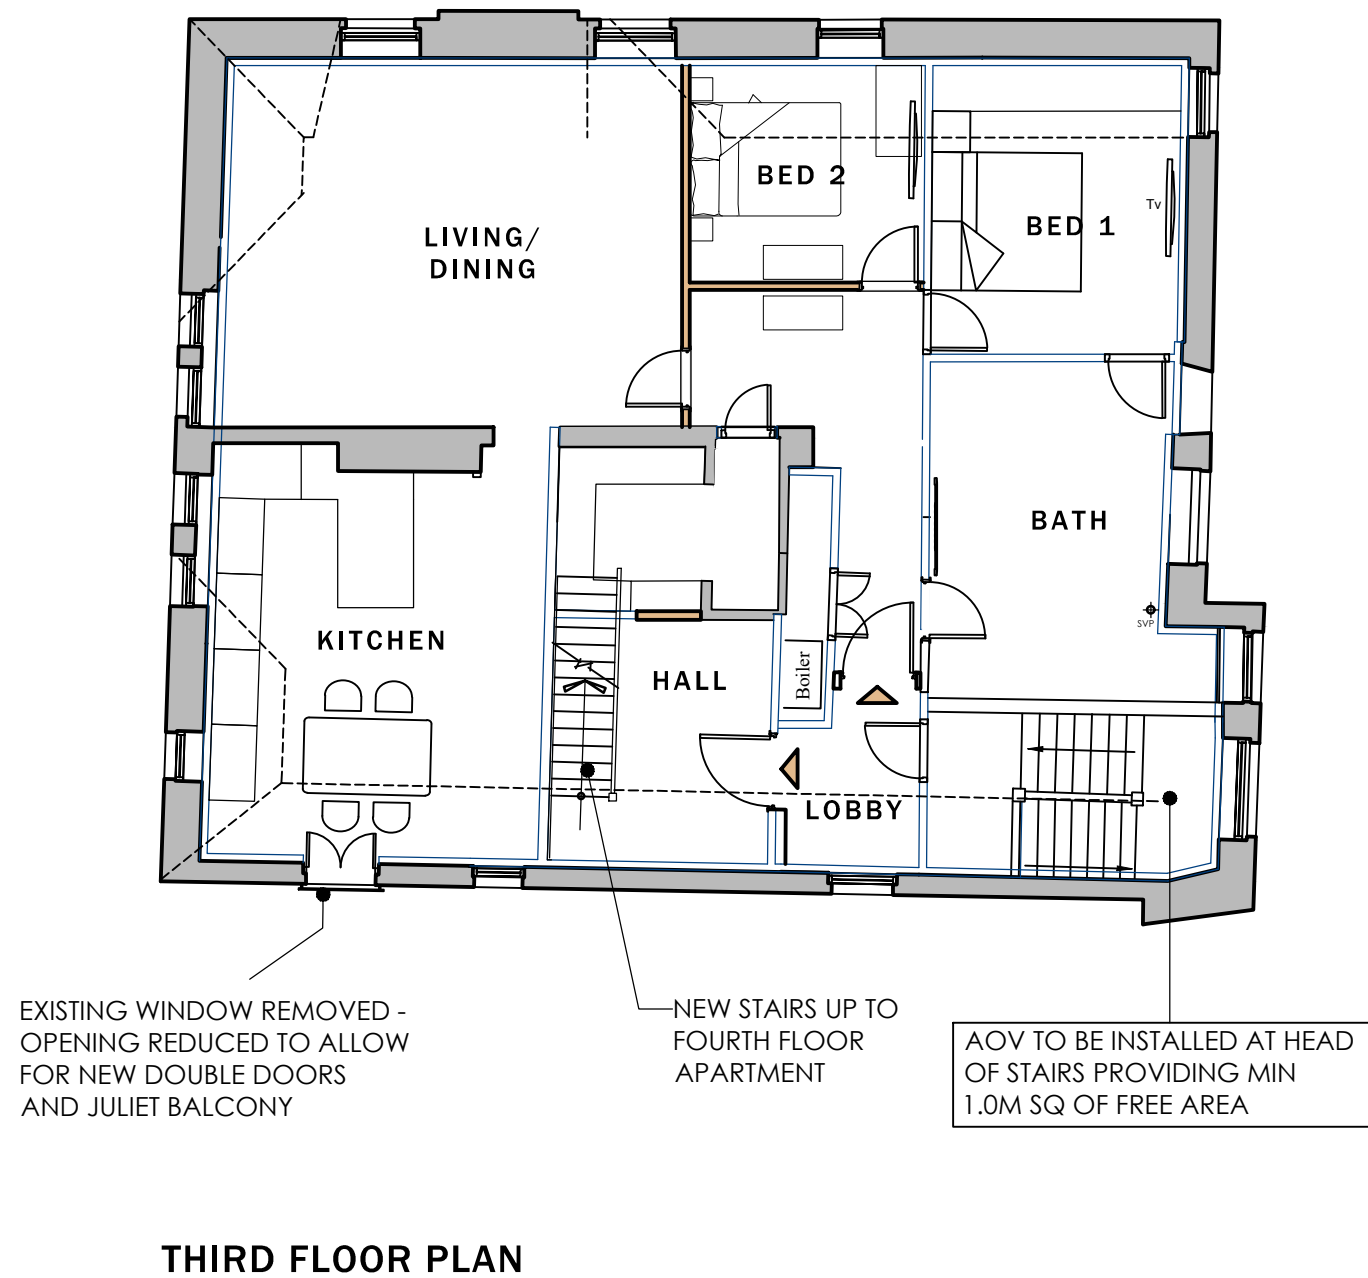
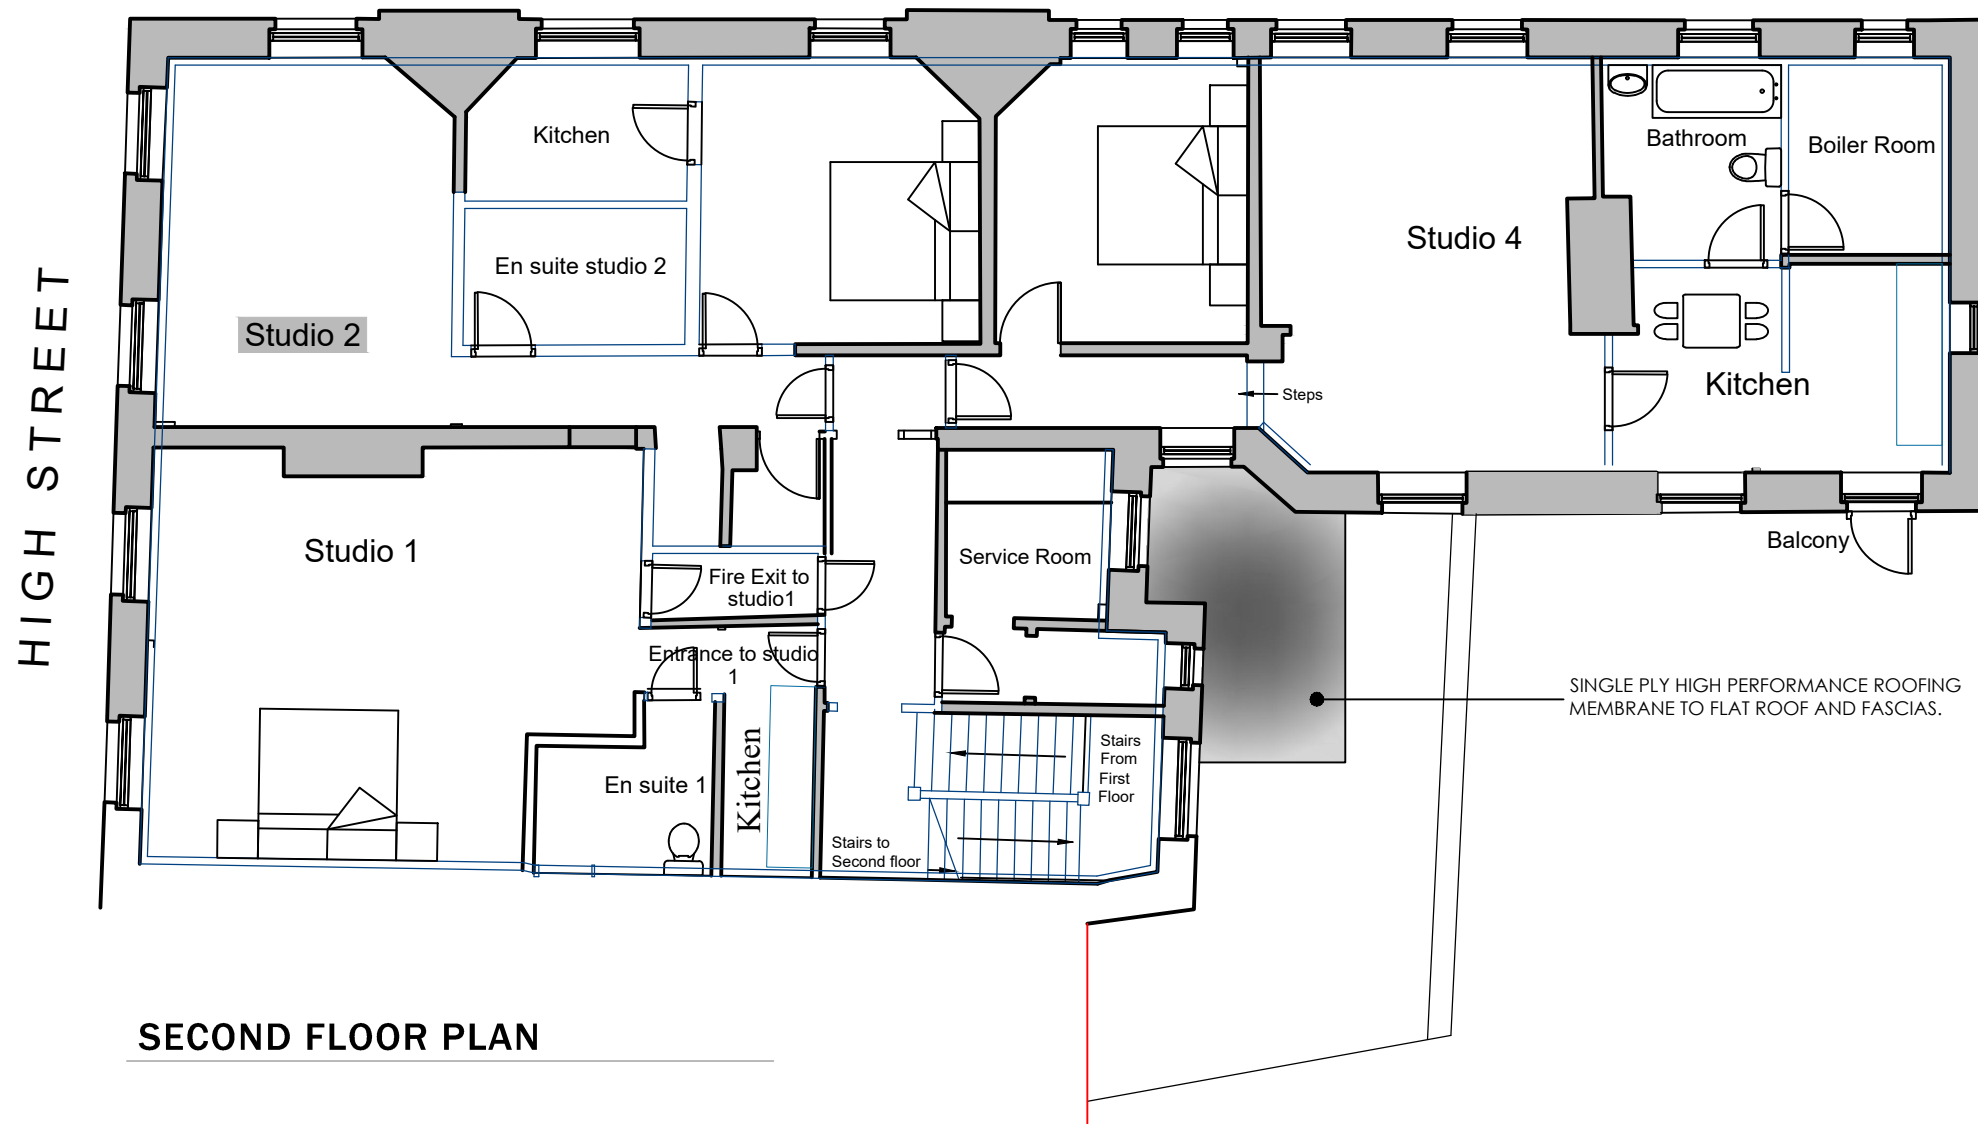
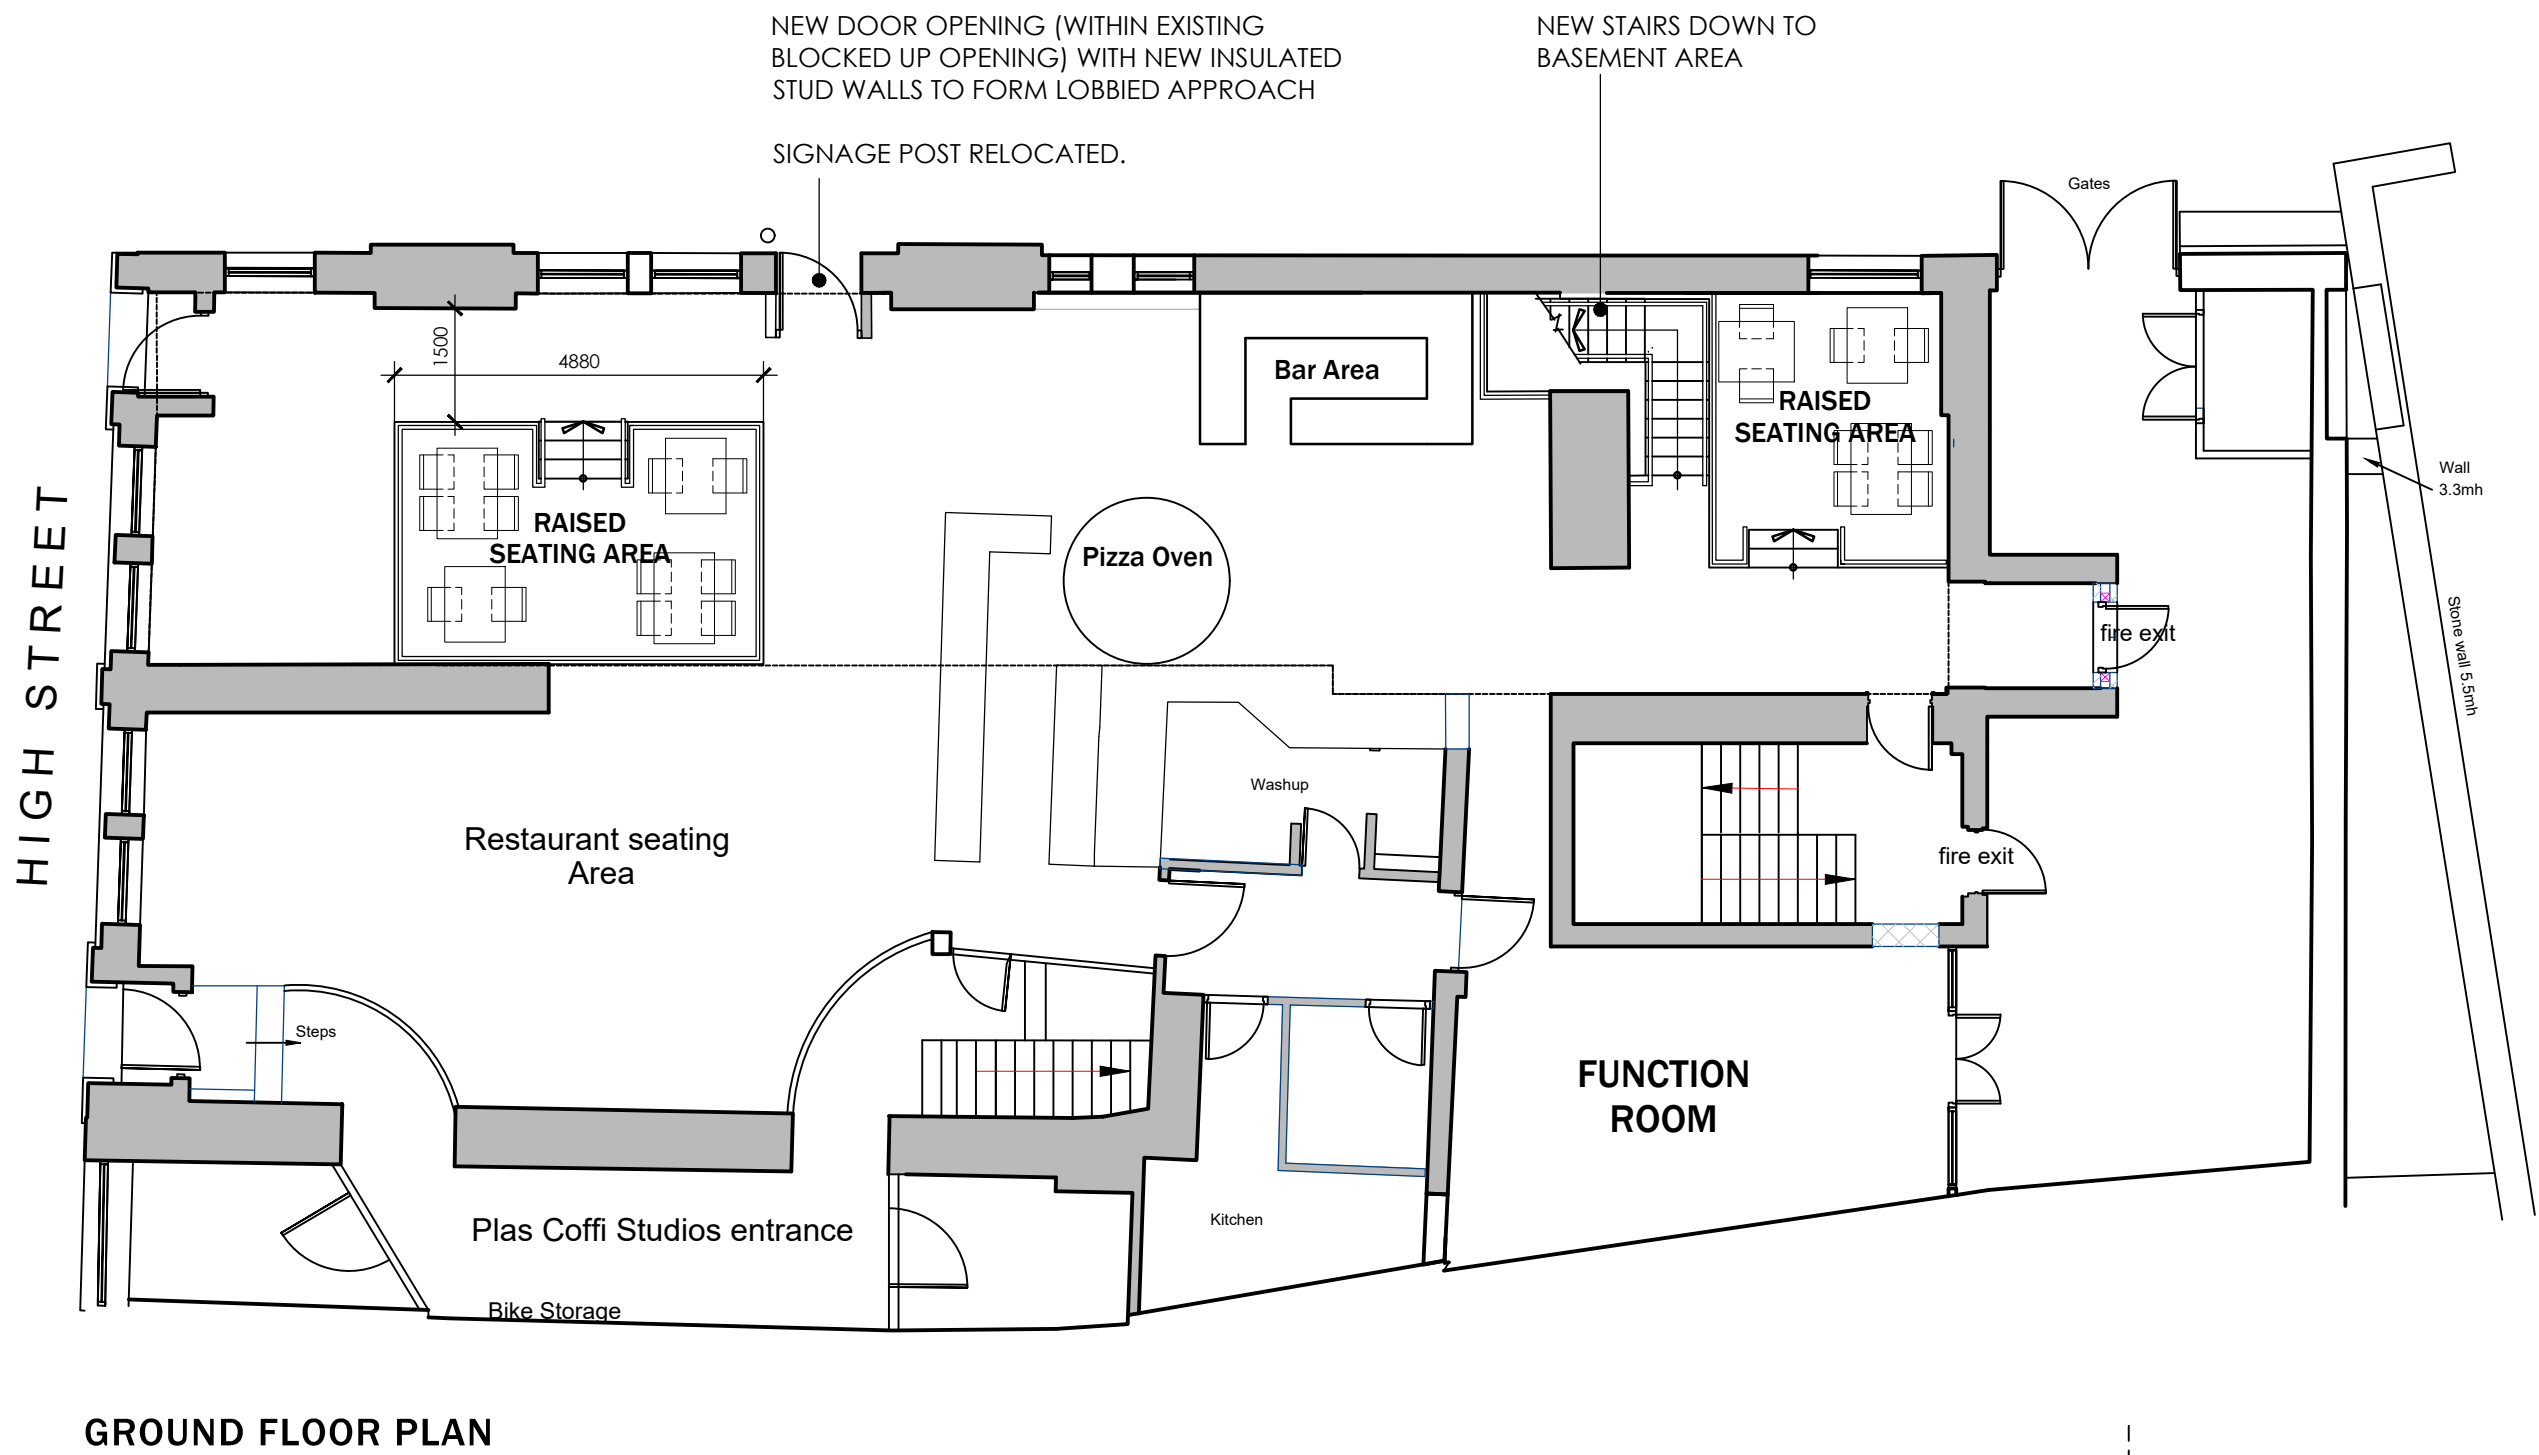
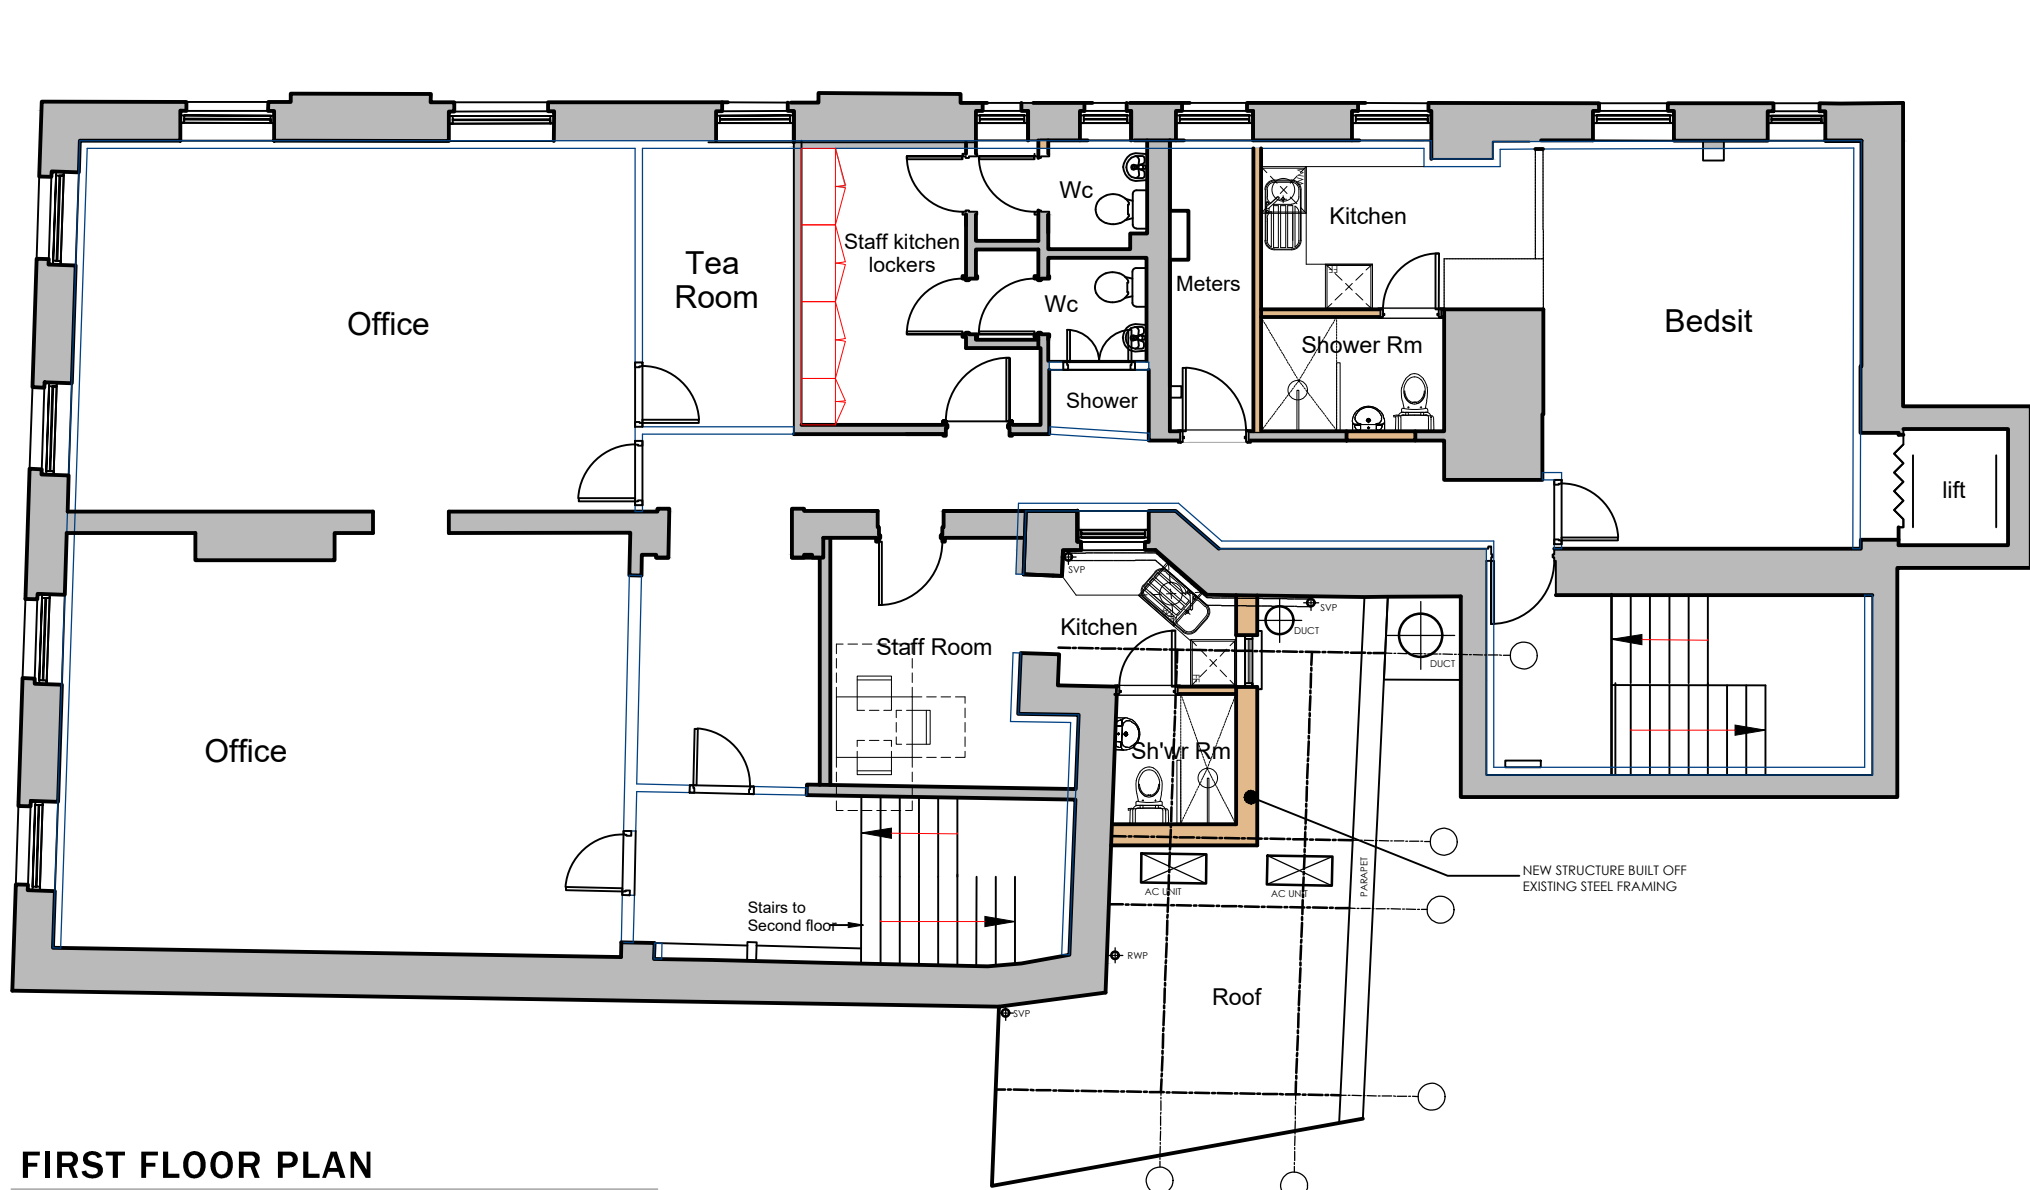


Do not scale from this drawing.
The users of this drawing shall check all
dimensions & report all errors and
omissions to LeTrucco Design.
This drawing is copyright. It must not be
copied, used or disclosed to third parties
without prior permission of LeTrucco
Design.

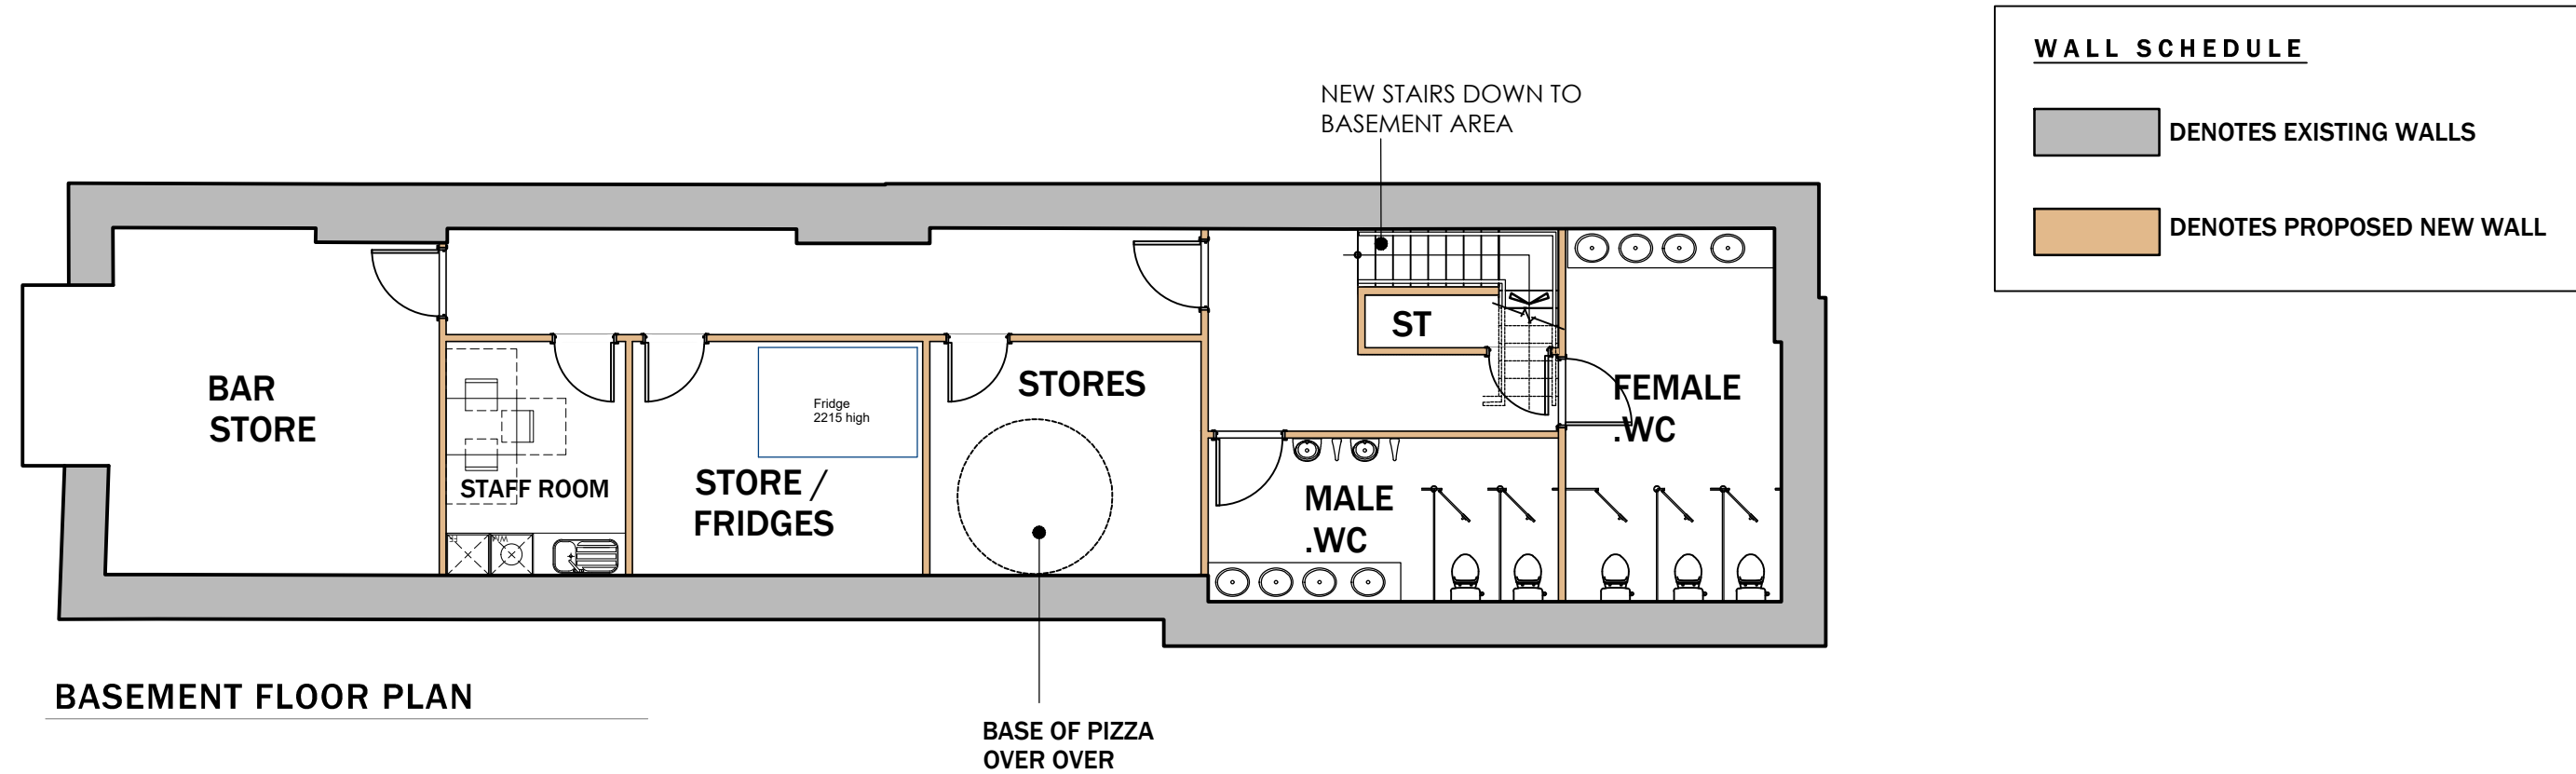

Client	Drawing No	Scale	Revision	Date	Checked
Client	LTS193.04.01	1:100 @ A1	A	Aug 19	KWL
Job Title	Drawing Title	Proposed Plans			
Woodfire, High St., Merthyr					