




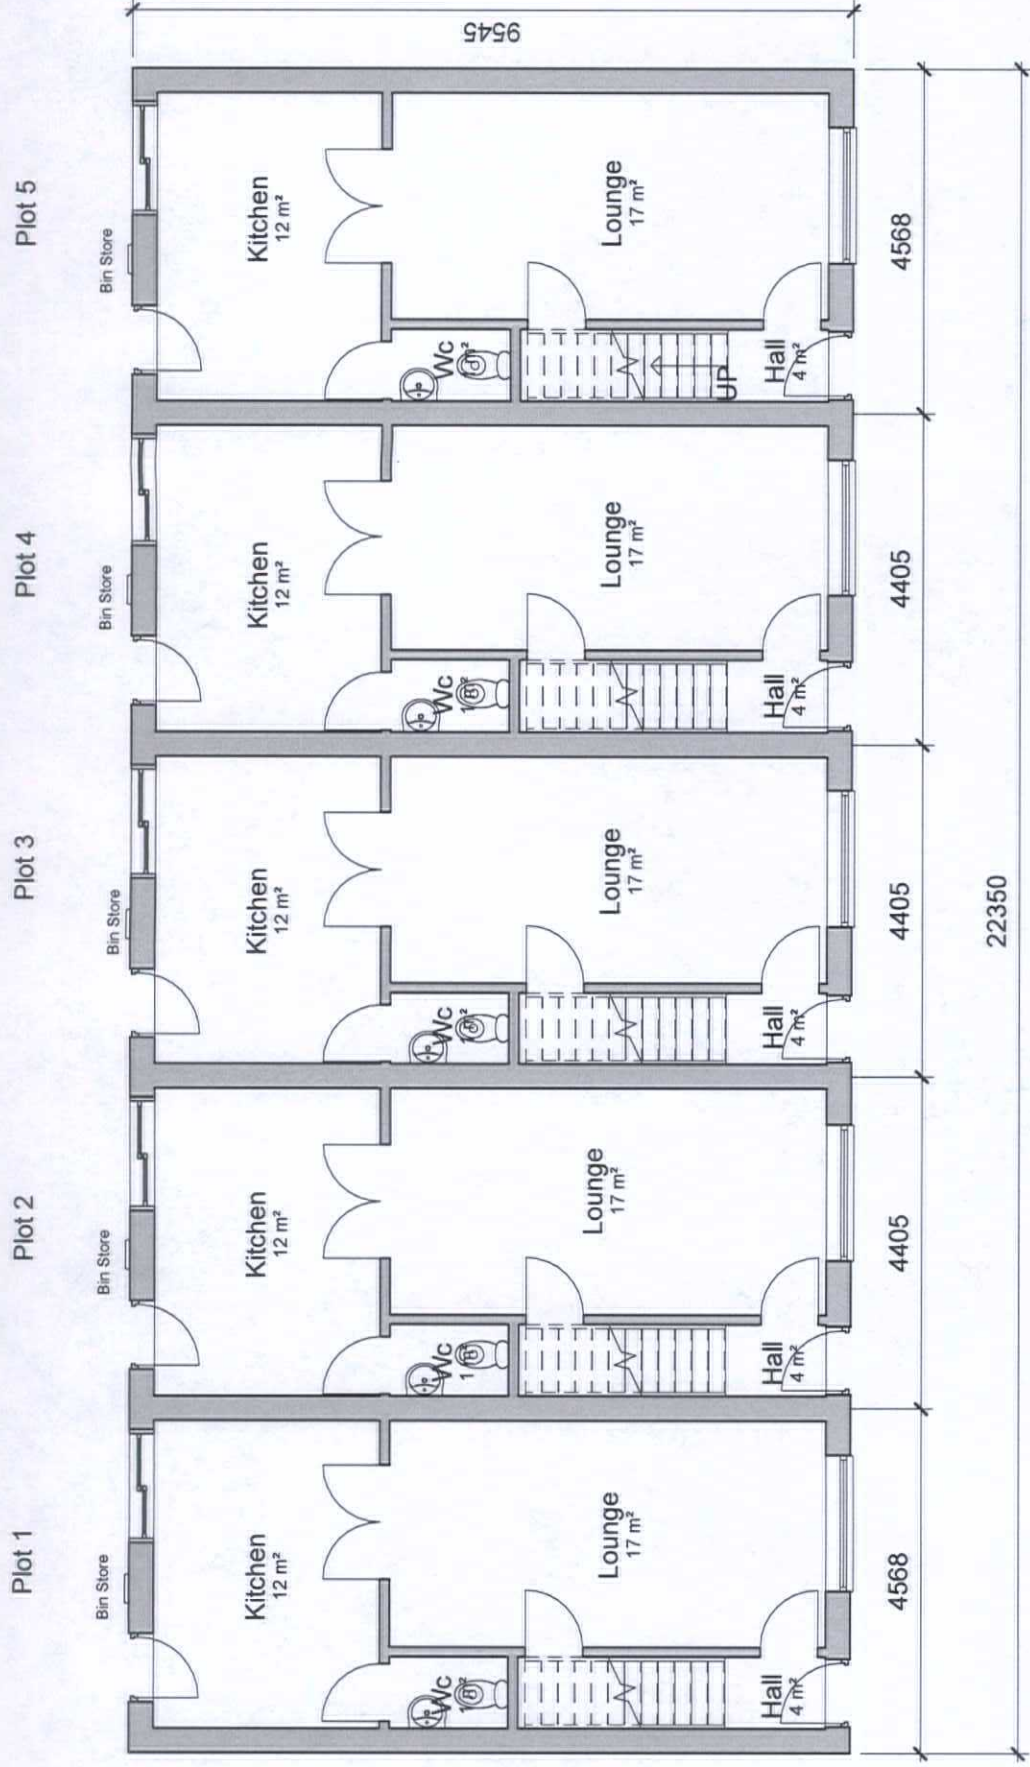

Ground Floor

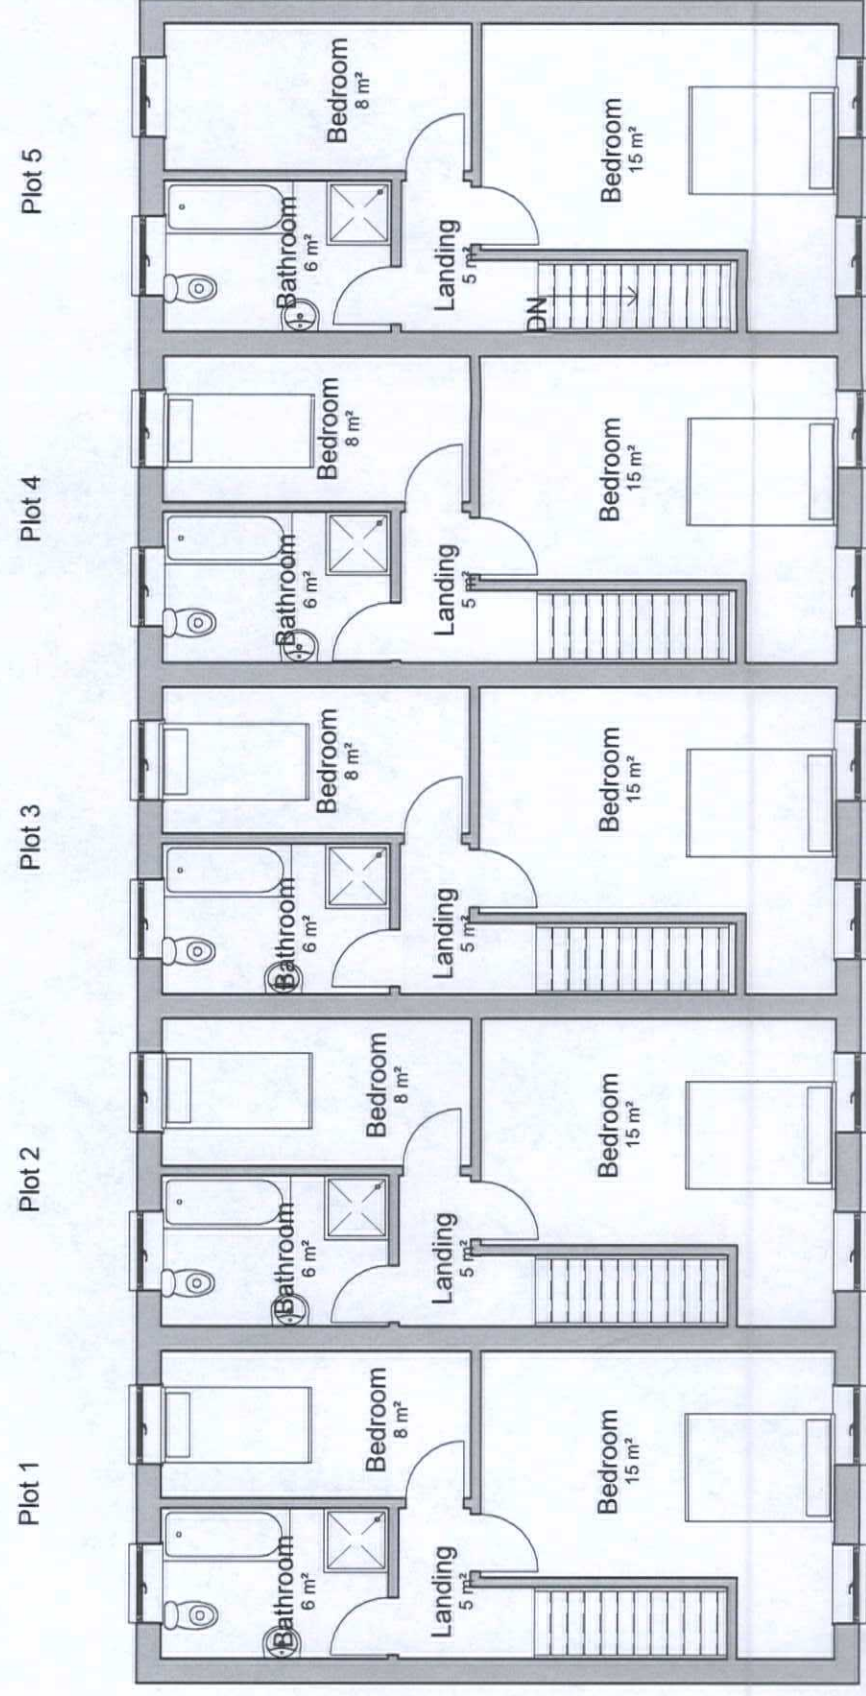

First Floor

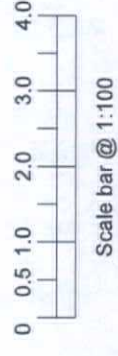

|   |          |                              |  |
|---|----------|------------------------------|--|
| INDIGO DESIGN (Part of 3dcadwales Ltd) 5 Ashlea Drive, Merthyr Tydfil, CF47 0NY Tel: 01685 385746 Mob - 07940913216 Email: enquiries@indigo-3d-design.co.uk |          | Indigo 3d Design             |  |
| This Drawing is Copyright, Dimensions to be checked on site and not scaled from this drawing                                                                |          | PURPOSE OF ISSUE             |  |
| Planning Approval   |          | DRAWING NUMBER               |  |
| PROJECT   |          | 91028022-01                  |  |
| SHEET   |          | Five new Dwellings           |  |
| Address   |          | Plans and Elevations         |  |
| Brecon Road, Merthyr Tydfil   |          | Scale (@ A3)                 |  |
| Checked by   | Drawn by | Scale (@ A3)                 |  |
| JH   | PH       | 1 : 100                      |  |
| Rev No   | Issue    | Description                  |  |
| A   | 15/11/19 | Date                         |  |
| B   | 20/11/19 | Scale bar added and boundary |  |