



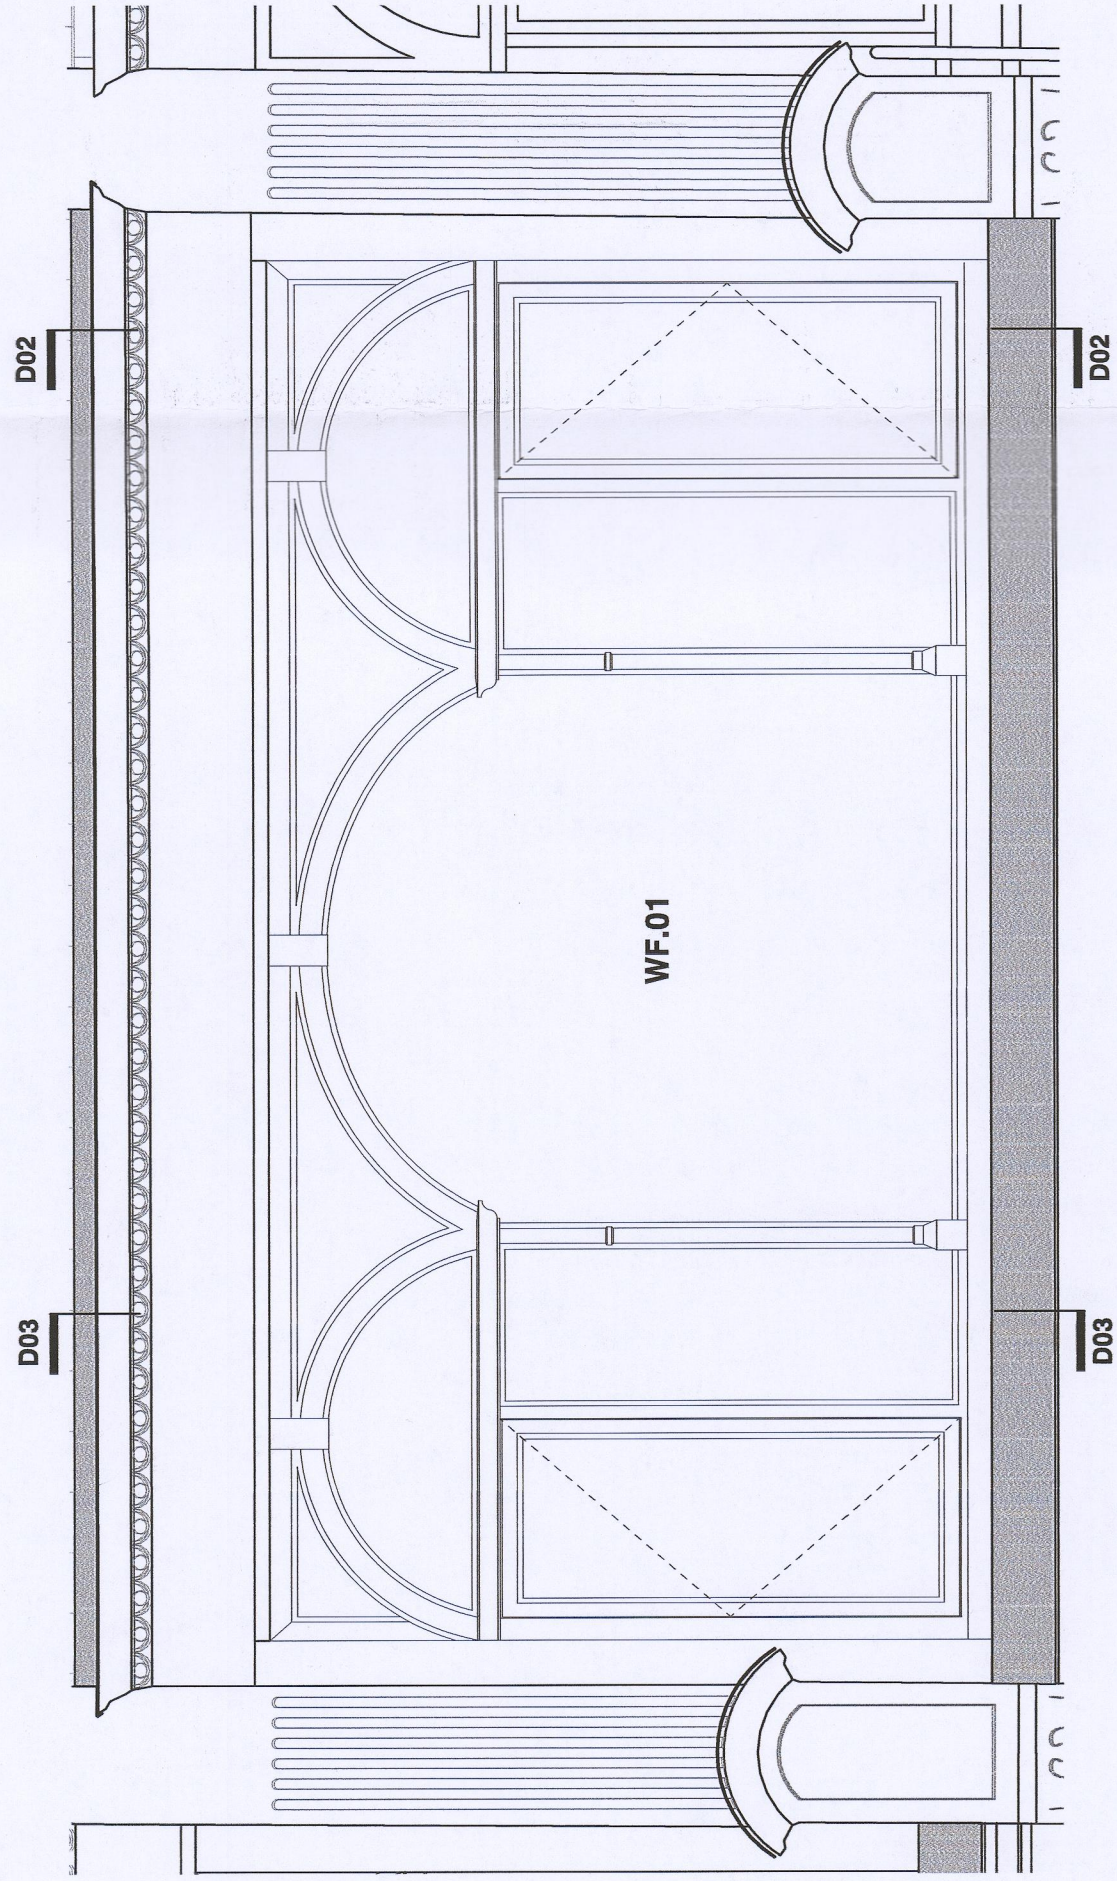

01 screen elevation @ 1:25

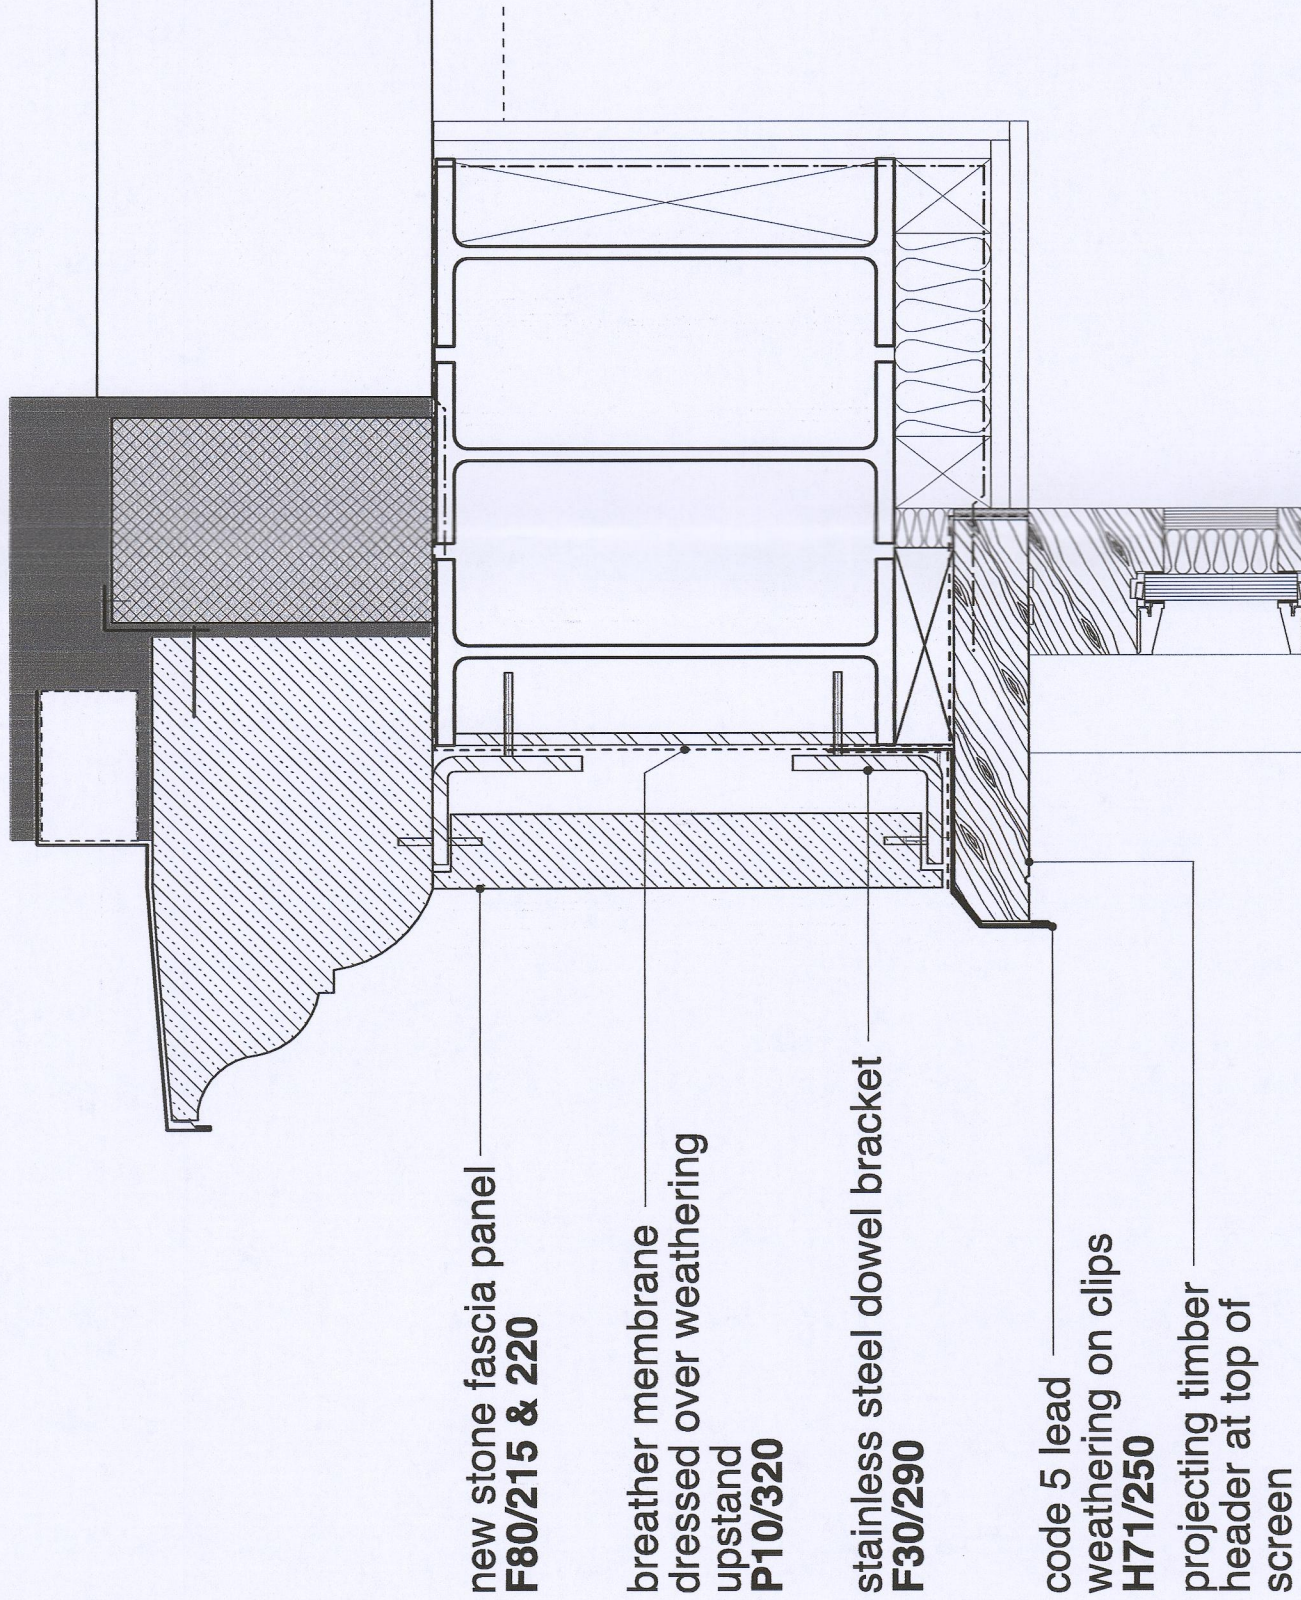


external

internal


external

decorative transom detail
L10/221

210375

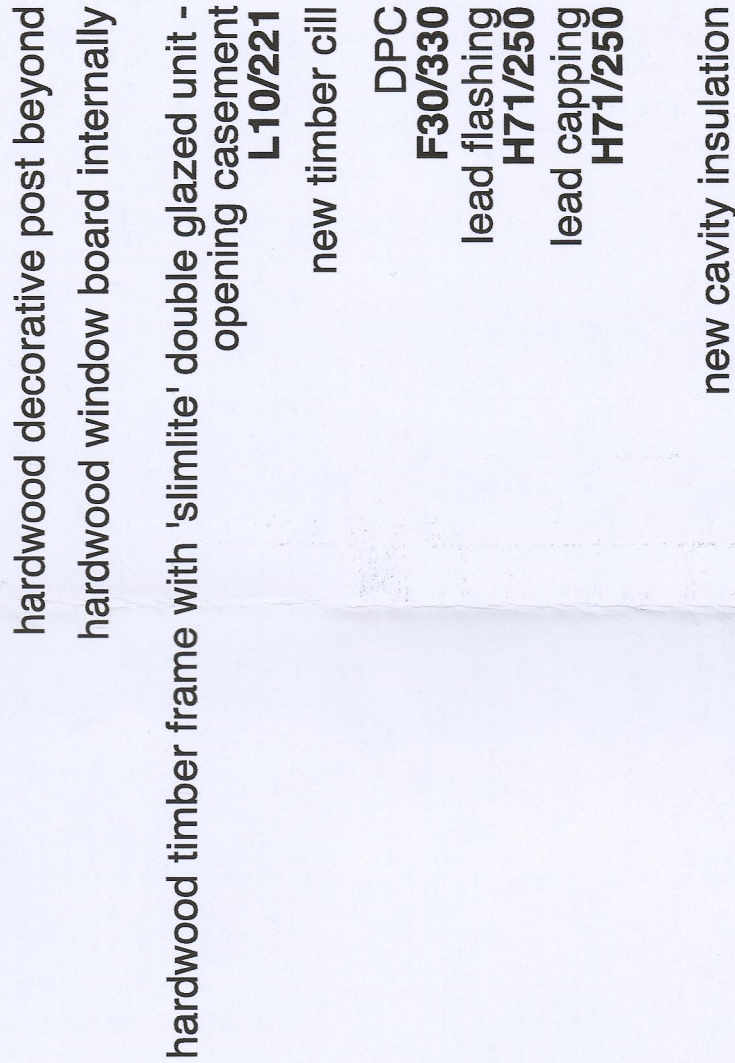

02 screen section @ 1:5
(through opening casement)

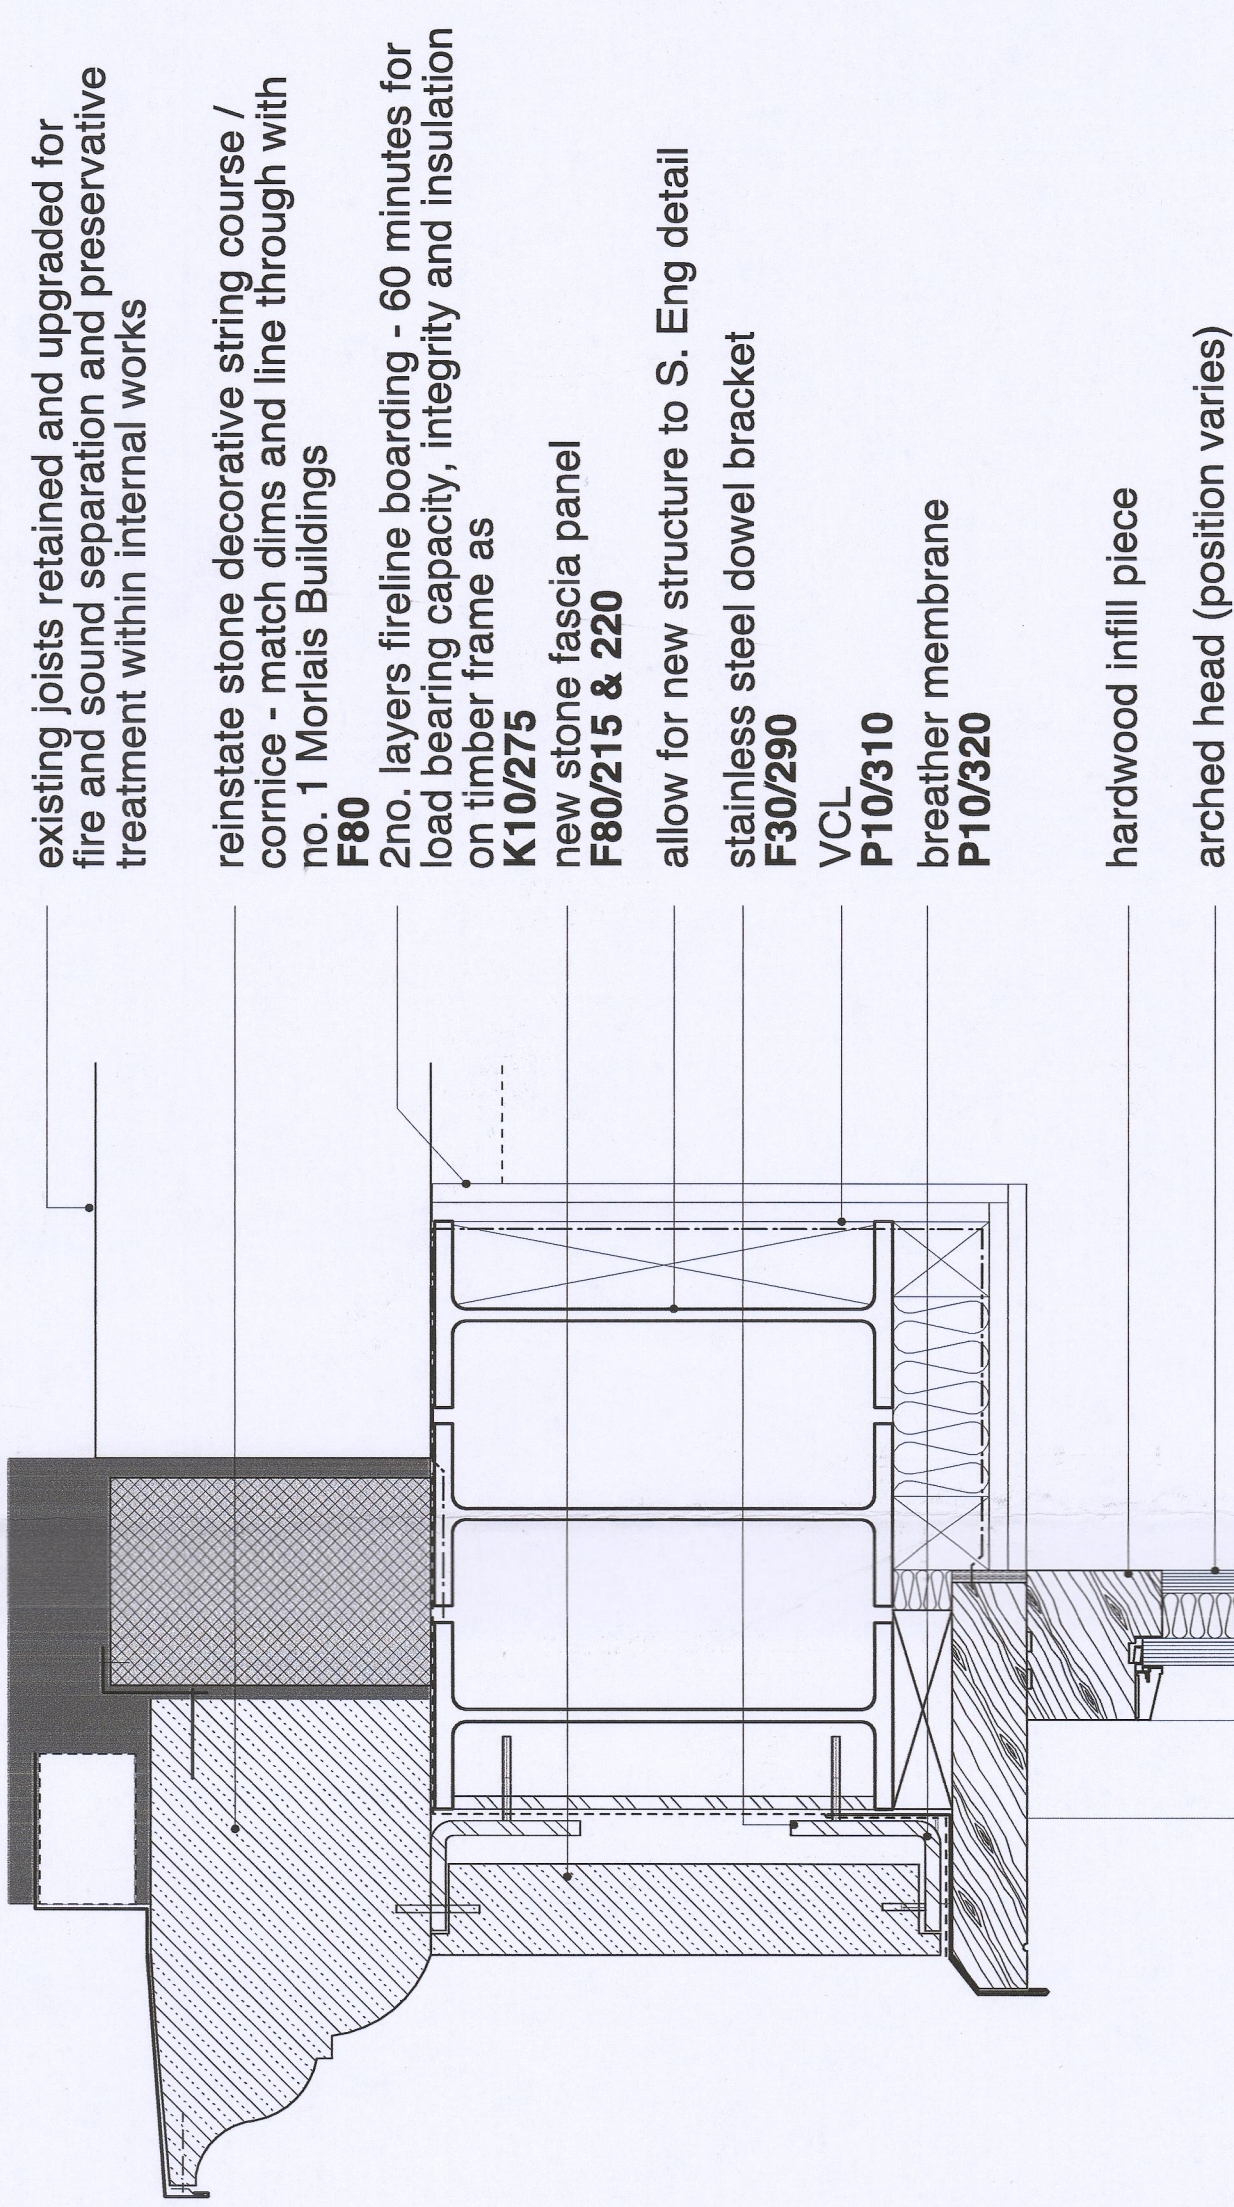

external

internal

fixed 'slimlite' double glazed unit
L10/221

RECEIVED
28 OCT 2021
PLANNING DEPARTMENT

MERTHYR TYDFIL
COUNCIL
2021/03/10/04
001/001

VCL
P10/310
P10/320

existing joists retained and upgraded for fire and sound separation and preservative treatment within internal works

03 screen section @ 1:5

CONSTRUCTION

Rev	Date	Dwn	Chkd	Description
A	14.09.20	FS	CF	Drawing created.
A	17.05.21	AK	CF	Galvanising specification added.
B	20.08.21	AK	CF	Stone cladding detail to head of window revised to match Portugallies

SUBMISSIONS / SITE DIMENSIONS


1. Contractor to take site dimensions.

2. Submit fabrication drawings to CA, for comment, **10 working days** in advance of fabrication. **Only proceed once FMA Status 'A' or 'B' awarded.** Drawings to include detailed profiles.

3. Steel UBs to be galvanised to EN ISO 14713 parts 1 and 2, and to have 85µm thickness zinc coating

6 King Street Bristol BS1 4EQ
T 0117 929 9293 E info@fm-architects.co.uk
F 0117 929 9295 W fm-architects.co.uk

• All drawings are copyright
• Report all discrepancies to project administrator
• Do not scale drawing for construction purposes
• All dimensions to be checked on site

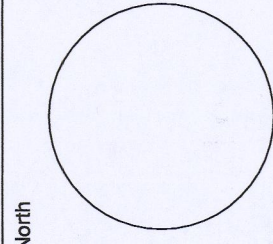

0 X m

ferguson mann architects

Job Title	Merthyr Tydfil THI	Job No	10647-08	Drawing No	AS-804	Rev	B
Client	Merthyr Tydfil County Borough Council	Chkd	CF	Dwn	FS	Date	14.09.20 @ A1
Scale	1:5 & 1:25 @ A1	Chkd	CF	Dwn	FS	Date	14.09.20 @ A1
Job Title	2 Morlais Buildings	Job No	10647-08	Drawing No	AS-804	Rev	B
Client	First Floor Screen Section Details	Chkd	CF	Dwn	FS	Date	14.09.20 @ A1
Scale	1:5 & 1:25 @ A1	Chkd	CF	Dwn	FS	Date	14.09.20 @ A1