




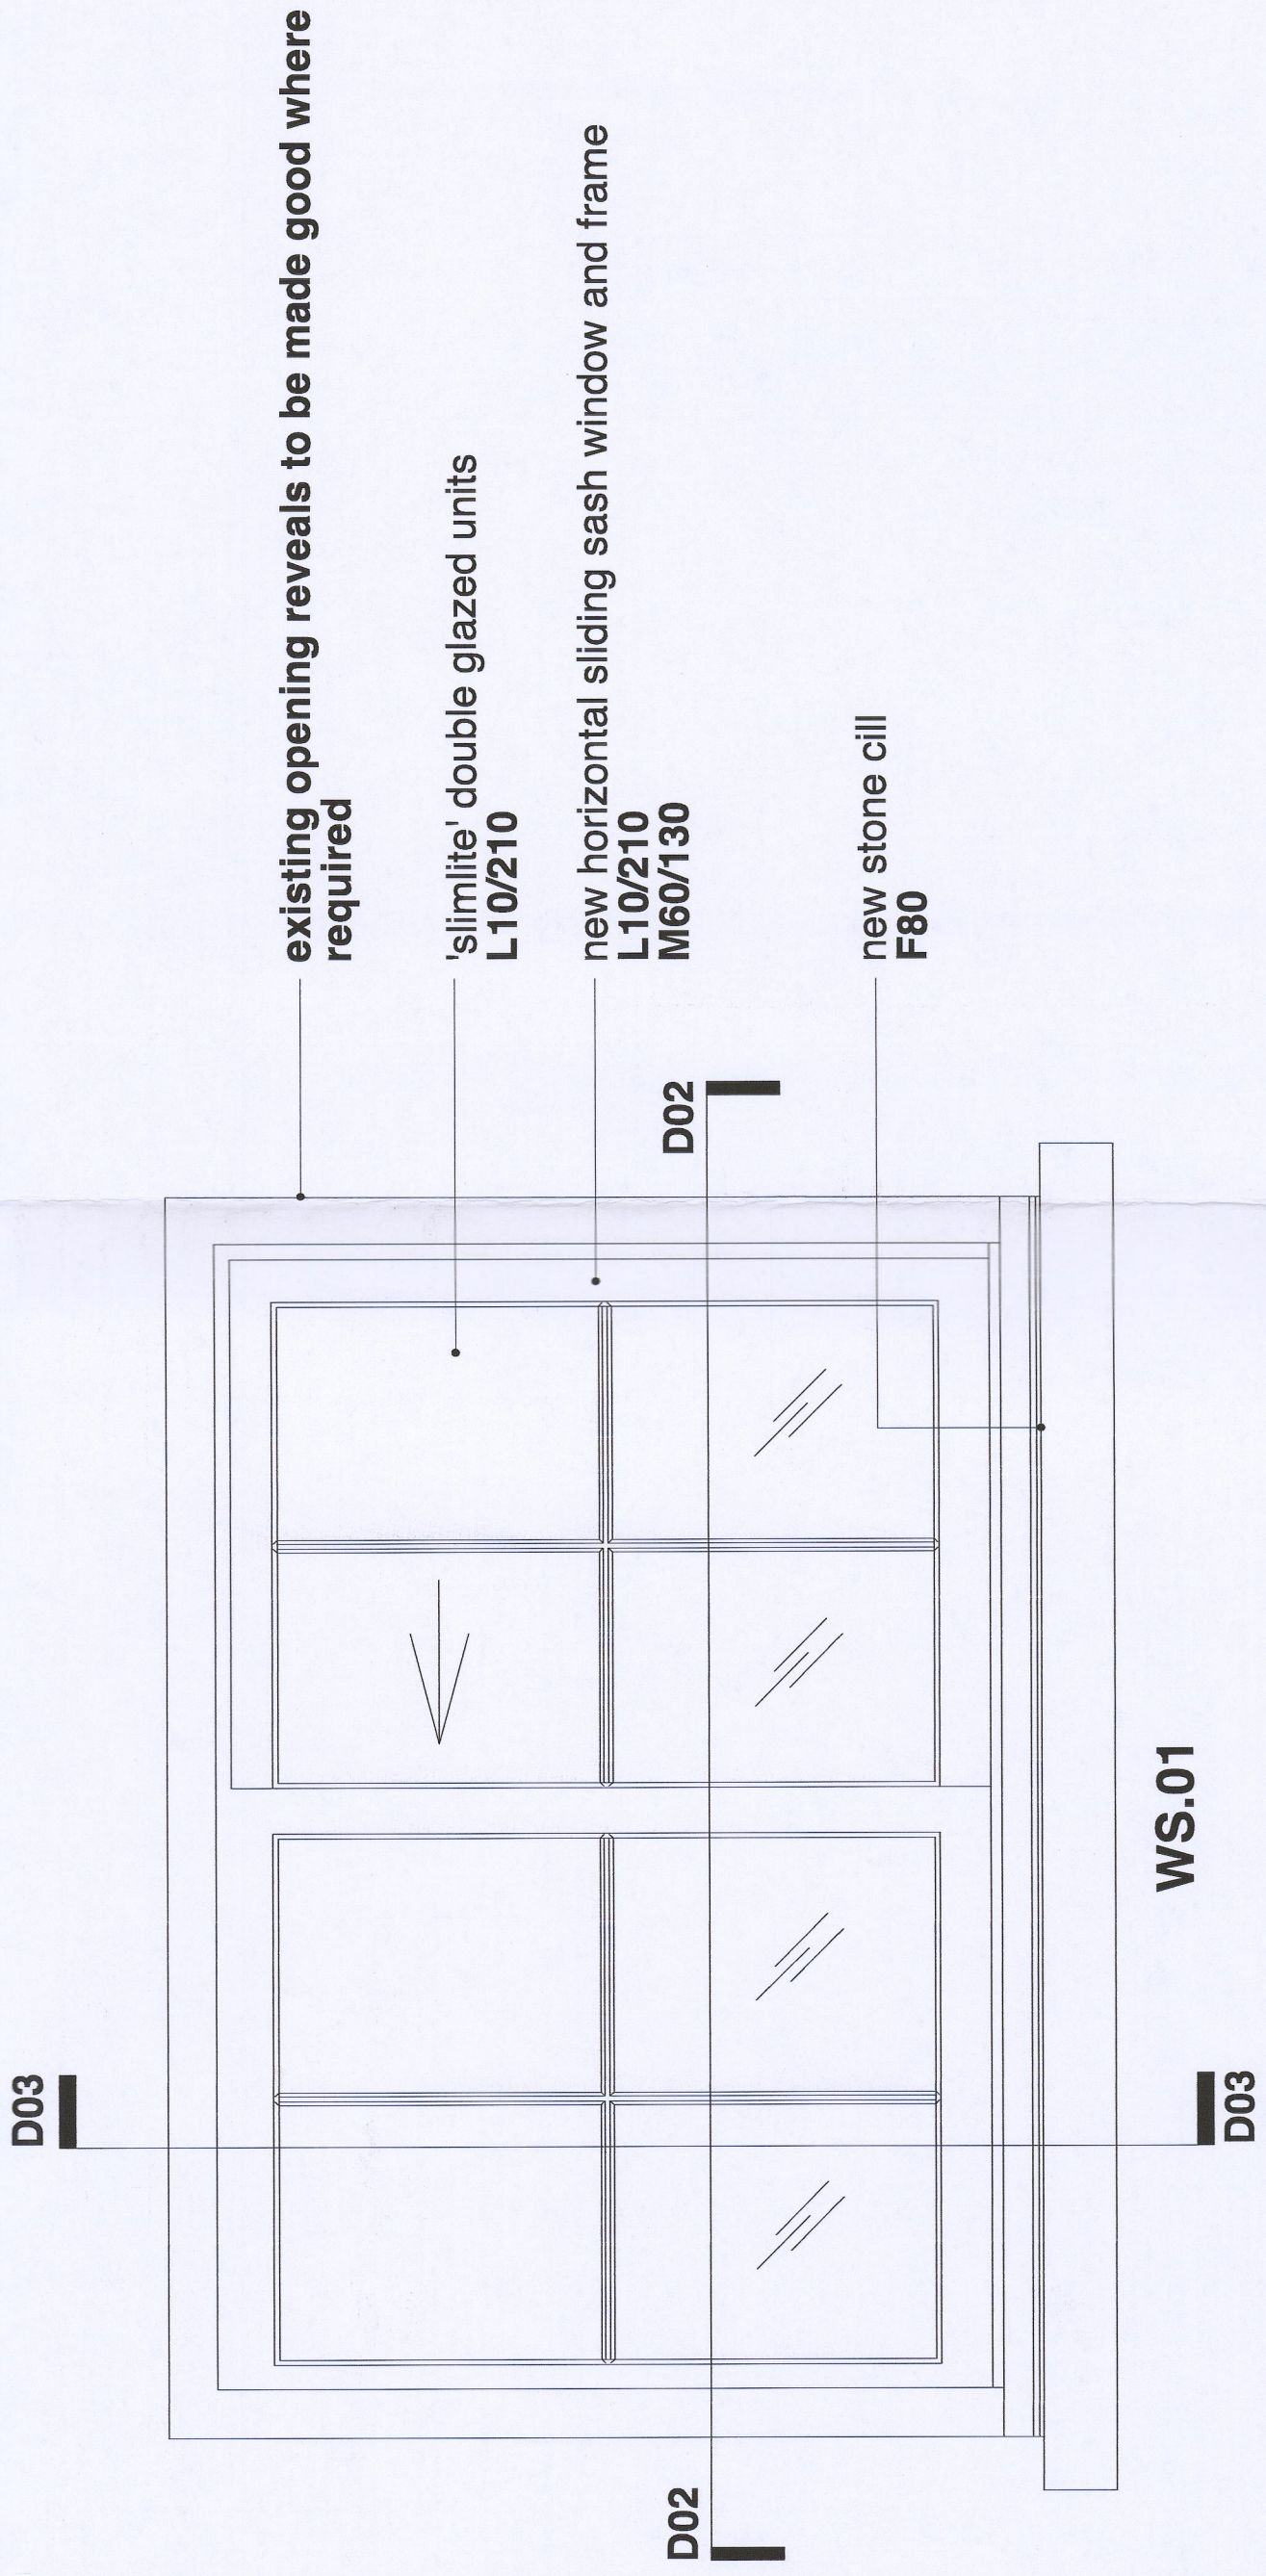

01 window elevation @ 1:10

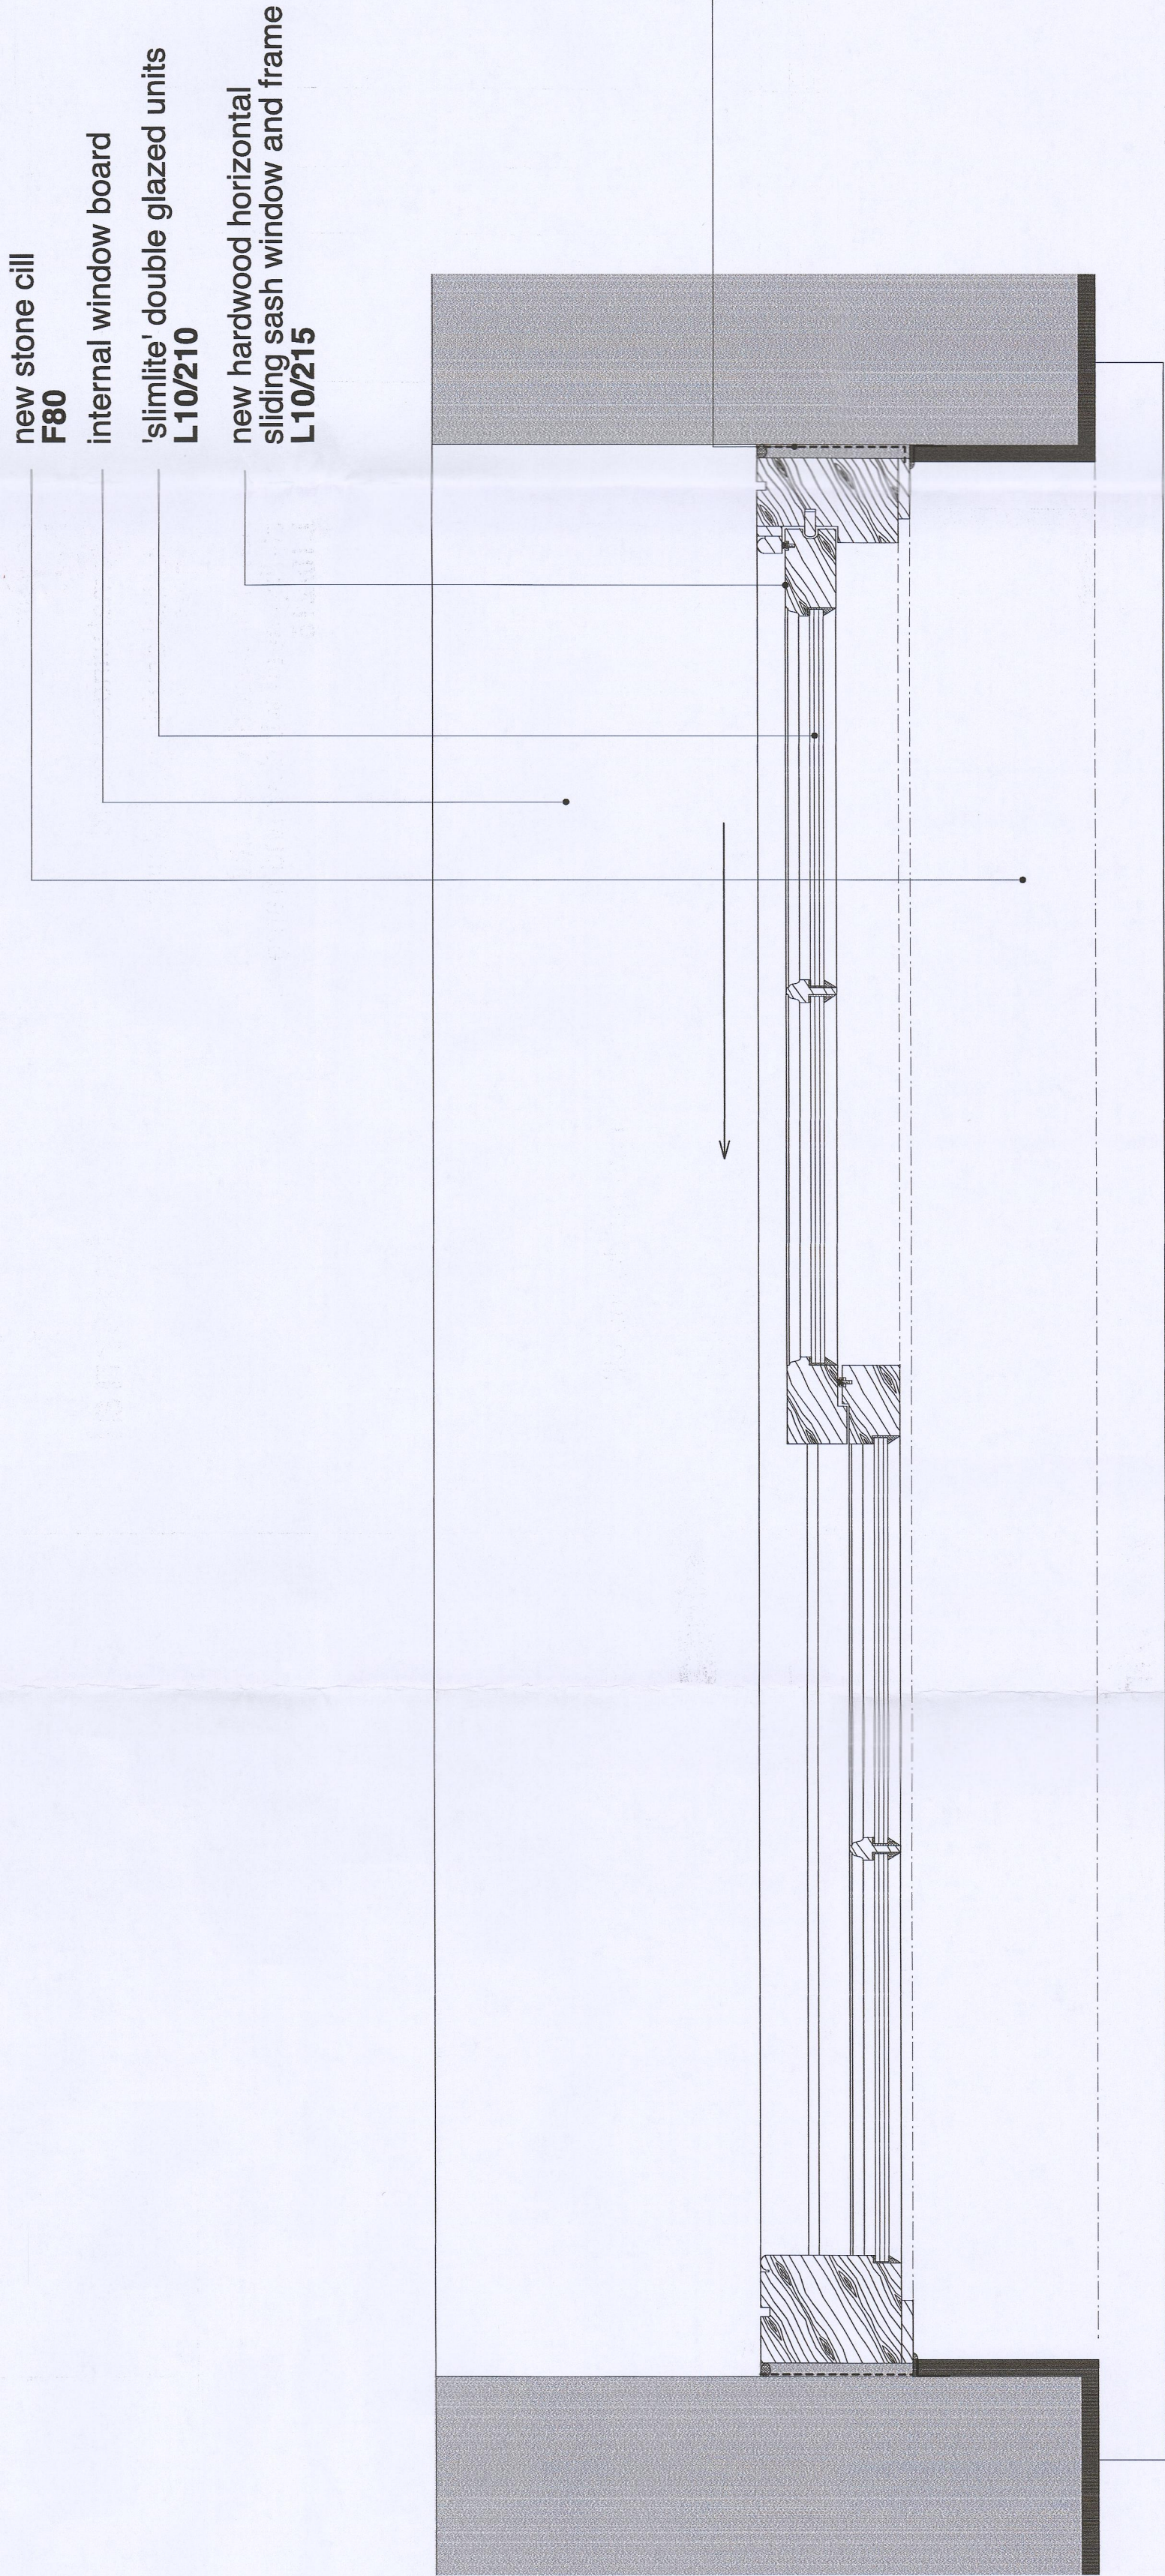

02 window plan @ 1:5

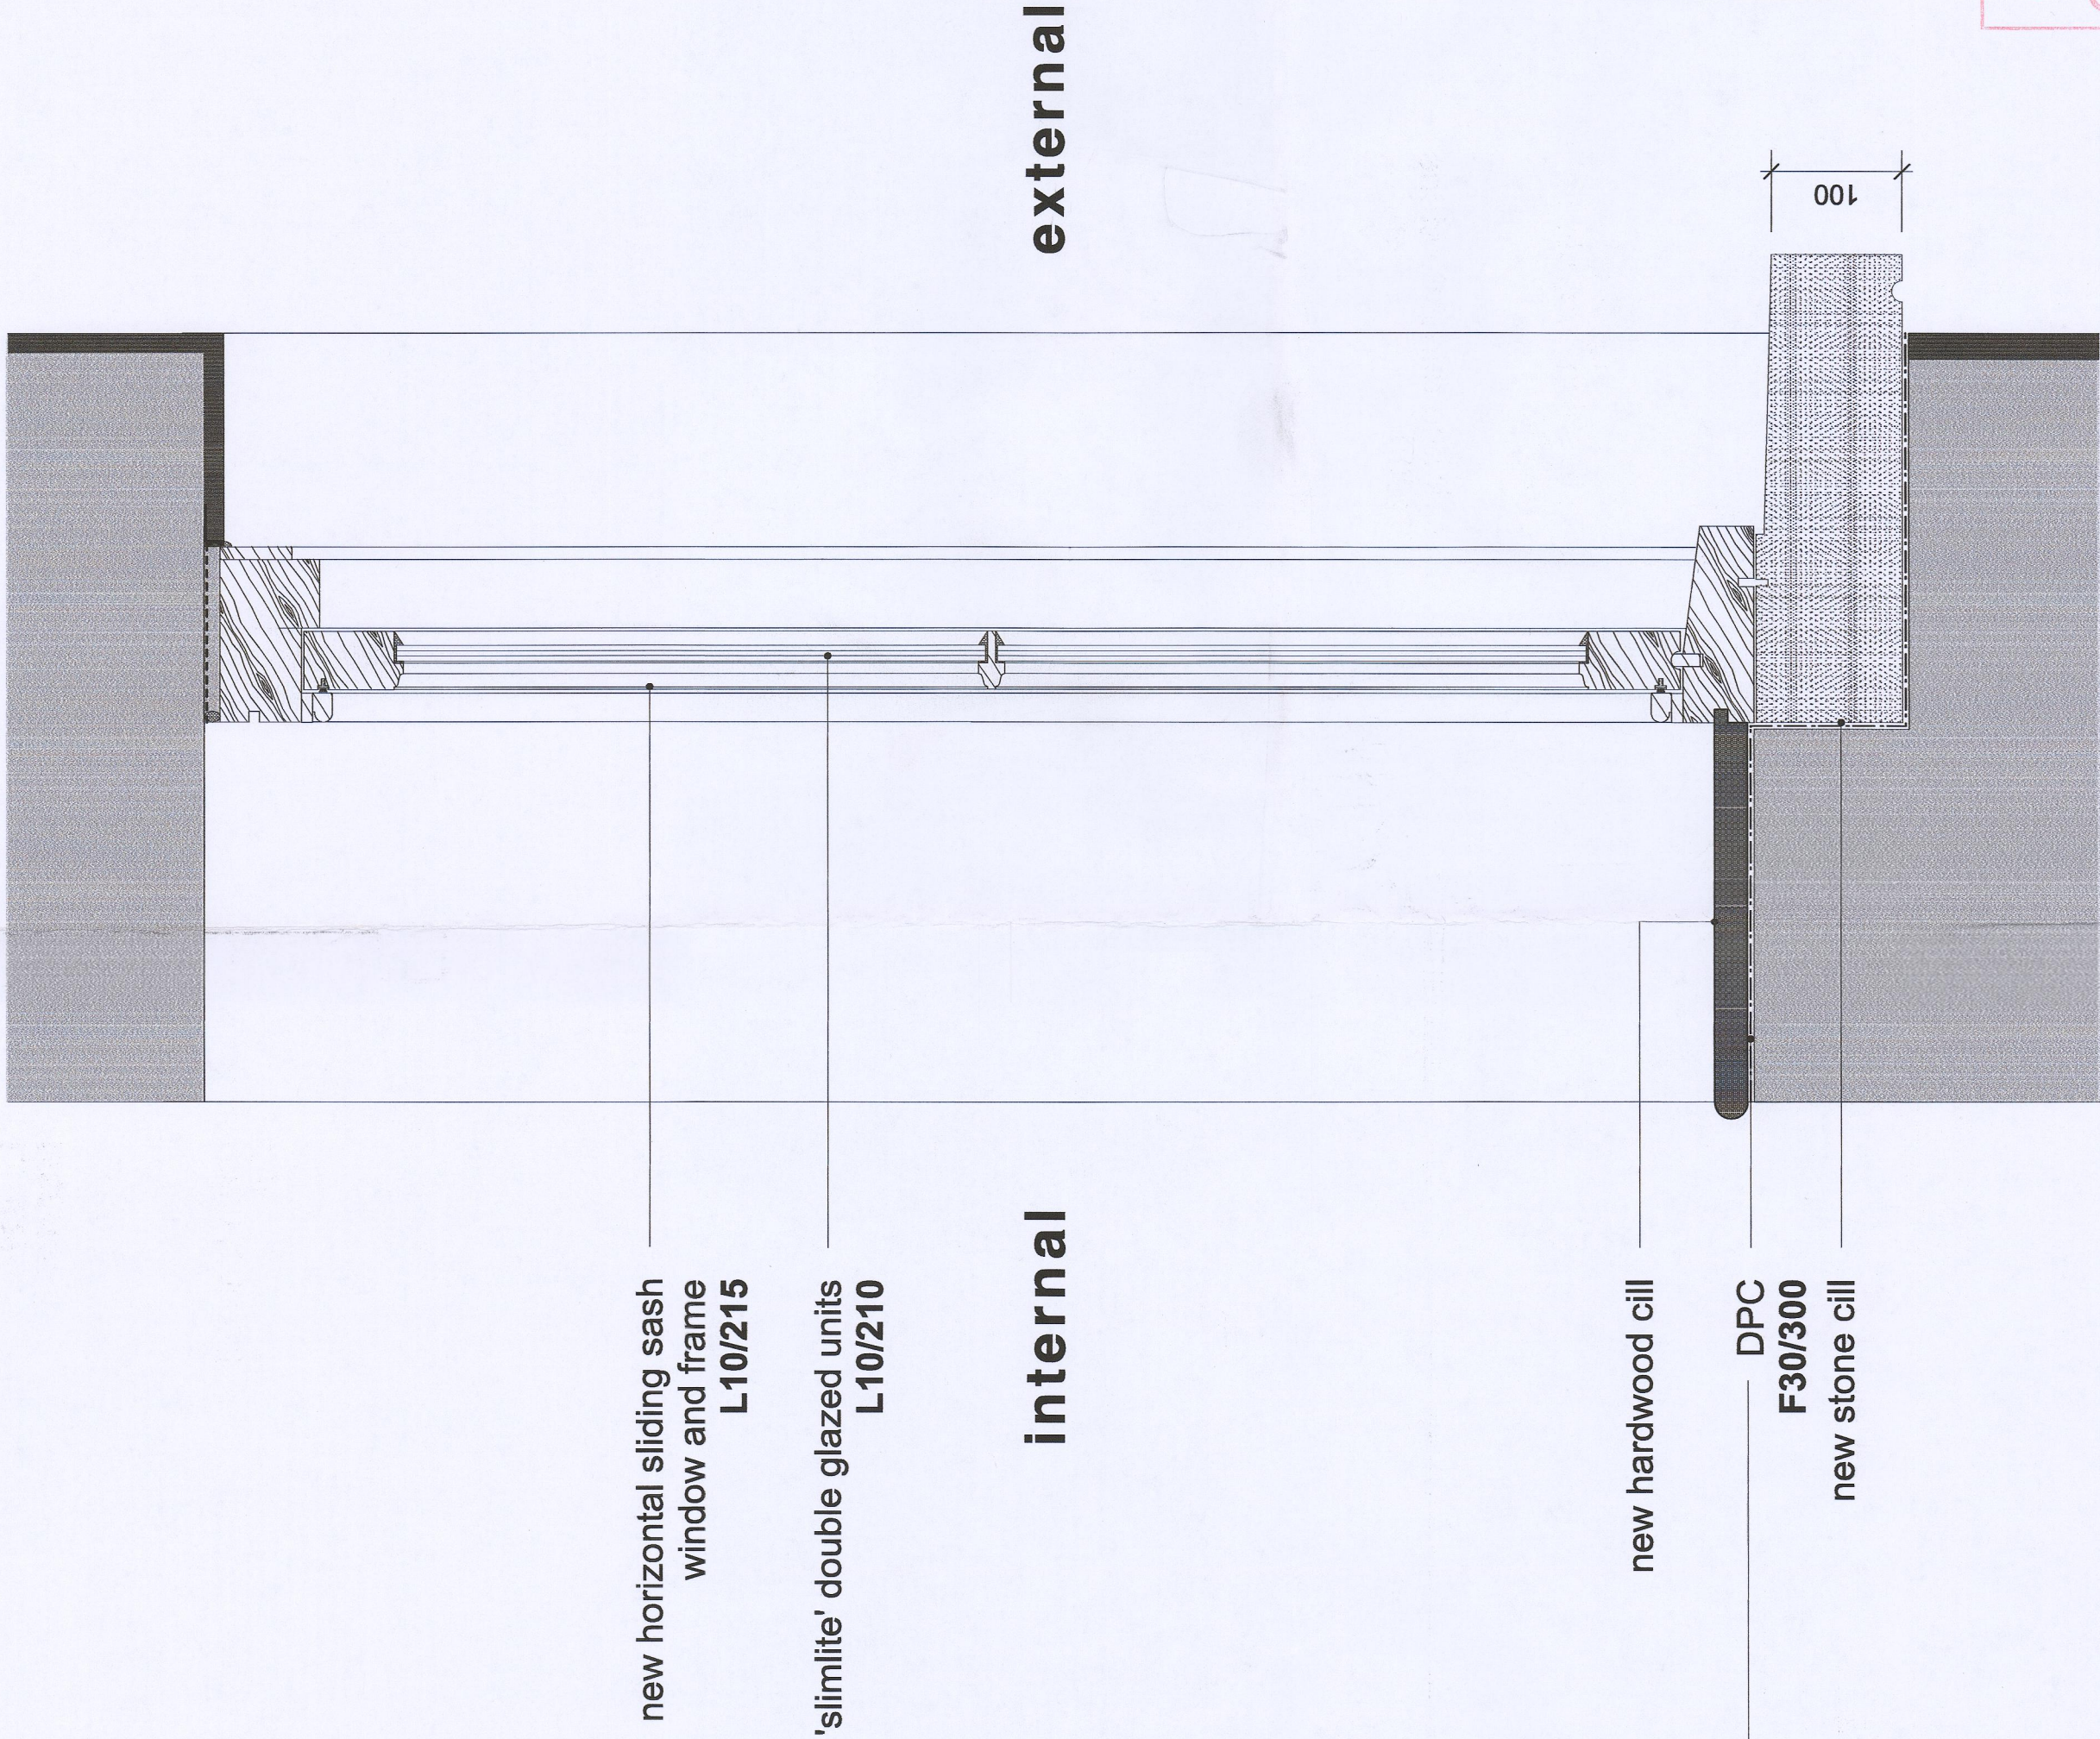

03 window section @ 1:5

210375

MTCCG
PLANNING DEPARTMENT
28 OCT 2021
RECEIVED

MERTHYR TYDFIL
COUNTY BOROUGH
COUNCIL
OFFICE COPY
PLEASE DO NOT
REMOVE

CONSTRUCTION

Rev	Date	Dwn	Chkd	Description
/	14.09.20	FS	CF	Drawing created.

SUBMISSIONS / SITE DIMENSIONS
1. Contractor to take site dimensions.
2. Submit fabrication drawings to CA, for comment, 10 working days in advance of fabrication. **Only proceed once FMA Status 'A' or 'B' awarded.** Drawings to include detailed profiles.

6 King Street Bristol BS1 4EQ
T 0117 929 9293 E info@fm-architects.co.uk
F 0117 929 9295 W fm-architects.co.uk

North
0 1 2 3 4 5 6 7 8 9 10 Xm

- All drawings are copyright
- Report all discrepancies to project administrator
- Do not scale drawing for construction purposes
- All dimensions to be checked on site

ferguson mann architects			
Job Title Merthyr Tydfil THI	Drawing Title 2 Morlais Buildings	Job No 10647-08	Rev /
Client Merthyr Tydfil County Borough Council	Horizontal Sliding Sash Details		
Scale 1:5 & 1:10 @ A3	Date 14.09.20	Chkd FS	Dwn CF
Job No AS-805		Rev /	