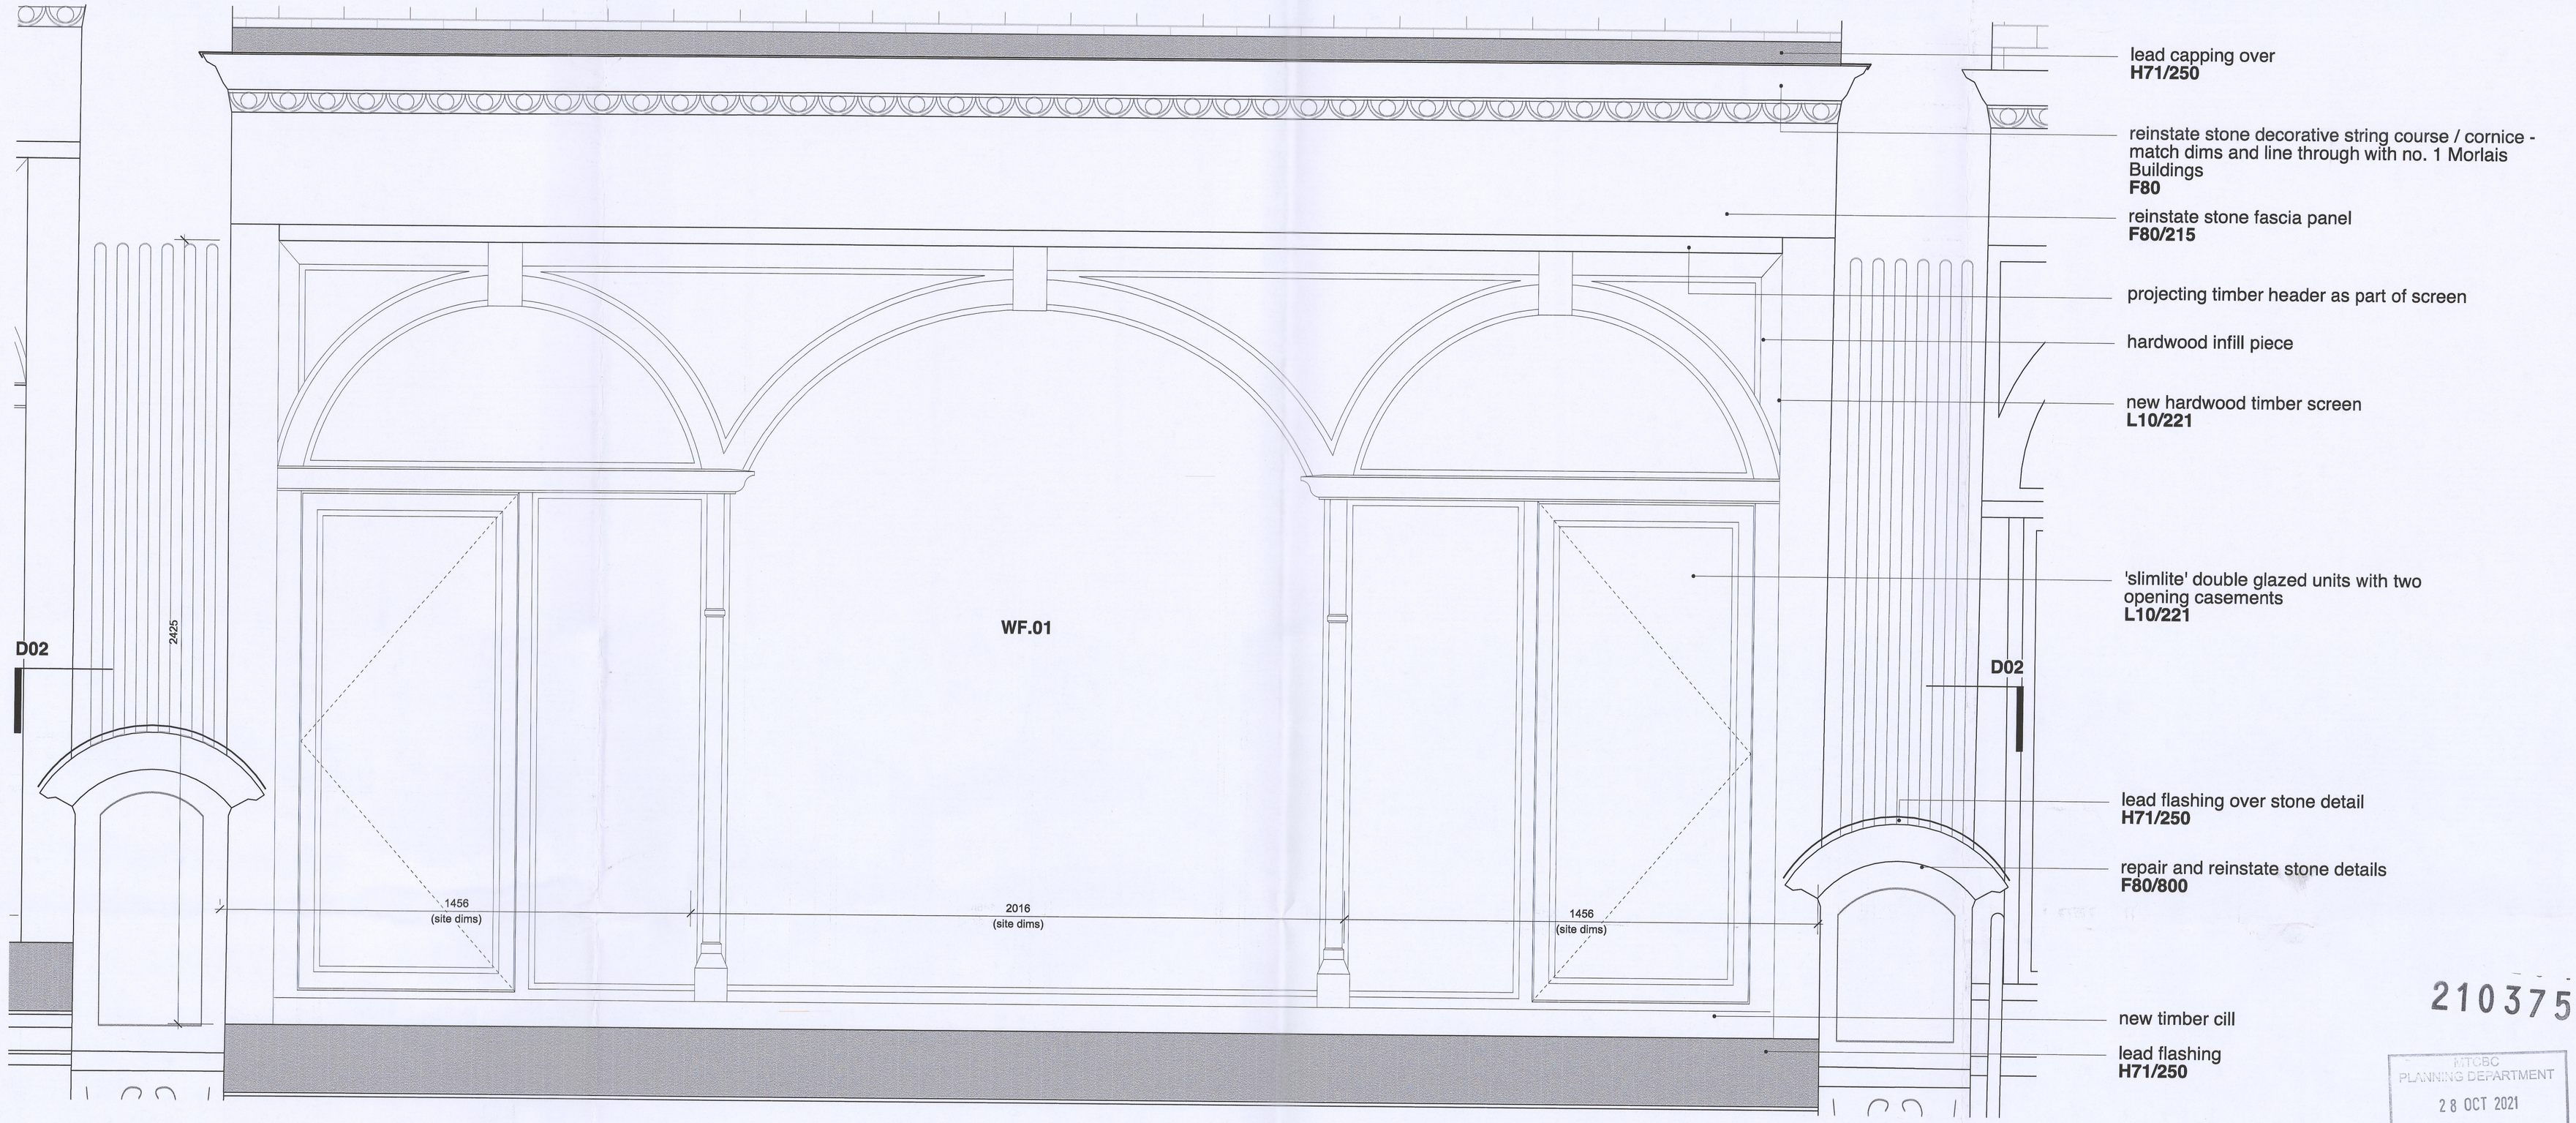

01 screen **elevation** @ 1:10

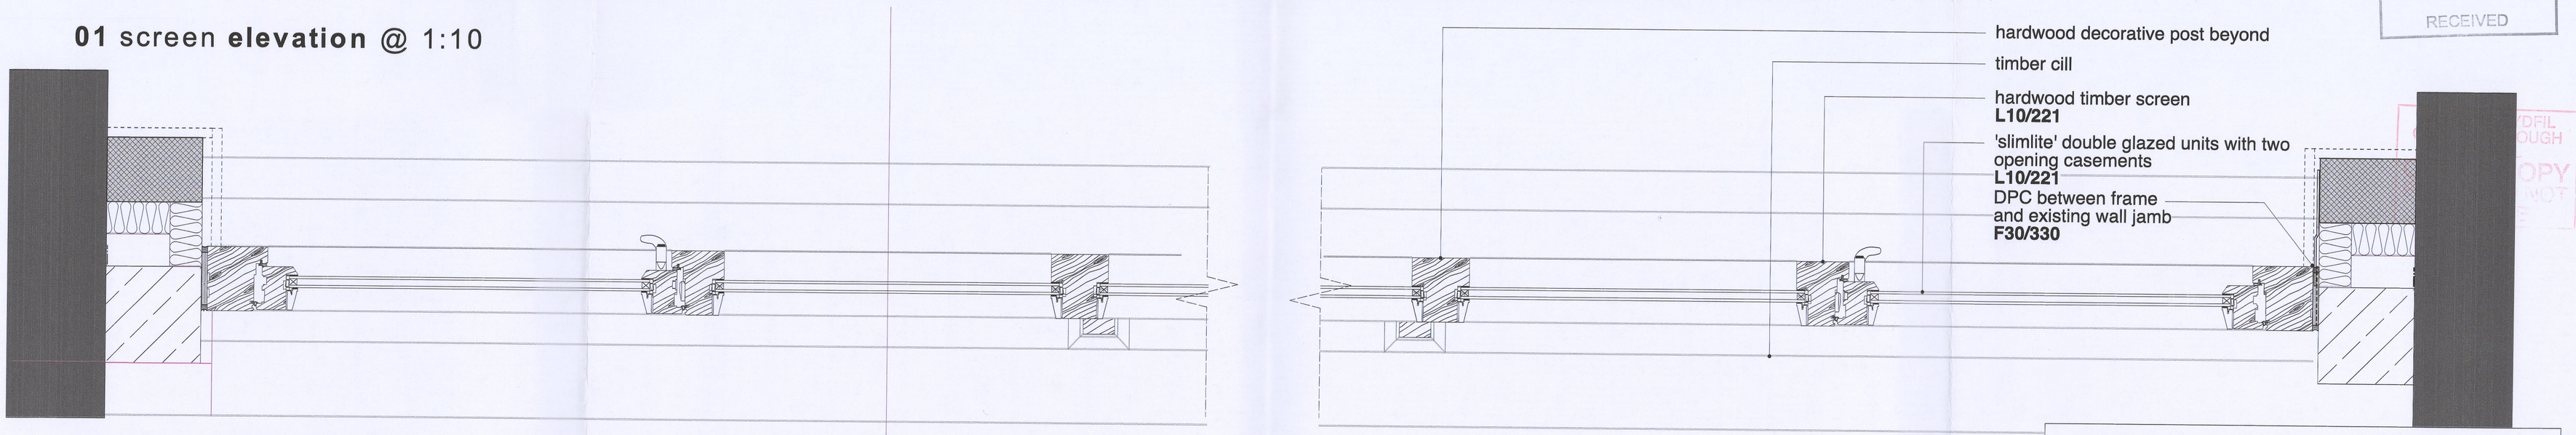

02 screen **plan** @ 1:5

210375

NTCBC
PLANNING DEPARTMENT
28 OCT 2021
RECEIVED

CONSTRUCTION

Rev	Date	Dwn	Chckd	Description
/	14.09.20	FS	CF	Drawing created.
A	20.08.21	AK	CF	Stone pilasters to jambof window revised to match Portugalles

SUBMISSIONS / SITE DIMENSIONS

1. Contractor to take site dimensions.
2. Submit fabrication drawings to CA, for comment, 10 working days in advance of fabrication. Only proceed once FMA Status 'A' or 'B' awarded. Drawings to include detailed profiles.

6 King Street Bristol BS1 4EQ
T 0117 929 9293 **E** info@fm-architects.co.uk
F 0117 929 9295 **W** fm-architects.co.uk

• All drawings are copyright
• Report all discrepancies to project administrator
• Do not scale drawing for construction purposes
• All dimensions to be checked on site

0 Xm

North

ferguson mann architects

Job Title: Merthyr Tydfil THI
Client: Merthyr Tydfil County Borough Council
Drawing Title: 2 Morlais Buildings
First Floor Screen Plan Details

Scale	Date	Drwn	Chckd	Job No	Drawing No	Rev
1:10 & 1:5 @ A1	14.09.20	FS	CF	10647-08	AS-803	A