

200242

PLANNING DEPARTMENT

14 OCT 2020

RECEIVED



MEETRYN
COUNTY BOROUGH
COUNCIL
OFFICE COPY
PLEASE DO NOT
REMOVE

200900m

200900m

200800m

200800m

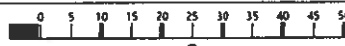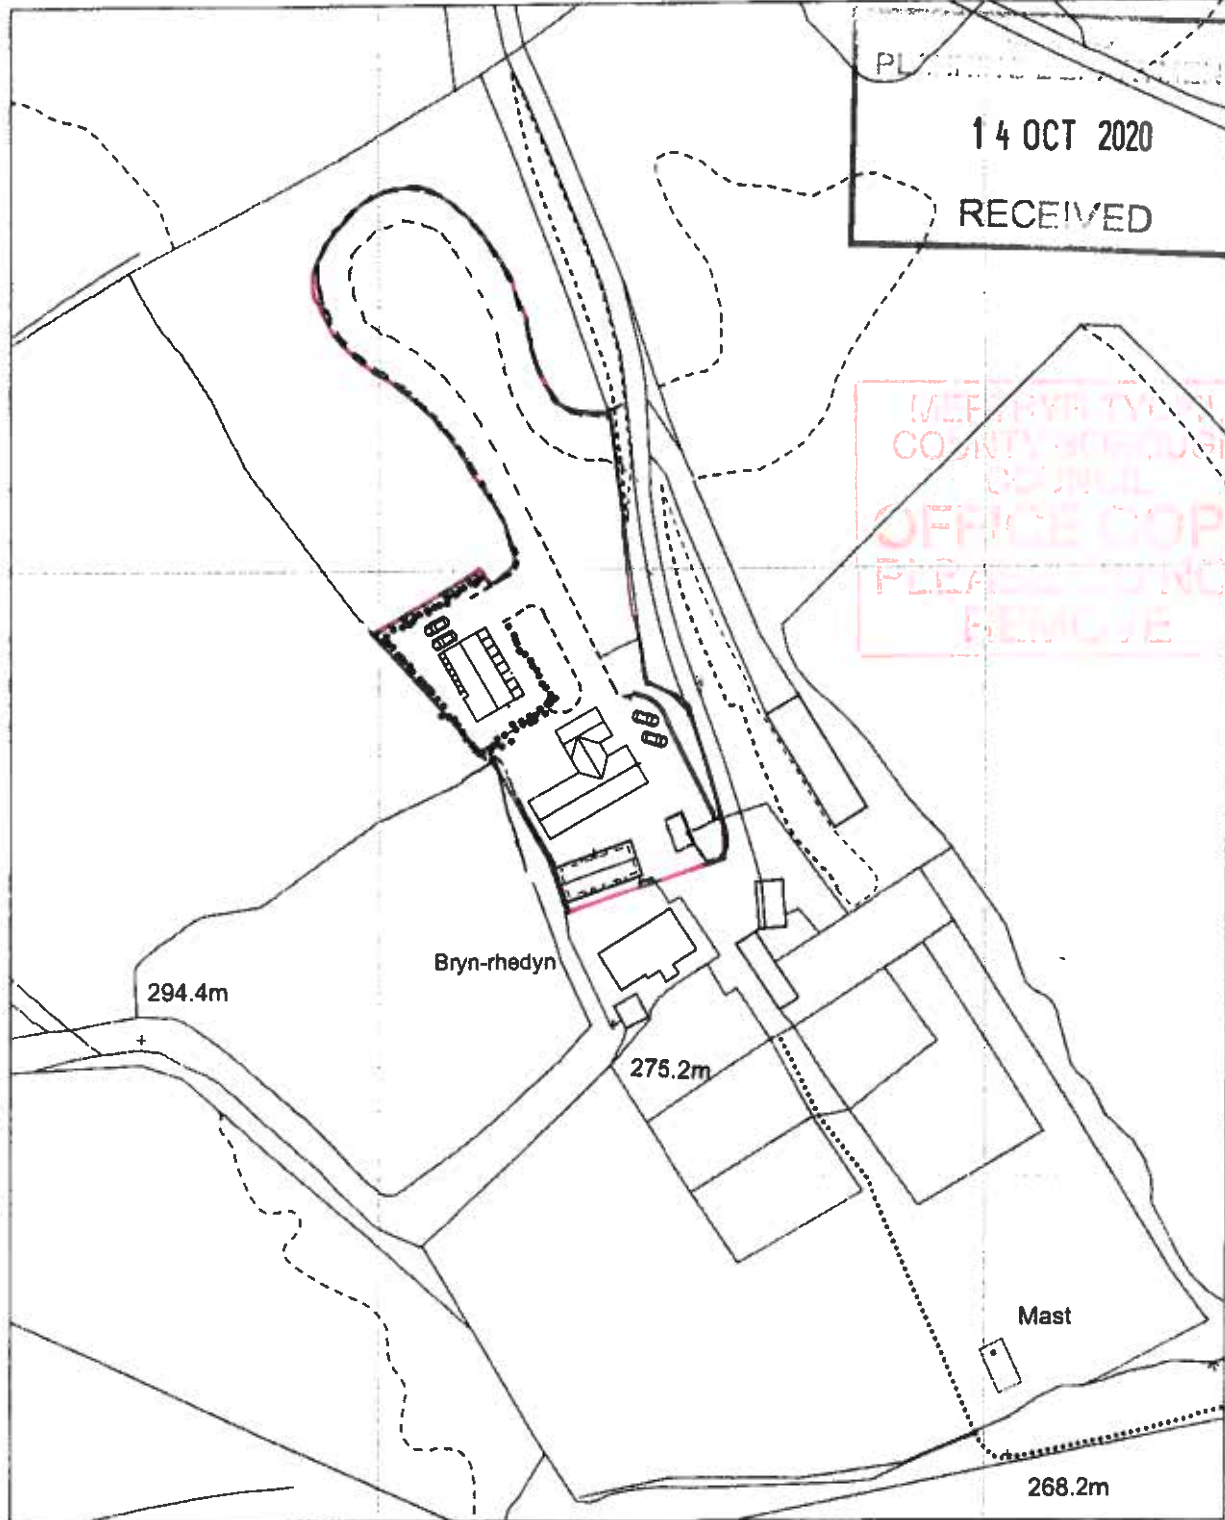

Proposed
Location
Plan

OS MasterMap 1250/2500/10000 scale
Thursday, October 8, 2020, ID: BW1-00907802
www.blackwellmapping.co.uk

1:1250 scale print at A4, Centre: 309039 E, 200868 N

©Crown Copyright Ordnance Survey. Licence no. 100041041



BLACKWELL'S
www.blackwellmapping.co.uk

TEL: 0114 268 7658
maps.sheffield@blackwell.co.uk