



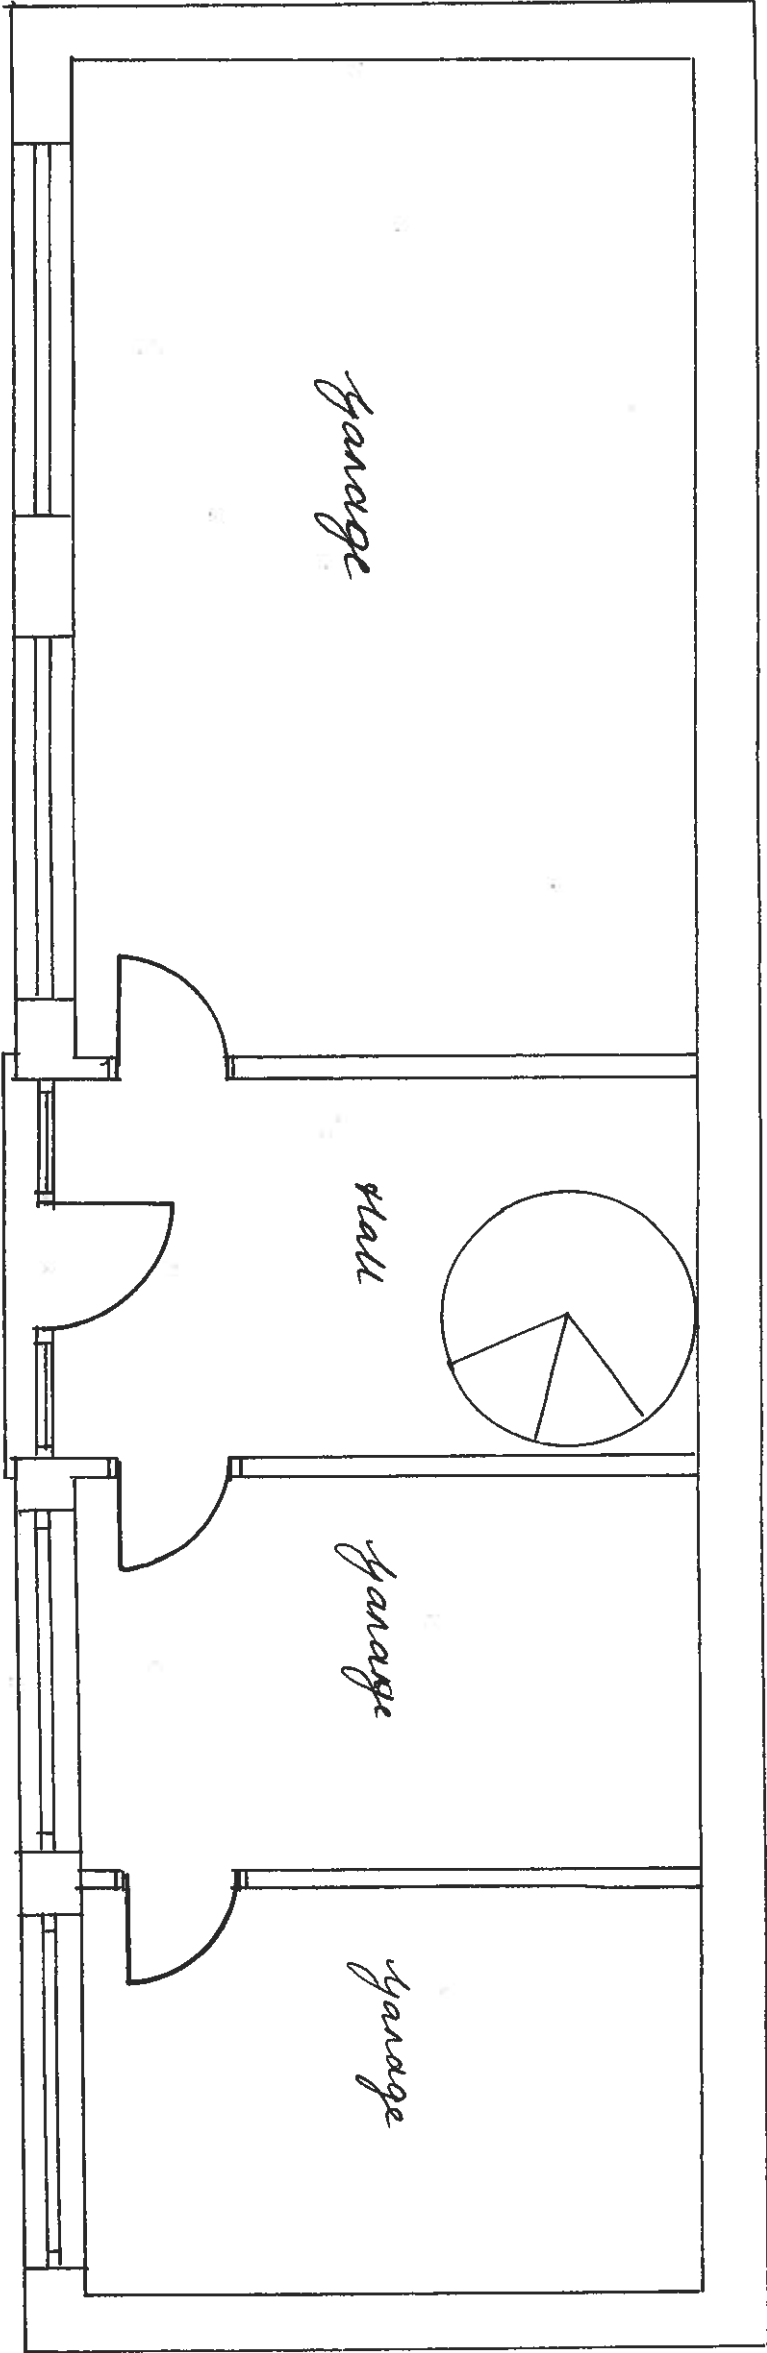

EXIST' GROUND

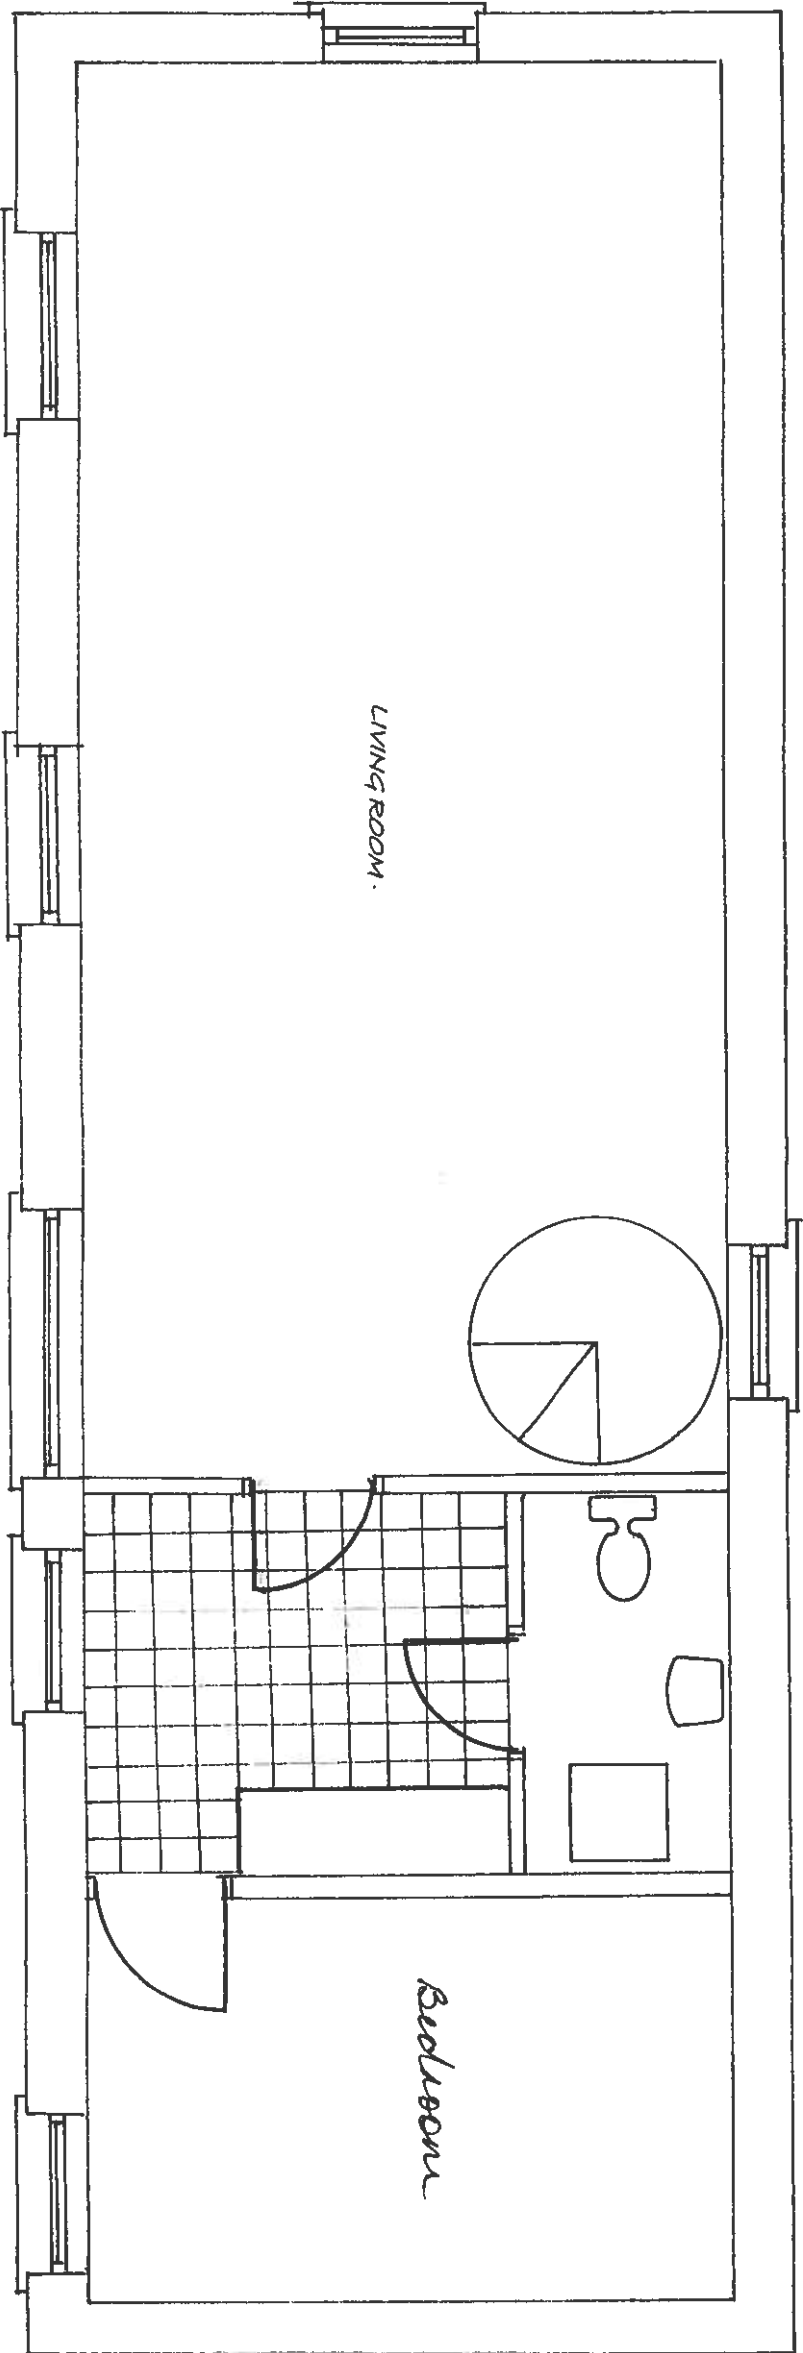

EXISTING 1st FLOOR