


Drawing No 3 of 4

Details other than those indicated on plans to comply with the current Building Regulations and allied legislation

Note draws for Planning Permission purposes only

650 X 550mm pedestal W.H.B. , 1300 700mm
Standard bath, bath to have 75mm deep seal traps
with 40mm diameter waste to breaking inlet gully
1/5 V.P. , 375mm low level symphonic W.C. to have
100mm trapped outlet and run to chamber/S.V.P.

Existing soil and vent

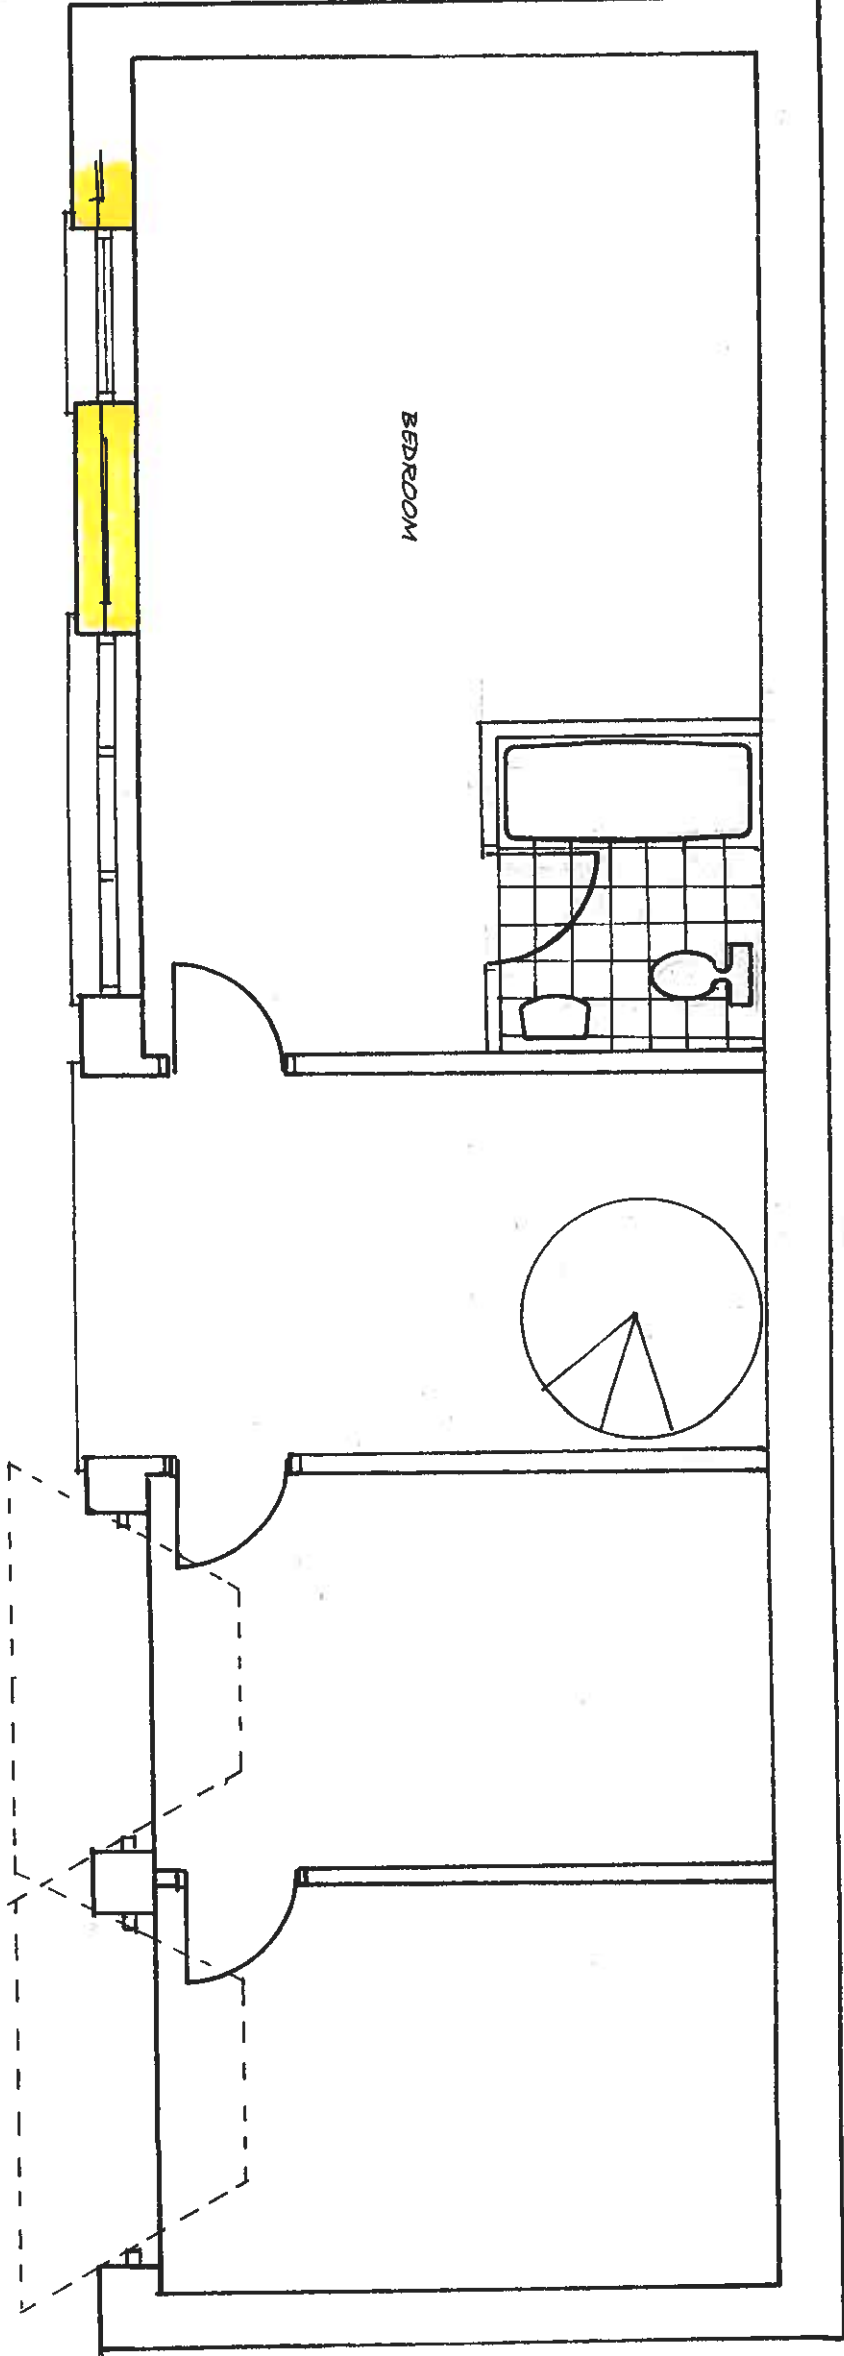

SCALE 1:50

Floor to former garage area to be 75mm Celotex on
membrane with a 22mm Weybrook boarding finish.
Construct 100x50mm frame to form internal
cavity, suitable membrane, 25mm insulation,
plasterboard and skim.

Proposed Ground