



FLOOR PLAN

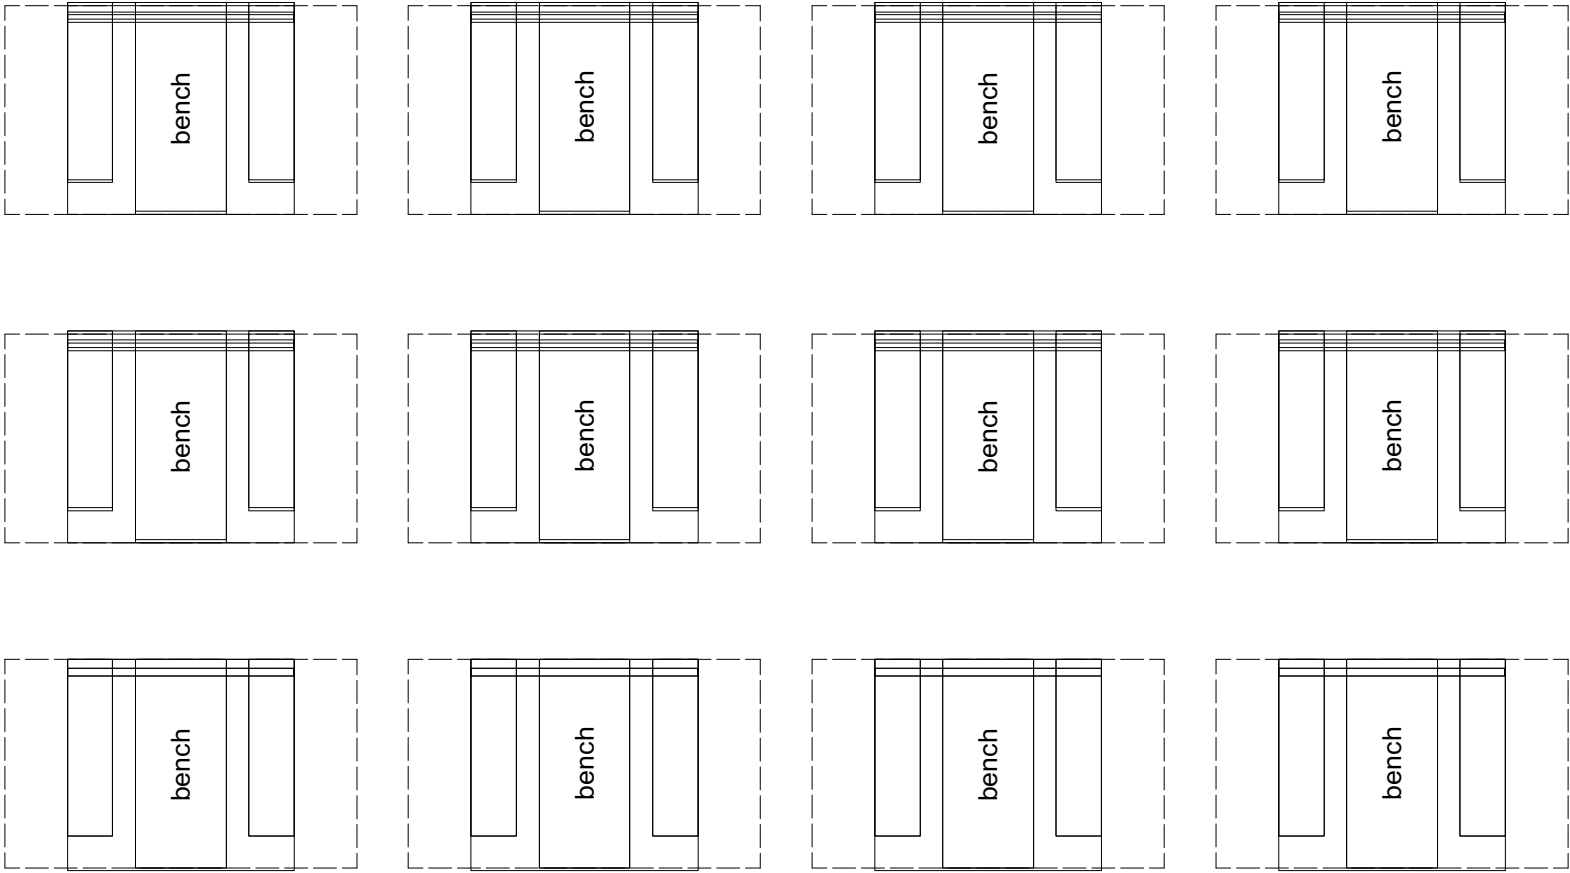


New seat to Court of Request

floor plans
1:50
March 2021

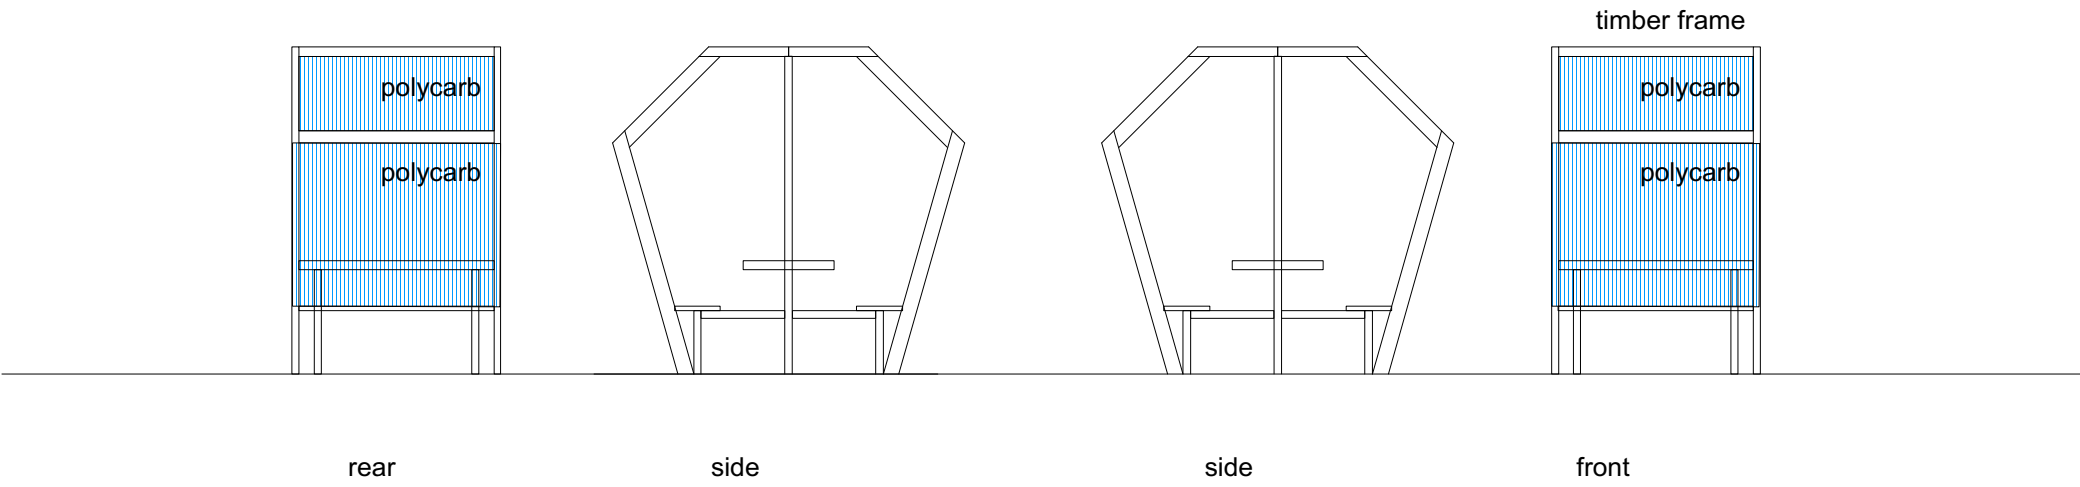

New seat to Court of Request

elevations
1:50
March 2021

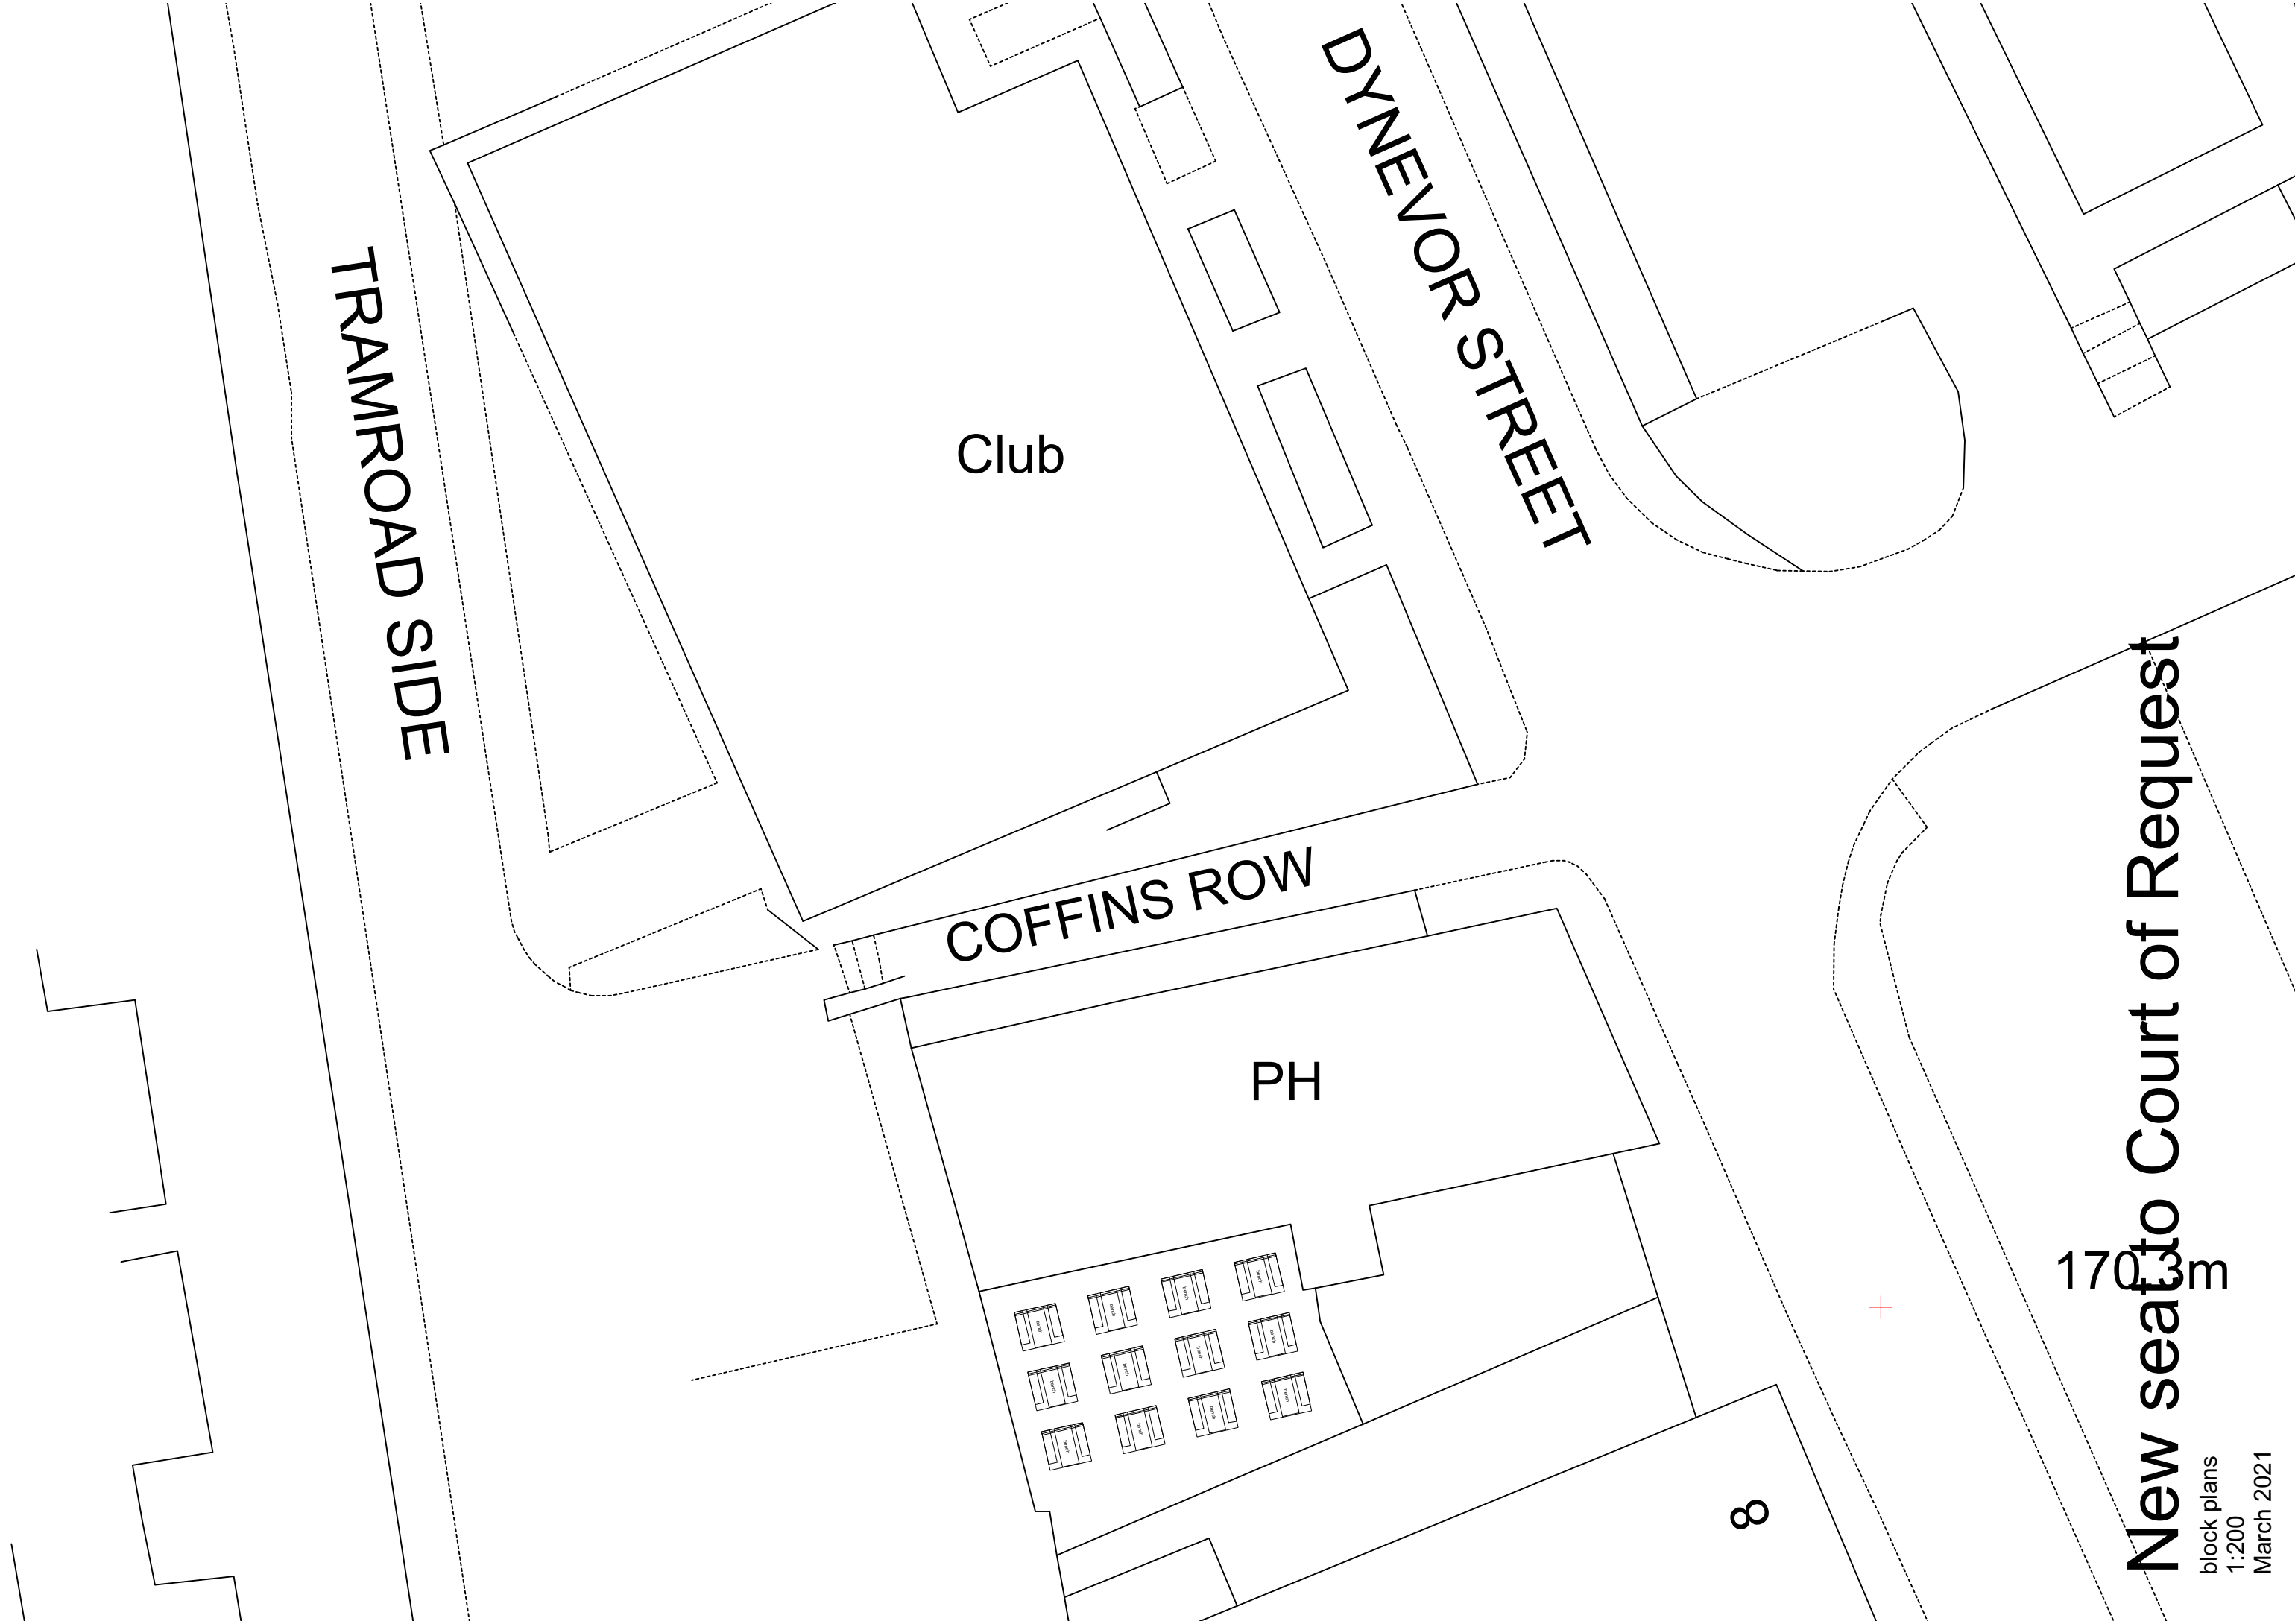

TRAMROAD SIDE

Club

DYNEVOR STREET

COFFINS ROW

PH

8



170.3m

New seat to Court of Request

block plans
1:200
March 2021