




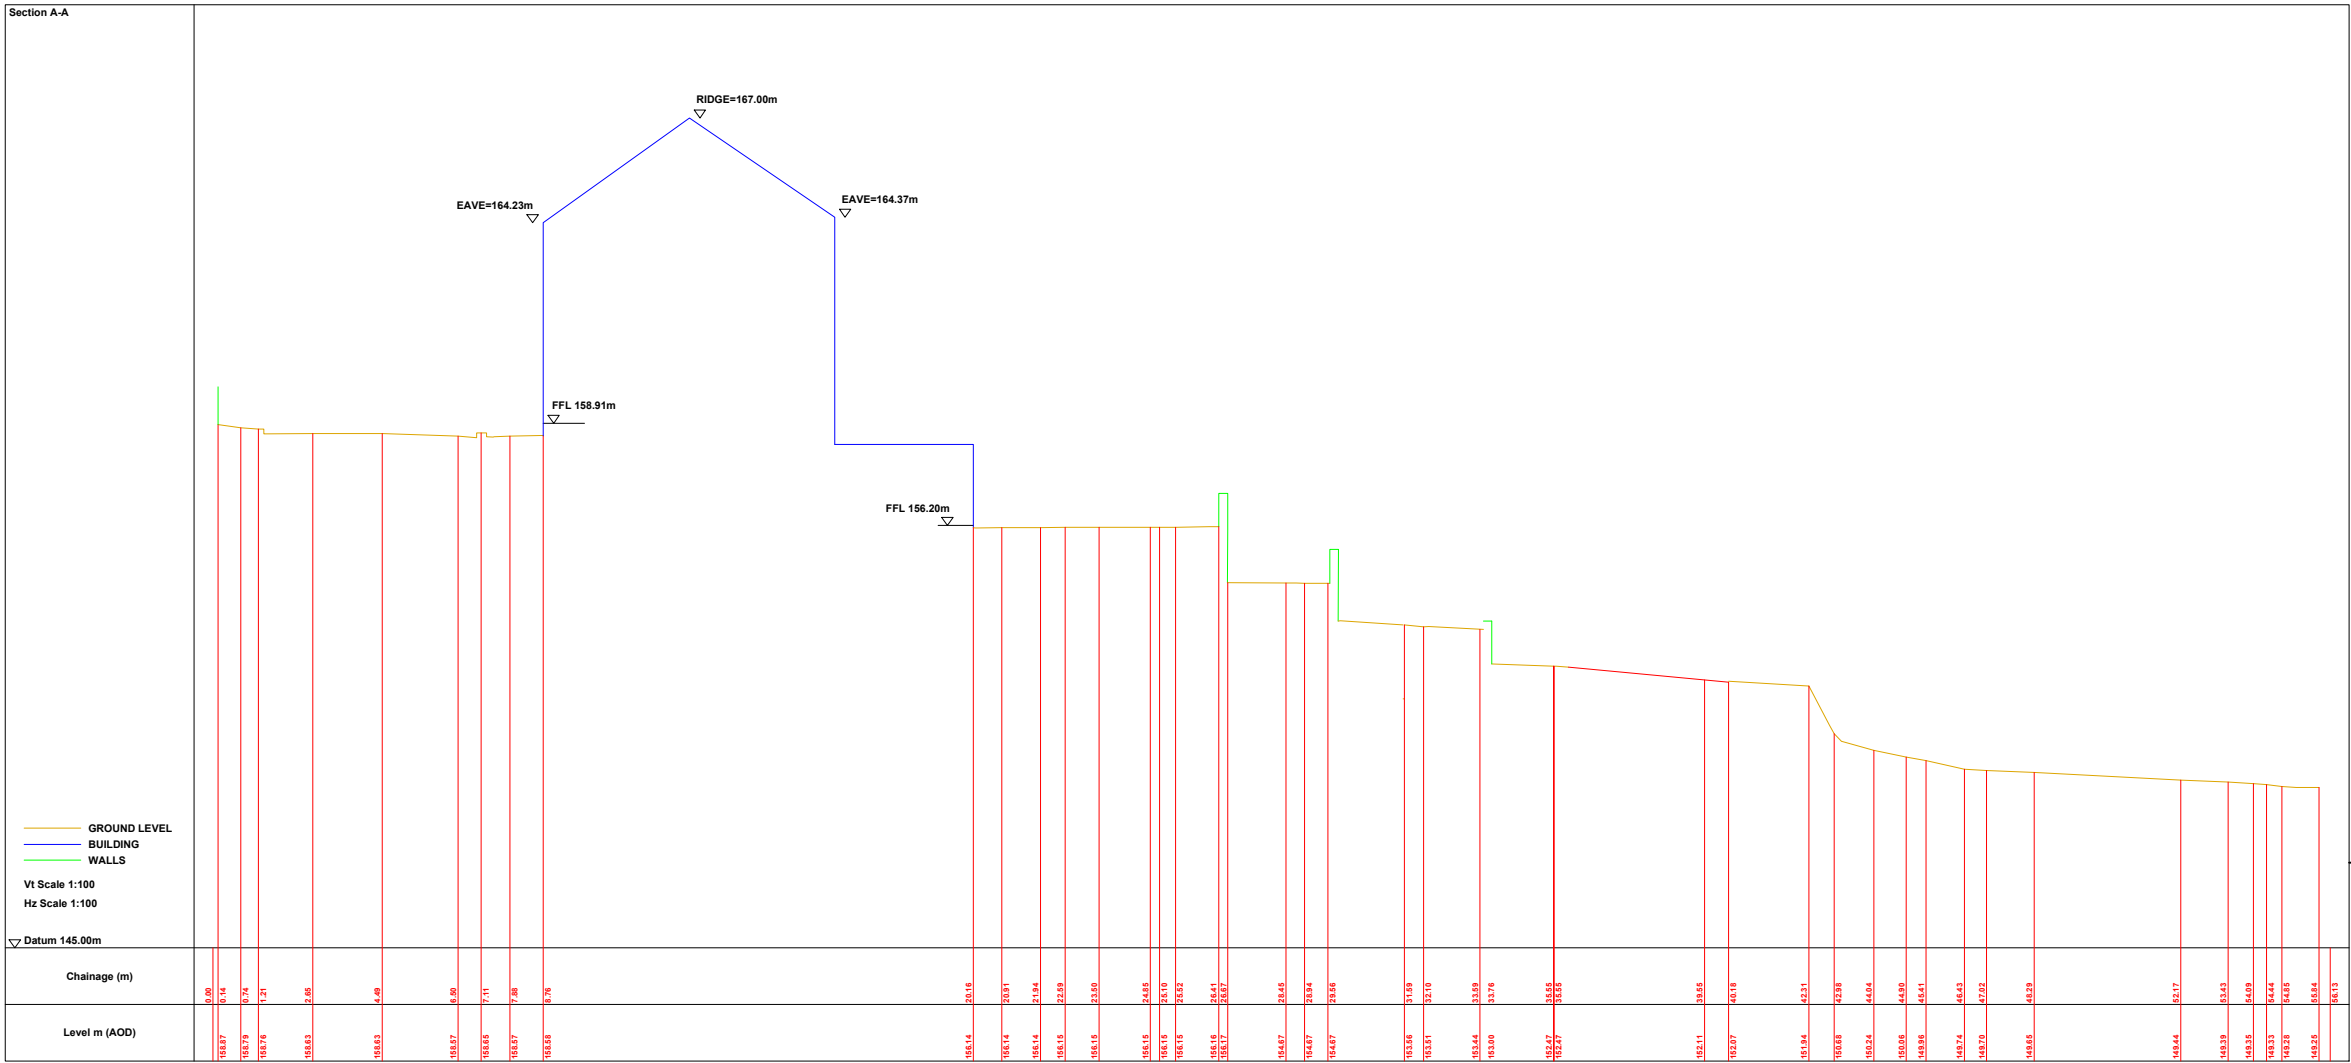

Existing Section A-A
Scale 1:200

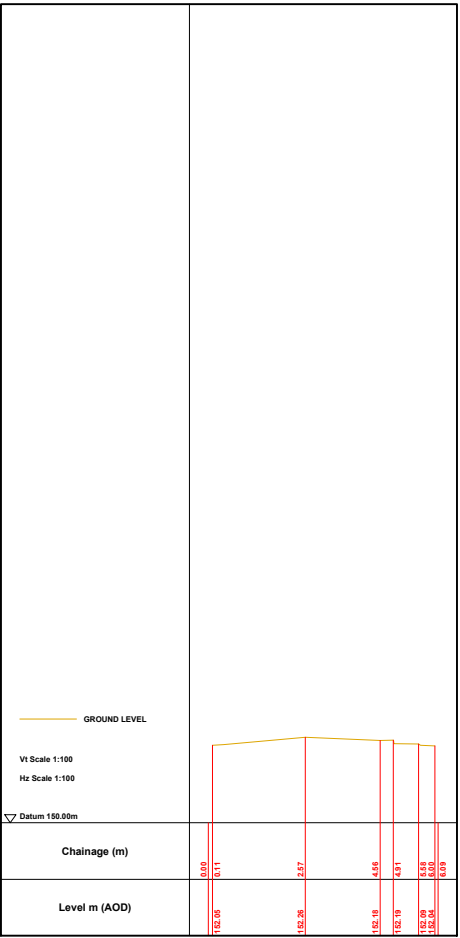

Existing Section B-B
Scale 1:200

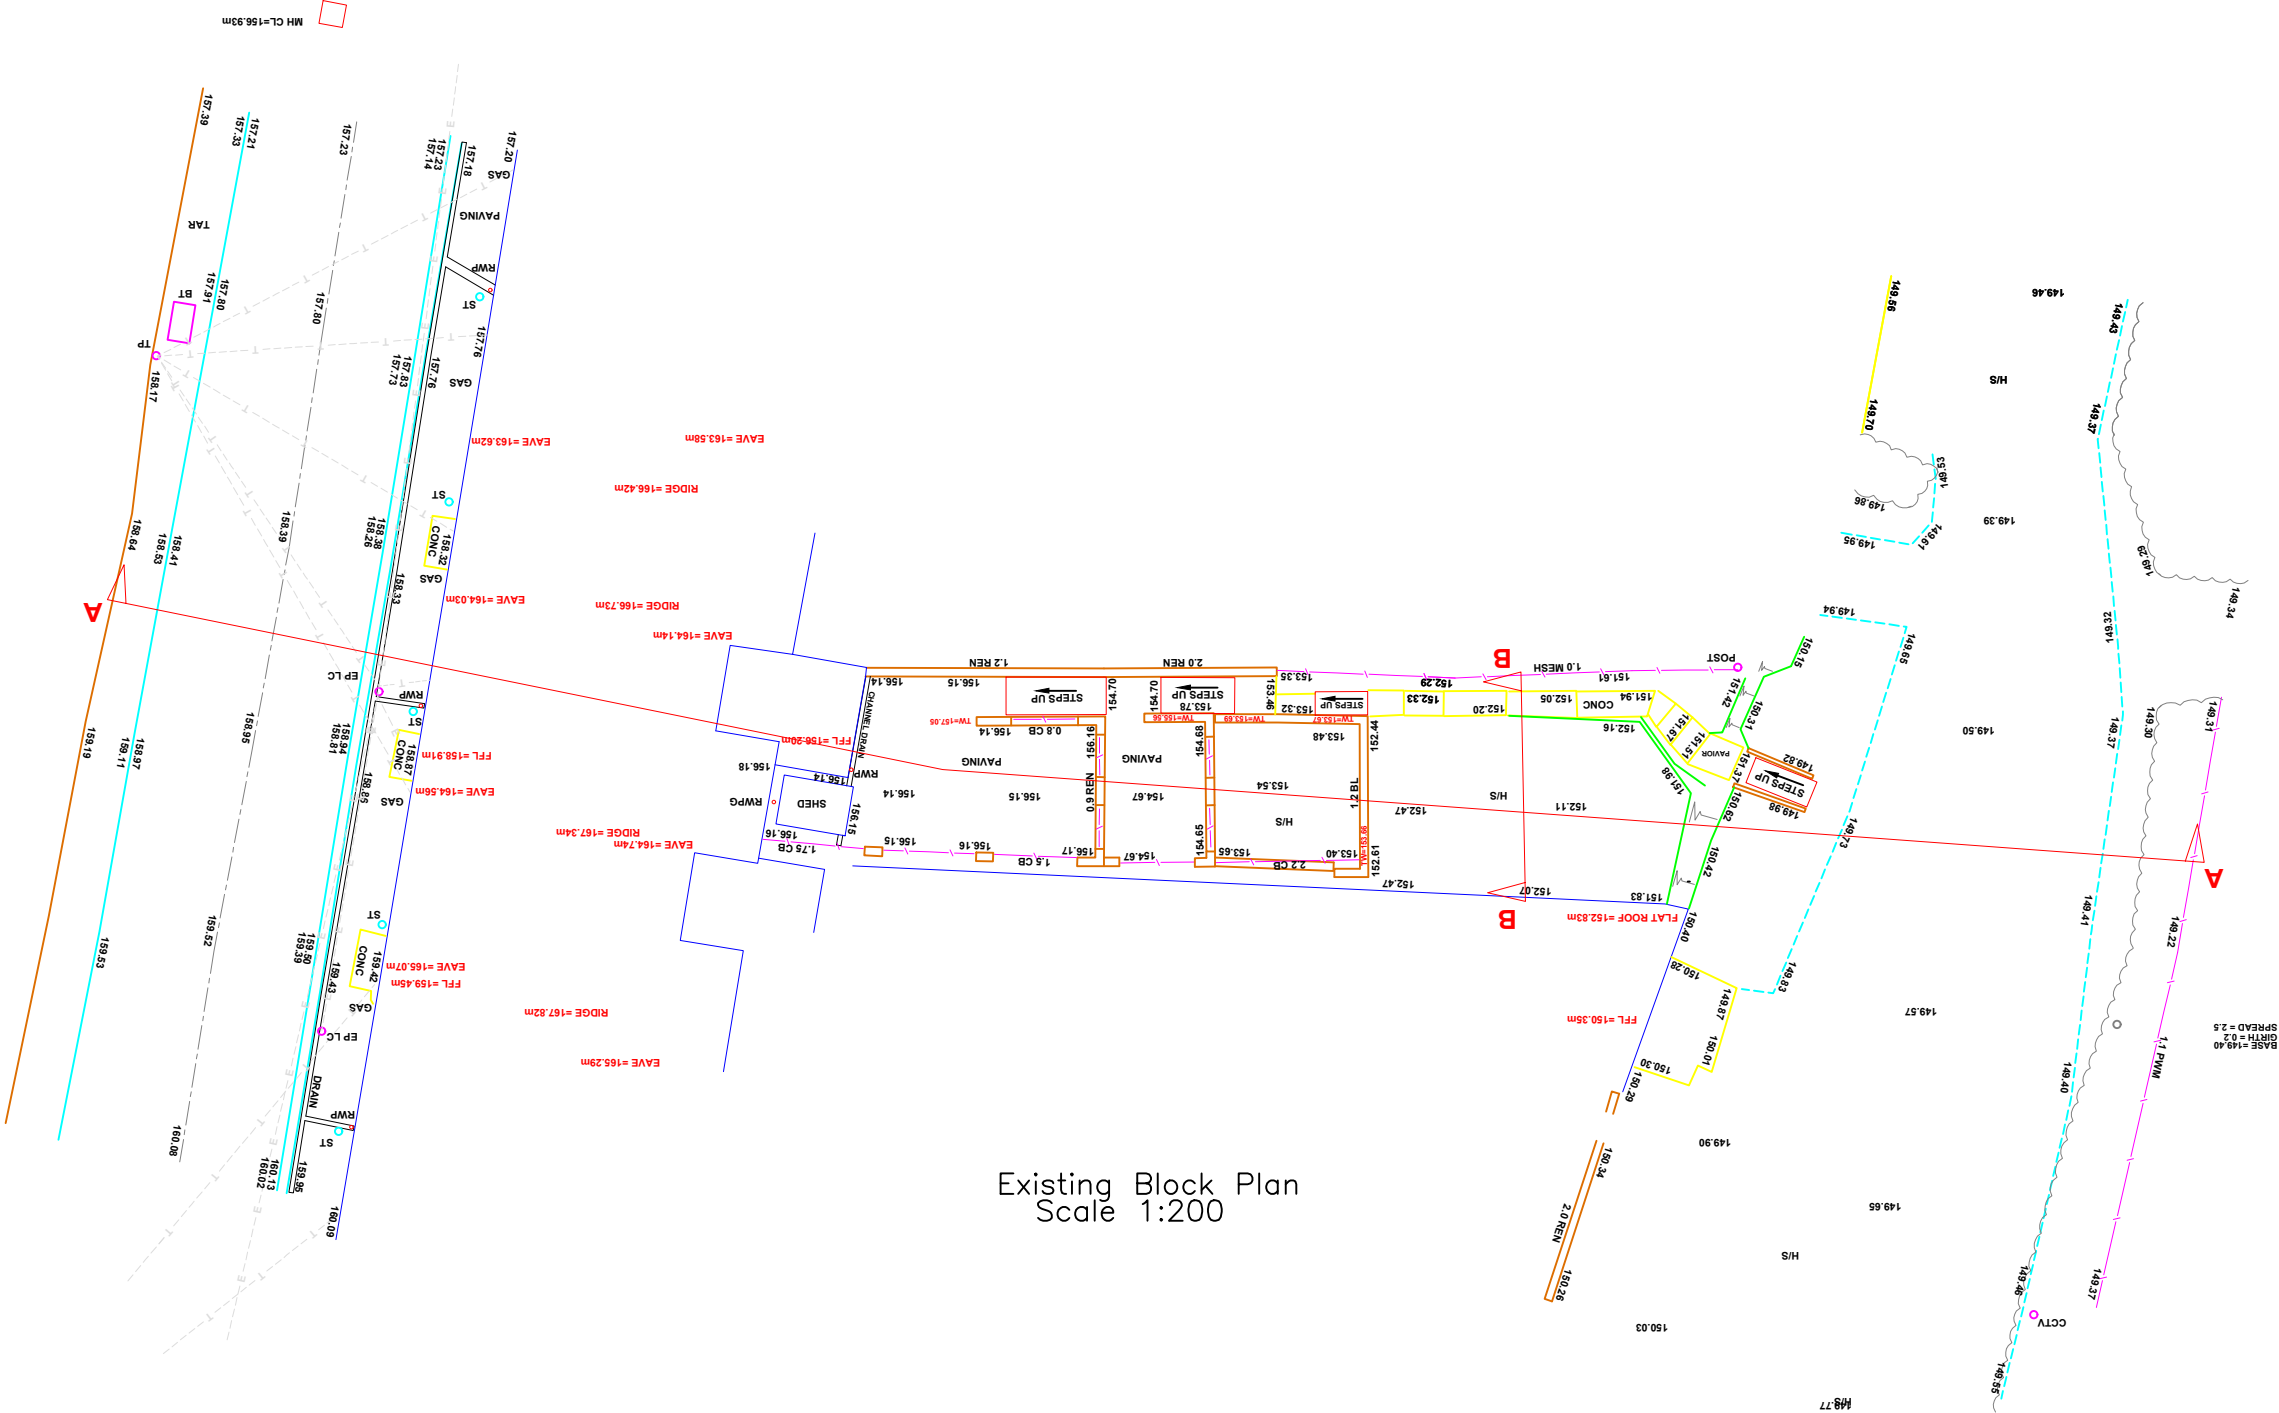

Utopia Design
Architectural Services

Building Planning Application Support
Paul Thomas: BSc (Hons)
Email: utopiadas@hotmail.com
Tel: 01685 559230. Mob: 07908 725065
Issued Only for Purpose Indicated
Drawing Status: FOR PLANNING PURPOSES ONLY

Address
4, Edwards Terrace, Trelewis
Merthyr Tydfil, CF46 6AR

Project
Proposed Rear Garage with
Associated Reprofiling of Garden

Drawn by
PT

Date
NOV 22

Paper
A2

Title
Existing Plans
& Sections

Scale
1:200

Drwg No
EDWARDS 4 02