


110 Heolgerrig CF48 1TD and access road

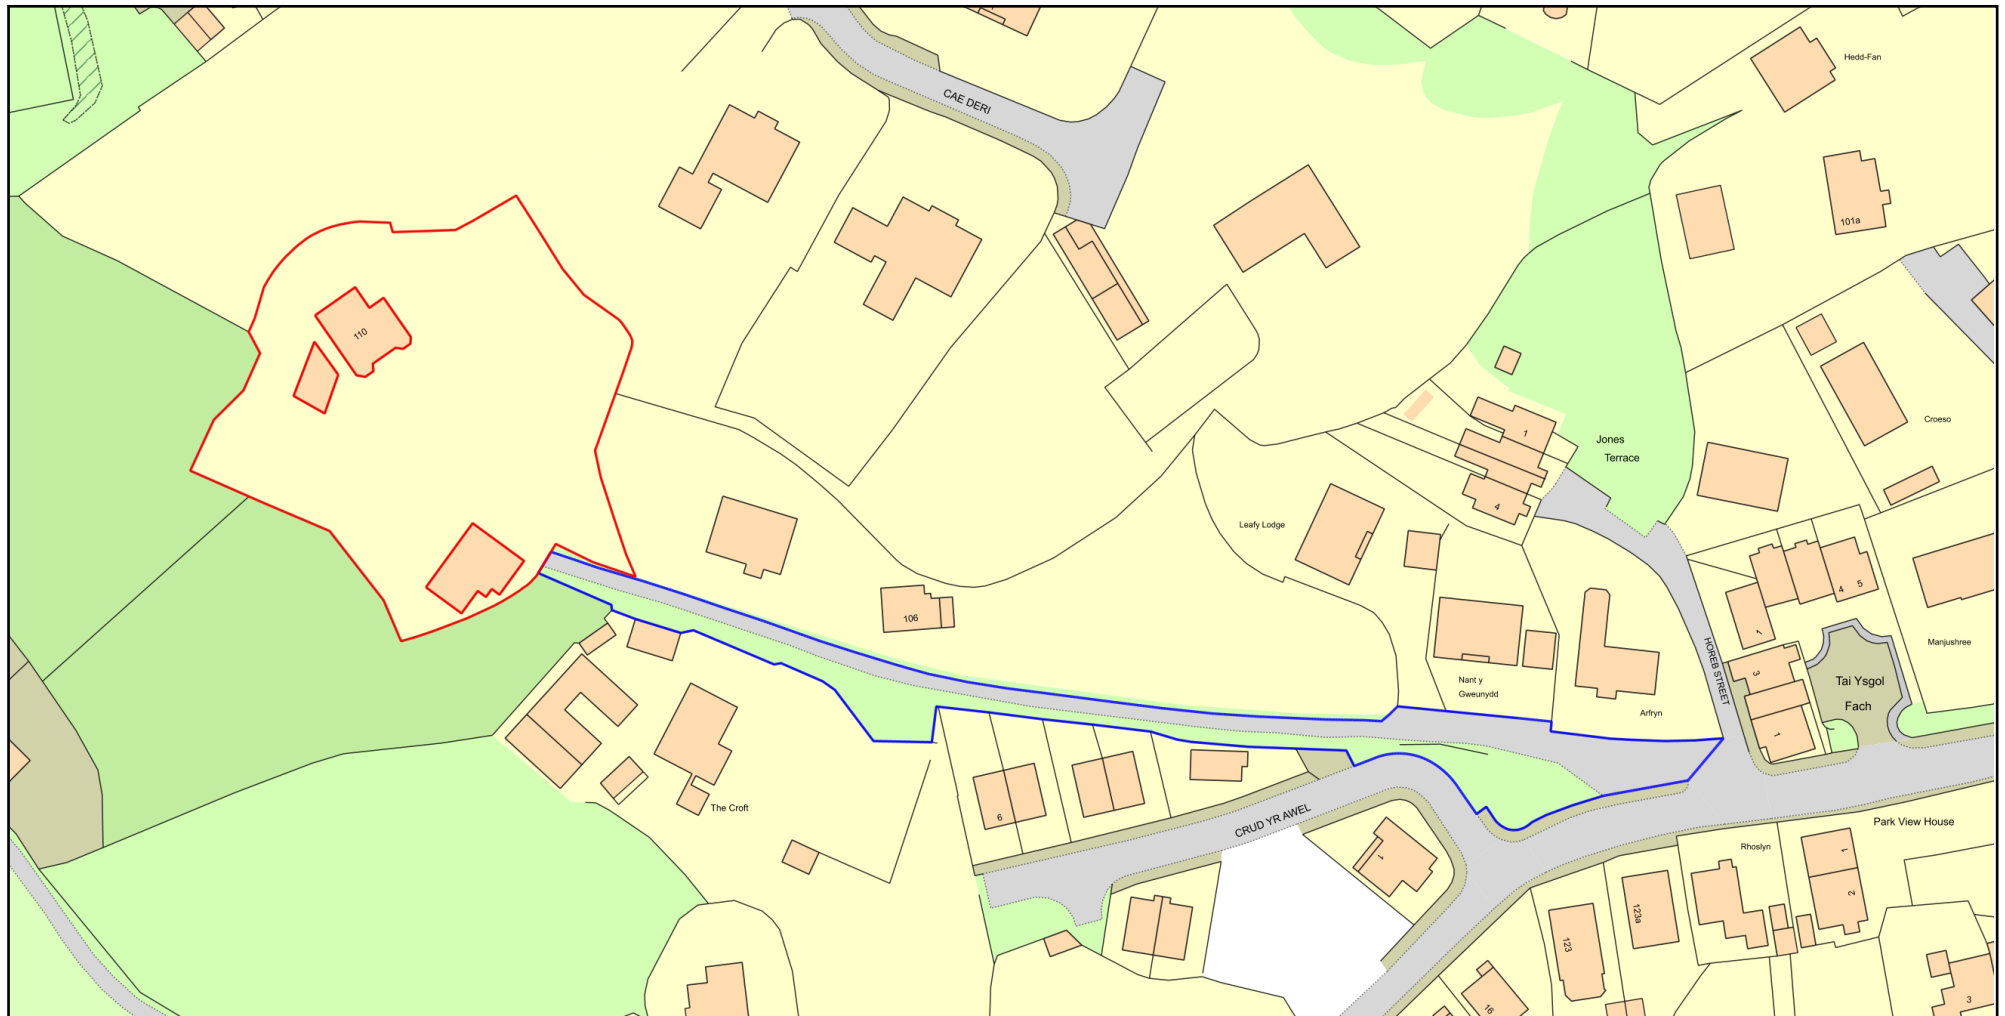

0 50
Metres



Plan Produced for: Mr I Marshallsea
Date Produced: 23 Aug 2022
Plan Reference Number: TQRQM22235105639188
Scale: 1:1250 @ A4

© Crown copyright and database rights 2021 OS 100042766