




 George and Co.

23 Darren Las
Merthyr Vale
Merthyr Tydfil
CF48 4SZ

016.001		Existing plans	
sketch	1:50@A3	JUL 20	CG
1st Floor Woodfired Studios 62 High St Merthyr Tydfil CF37 8DE 07830328652 hello@georgeandco.studio www.georgeandco.studio			
DO NOT SCALE THIS DRAWING		©George and Co.	

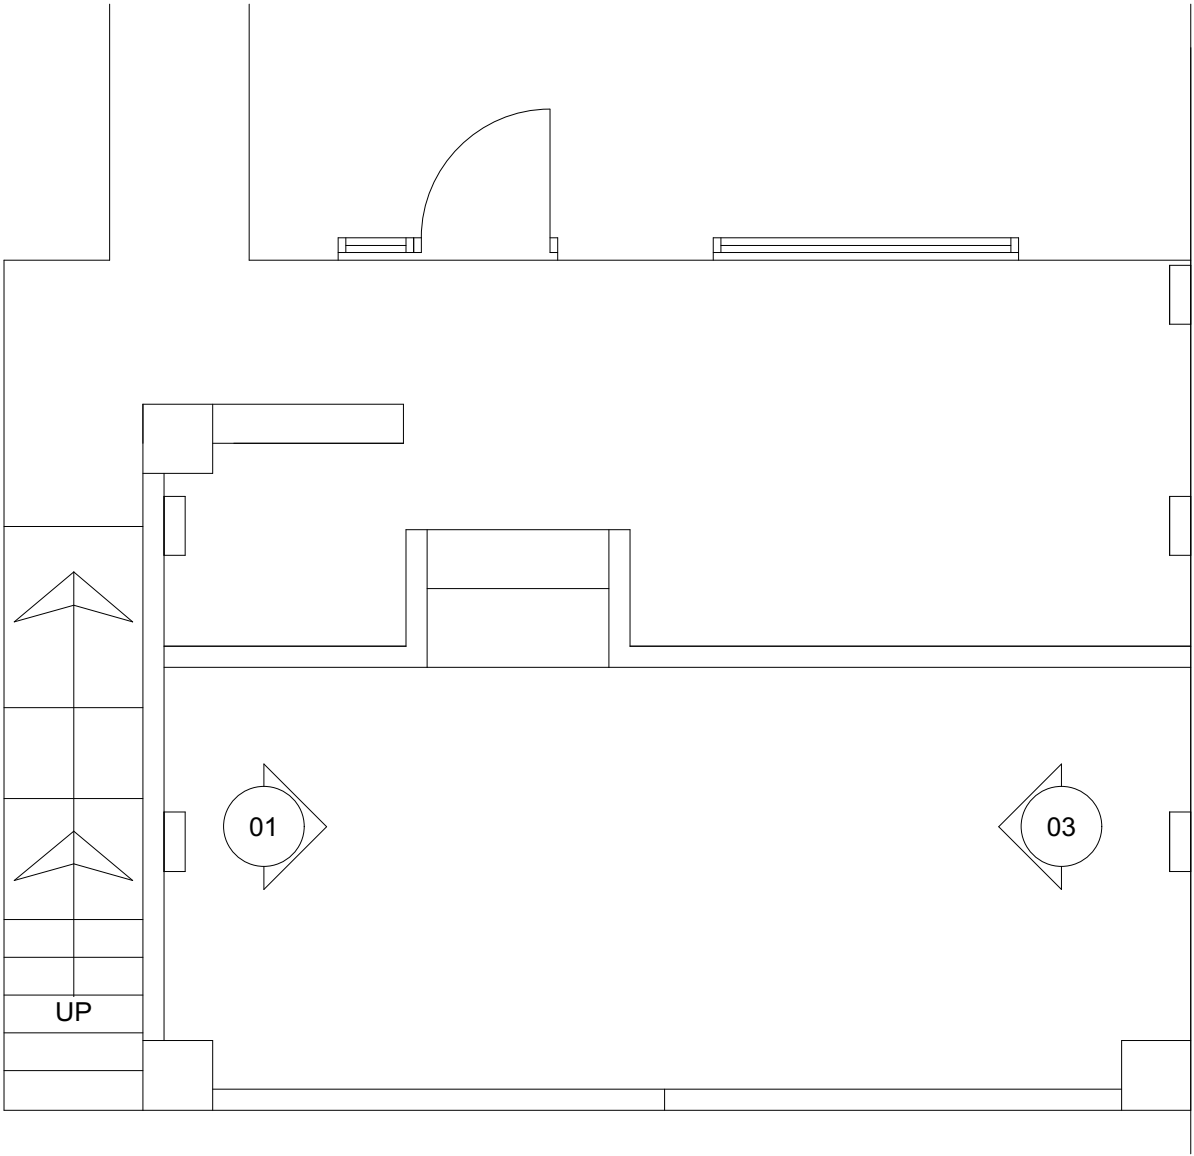

GARDEN PLAN EXISTING

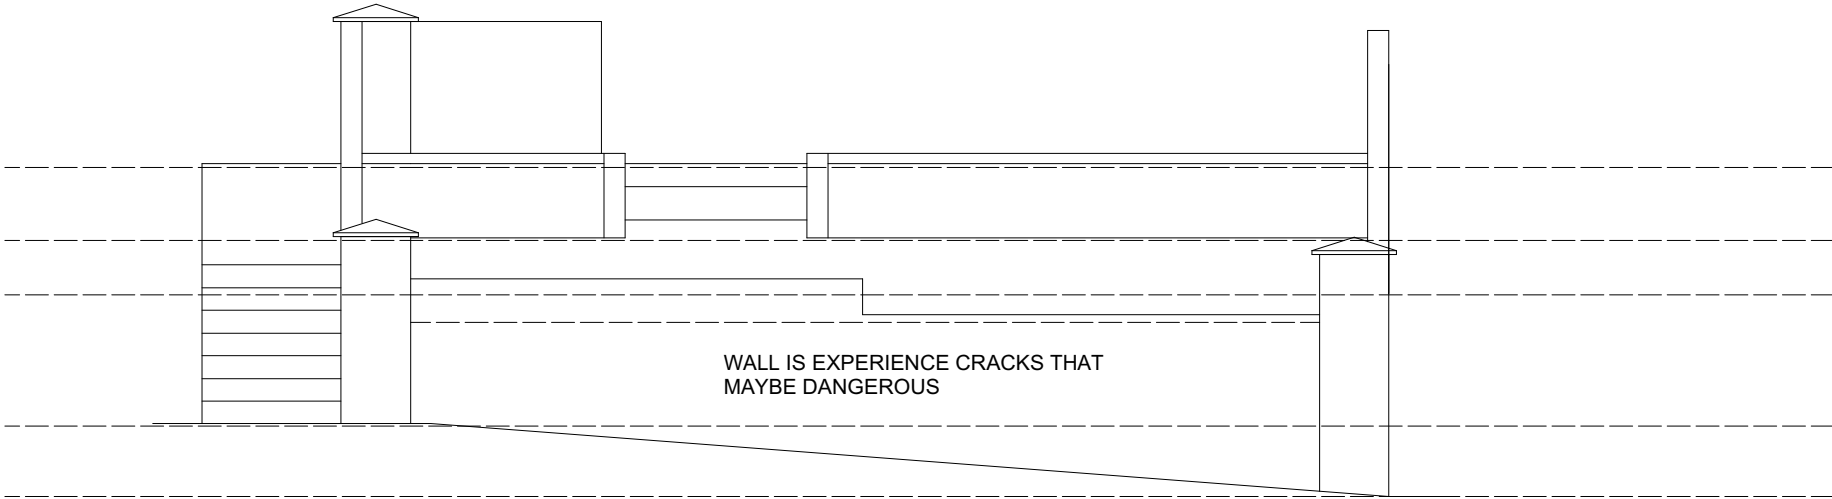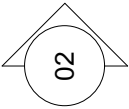


FRONT ELEVATION EXISTING 02


 George and Co.

23 Darren Las
Merthyr Vale
Merthyr Tydfil
CF48 4SZ

016.002		existing sections/elevation	
sketch	1:50@A3	JUL 20	CG
1st Floor Woodfired Studios 62 High St Merthyr Tydfil CF37 8DE 07830328652 hello@georgeandco.studio www.georgeandco.studio			
DO NOT SCALE THIS DRAWING		©George and Co.	

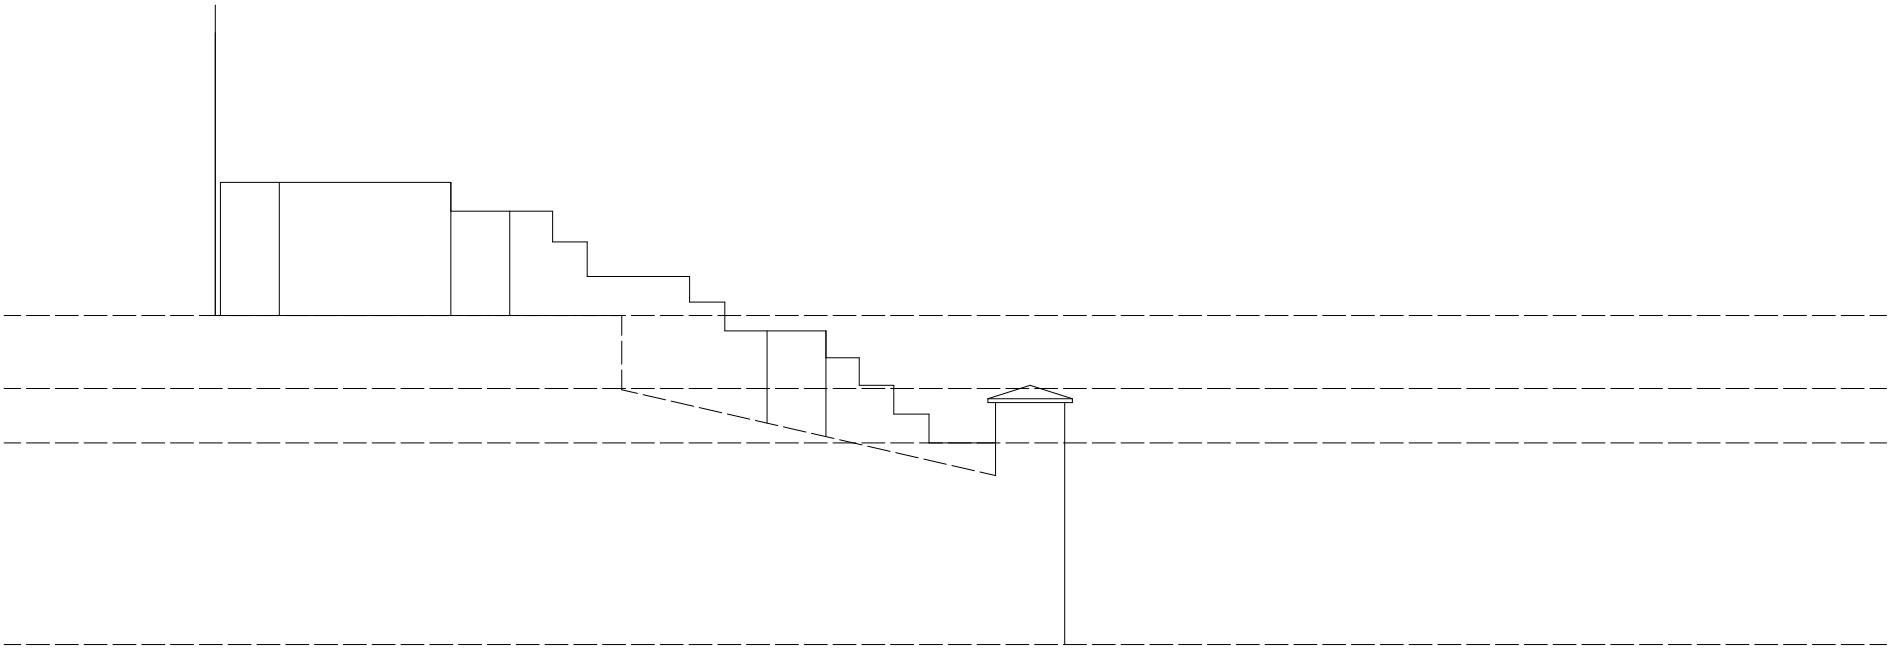

EXISTING SECTION 01

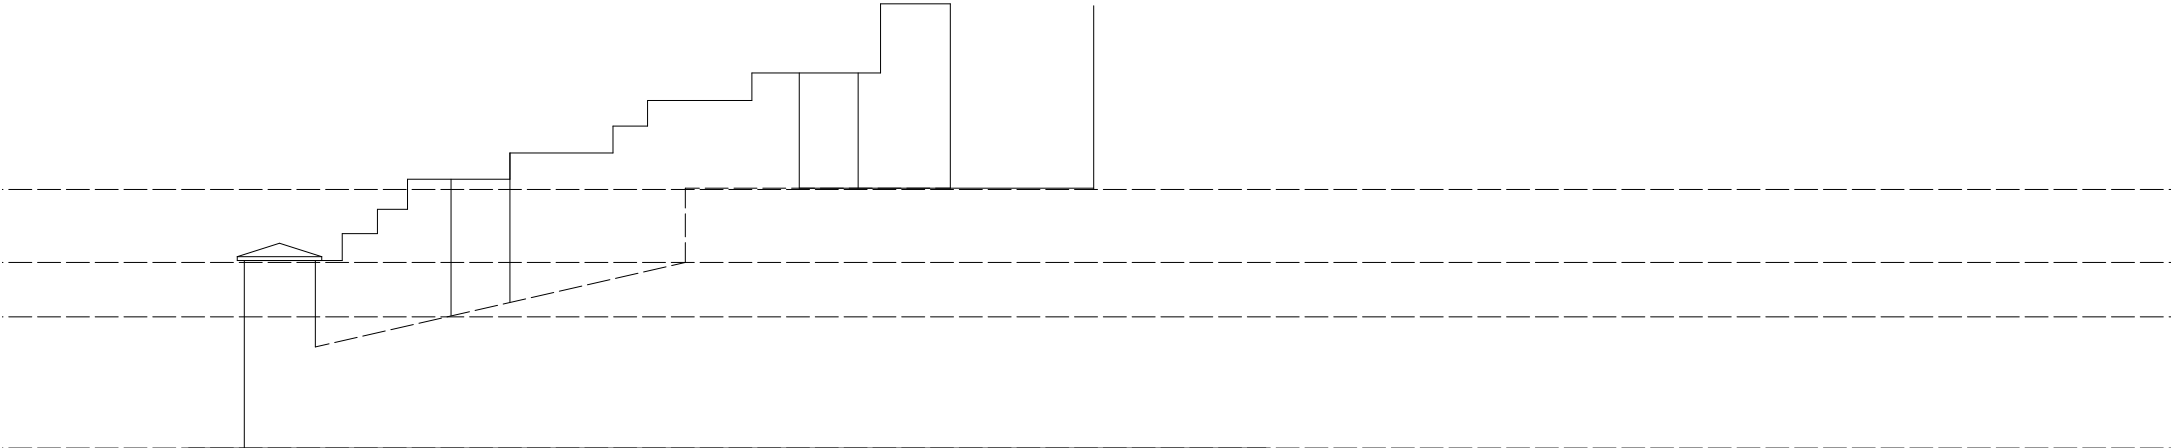


EXISTING SECTION 03



 George and Co.

23 Darren Las
Merthyr Vale
Merthyr Tydfil
CF48 4SZ

016.003		Proposed plans	
osmap	1:1250@A3	JUL 20	CG
1st Floor Woodfired Studios 62 High St Merthyr Tydfil CF37 8DE 07830328652 hello@georgeandco.studio www.georgeandco.studio			
DO NOT SCALE THIS DRAWING		©George and Co.	

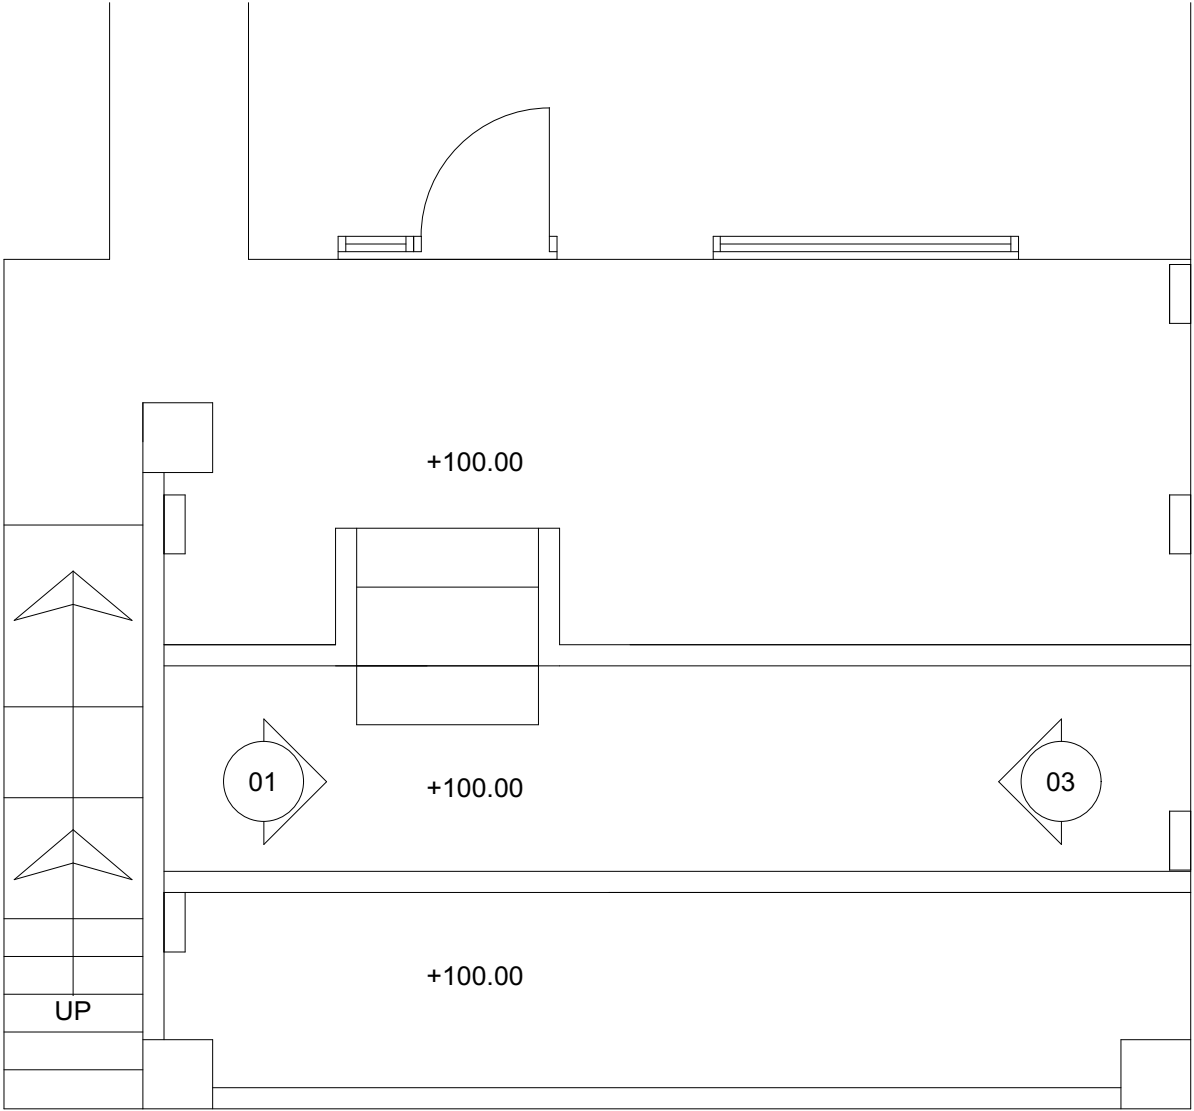

GARDEN PLAN PROPOSED

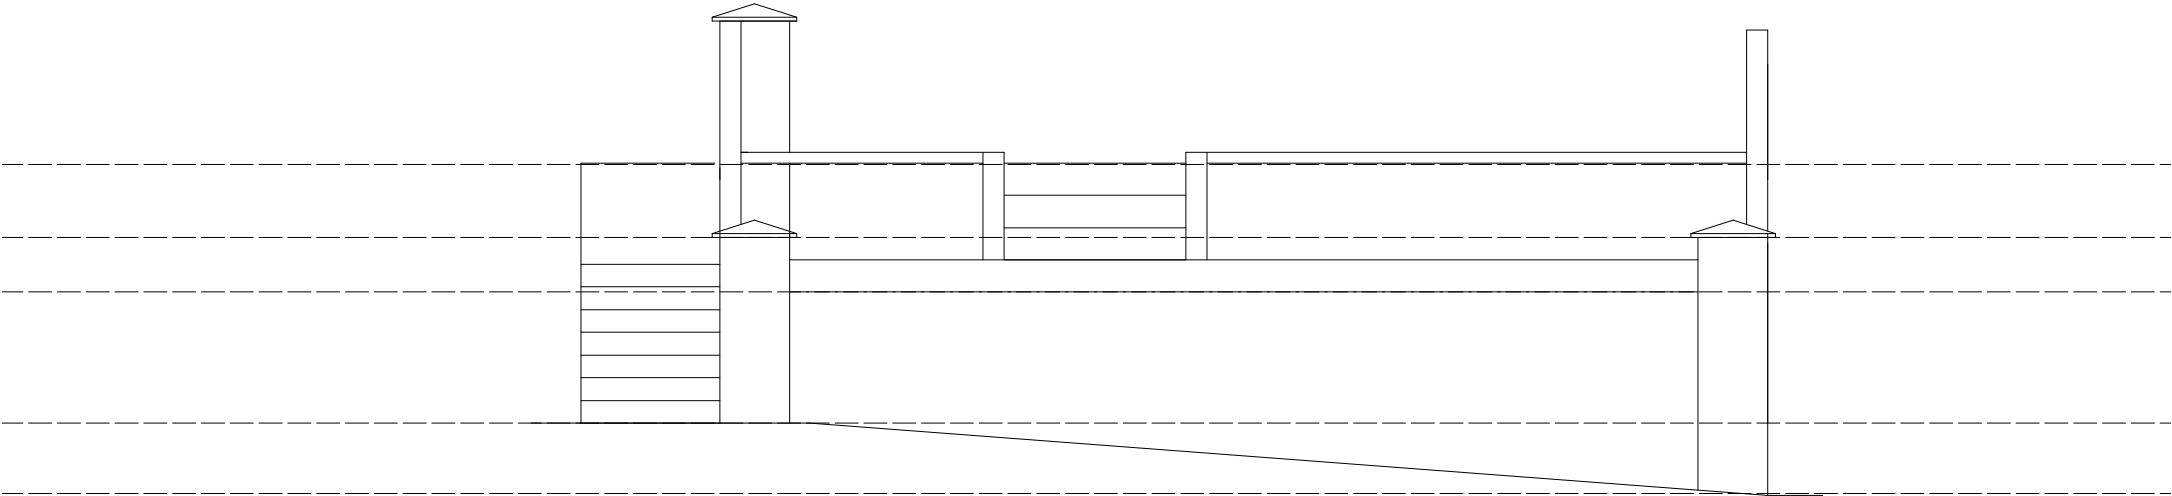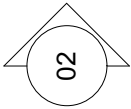


FRONT ELEVATION PROPOSED 02


 George and Co.

23 Darren Las
Merthyr Vale
Merthyr Tydfil
CF48 4SZ

016.004		proposed sections/elevation	
osmap	1:1250@A3	JUL 20	CG
1st Floor Woodfired Studios 62 High St Merthyr Tydfil CF37 8DE 07830328652 hello@georgeandco.studio www.georgeandco.studio			
DO NOT SCALE THIS DRAWING		©George and Co.	

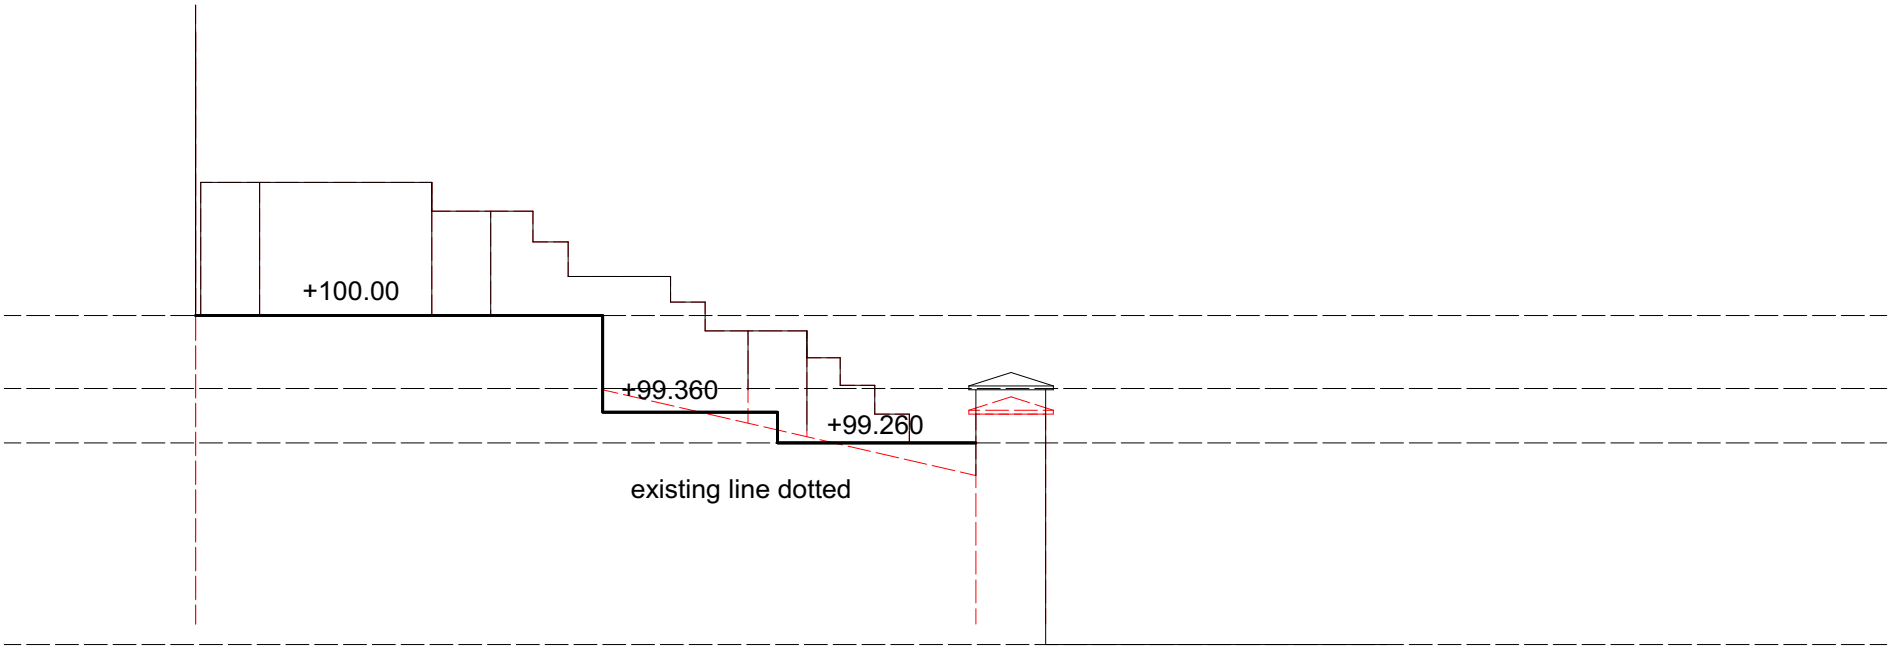

PROPOSED SECTION 01

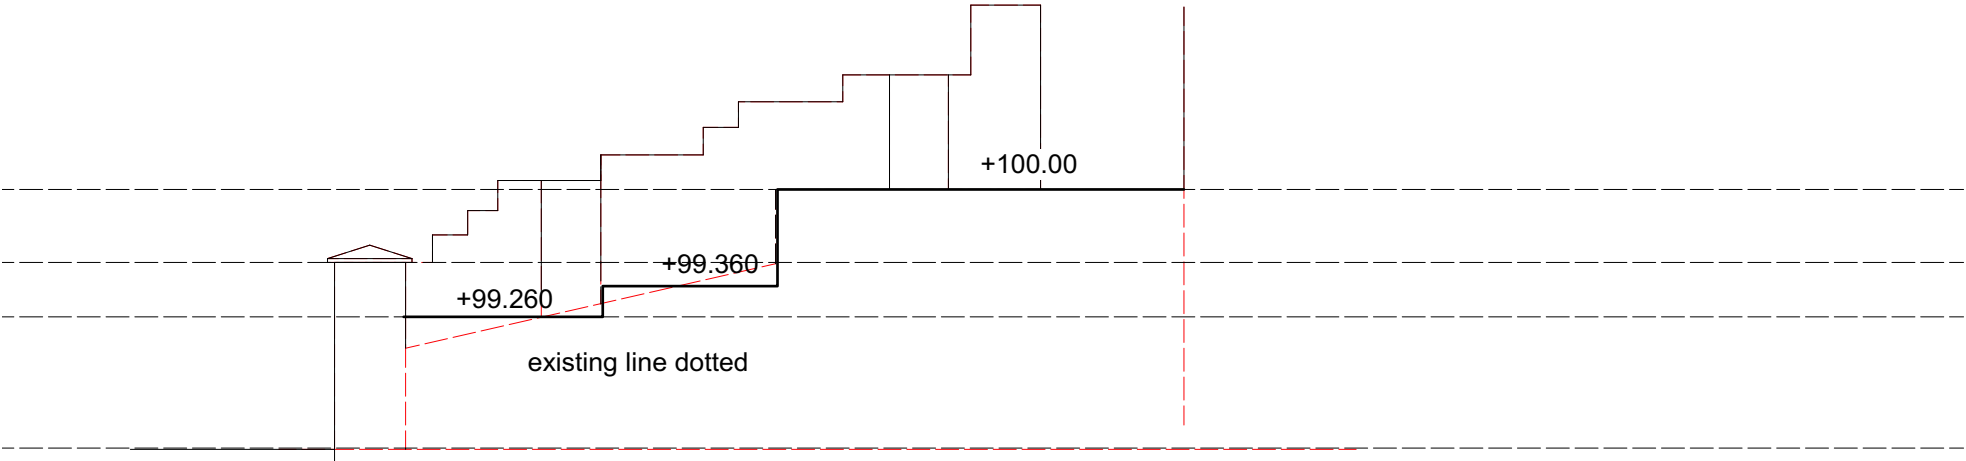

PROPOSED SECTION 03

George and Co.

23 Darren Las

Merthyr Vale

Merthyr Tydfil

CF48 4SZ

016.005		osmap	
osmap	1:1250@A3	JUL 20	CG
1st Floor Woodfired Studios 62 High St Merthyr Tydfil CF37 8DE 07830328652 hello@georgeandco.studio www.georgeandco.studio			
DO NOT SCALE THIS DRAWING		©George and Co.	

