



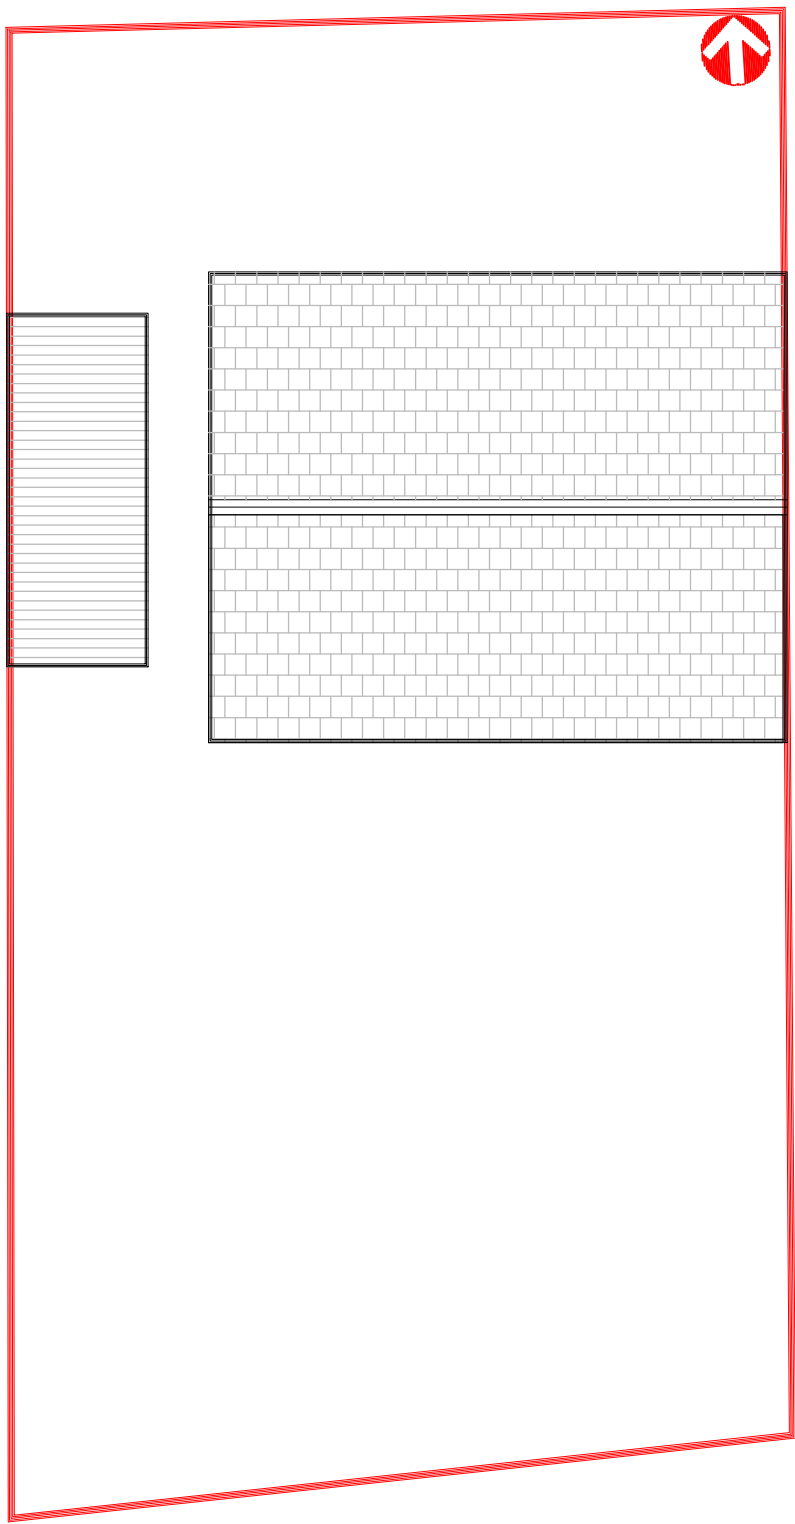

Existing Block Plan
1:200

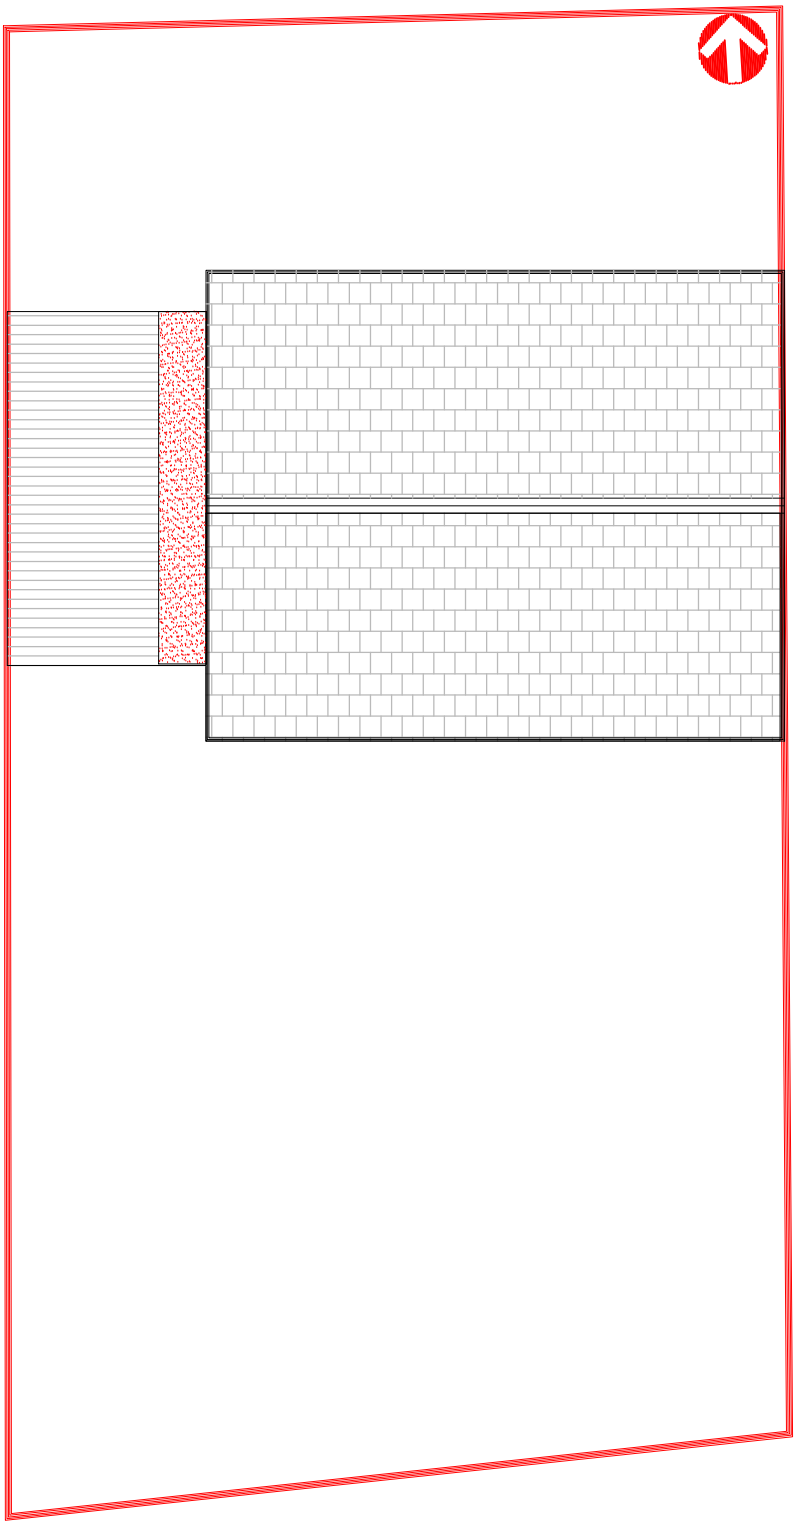

Proposed Block Plan
1:200

	
Issued Only for Purpose Indicated	
Drawing Status: FOR PLANNING/BUILDING CONTROL PURPOSES ONLY	
Client	56, Penybryn Penydarren Merthyr Tydfil CF47 9YY
Project	Proposed Renovation with Internal Layout Alterations
Title	Date NOV 24
	Paper A2
	Scale 1:200
Existing and Proposed Plans	Drwg No
	PENYBRYN 56 LC 02