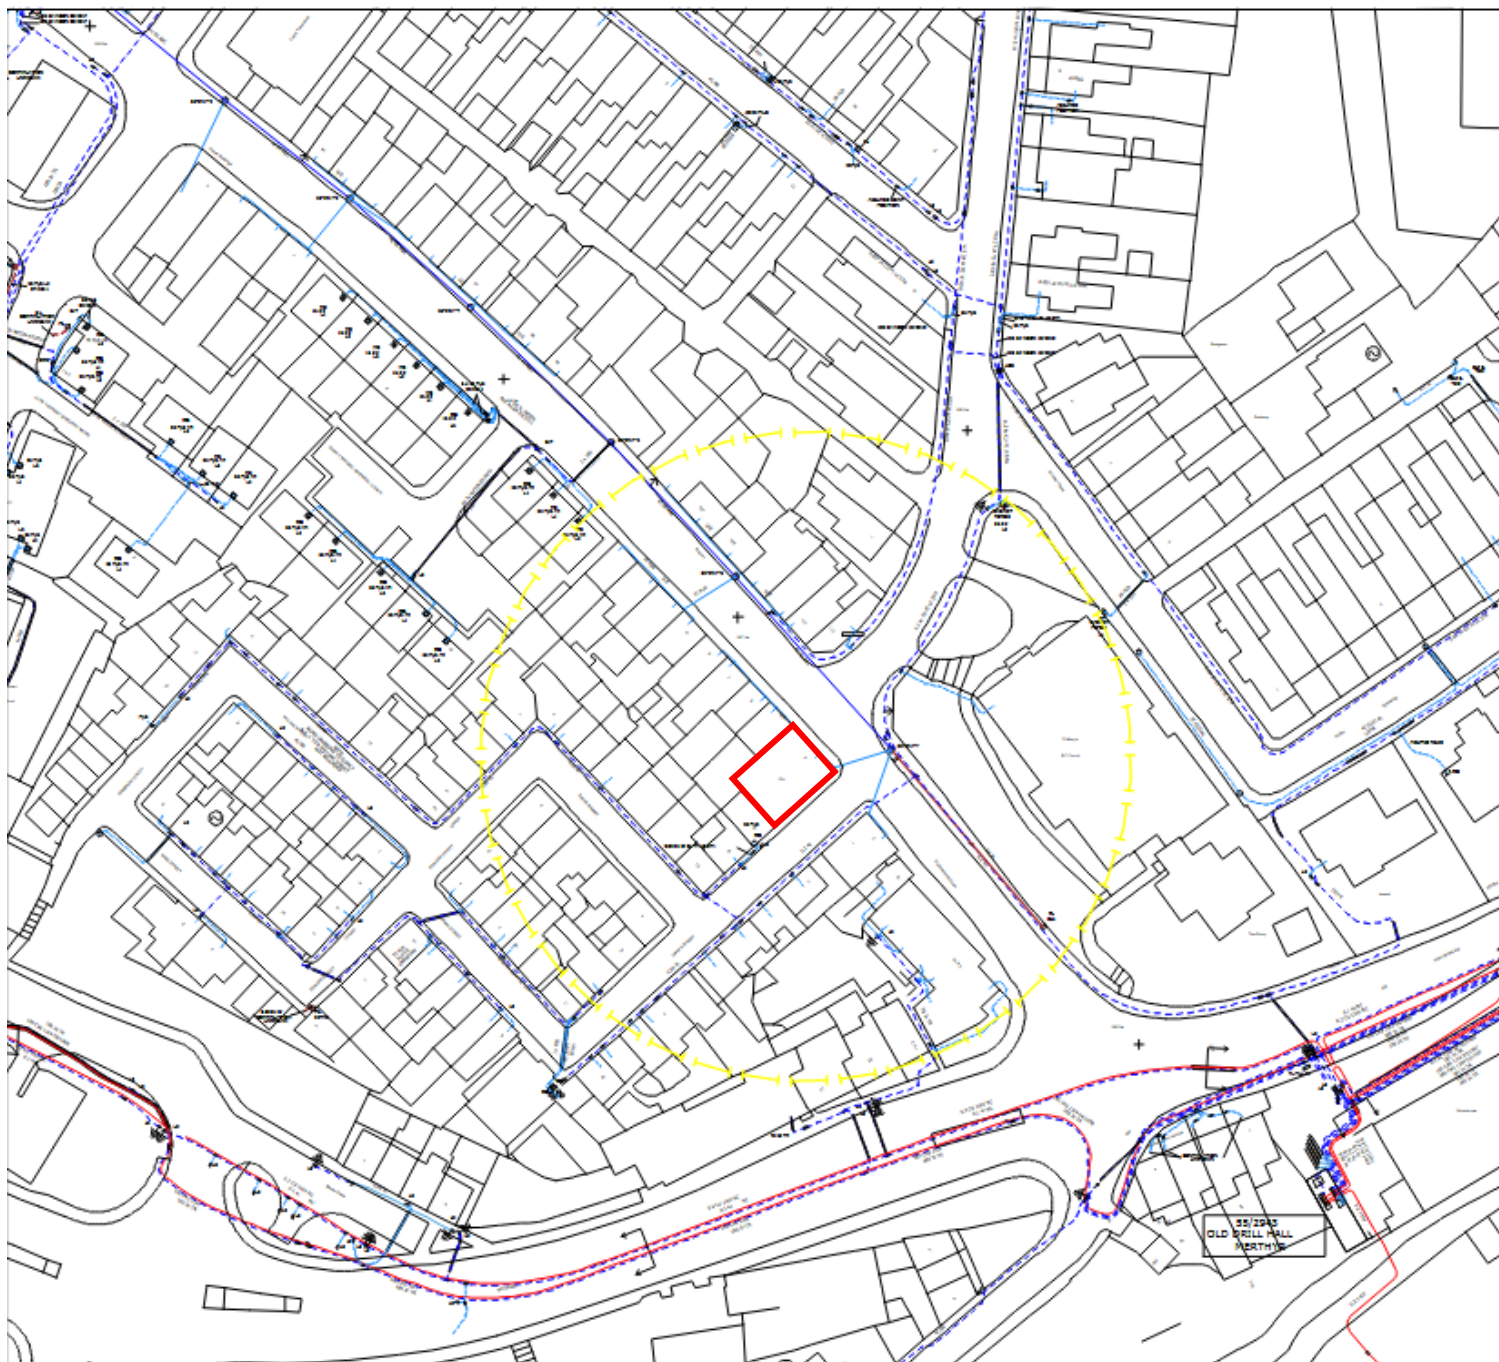


Location plan for.....

Park View, Brecon Road, Merthyr Tydfil, CF47 8LS

Scale – 1:1250

Paper – A4