



GA 508- Section I - I as Proposed

SCALE 1:50 @ A1, 1:100 @ A3

Notes:


Responsibility is not accepted for errors made by others scaling from this drawing.

All construction information should be taken from figured dimensions only. Dimensions are in millimetres unless otherwise stated.

All dimensions and conditions are to be checked on site prior to preparing drawings or commencing any work.

Any variations or supplementary drawings are to be approved by The Architect.

Notes

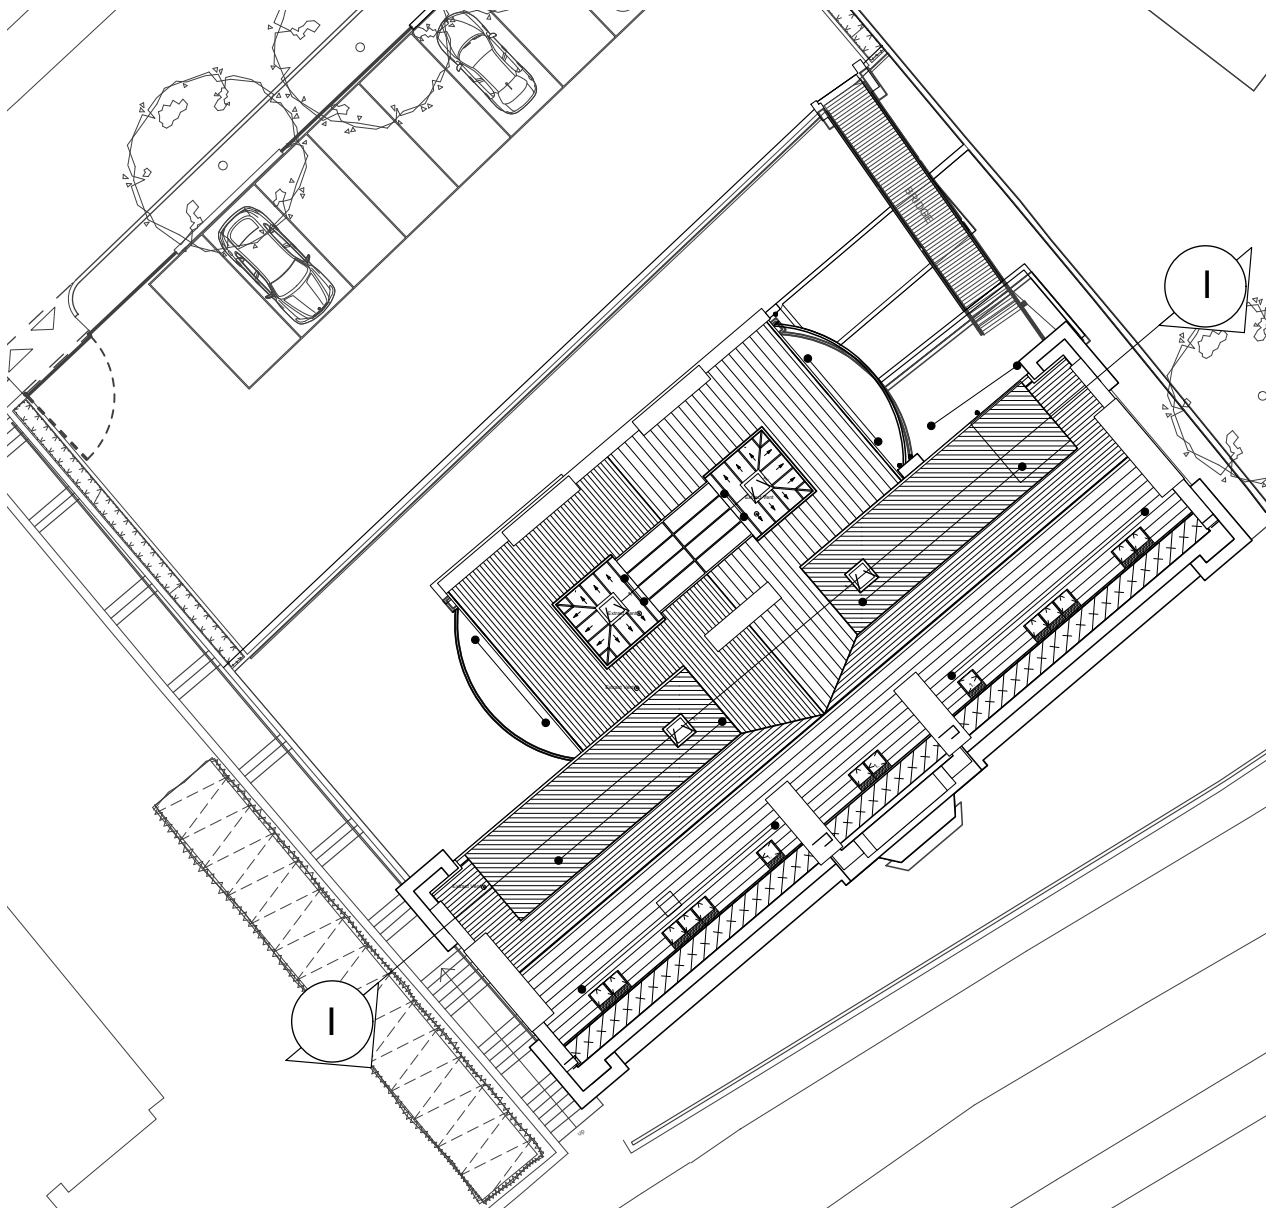

Key Plan - SCALE 1:250 @ A1

A	29/09/2016	Raised timber floor to lift lobby added on ground floor. Tea station omitted.
NO.	DATE	REVISION

CLIENT			 DAVIES SUTTON ARCHITECTS	
PROJECT			Penhevad Studios • Penhevad Street Grangelawn • Cardiff • CF11 7LU Tel: 029 2066 4455 • Fax: 029 2066 4411 E-mail: office@davies-sutton.co.uk Web: www.davies-sutton.co.uk	
DRAWING TITLE				
Section I- I				
DRAWN/CHECKED		SCALE	DATE	DRAWING NO.
DC, TR		1:50 @ A1	Aug. 2019	3510_GA_508 A
REV.				

DO NOT SCALE FOR CONSTRUCTION PURPOSES - ALL DIMENSIONS TO BE CHECKED ON SITE - NOTIFY ARCHITECT OF ANY DISCREPANCIES - THIS DRAWING IS COPYRIGHT

DO NOT SCALE FOR CONSTRUCTION PURPOSES • ALL DIMENSIONS TO BE CHECKED ON SITE • NOTIFY ARCHITECT OF ALL DISCREPANCIES • THIS DRAWING IS COPYRIGHT