


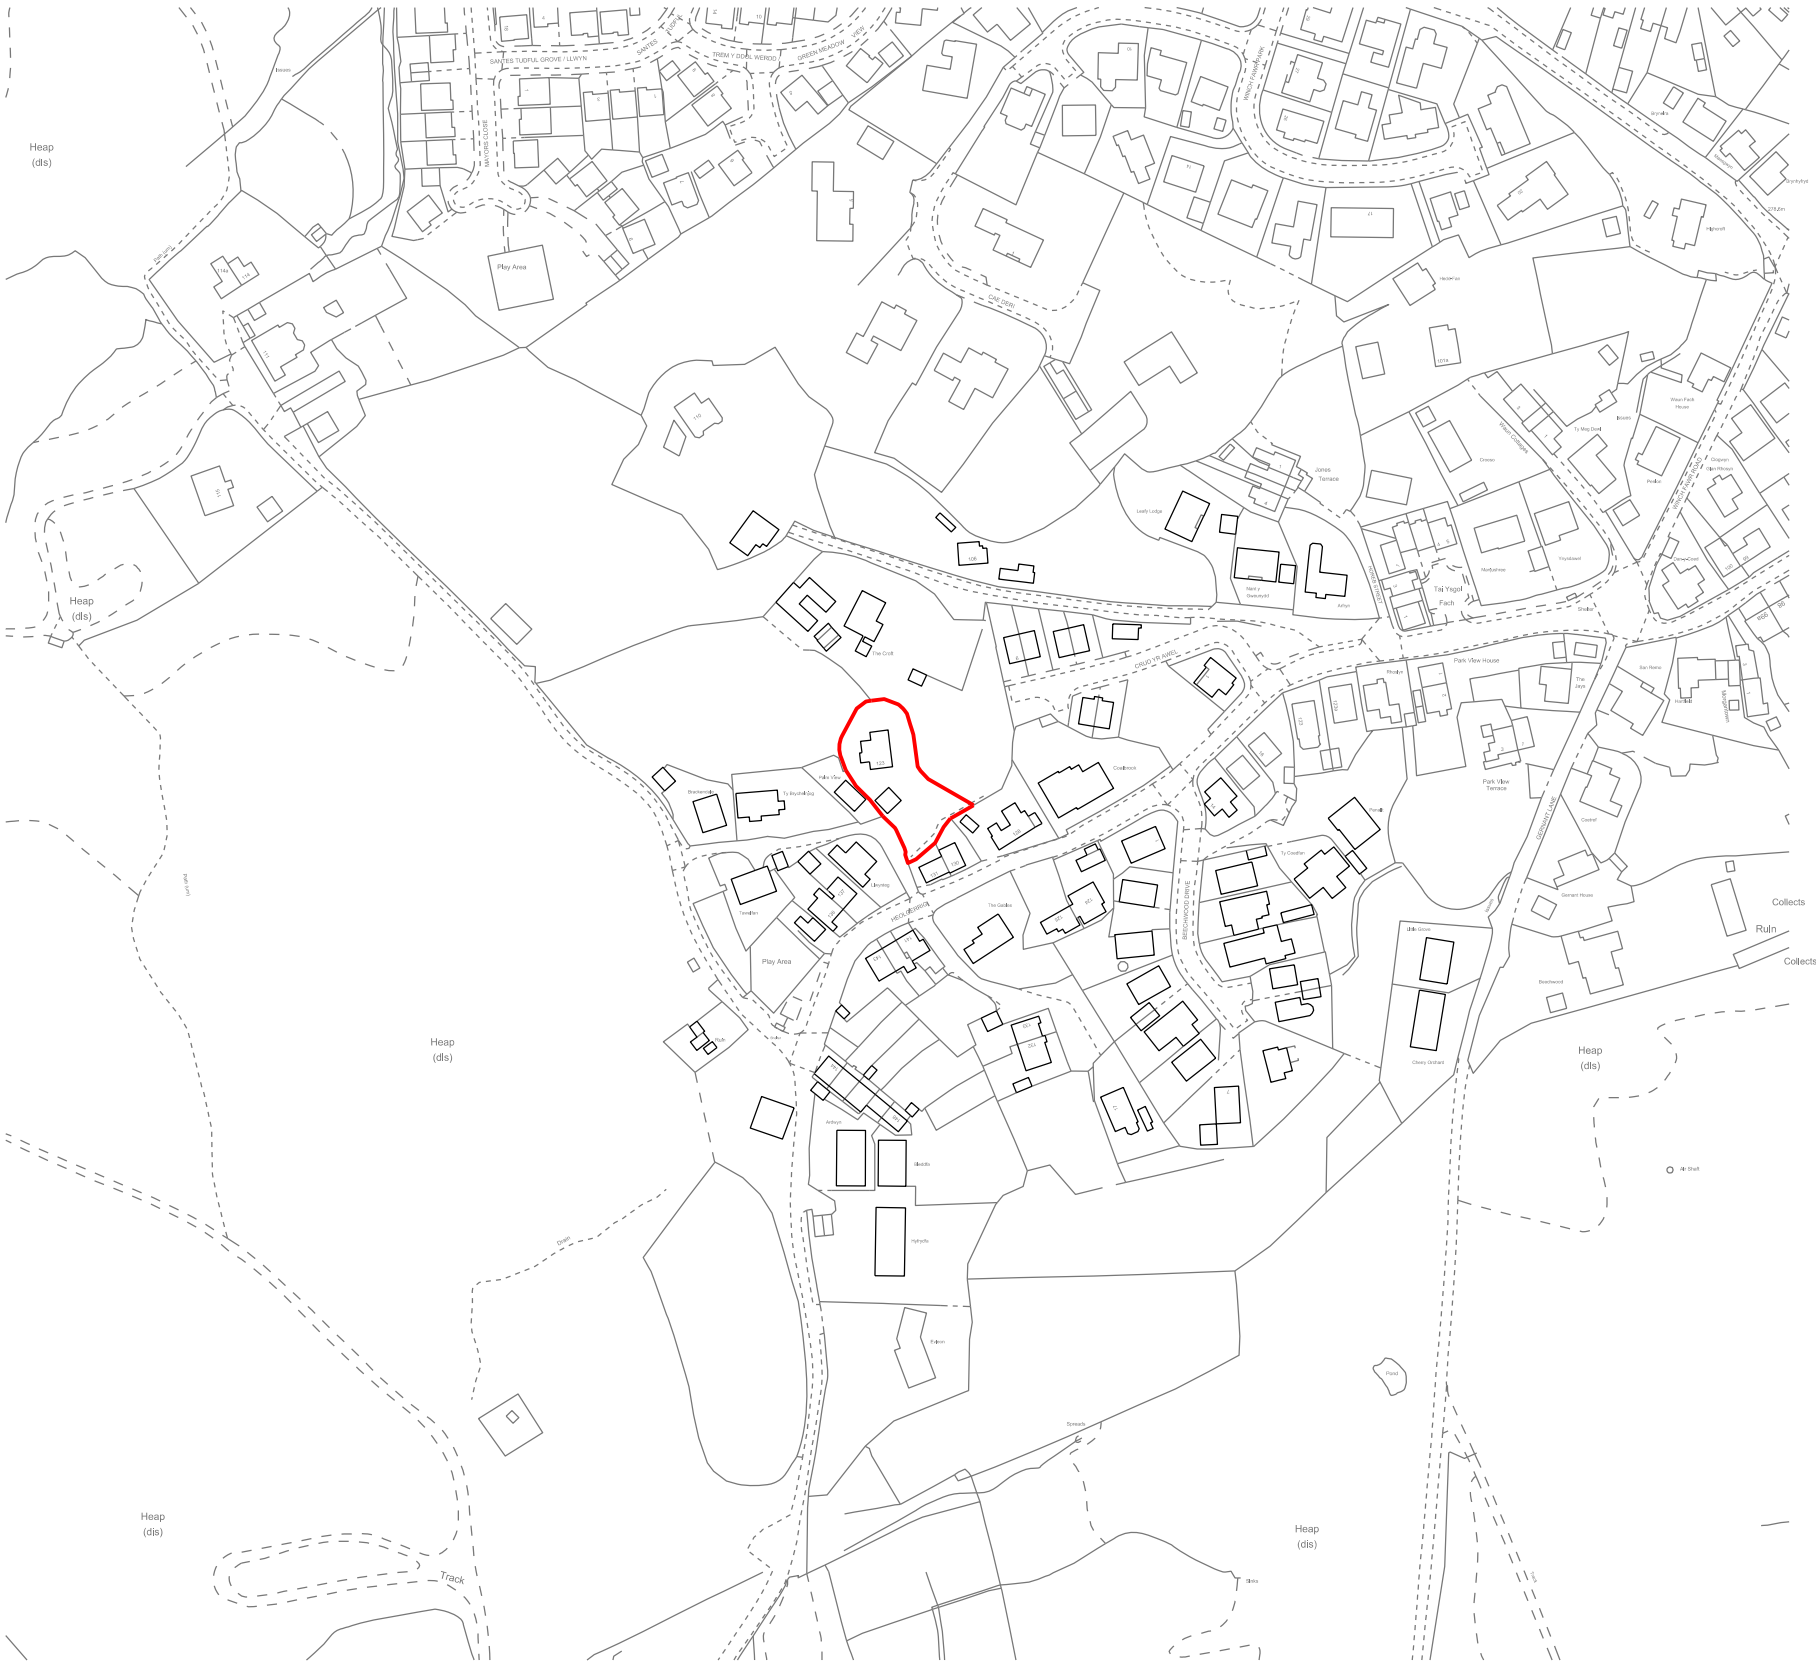

SITE LOCATION PLAN. SCALE 1:1250

n

revisions		
project		
PROPOSED CONVERSION OF EXISTING GARAGE INTO HOLIDAY ACCOMODATION AT 123 HEOLGERRIG ROAD		
title		
SITE LOCATION PLAN		
date	scale	drawn by
JULY 21	1/1250 on A3	AW
drawing number		
15/2021/001		
client.		