


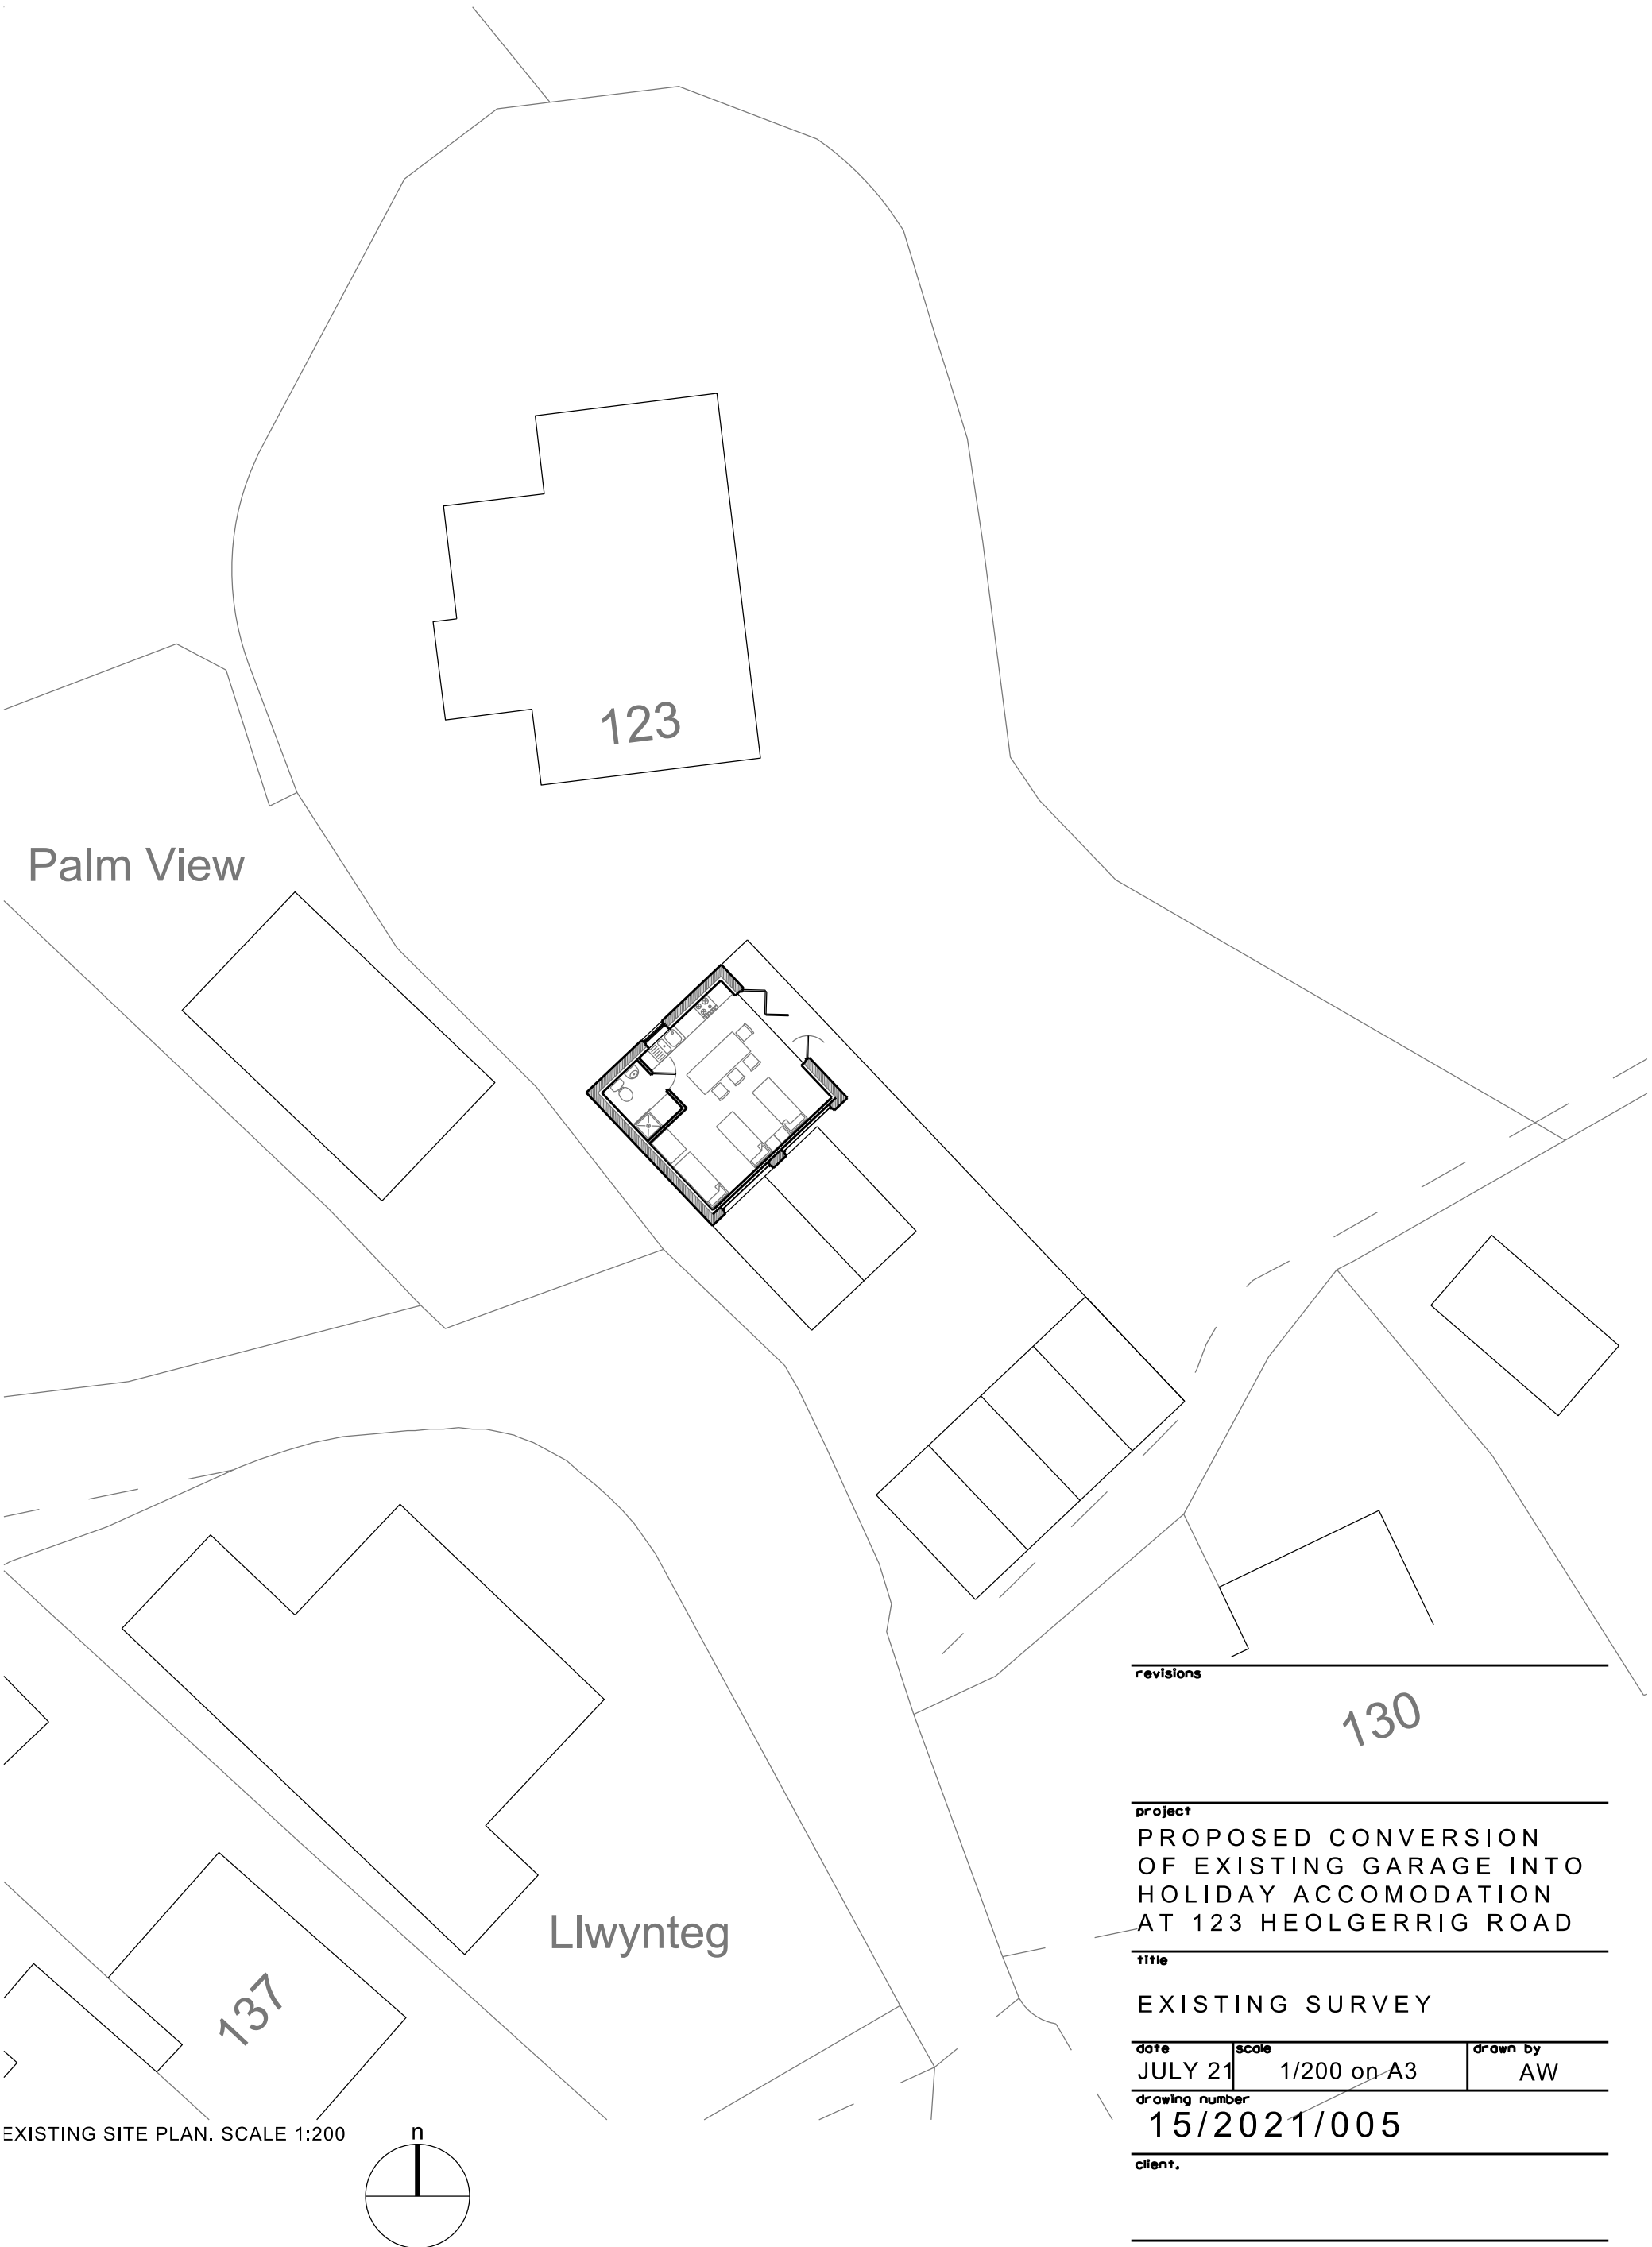

revisions

project

PROPOSED CONVERSION
OF EXISTING GARAGE INTO
HOLIDAY ACCOMODATION
AT 123 HEOLGERRIG ROAD

title

EXISTING SURVEY

date

JULY 21

scale

1/200 on A3

drawn by

AW

drawing number

15/2021/005

client.