




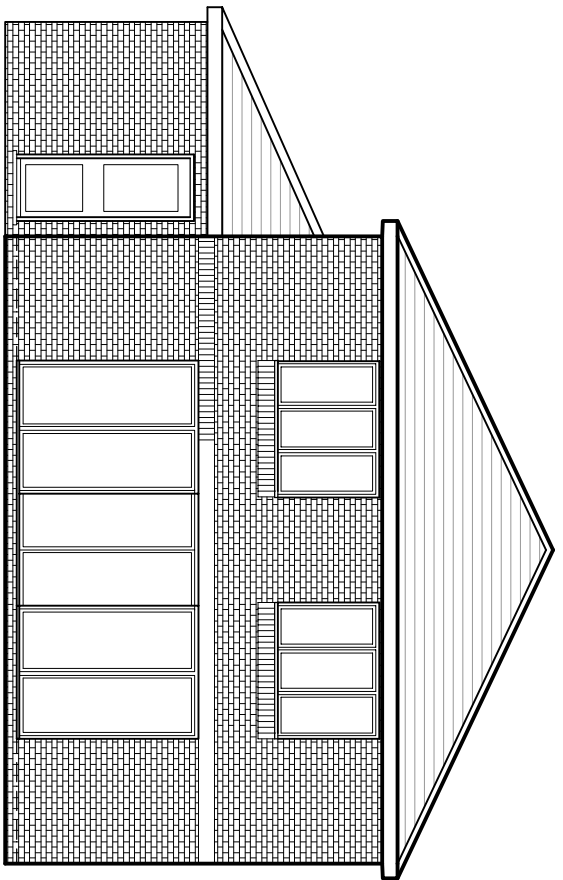


EXISTING REAR ELEVATION 1:100

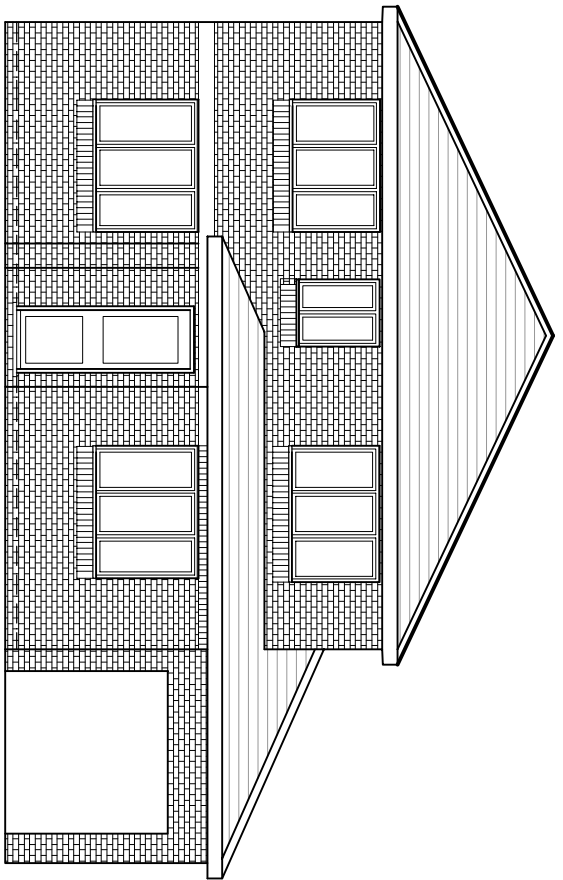


EXISTING FRONT ELEVATION 1:100

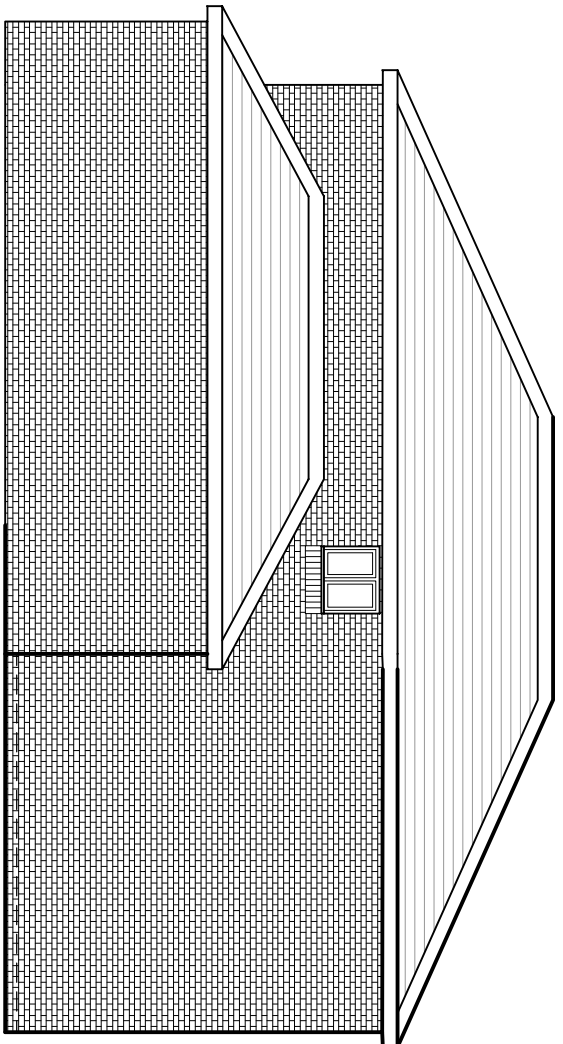


EXISTING NORTH SIDE ELEVATION 1:100

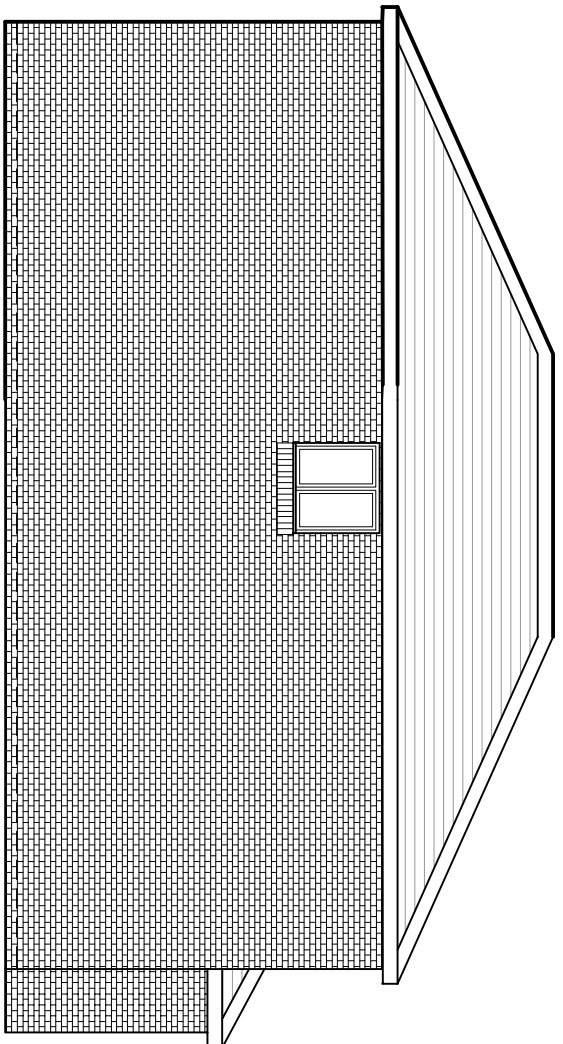


EXISTING SOUTH SIDE ELEVATION 1:100

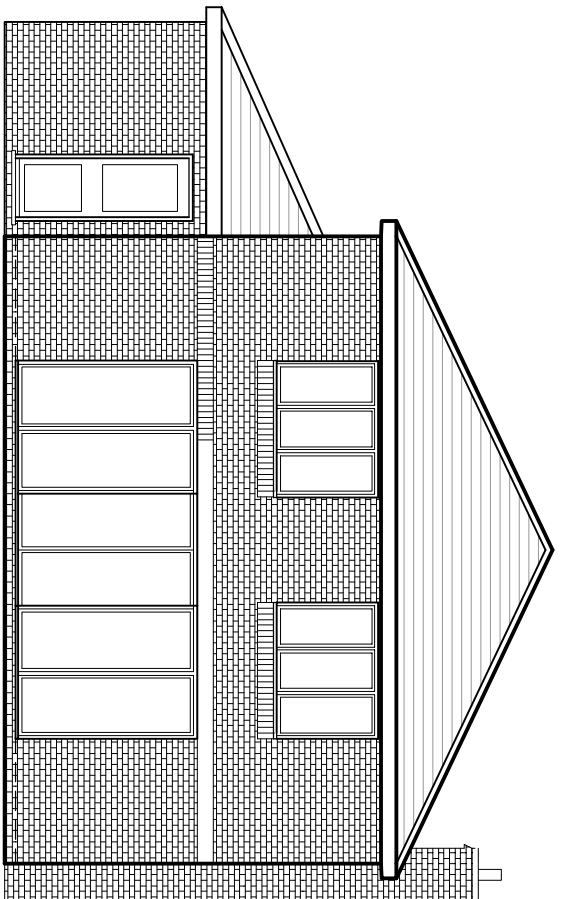


PROPOSED REAR ELEVATION 1:100

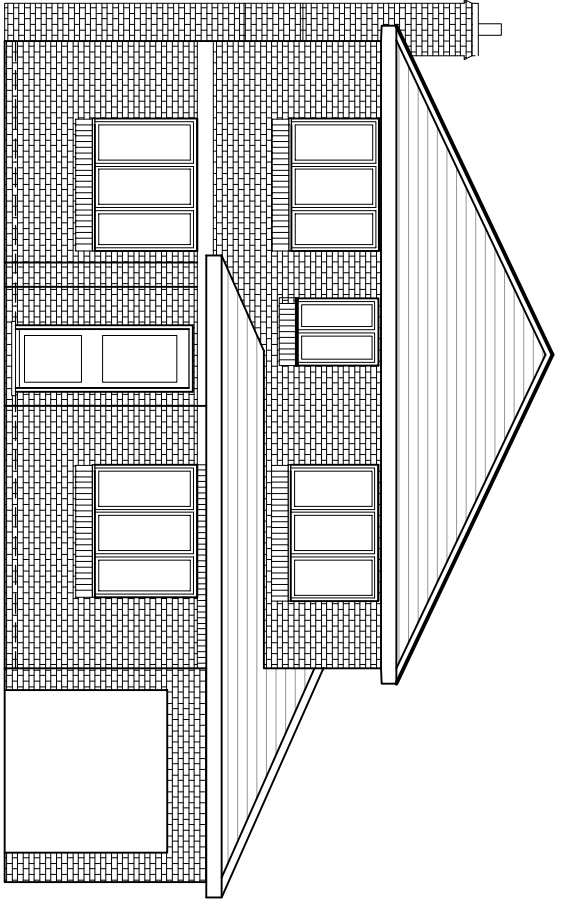

PROPOSED FRONT ELEVATION 1:100

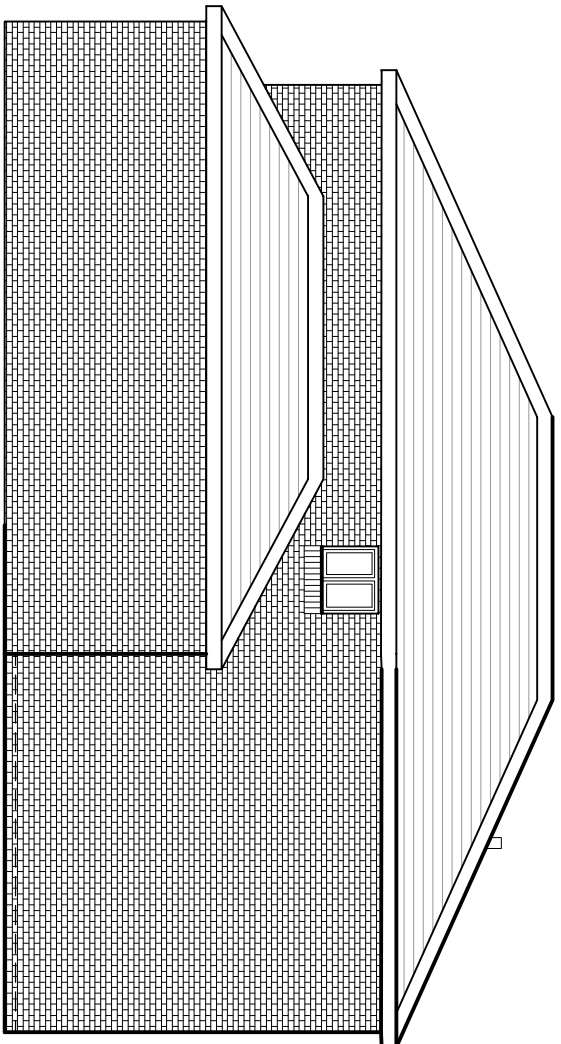


PROPOSED NORTH SIDE ELEVATION 1:100

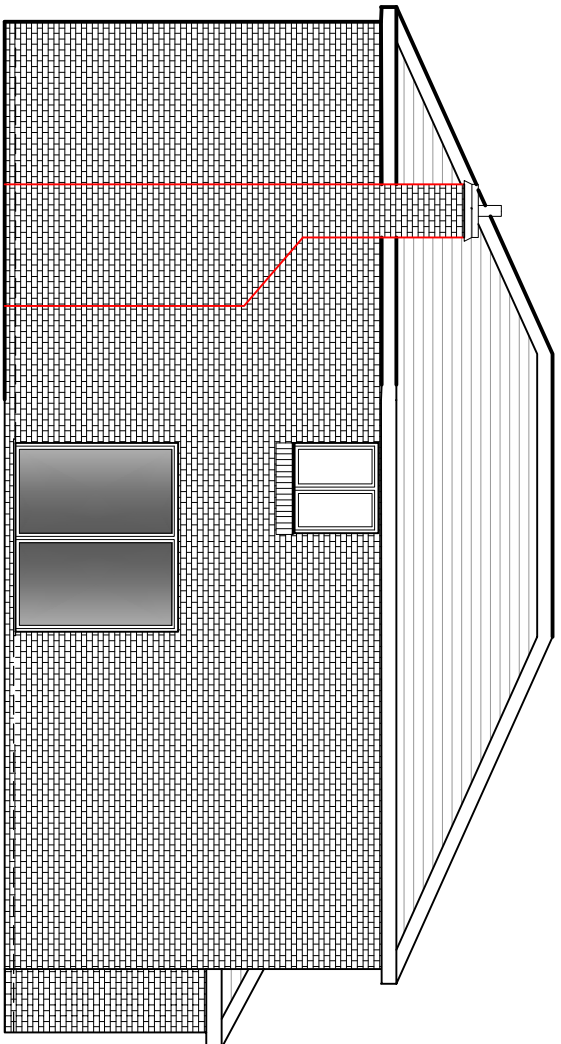


PROPOSED SOUTH SIDE ELEVATION 1:100




LOCATION PLAN 1:1250

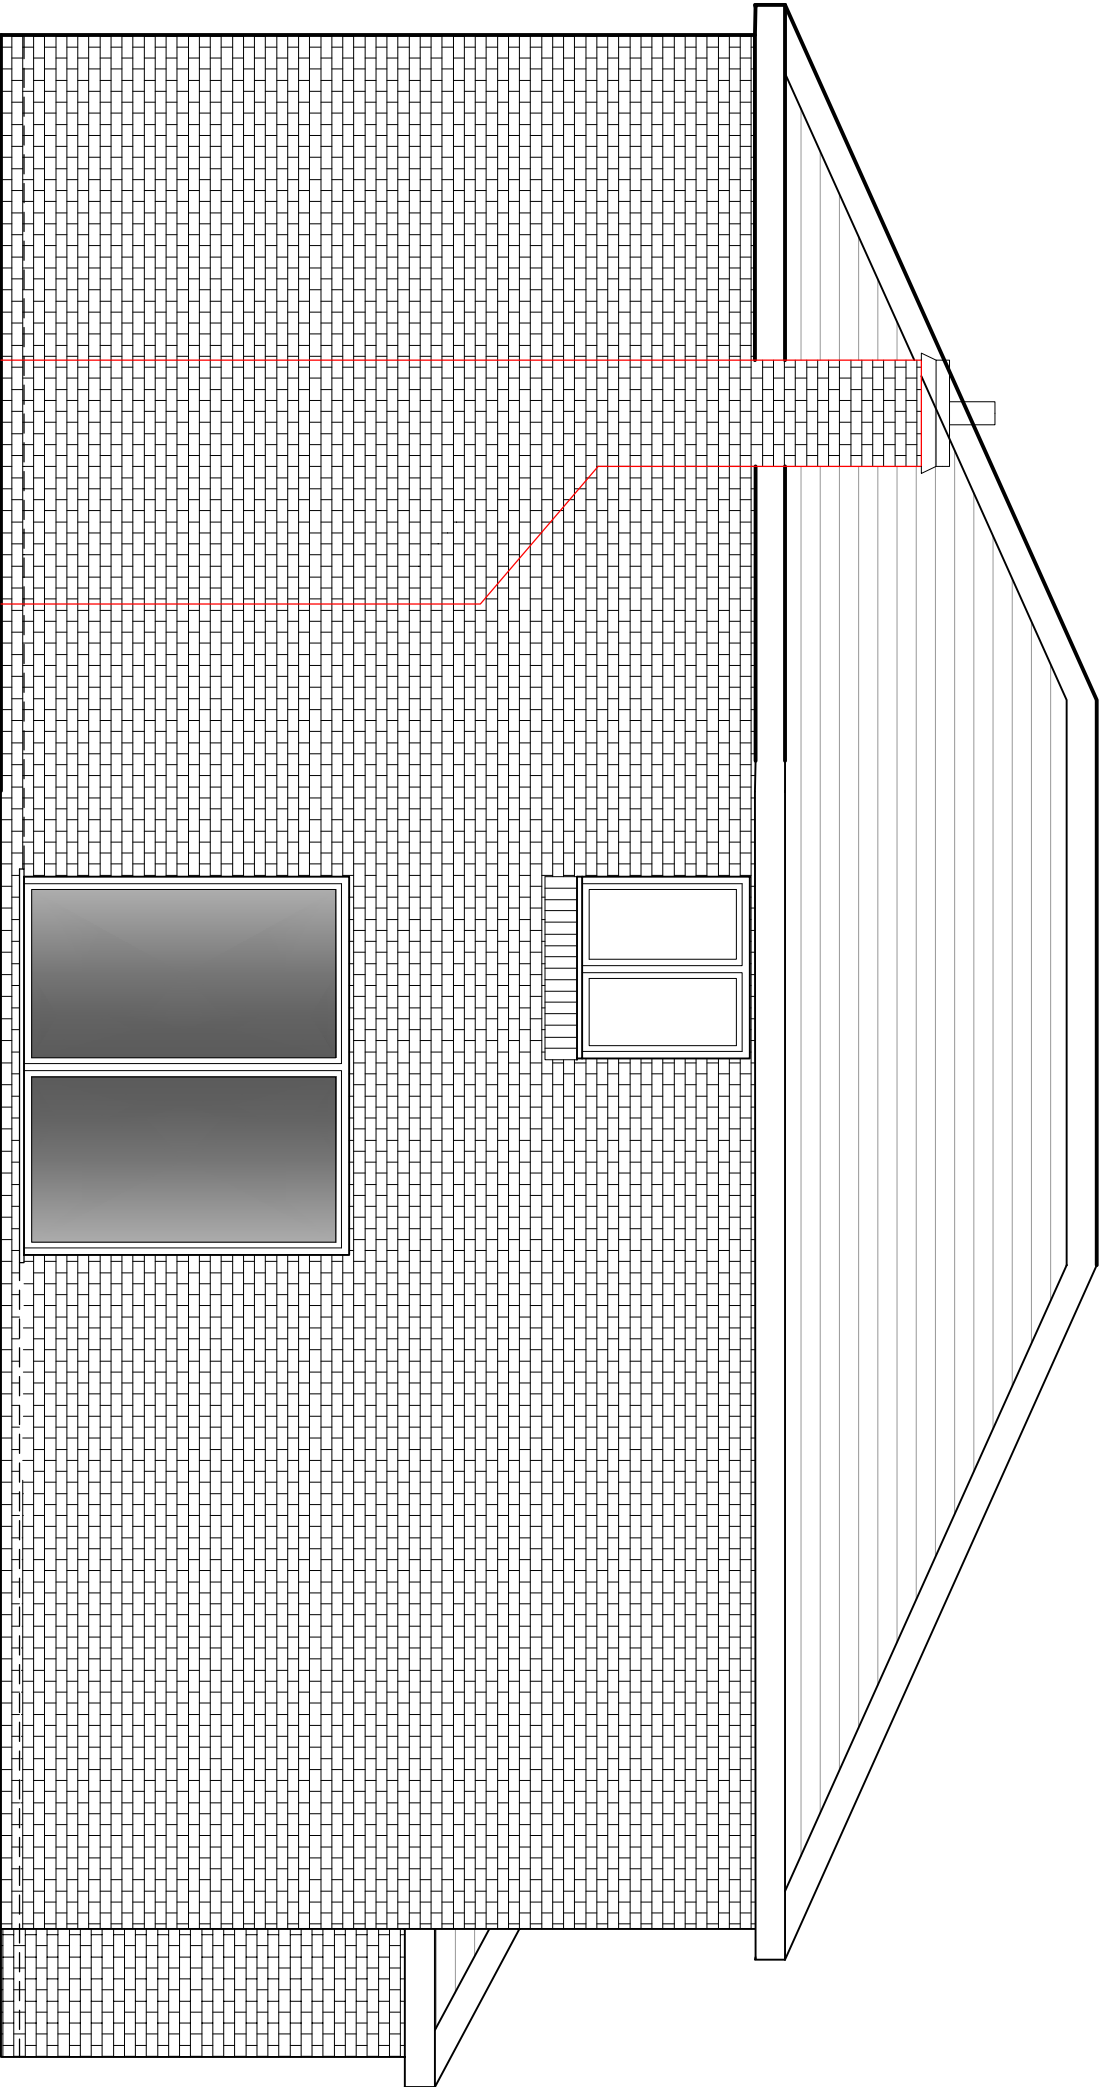


PROPOSED SIDE ELEVATION 1:50

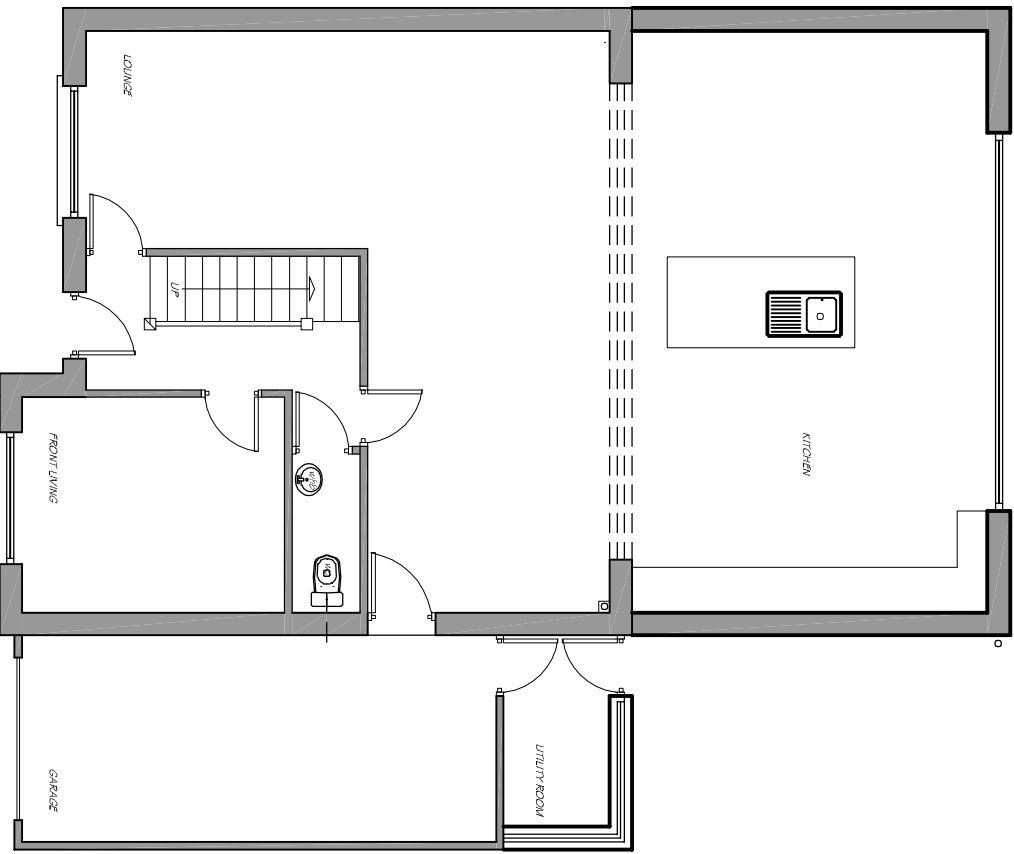


EXISTING GROUND FLOOR PLAN 1:100

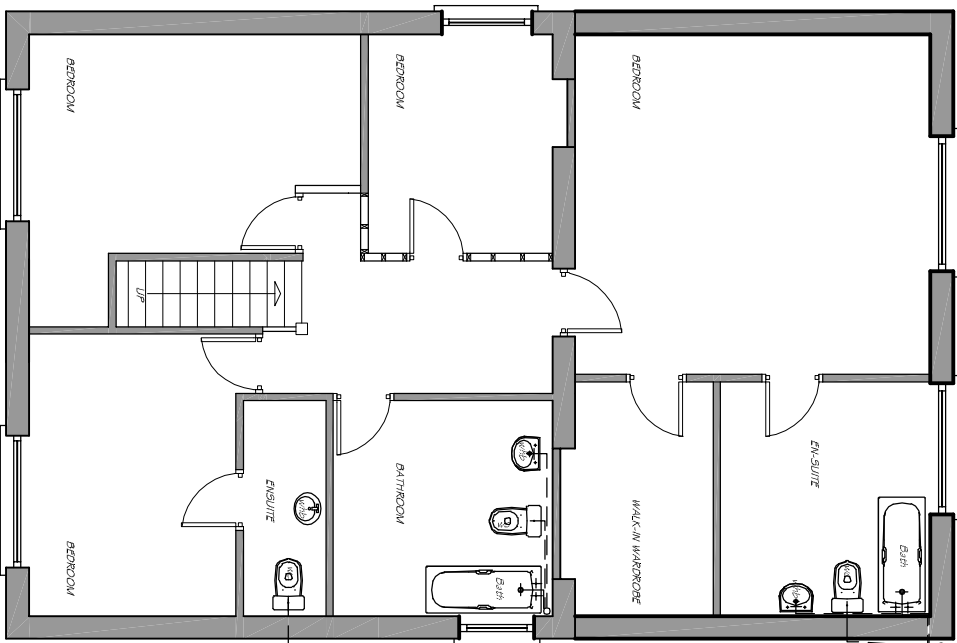

EXISTING FIRST FLOOR PLAN 1:100

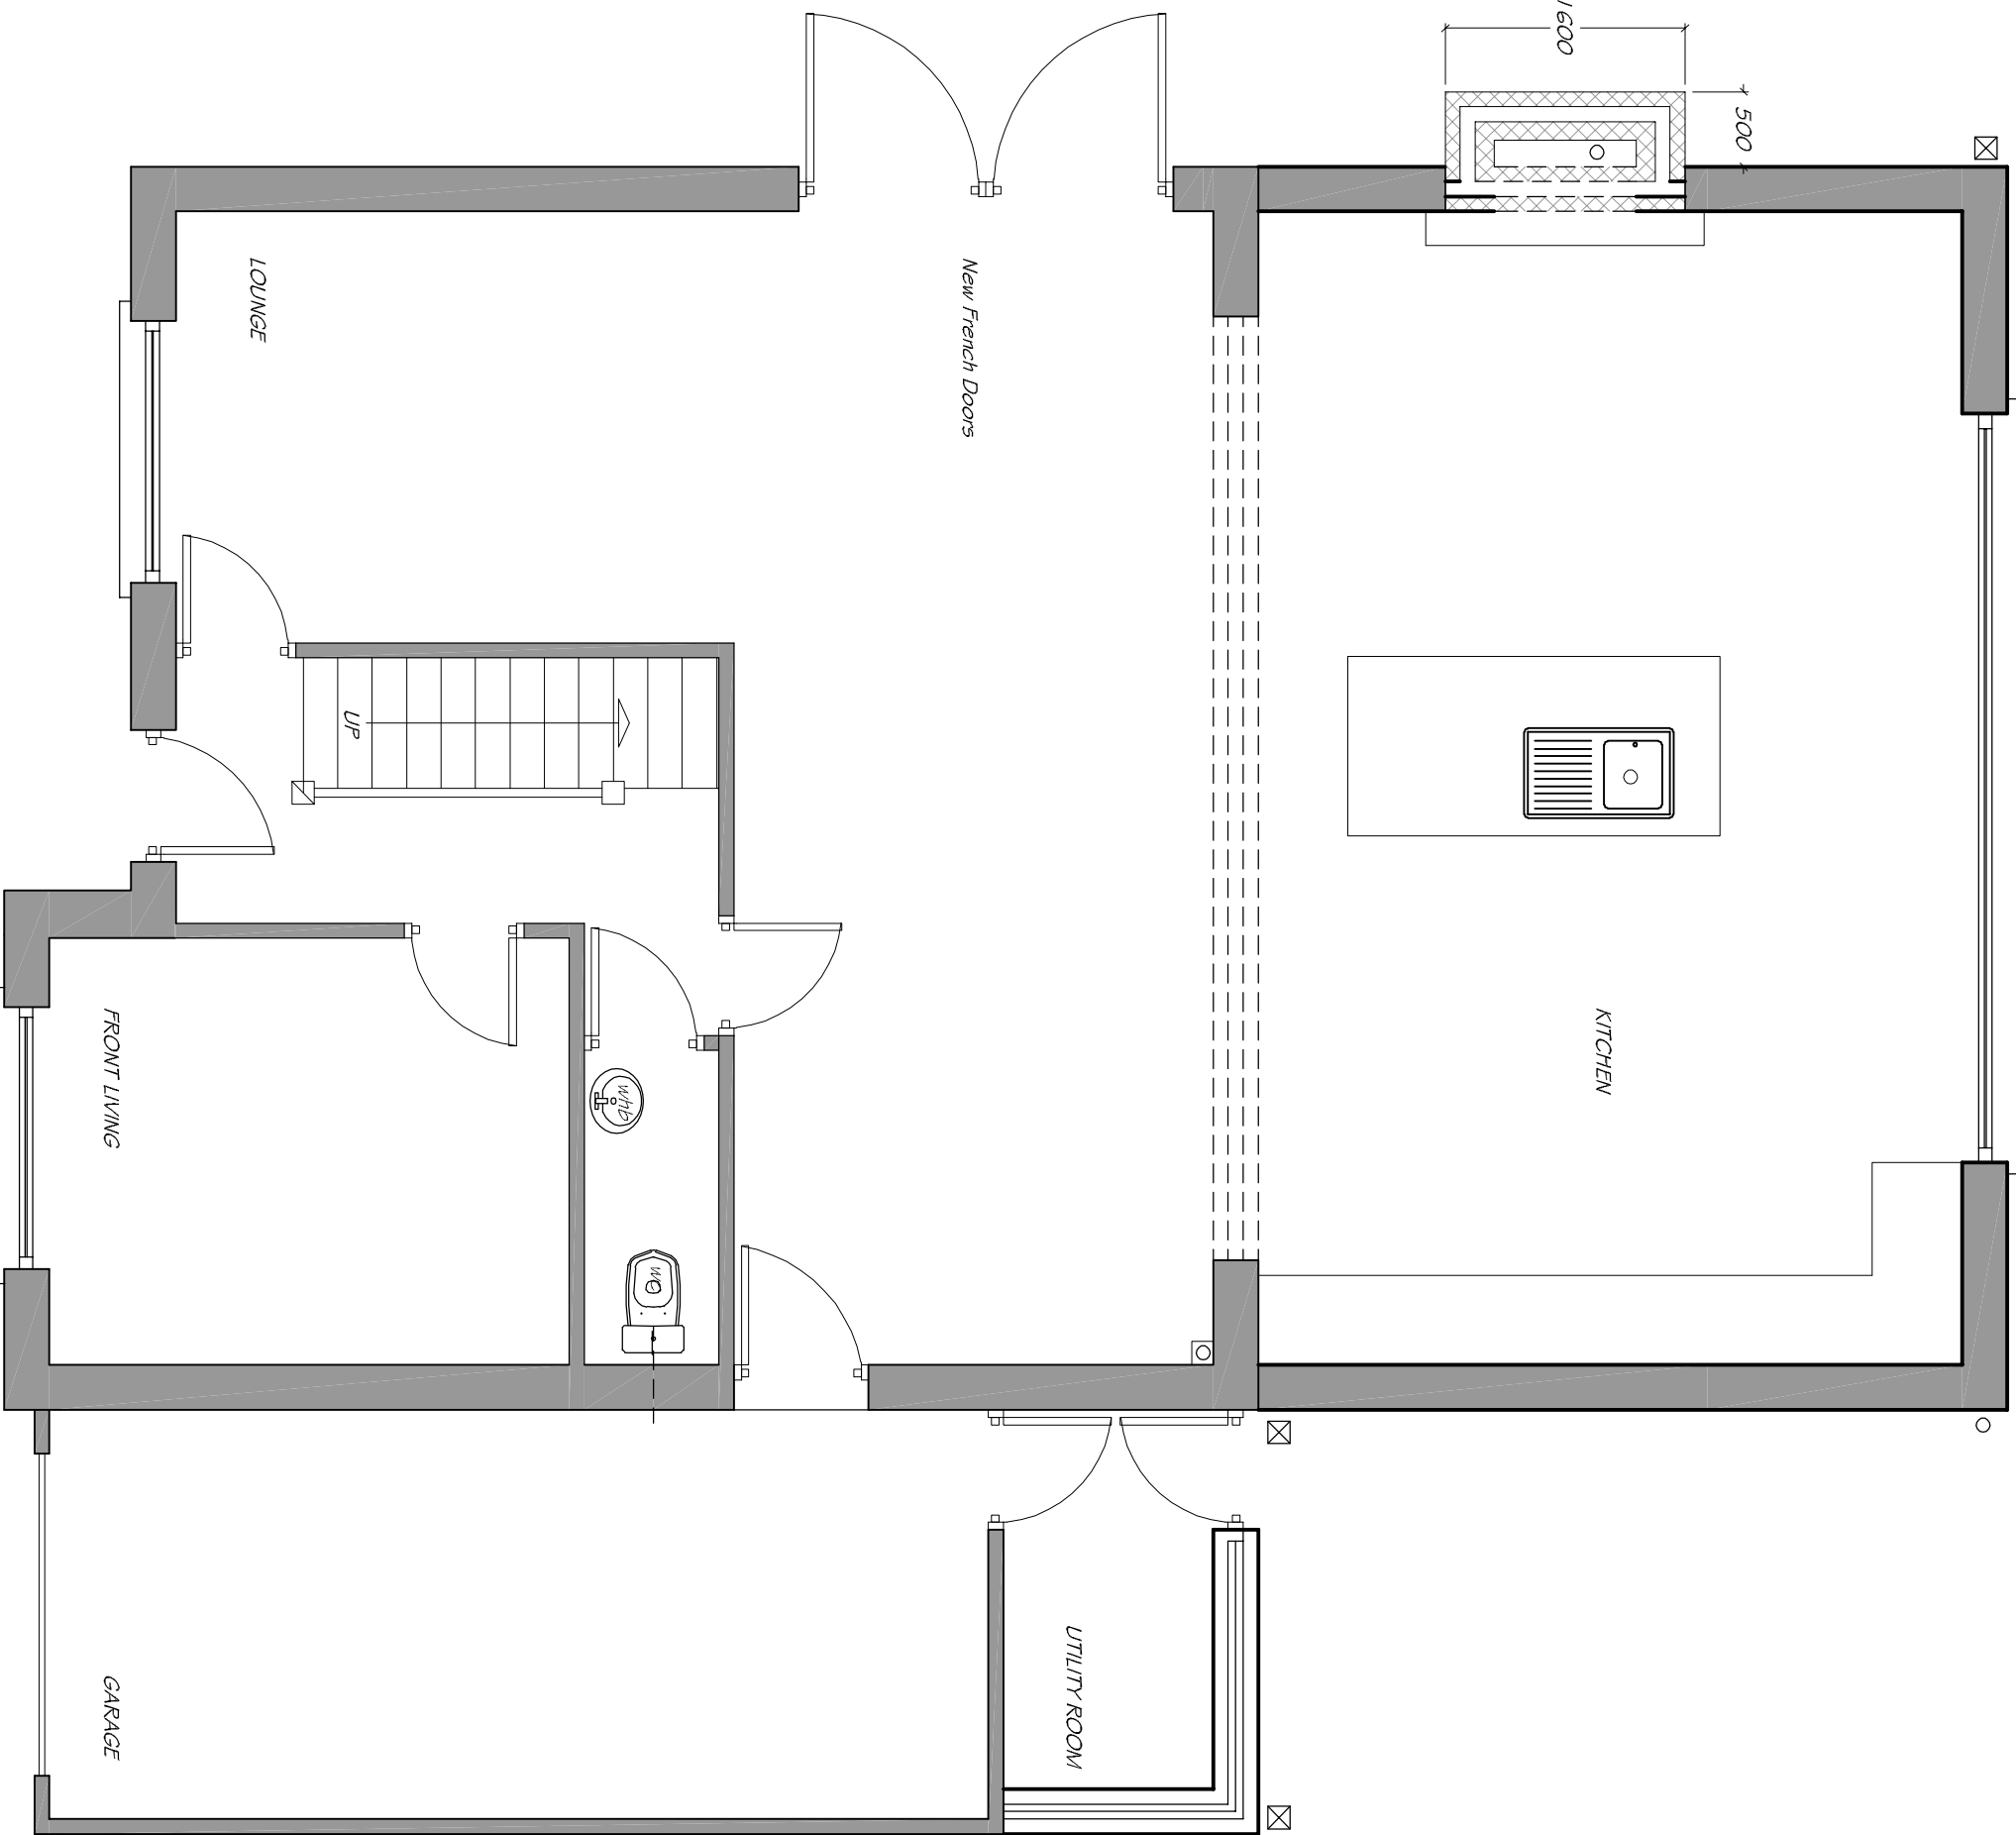

PROPOSED GROUND FLOOR PLAN 1:50

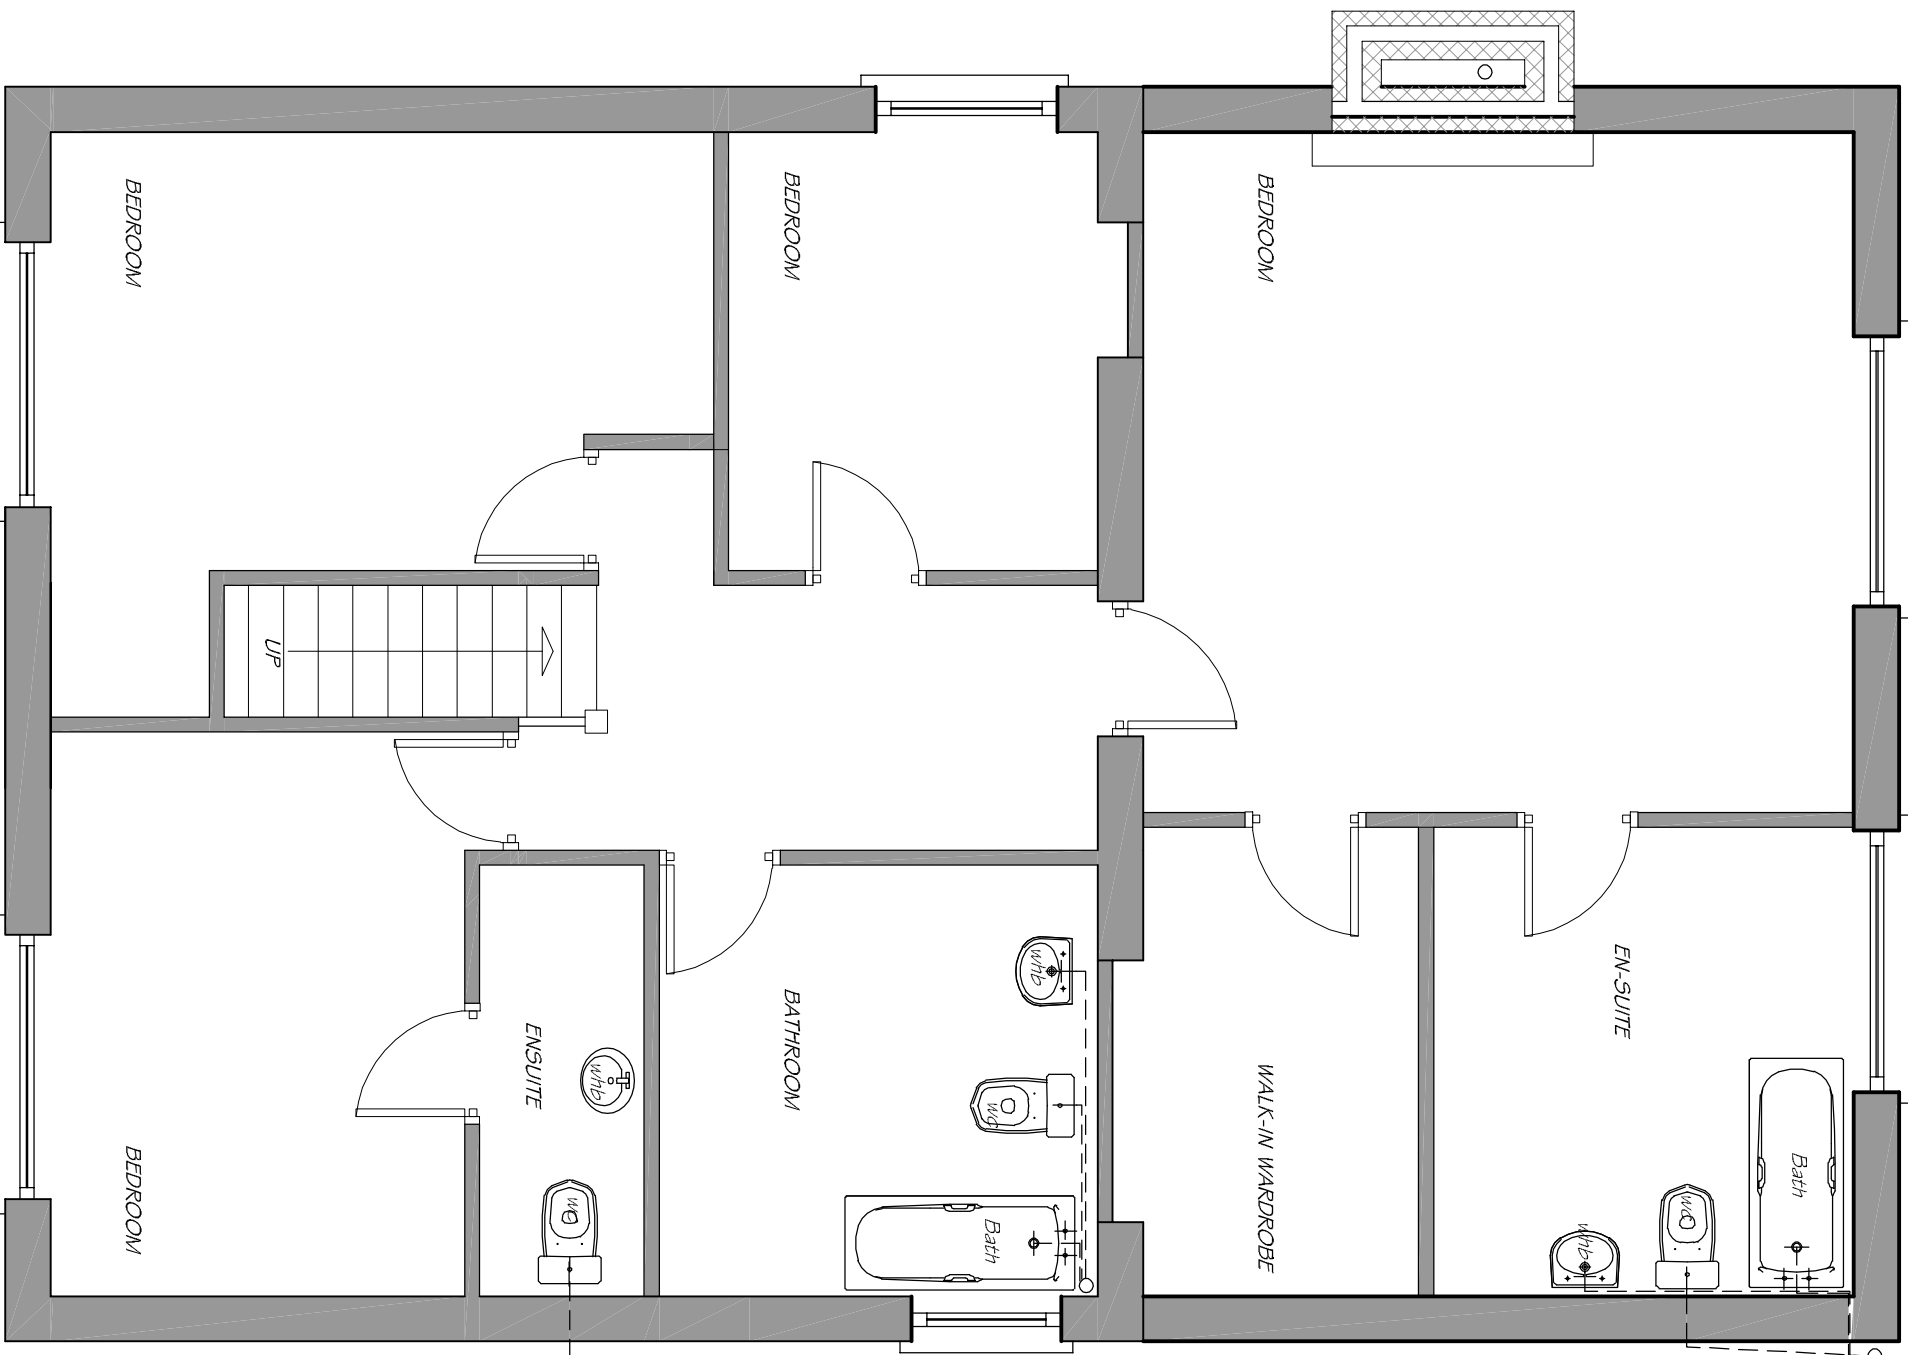

PROPOSED FIRST FLOOR PLAN 1:50

Client:
MR ADAM REYNOLDS

Project:
PROPOSED EXTERNAL CHIMNEY AT: 34, THE HAWTHORNS, PANT, MERTHYR TYDFIL, CF48 2EJ

Drawing Title:
EXISTING & PROPOSED PLANS & ELEVATIONS

Date:
JANUARY 2021