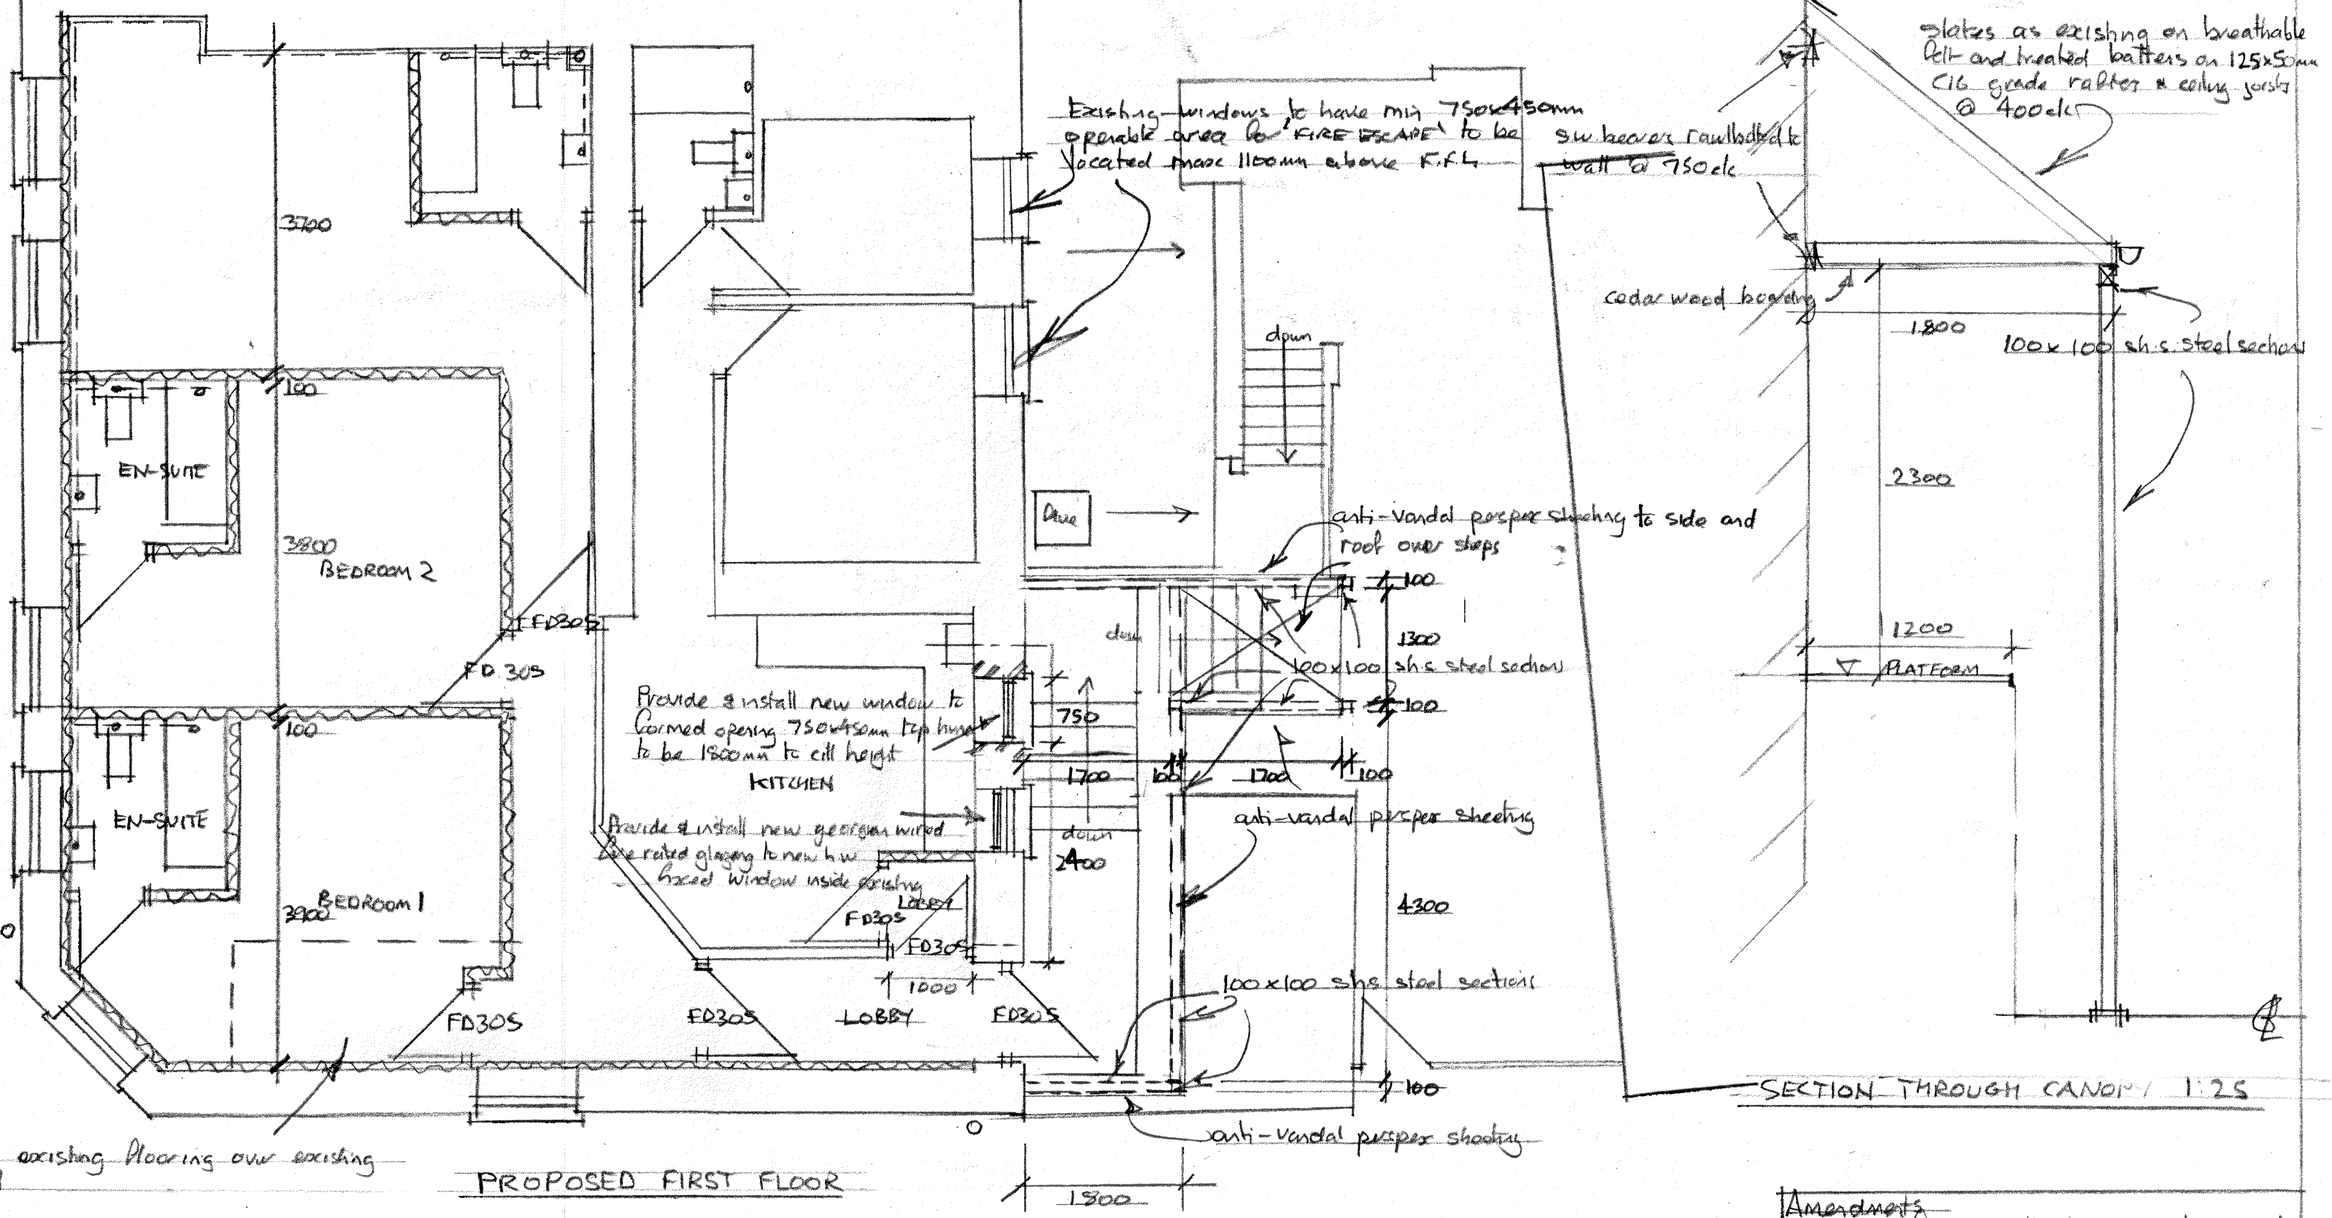

Amendments
'A' steel frame with perspex anti vandal sheeting added to scheme A Collins
B Notes on existing flat windows added. A Collins
C Dimensions added and perspex roof over stairs

JOB
PROPOSED ADAPTIONS & CANOPY TO FORM 3 NO. ADDITIONAL LETTING ROOMS

ADDRESS
Q-MIN RESTAURANT, 14 HIGH STREET CAEHARRIS, MERTHYR TYDFIL, CF48 3HB

DRWG No.	SCALE	DATE	DRAWN
2 & 2	1:50, 1:25	MARCH 2023 APRIL 2023 OCT 2023	A COLLINS

SCAN + 3 COPIES