




FRONT ELEVATION

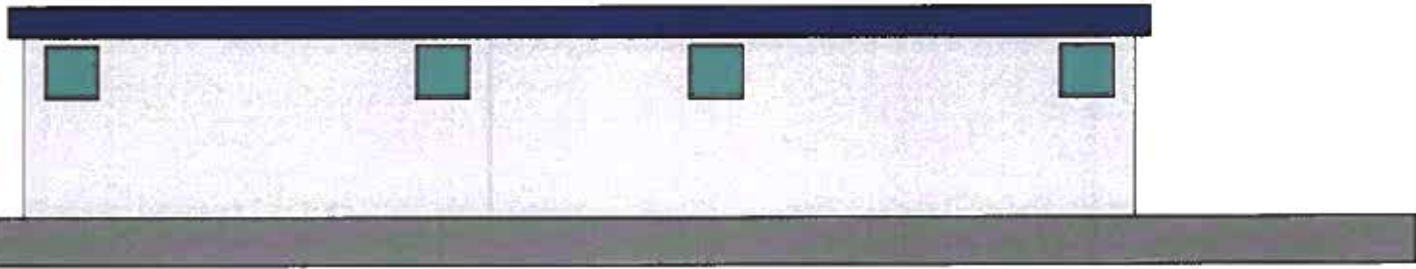

REAR ELEVATION

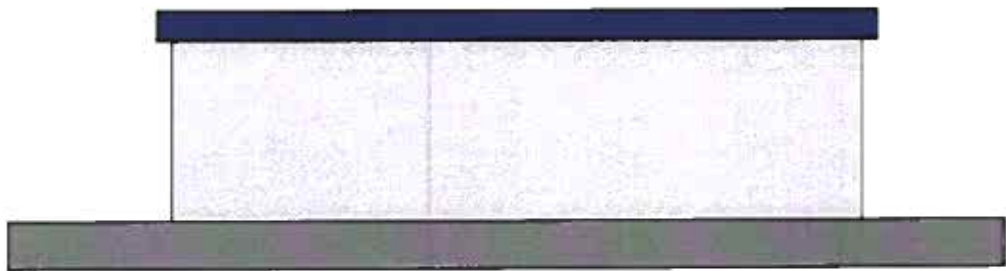

SIDE ELEVATION

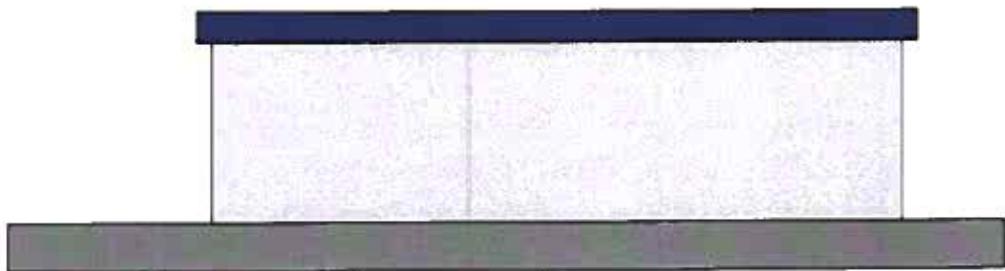

SIDE ELEVATION



George and Co.

Treharris Athletic Ground
Treharris
Commercial Terrace
CF46 5PY

855.02		Elevation	
planning	1:100@A3	APR 22	CG
1st Floor Woodfired Studios 62 High St Merthyr Tydfil CF37 8DE 07830326652 hello@georgeandco.studio www.georgeandco.studio			
DO NOT SCALE THIS DRAWING		©George and Co.	