
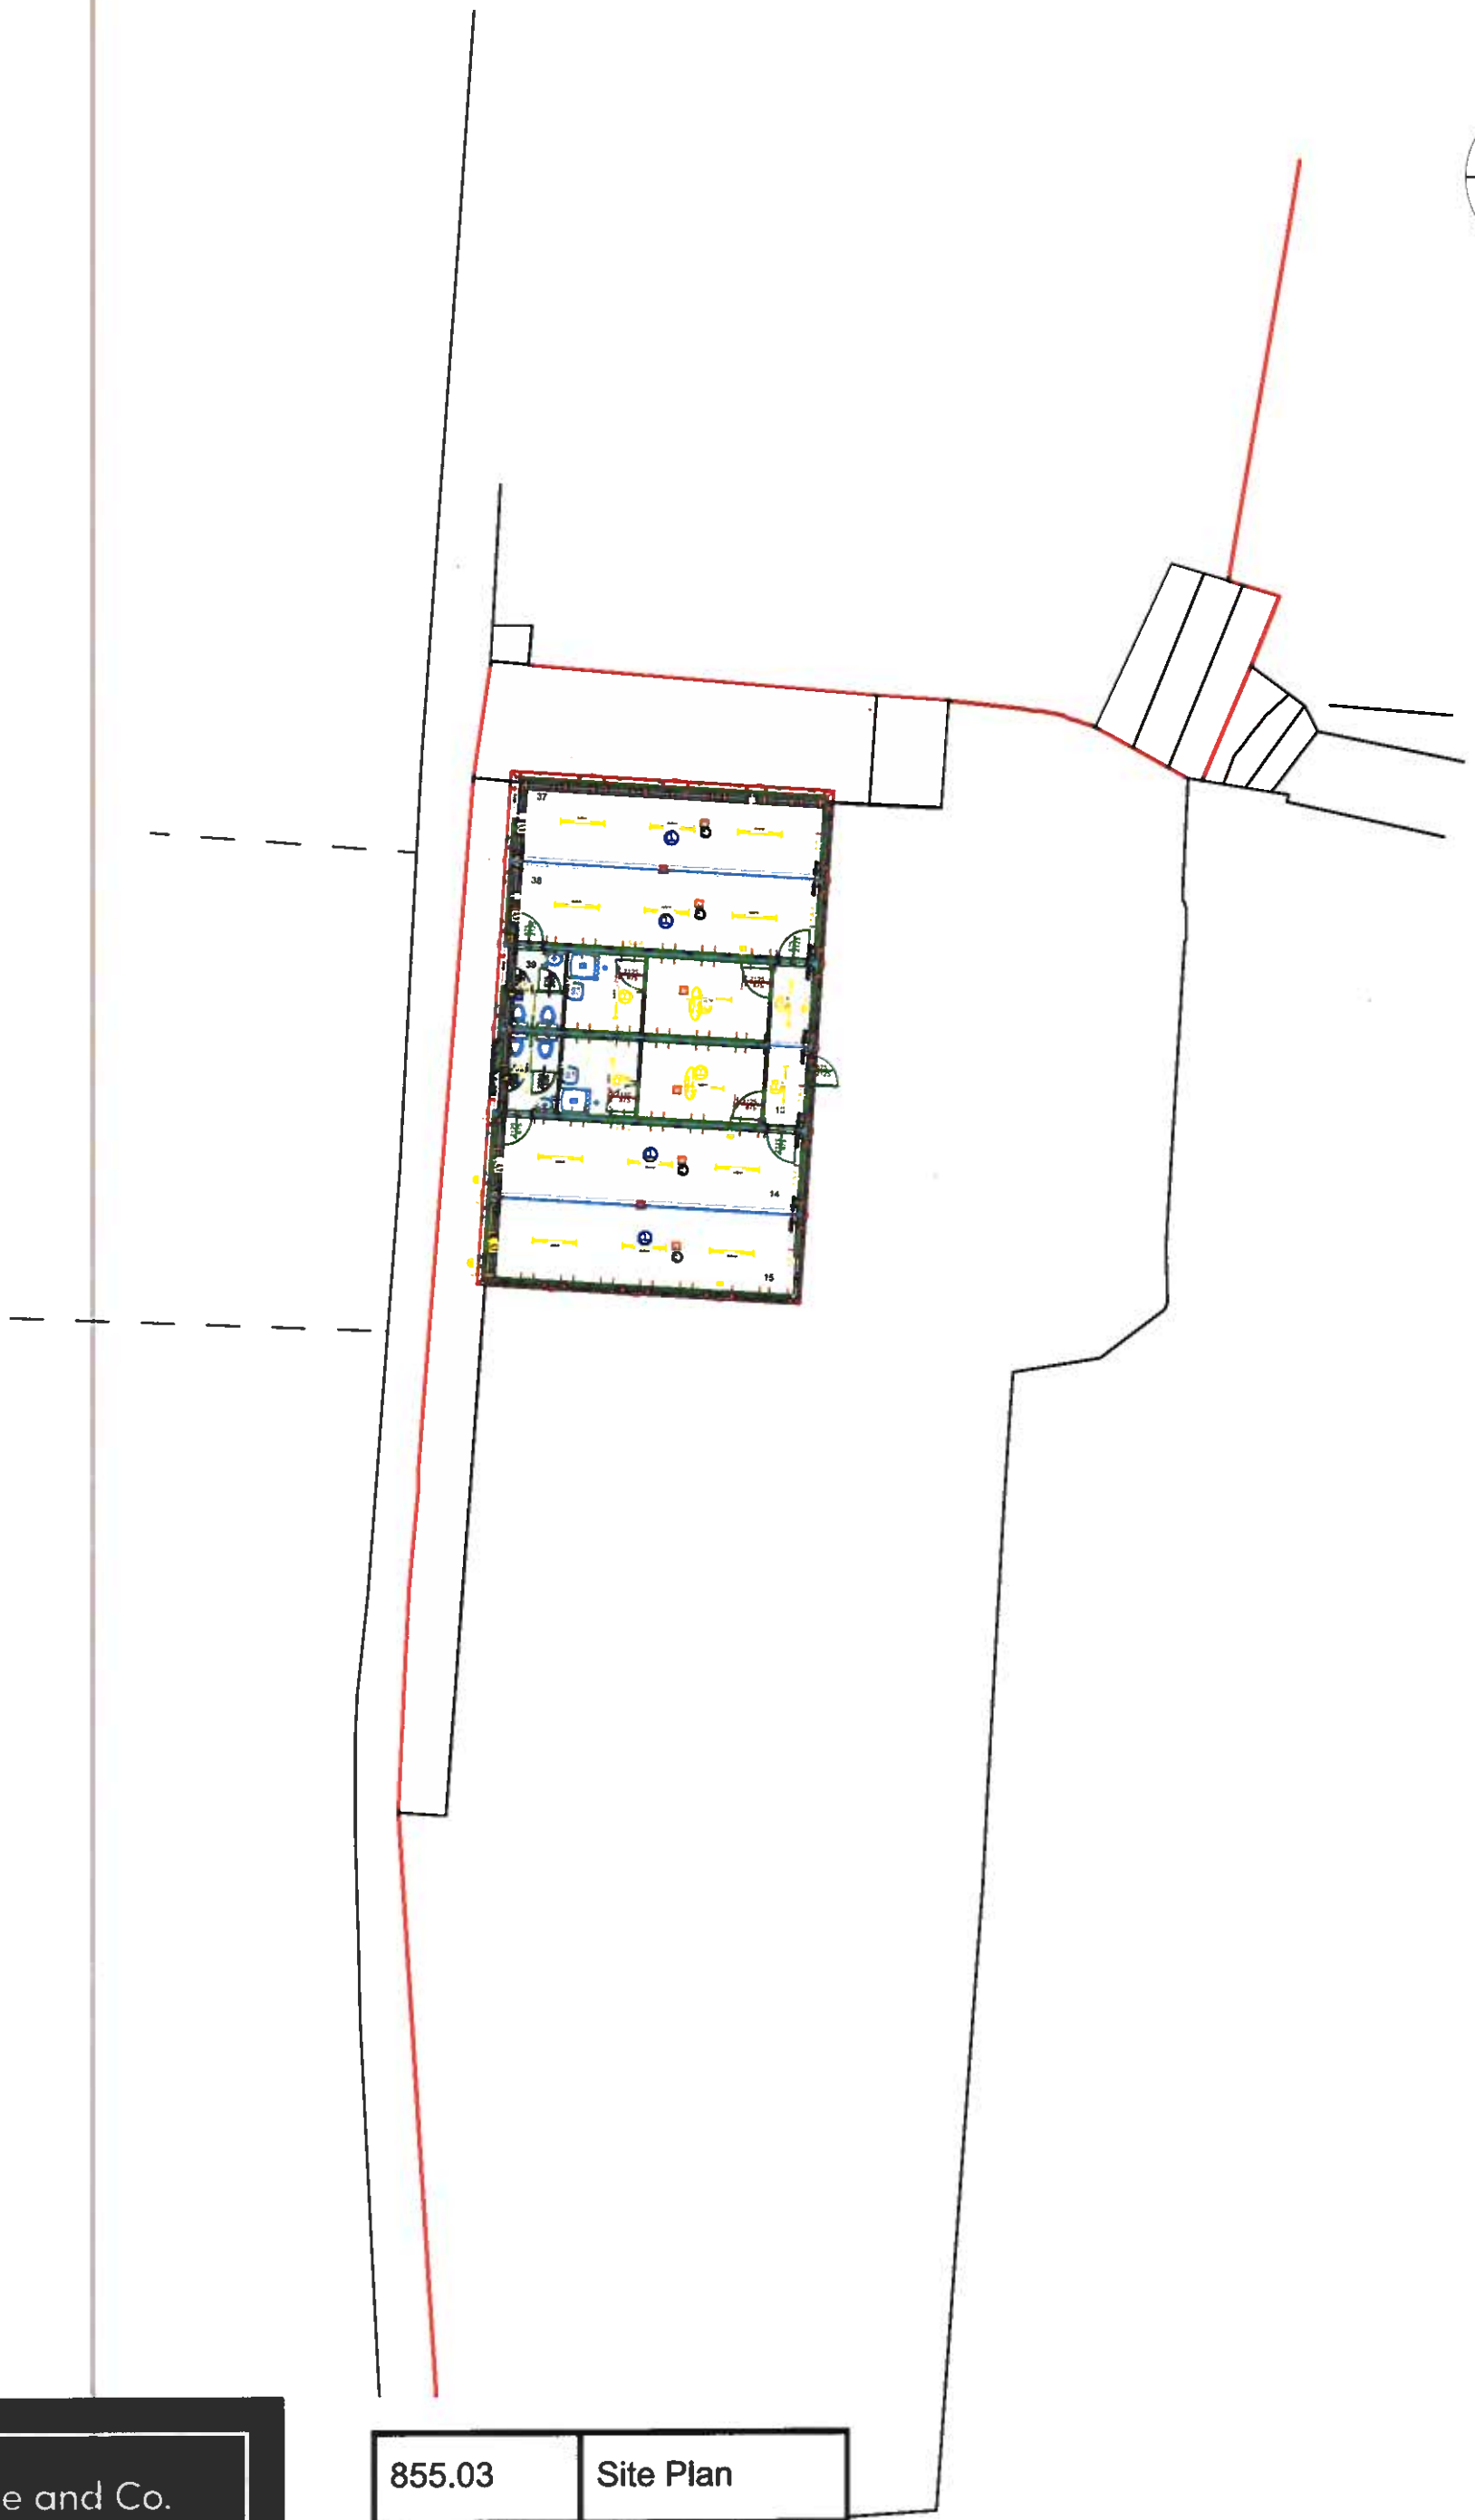


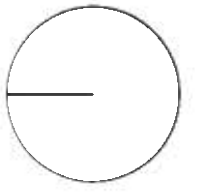

 George and Co.

Treharris Athletic Ground
Treharris
Commercial Terrace
CF46 5PY

855.03		Site Plan	
planning	1:200@A3	APR 22	CG
1st Floor Woodfired Studios 62 High St Merthyr Tydfil CF37 8DE 07830328652 hello@georgeandco.studio www.georgeandco.studio			
DO NOT SCALE THIS DRAWING		©George and Co.	