


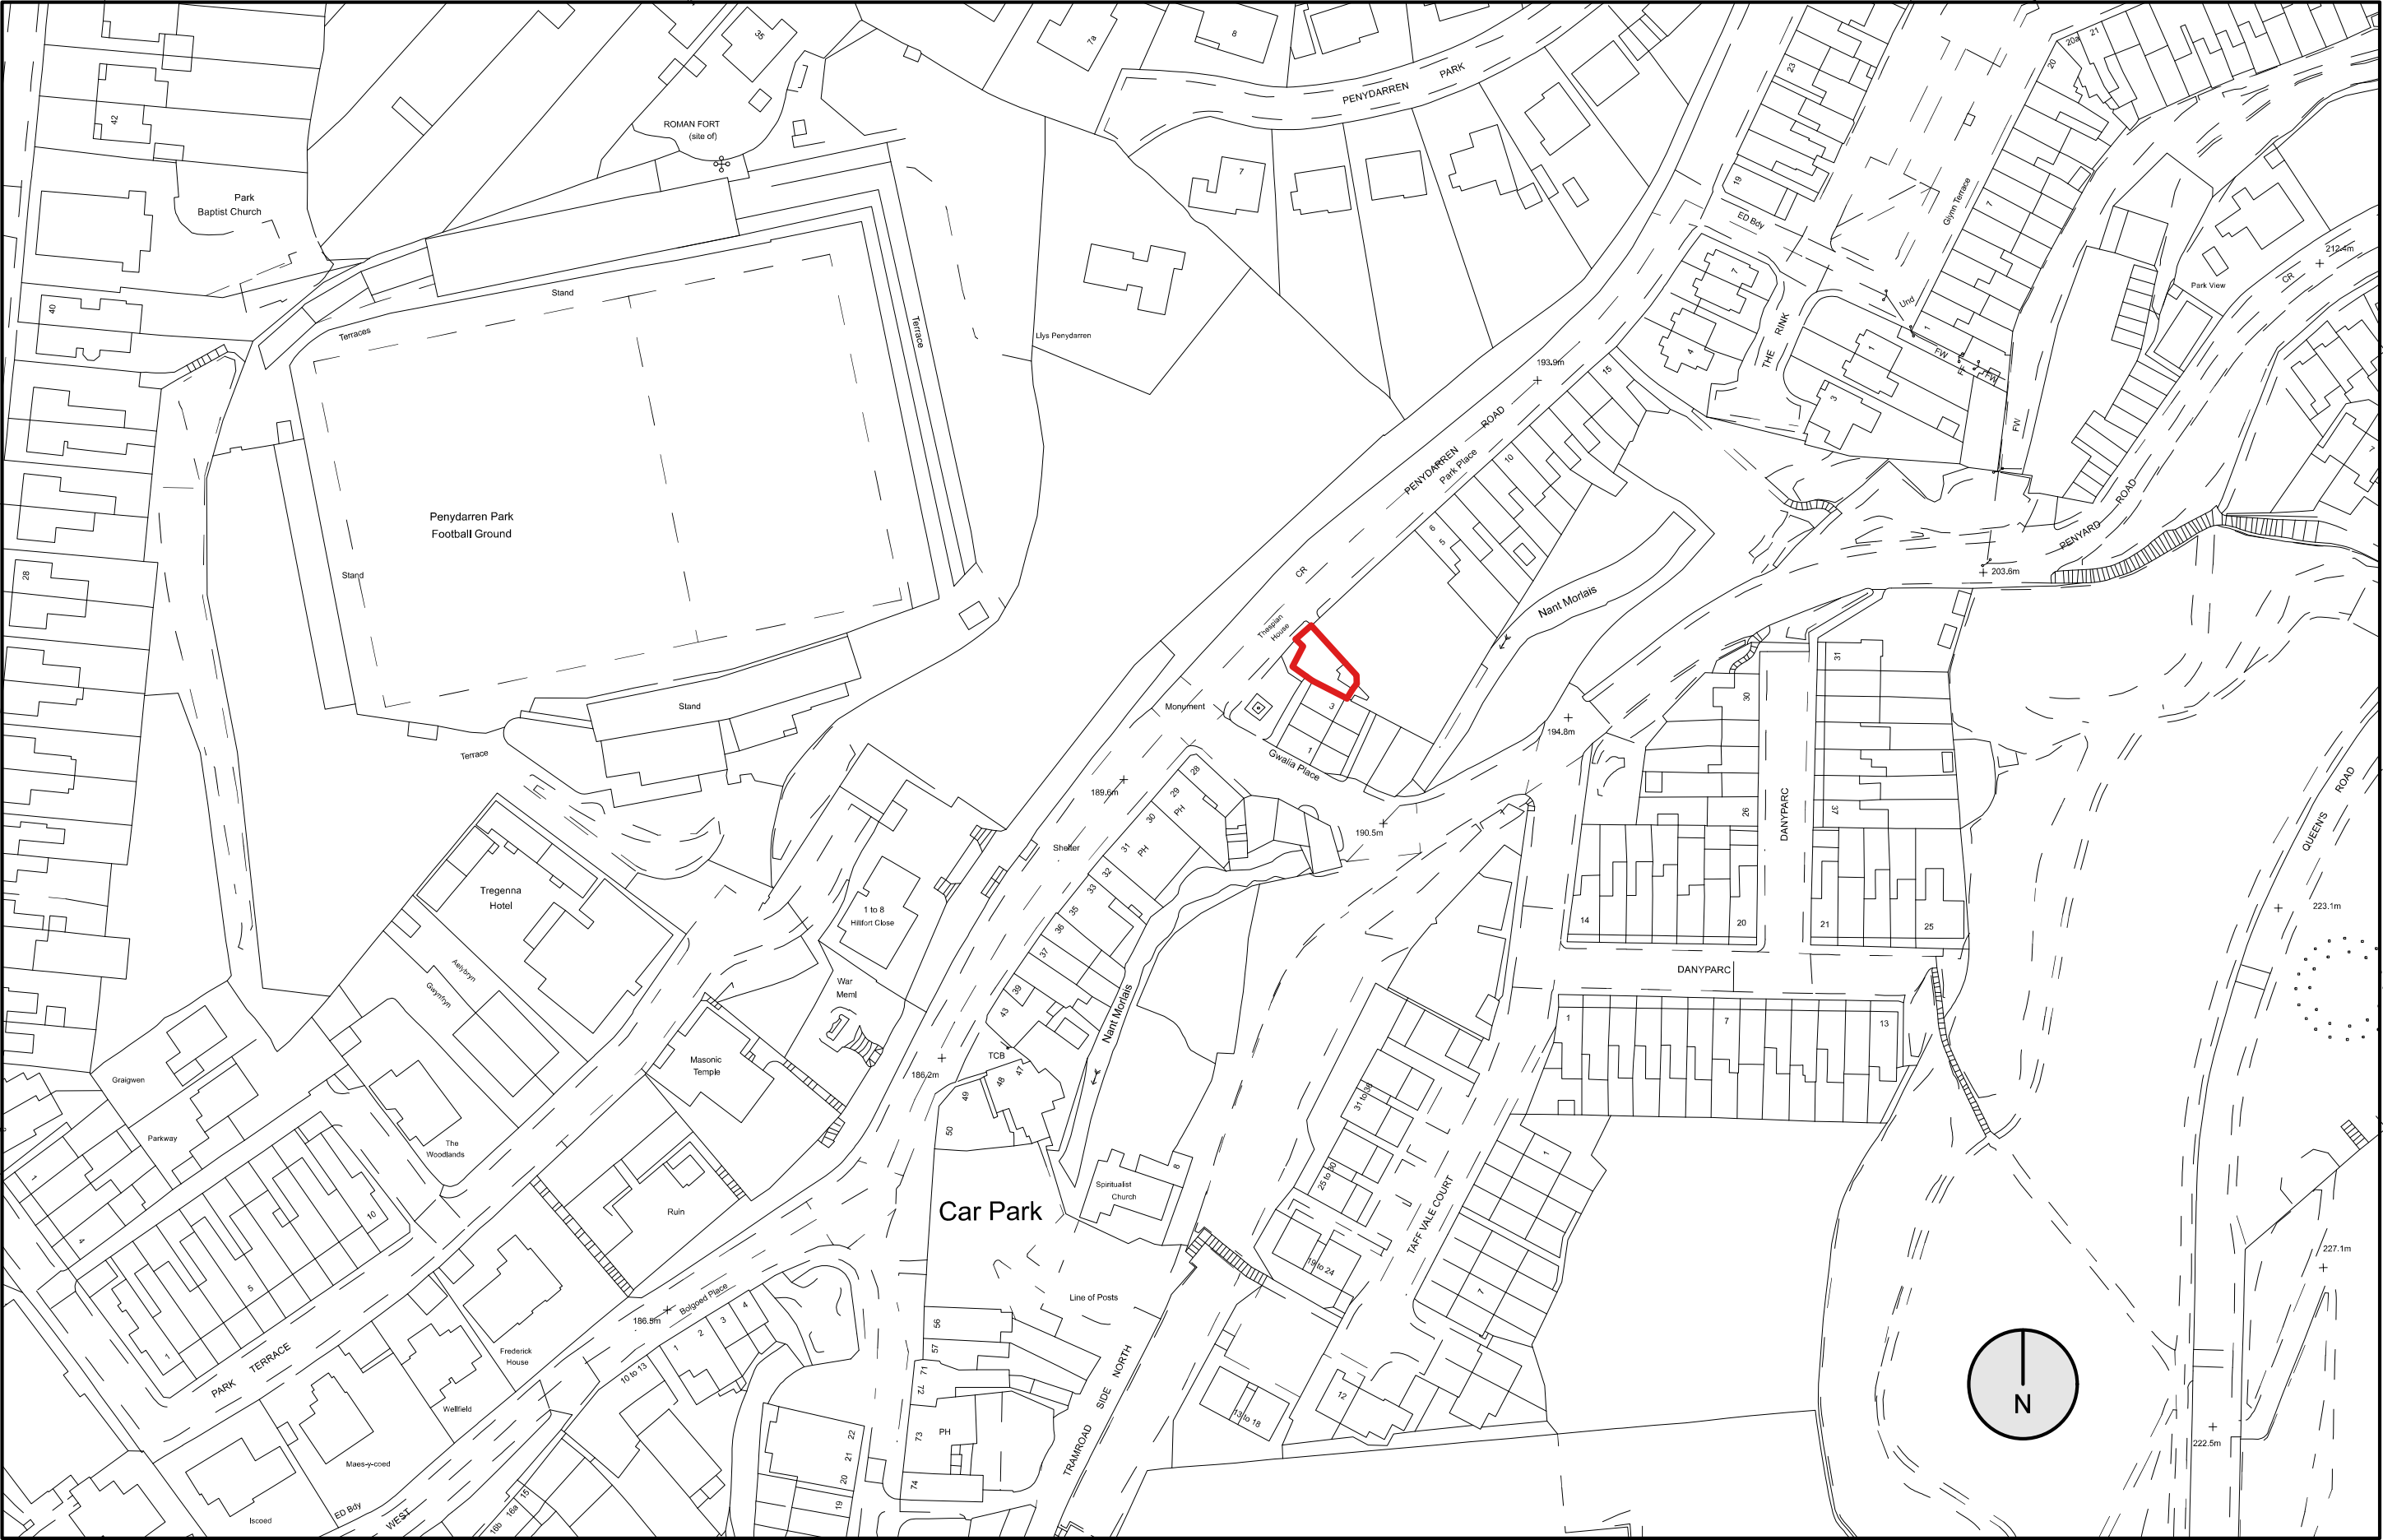

SITE LOCATION PLAN 1:1250

**George and Co.**

Thespian House,
Penydarren Rd, Merthyr Tydfil,
CF47 0LJ

907.01	site location plan		
planning	1:1250@ A3	OCT 23	AJ
George + Co Crownford House, Swan Street, Merthyr Tydfil, Mid Glamorgan, Wales, CF47 8EU TEL 07830328652 hello@georgeandco.studio			
DO NOT SCALE THIS DRAWING		©George and Co.	