


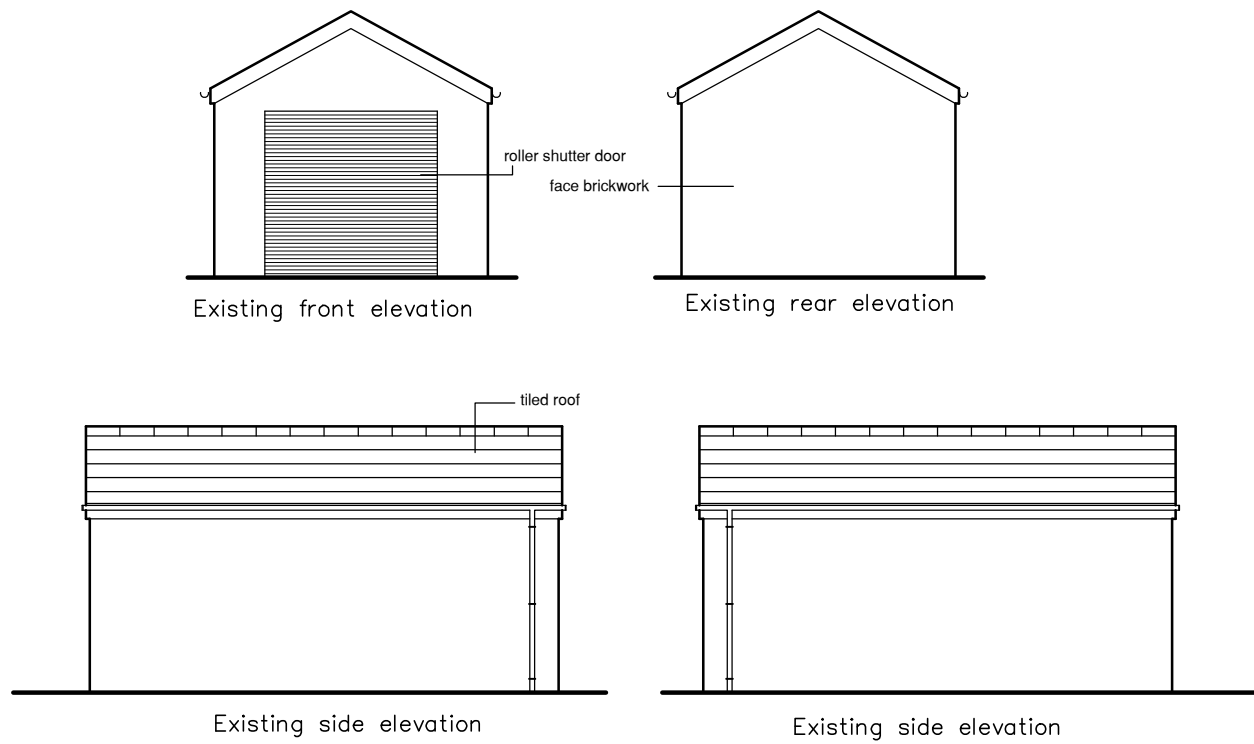
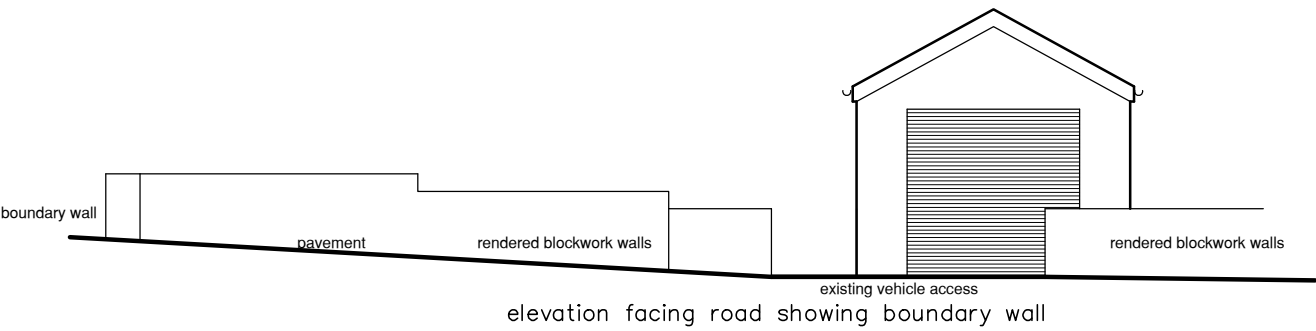


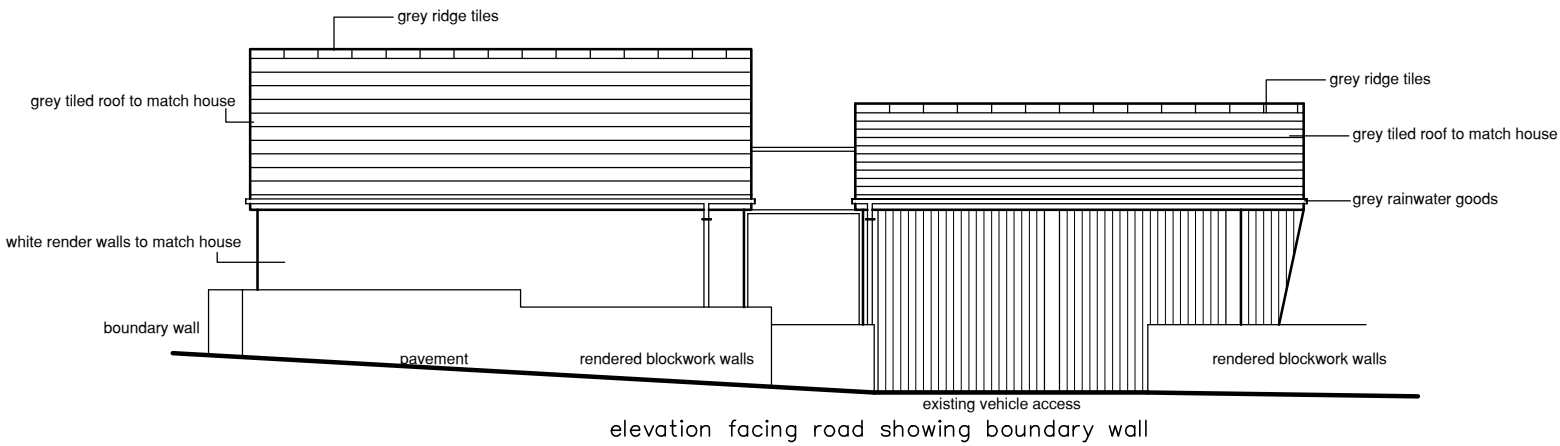


EXISTING PLANS AND ELEVATIONS

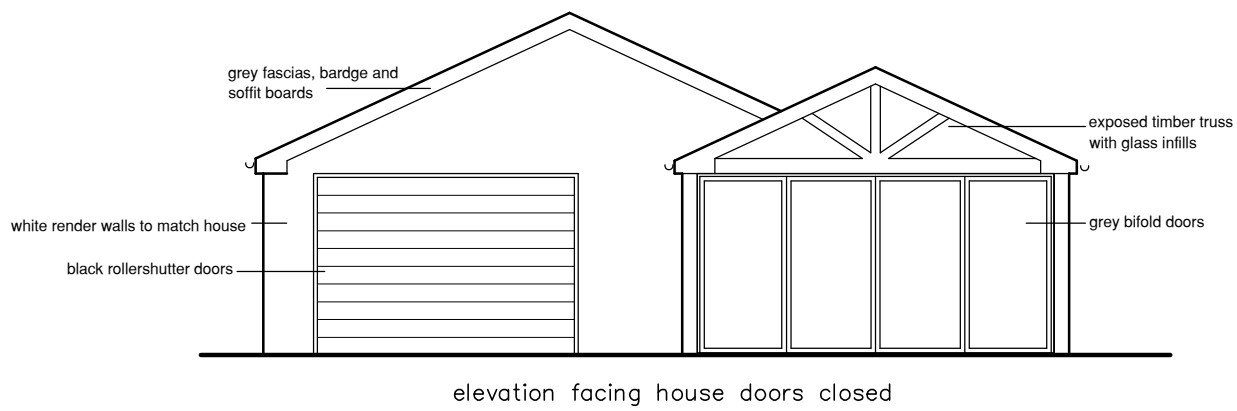

EXISTING PLANS AND ELEVATIONS

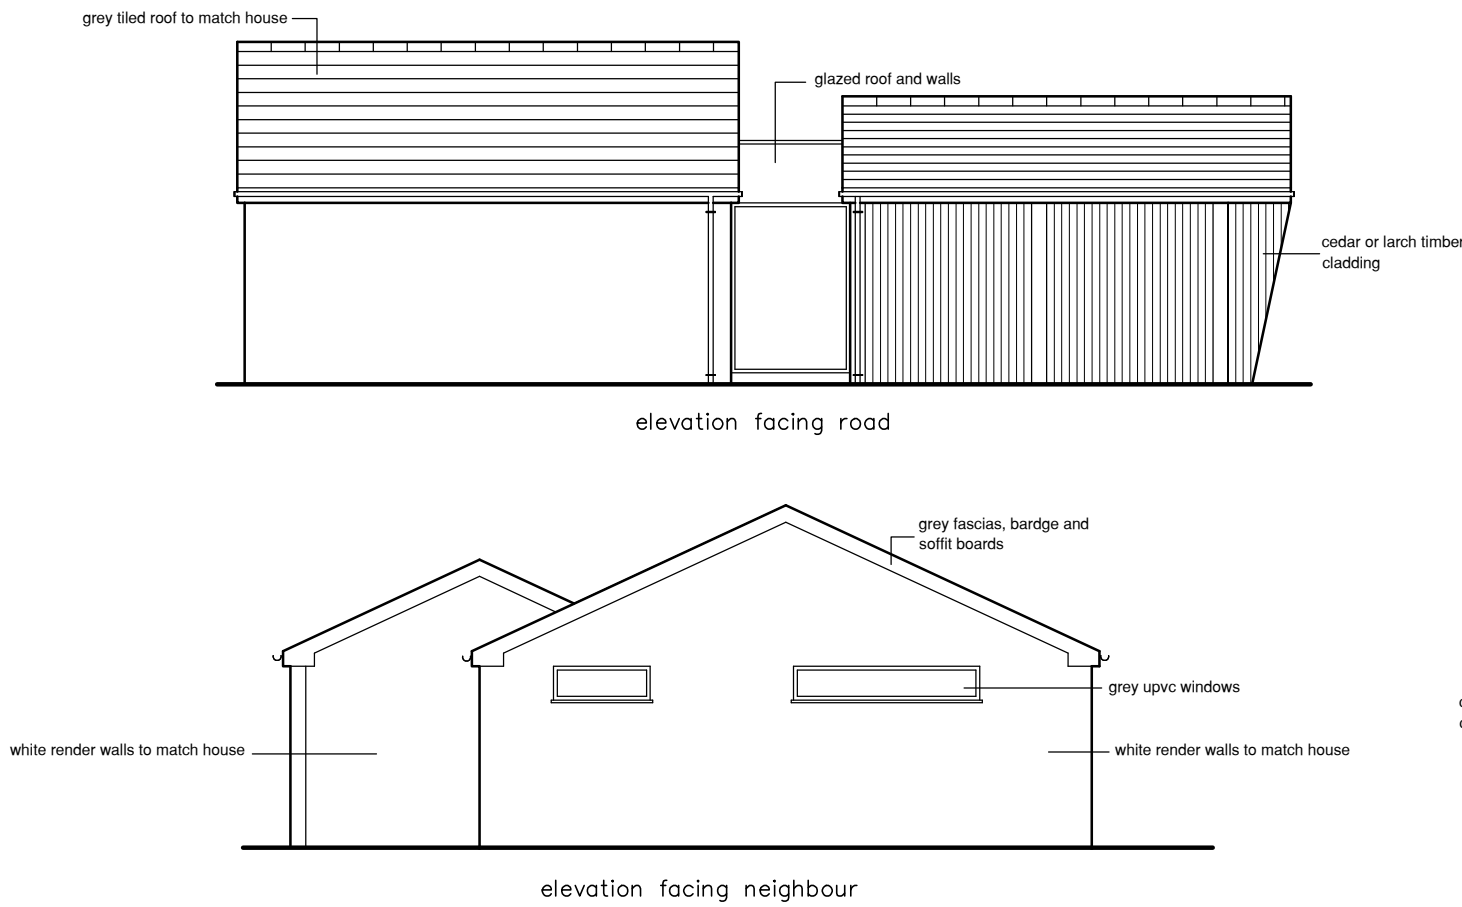

PROPOSED PLANS AND ELEVATIONS

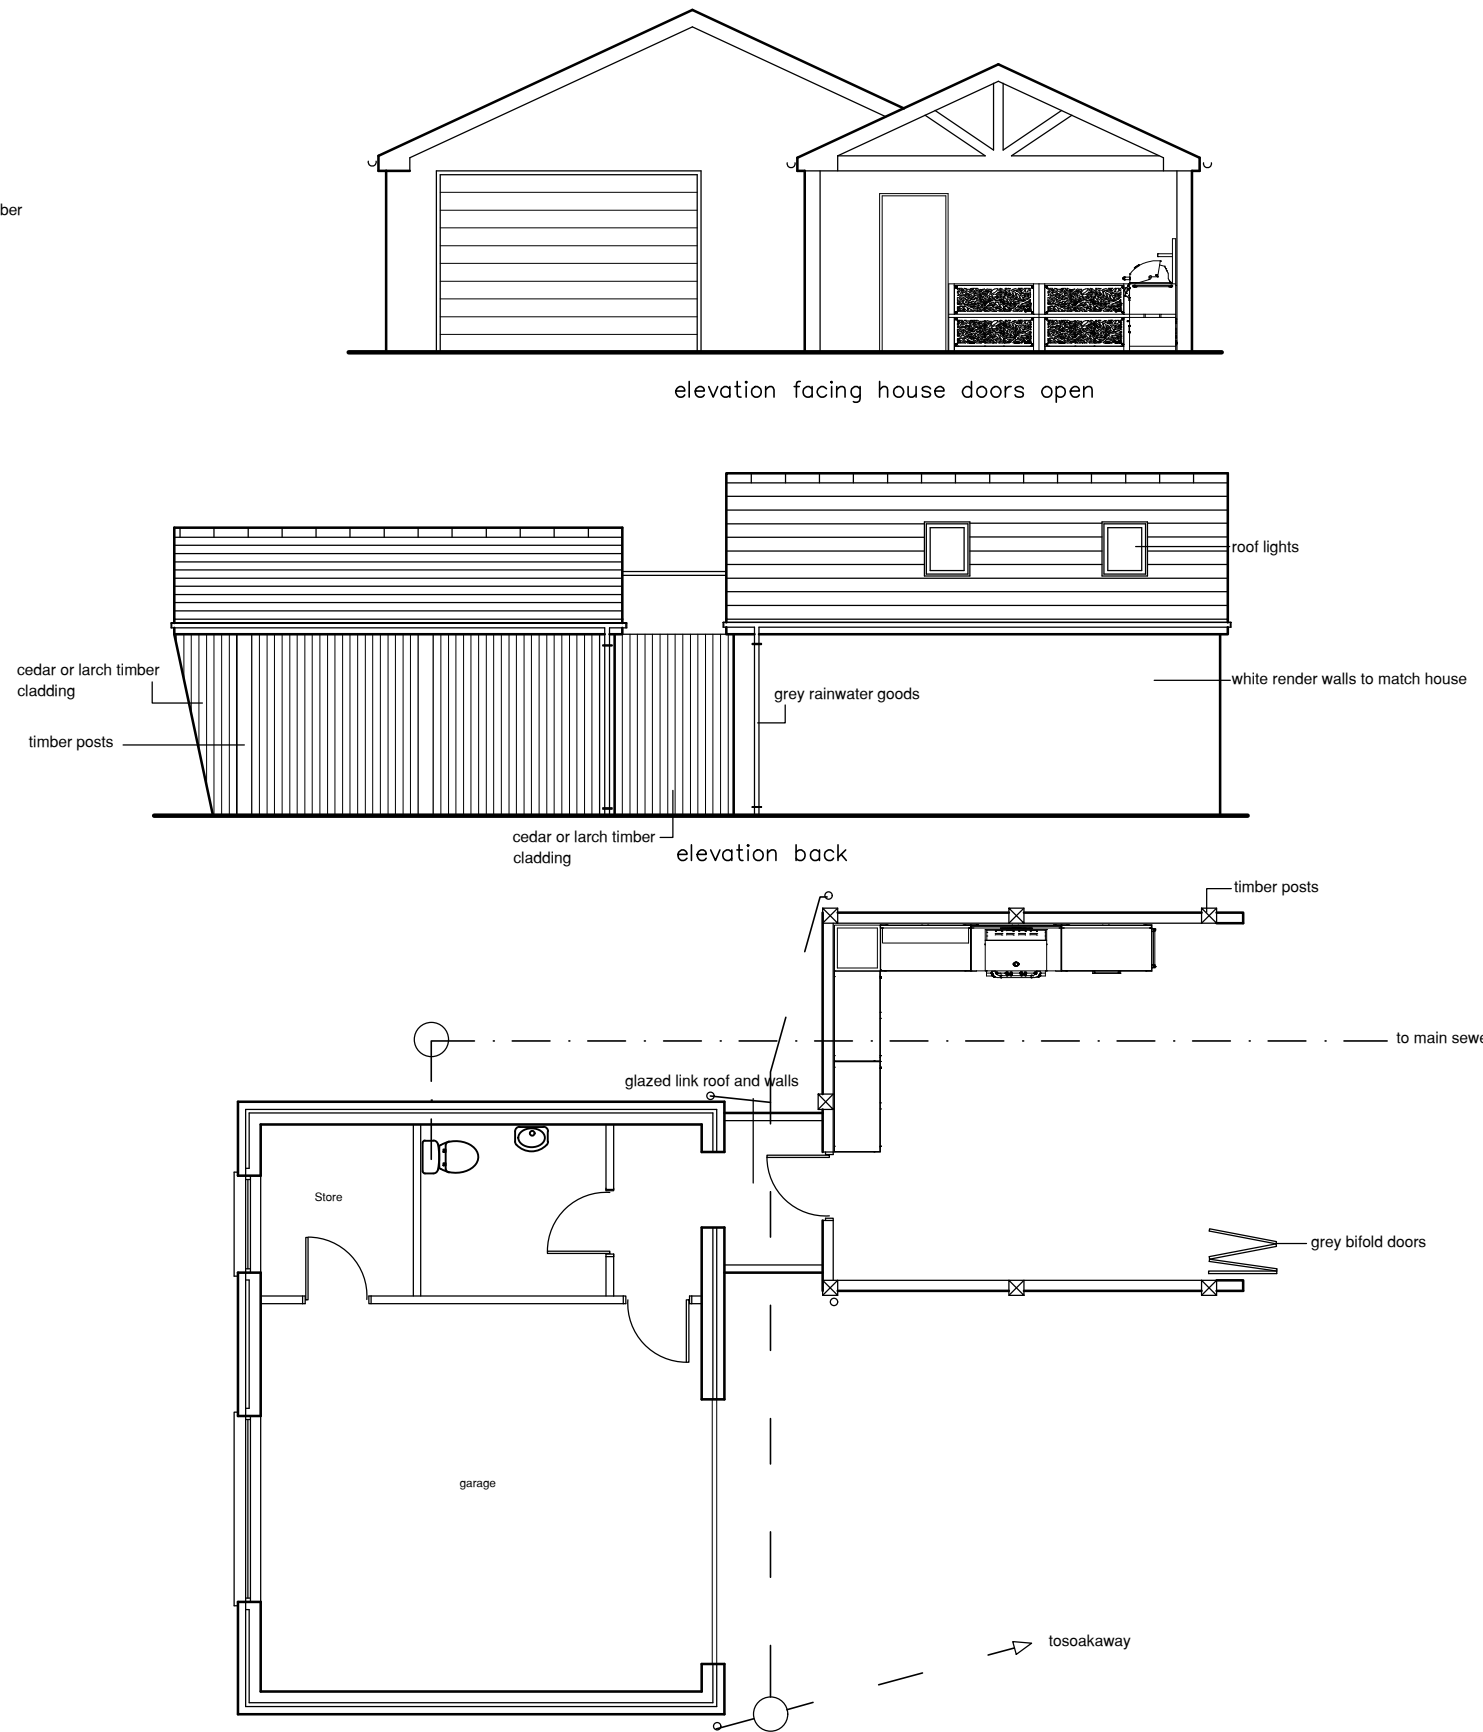

THIS DRAWING IS COPYRIGHT ©

Ken Bateman
Chartered Surveyor
B.Sc. (Hons.), MRICS, C. Build E. MCABE

project
Proposed double garage and out door bbq area at
Bryneira
Winchfawr Road
Heolgerrig

title
Existing Plans and Elevations

Date: November 2023
Scale: A2@ 1:100
Drawn:
Drawing No. GA 001
Rev.