


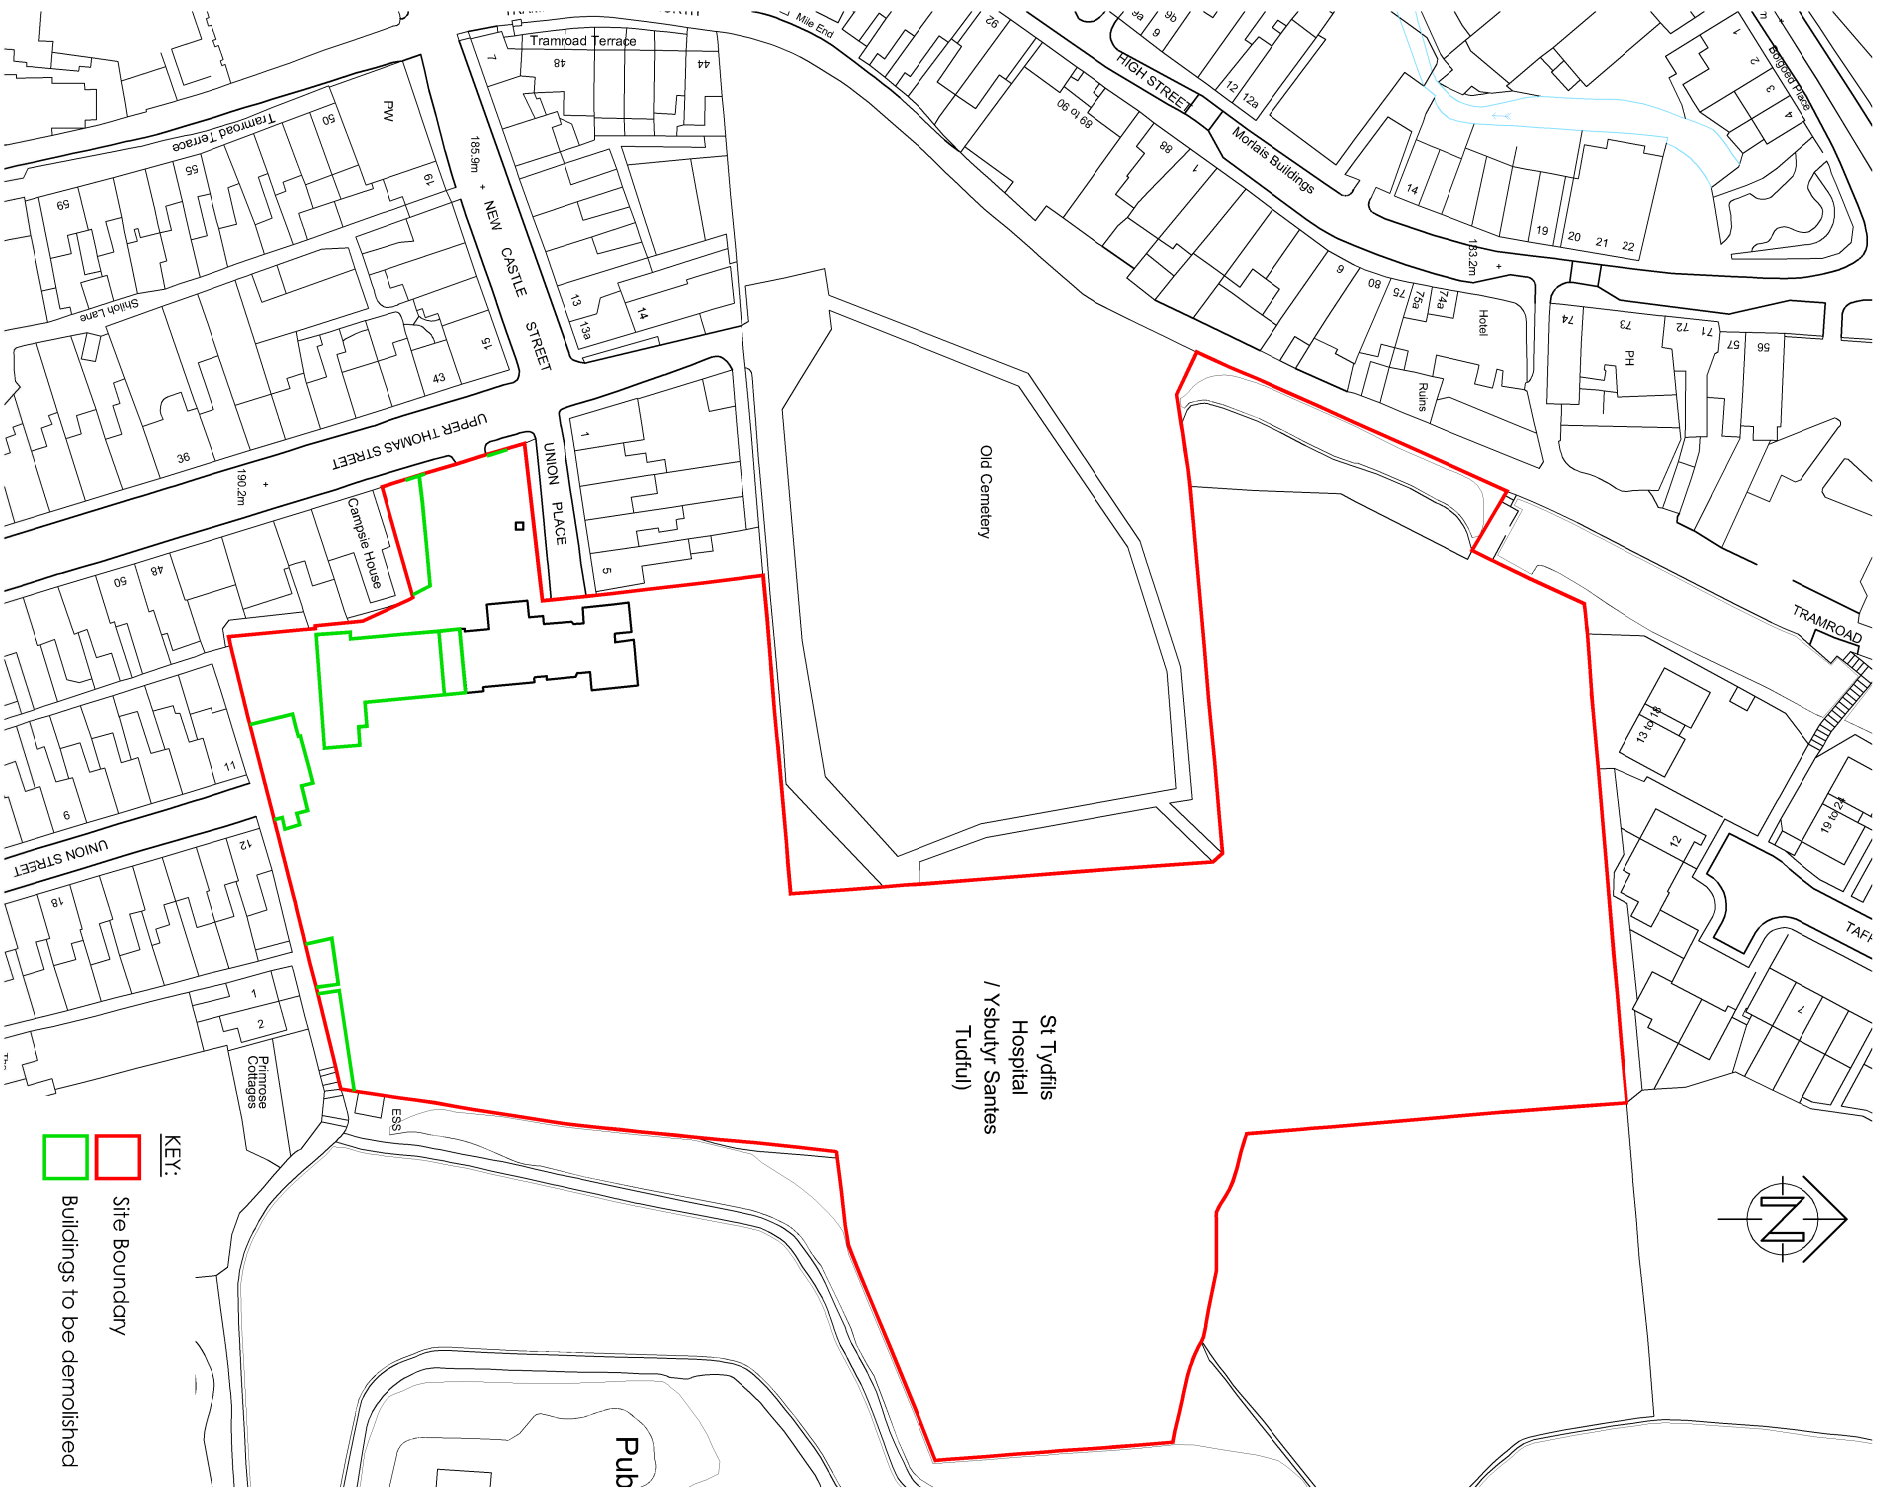

Drawn: WWM Client: Coronado

Checked: JM Project: St Tydfil's Hospital Site, Merthyr Tydfil

Date: July' 2020 Title: Site Location Plan

Scale: 1:1250@A4 Ref: 2447-00 (03) 100 Rev: A

Status:

spring
design

Unit 3 Chapel Barns | Merthyr Mawr
Bridgend | CF32 0LS | 01656 656267
mail@spring-consultancy.co.uk