
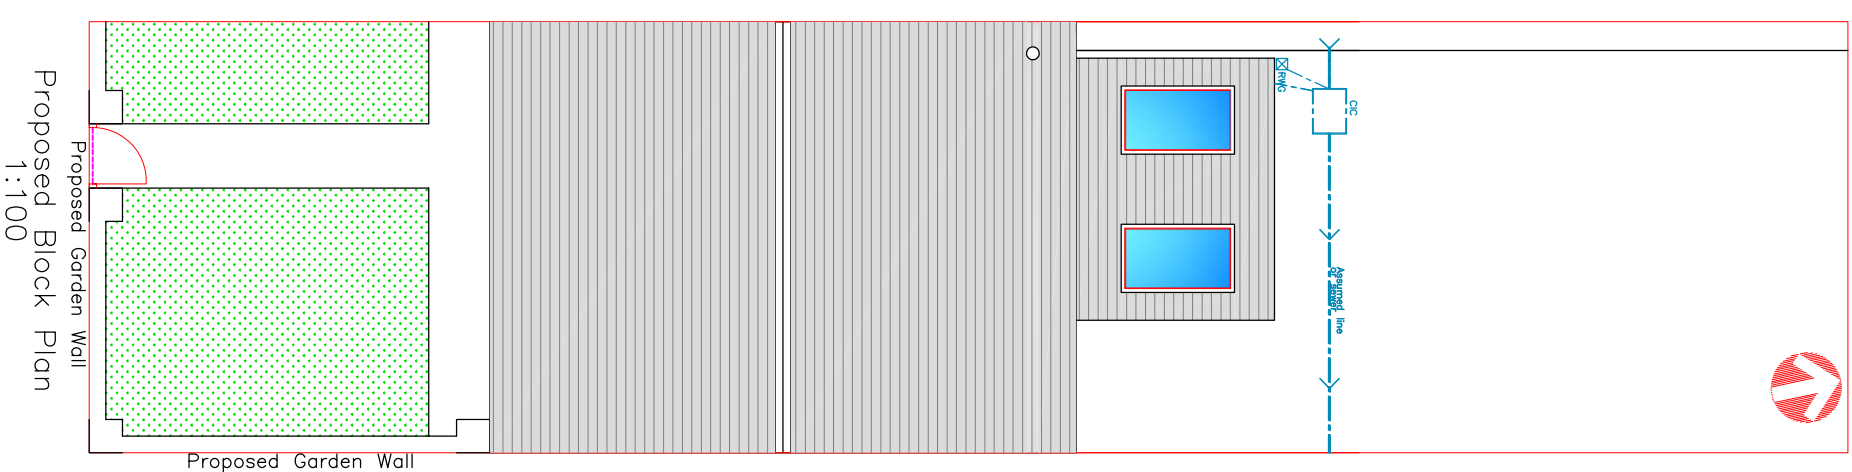
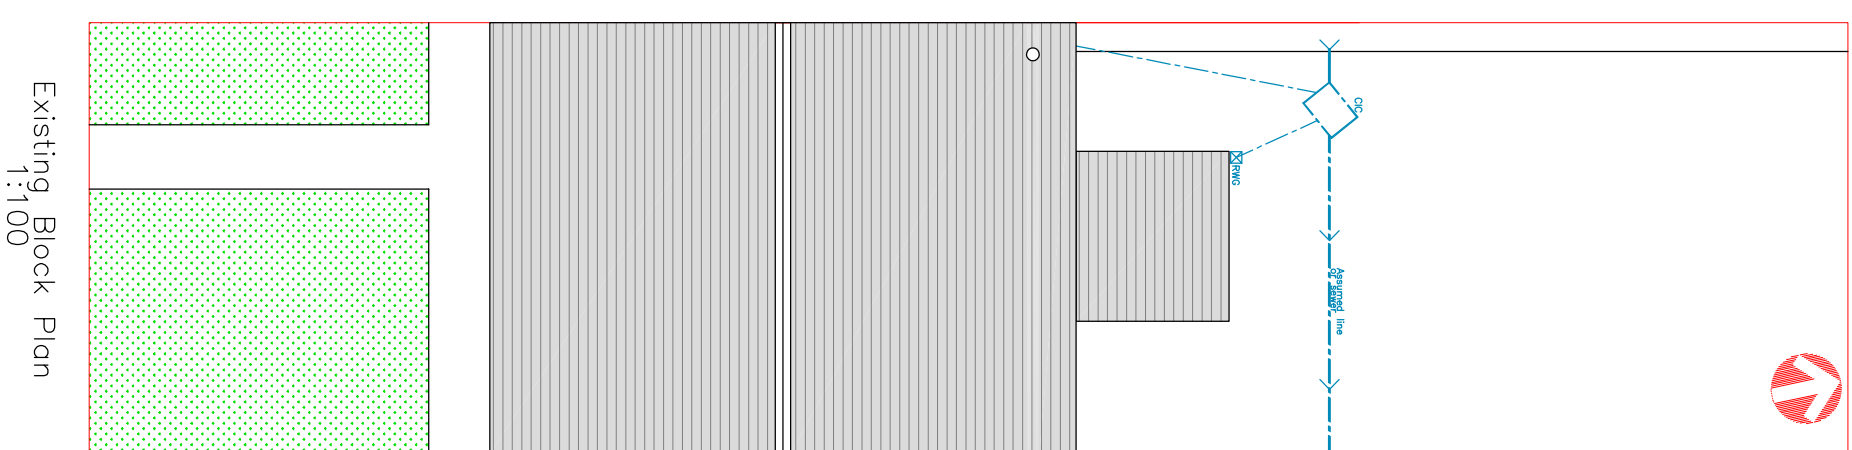
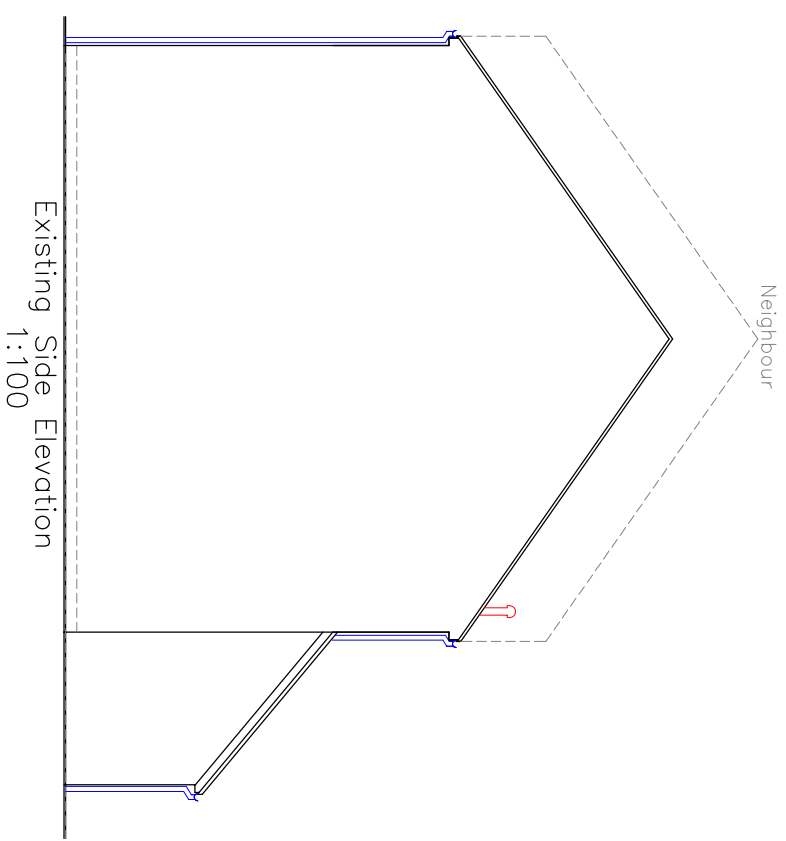
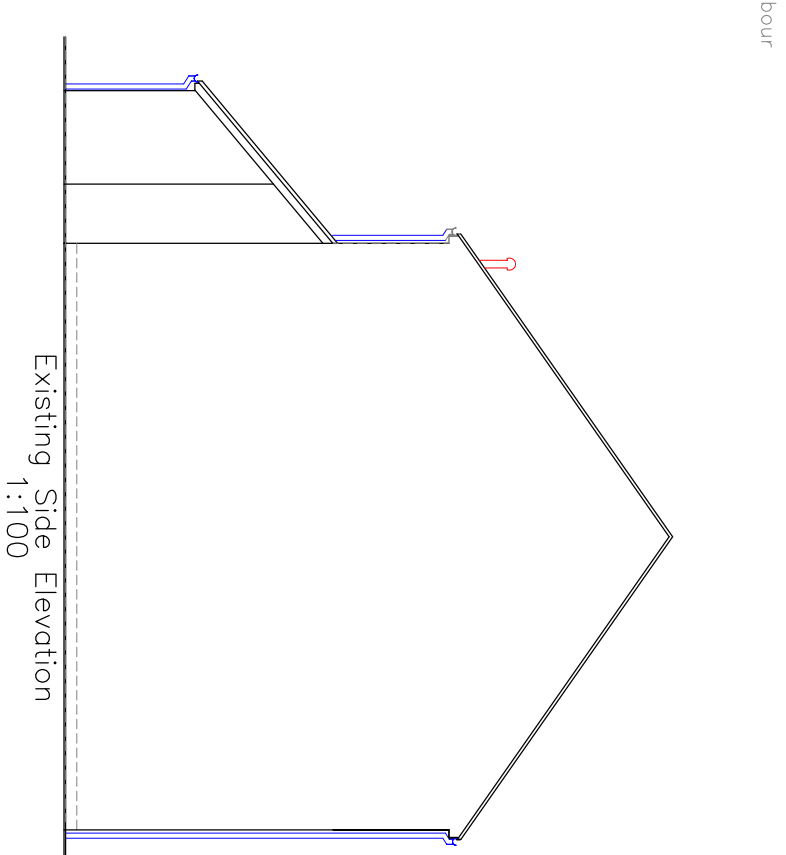
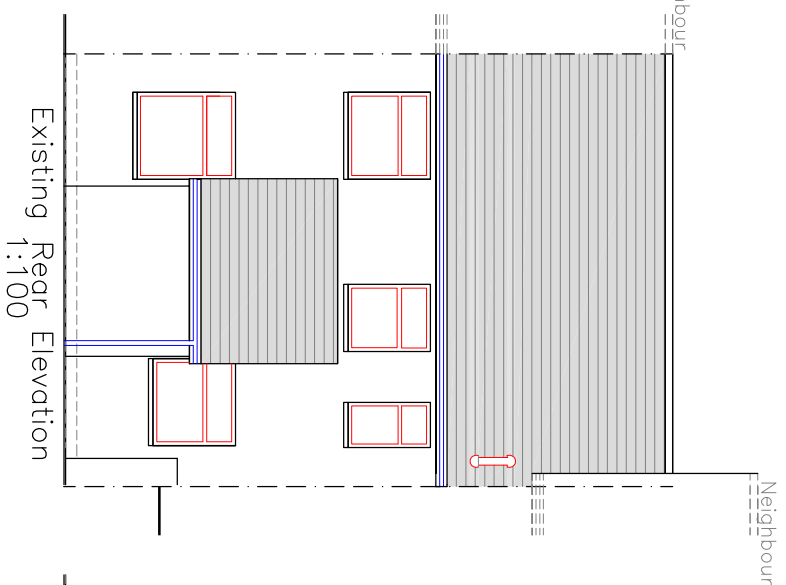
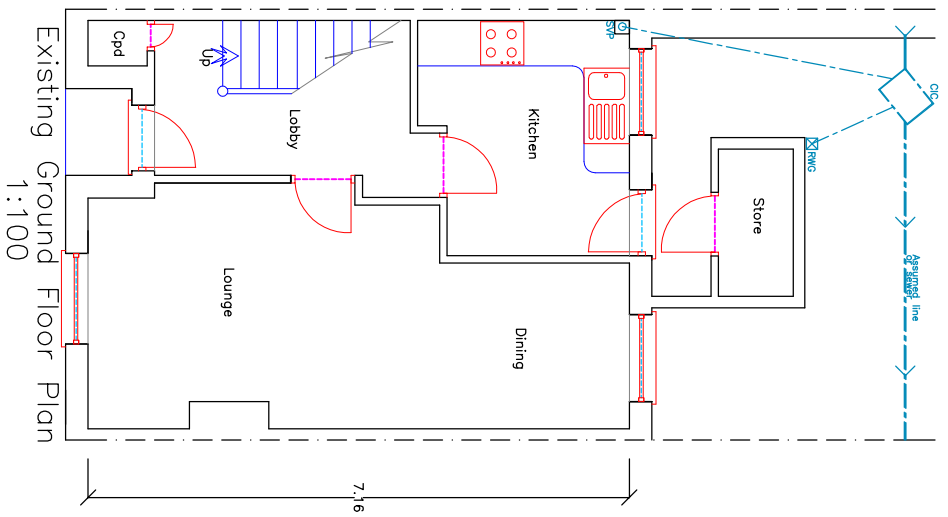
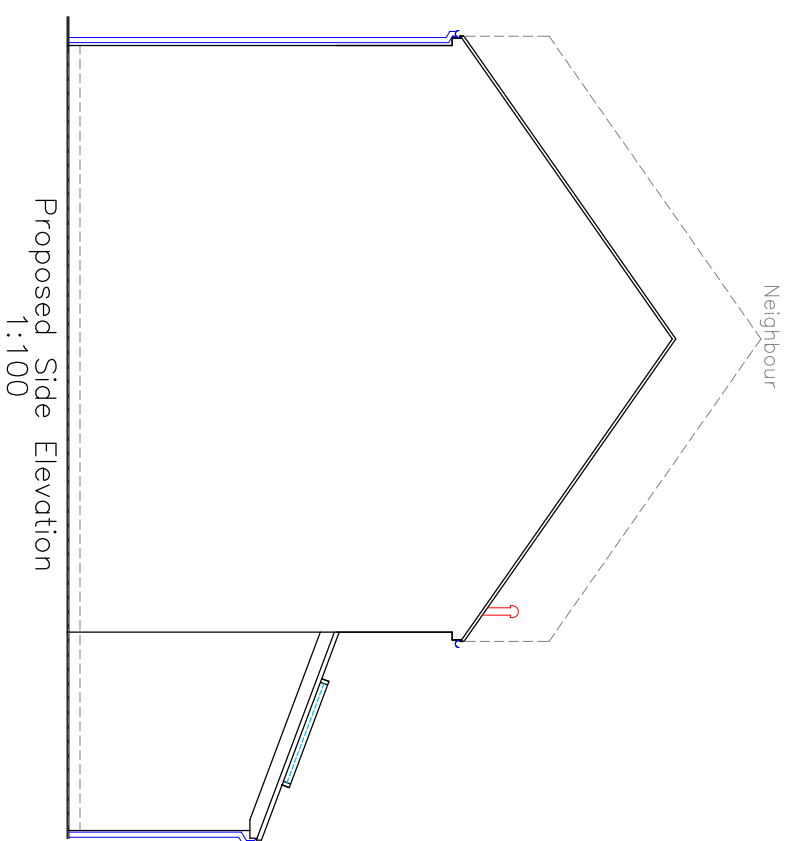
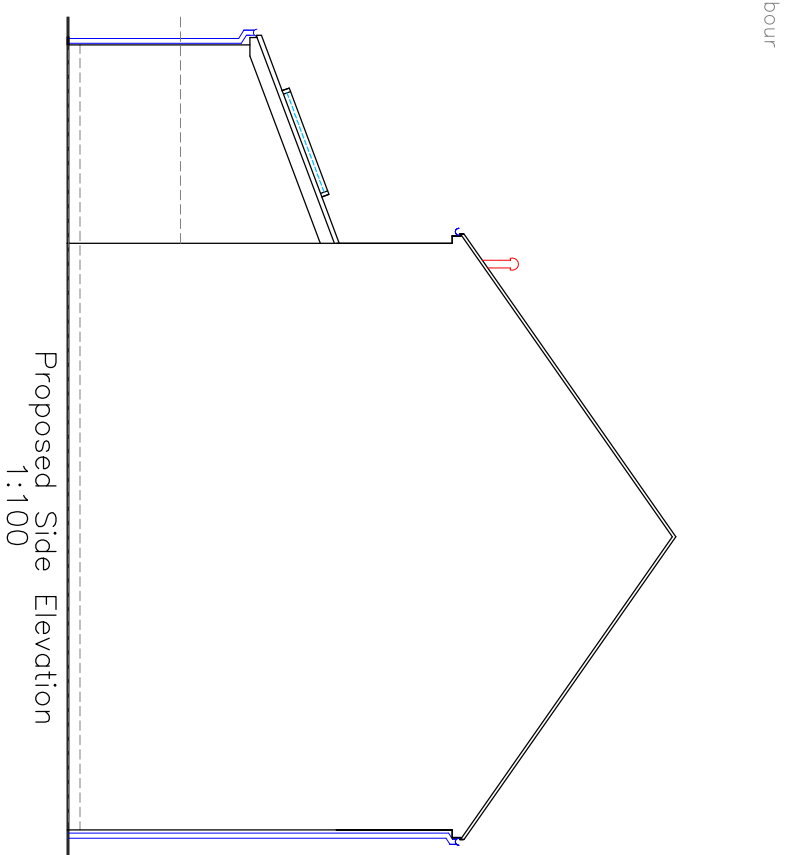
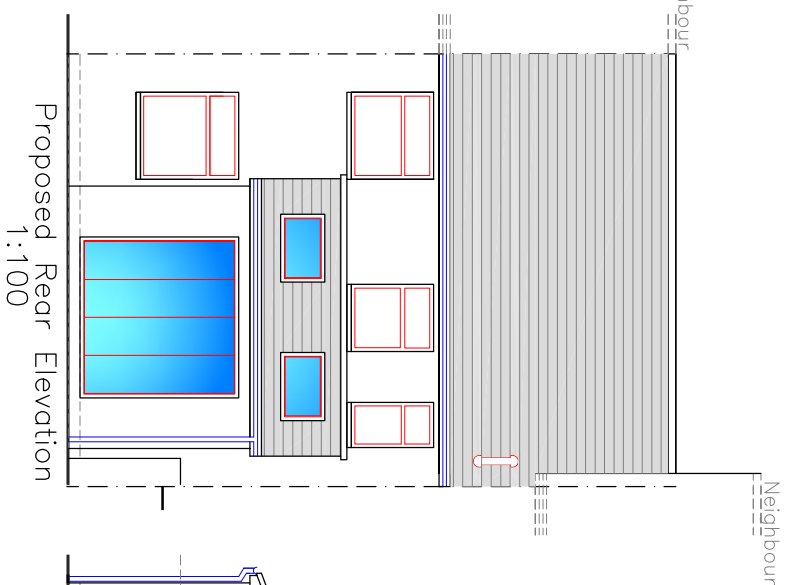
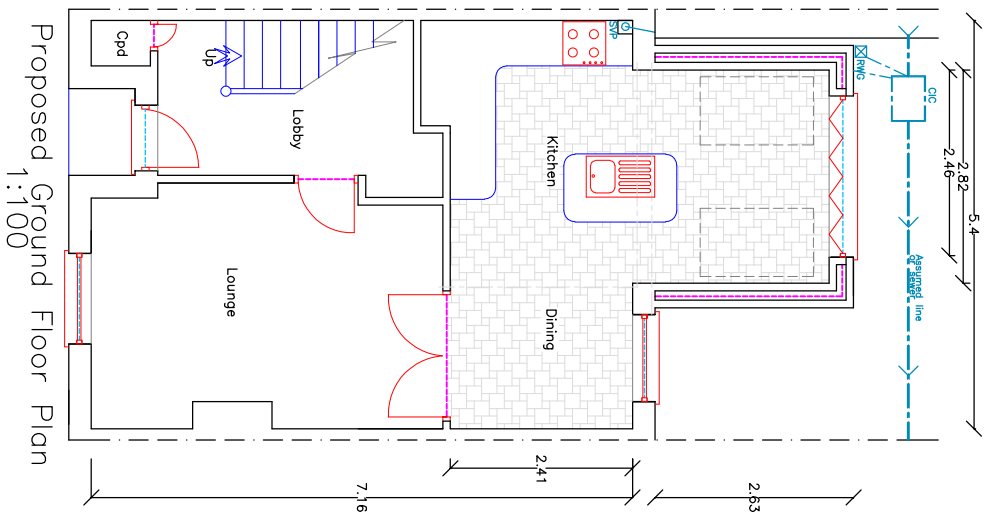
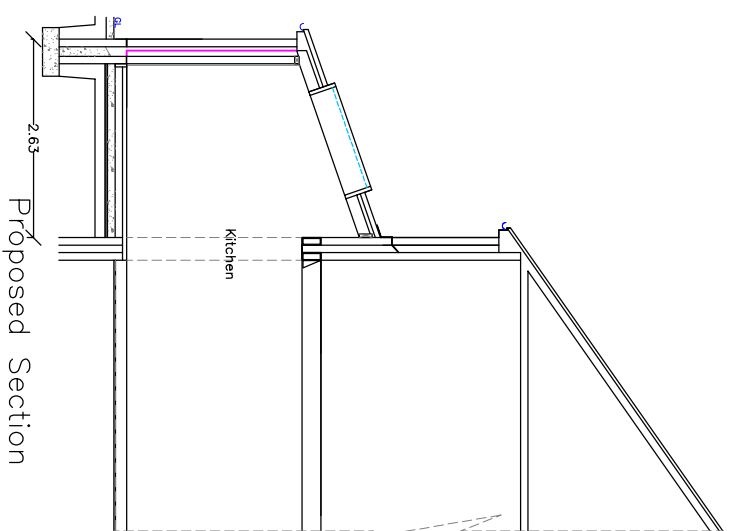


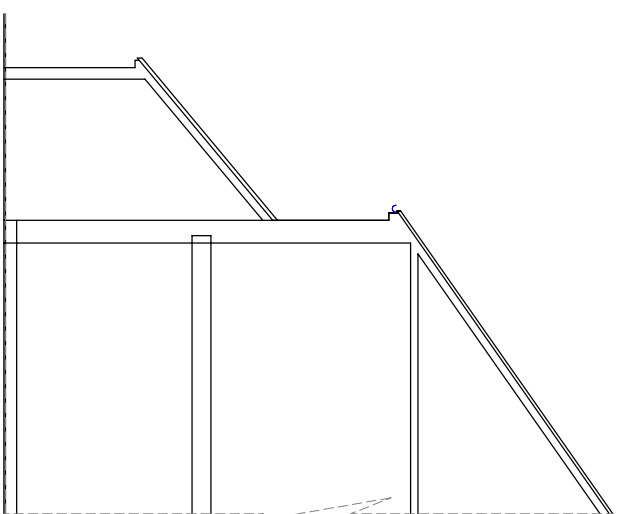

Finishes	
Roof:	Slate Tiles
Windows/RWG's:	Grey uPVC
Windows/Doors:	Grey uPVC
External walls:	Face Brick matching existing

If applicable – Guidance required from relevant authority for building over sewer agreement.

All dimensions and datums to be checked on site by contractor.

 Dyopia Design Architectural Studio	
Utopia Design	
<u>Architectural Services</u>	
Building Planning Application Support Pool/Thems: BSC (Hons) Tel: 01685 559230. Mob: 07908 725065	
Issued Only for Purpose Indicated	
Drawing Status: FOR PLANNING/8 REQS PURPOSES ONLY	
Messrs	21 Nyweswen Fach Aberdon MERTHR TDTOL CF46 4RL
Project	Demolition of Reed Ourthouse with Erection of Single Storey Extension with Internal Alterations
Drawn by	Paper
PT	Date 25.03.2021
Title	Scale
Existing & Proposed Plans Elevations & Sections	1:100 YNWSWEN FACH 21 0.