
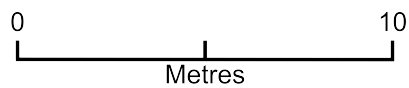


63 Roberts Avenue

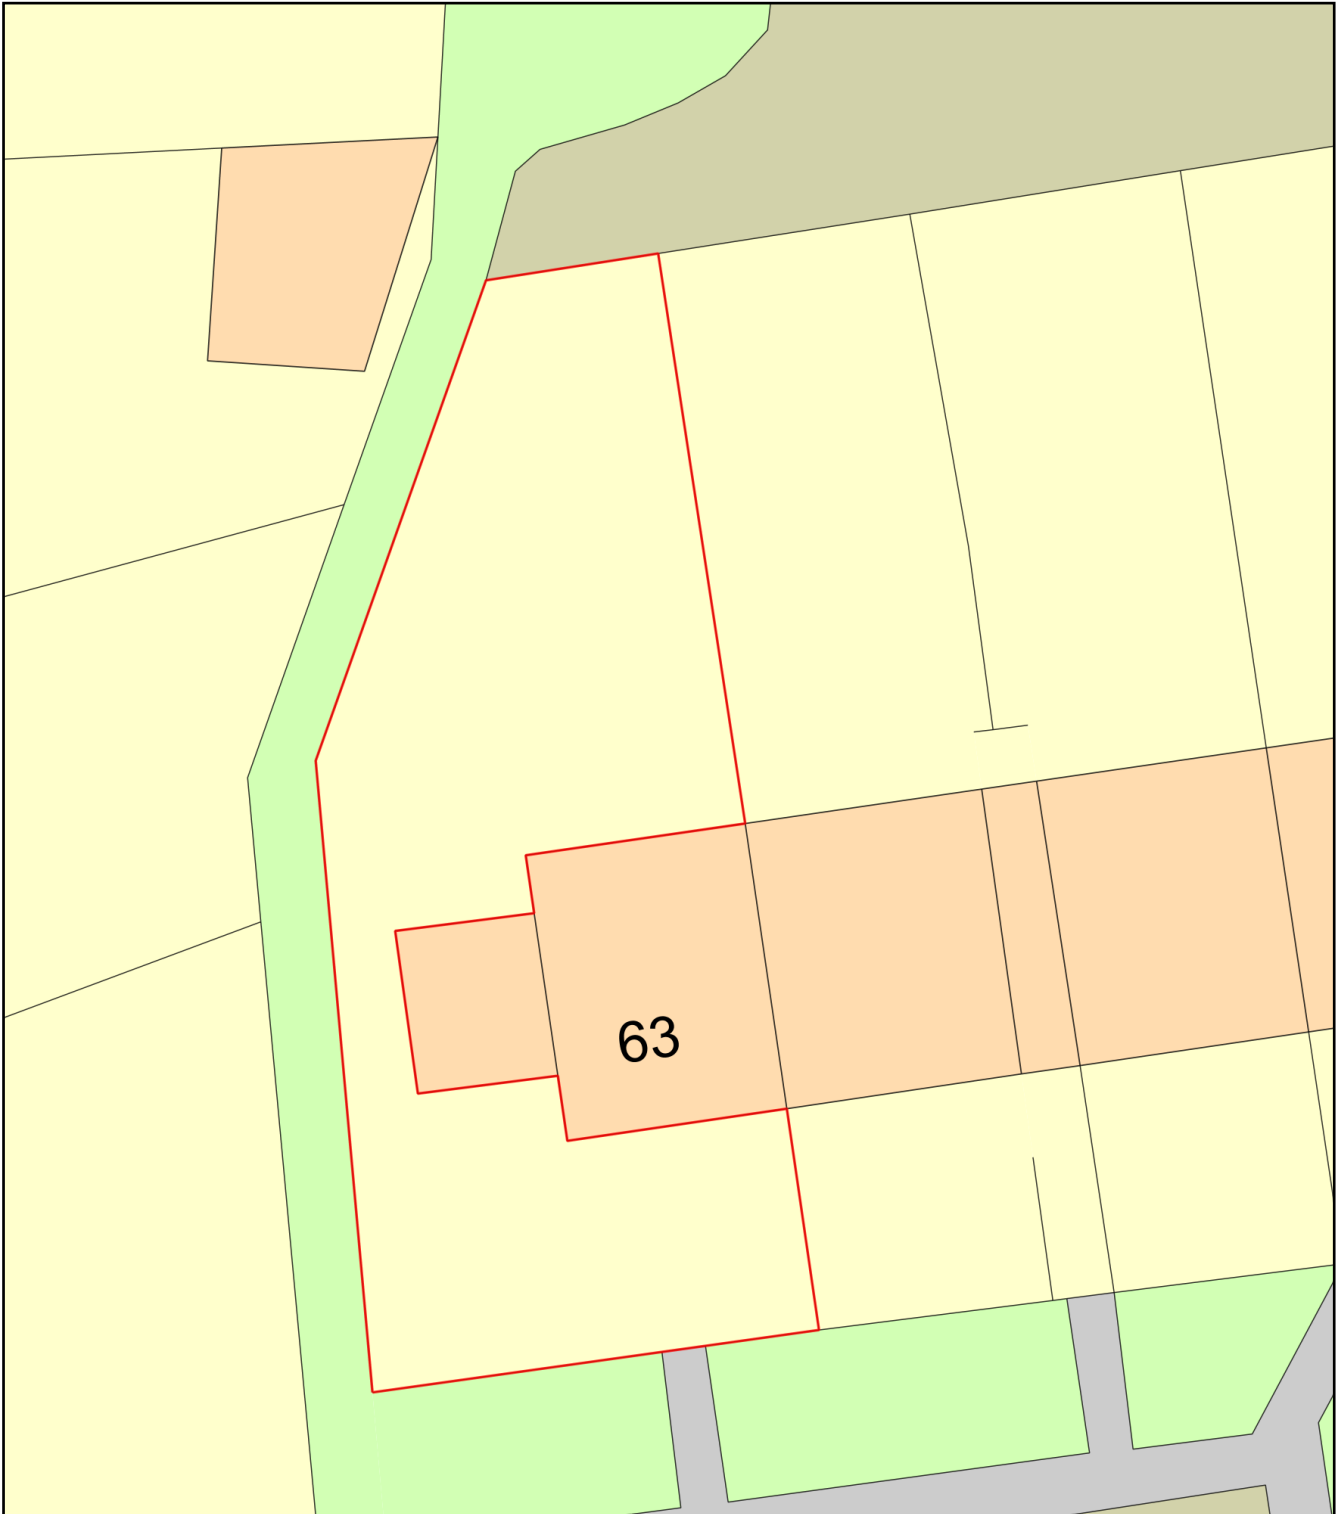

Plan Produced for: James Hunston

Date Produced: 28 Jan 2025

Plan Reference Number: TQRQM25028084858910

Scale: 1:200 @ A4