
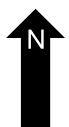
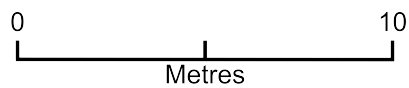


63 Roberts Avenue Driveway

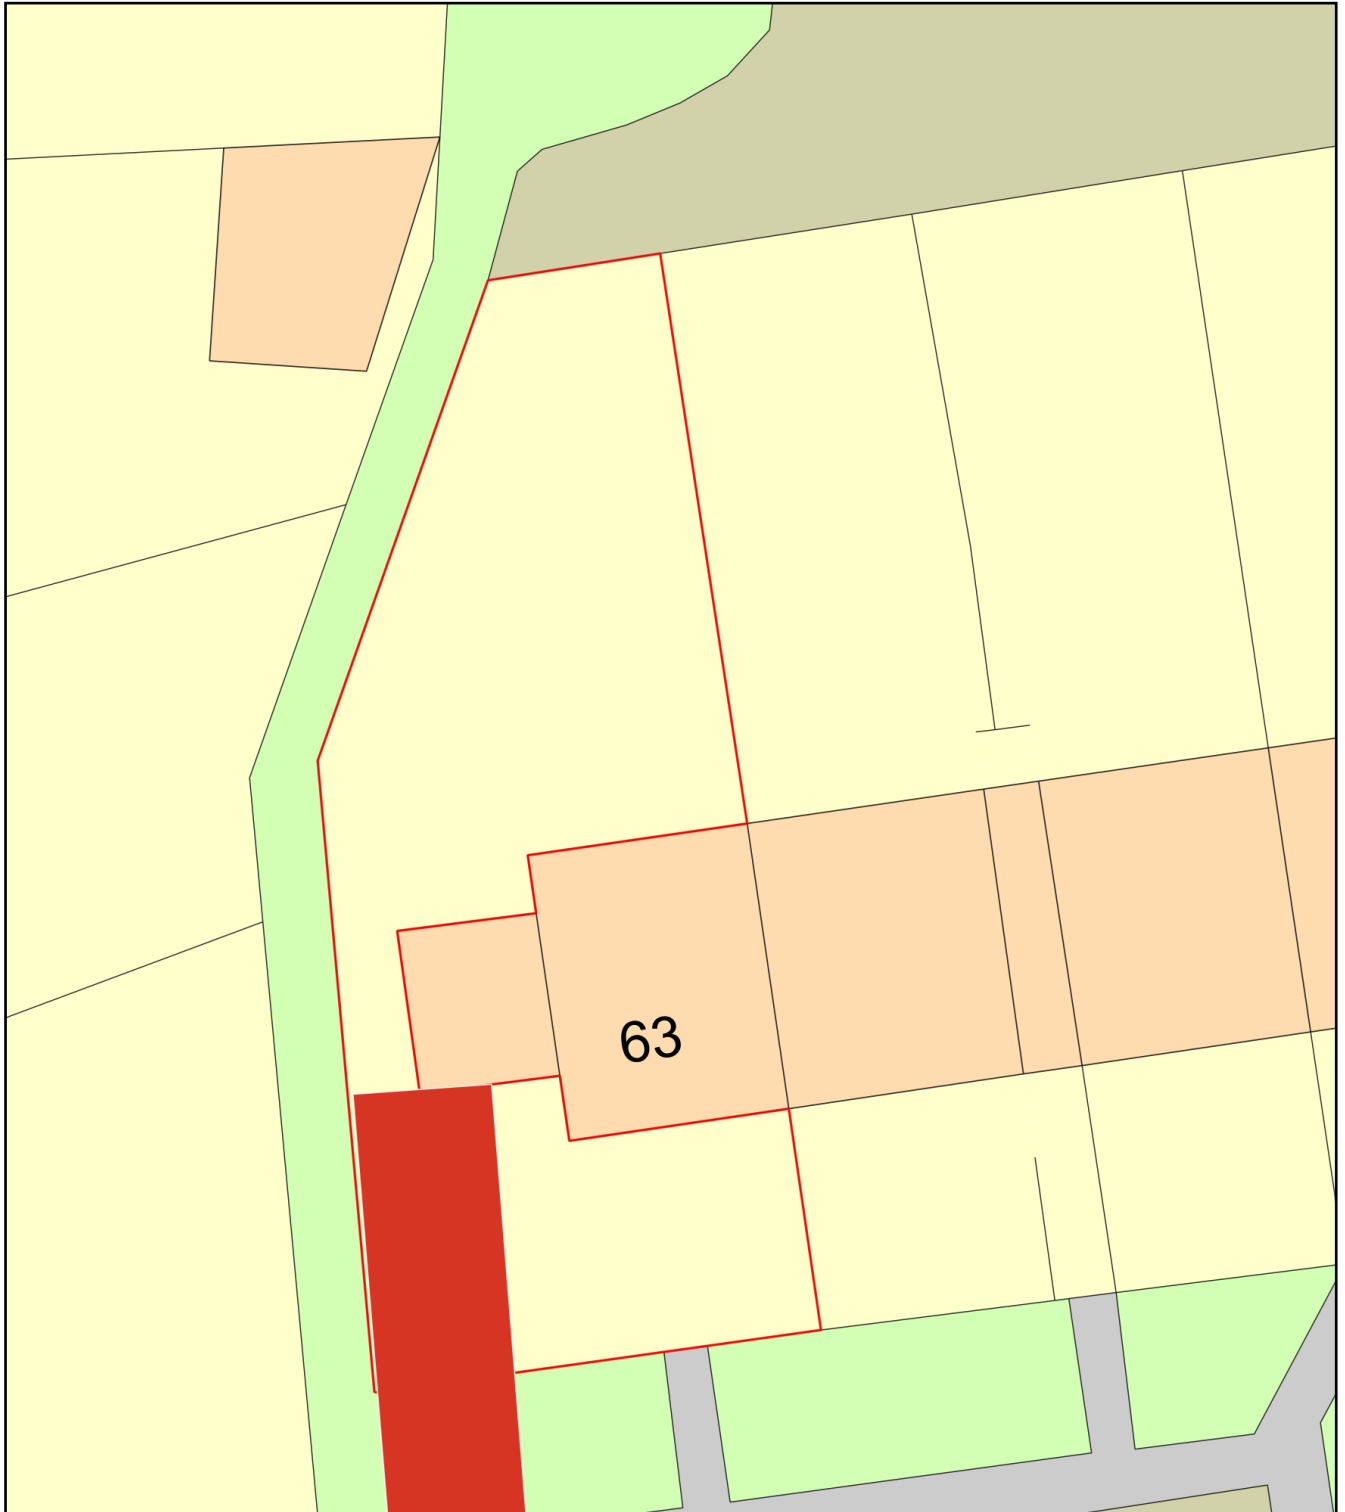

Plan Produced for: James Hunston

Date Produced: 28 Jan 2025

Plan Reference Number: TQRQM25028082734423

Scale: 1:200 @ A4