



ISP Shrewsbury Sparrow Terrace to be integrated into blockwork

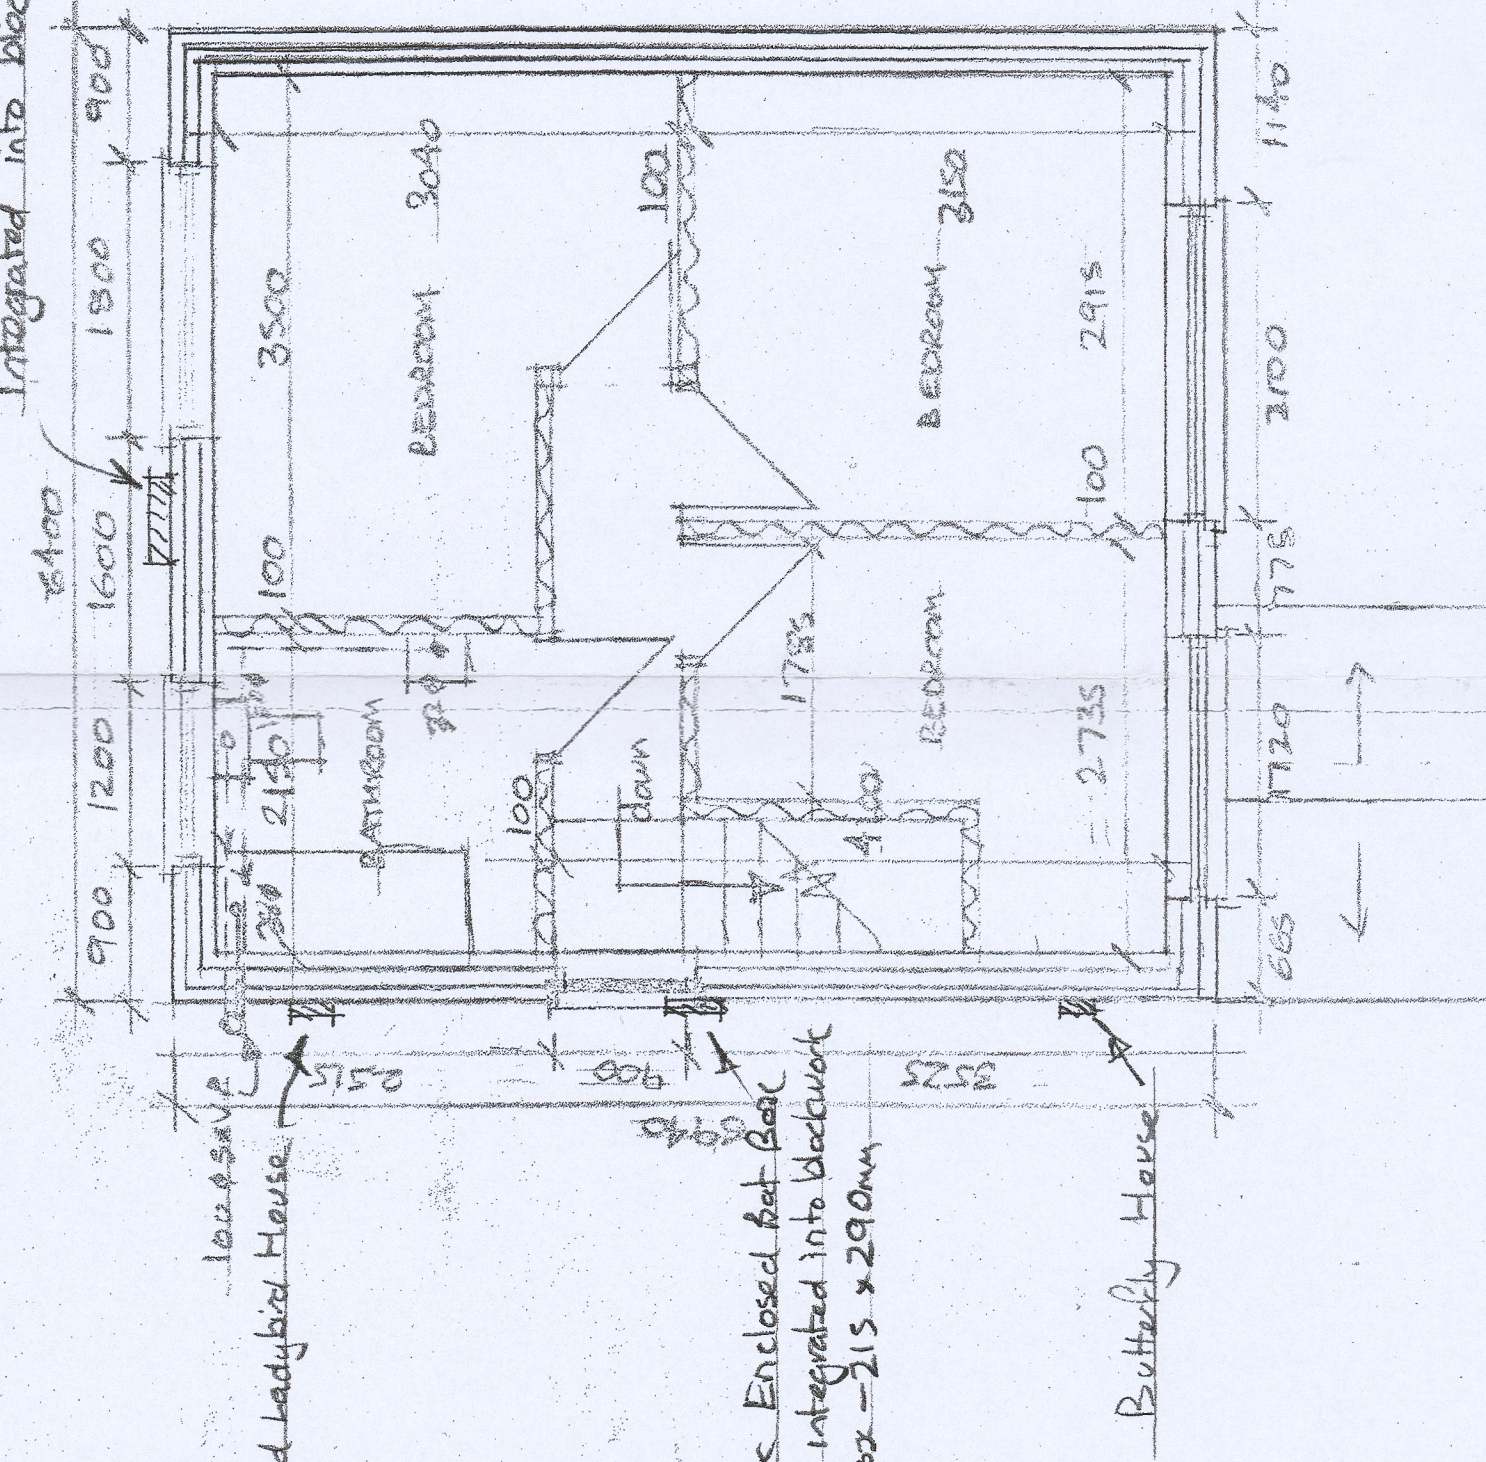


PROPOSED FIRST FLOOR PLAN 1:50

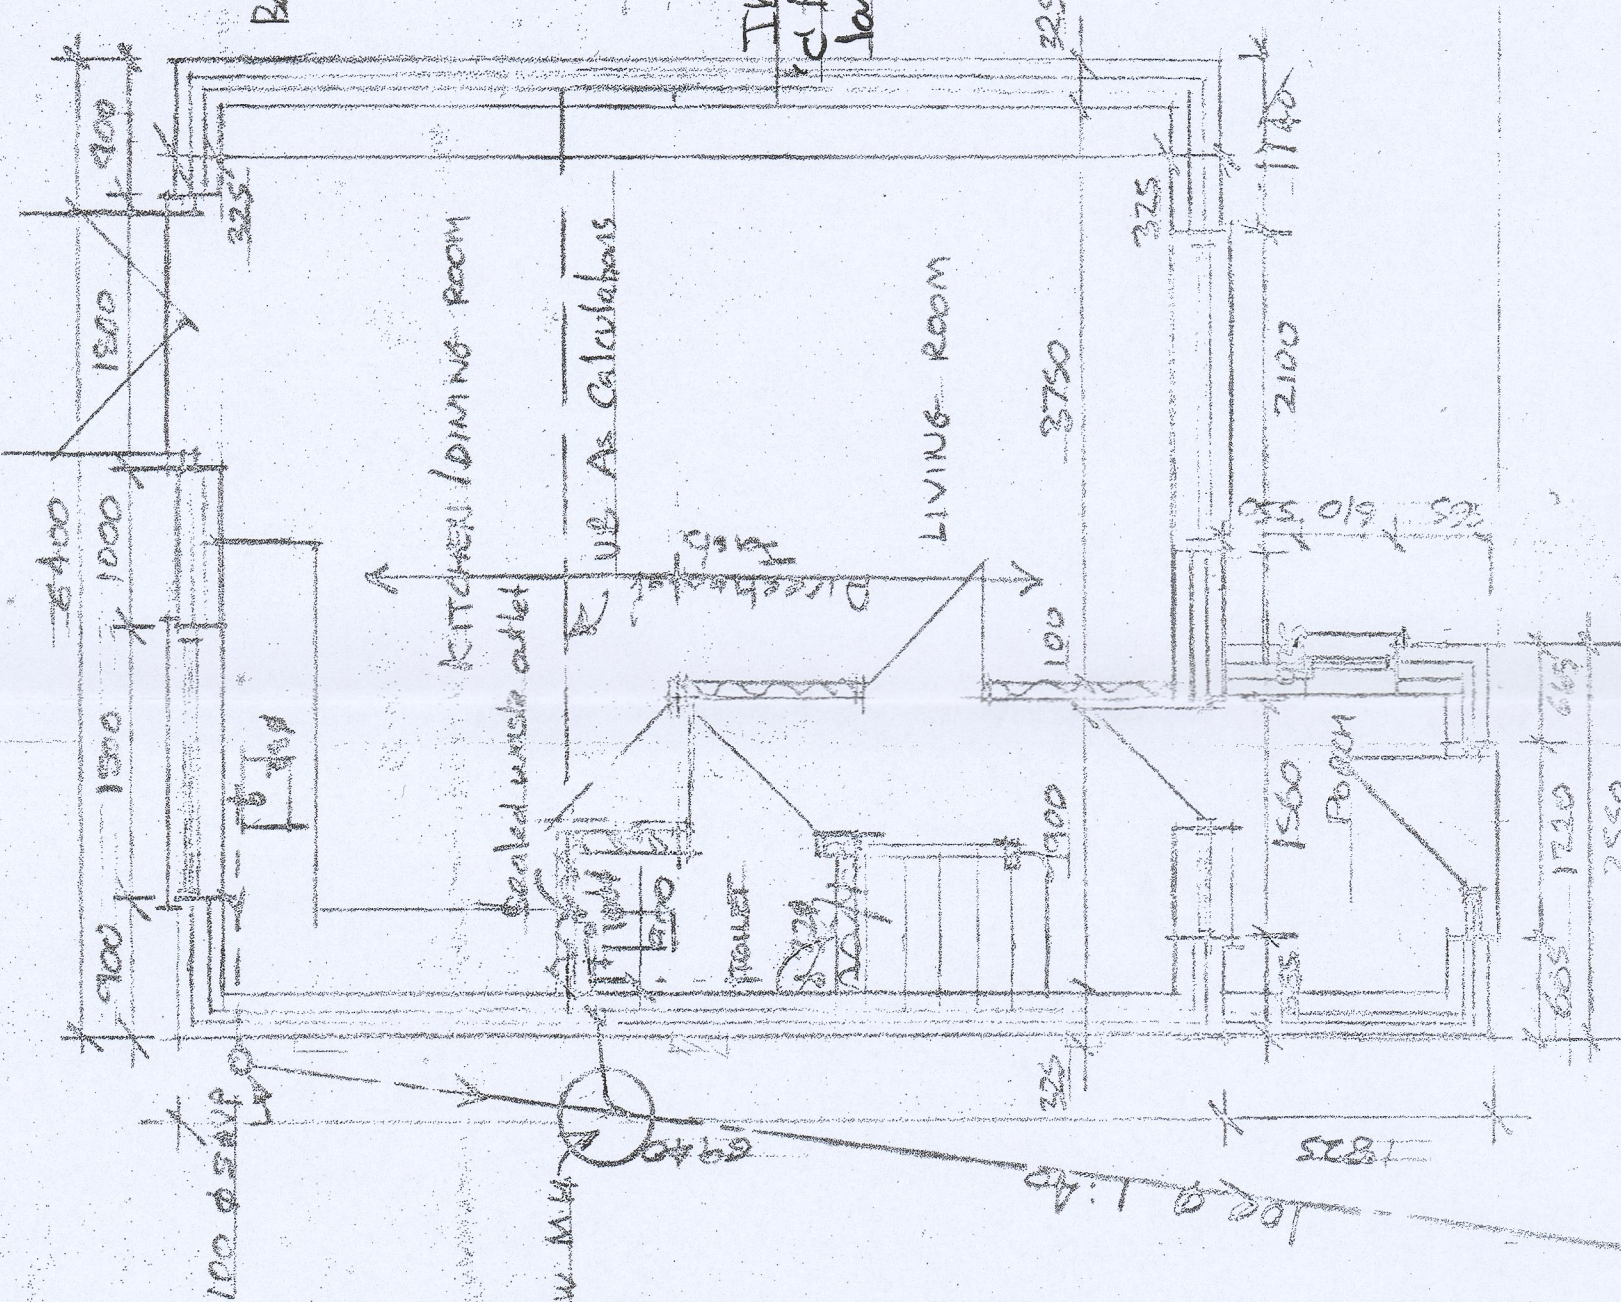


PROPOSED GROUND FLOOR PLAN 1:50

Slates or breathable felt and treated battens on manufacture of masonry max 600mm

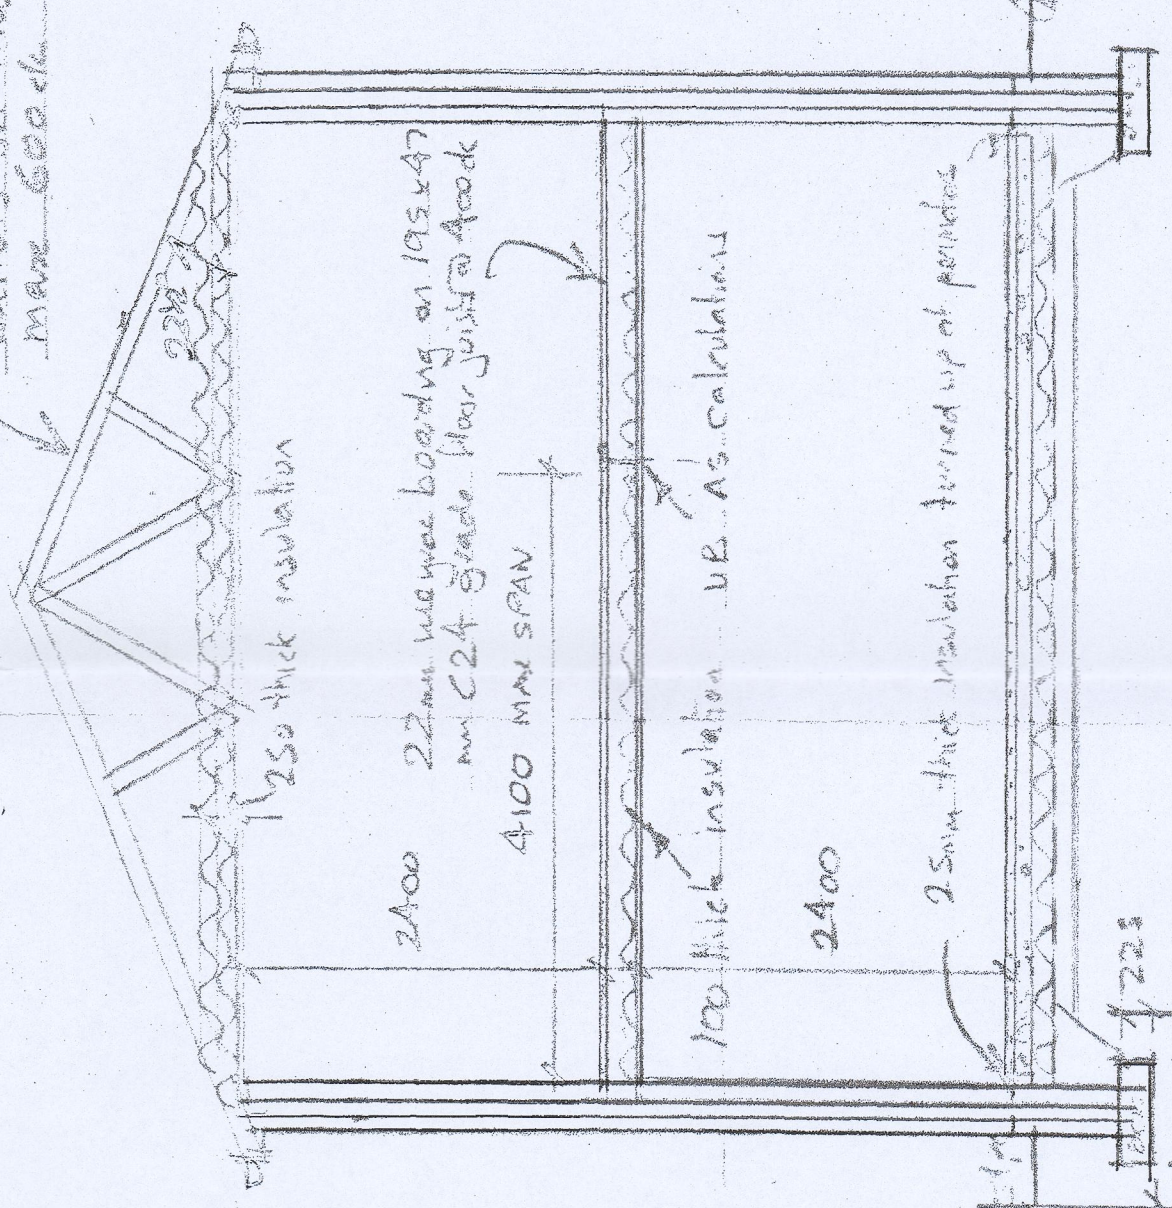


TYPICAL SECTION 1:50


ELEVATIONS of PROPOSED SHED

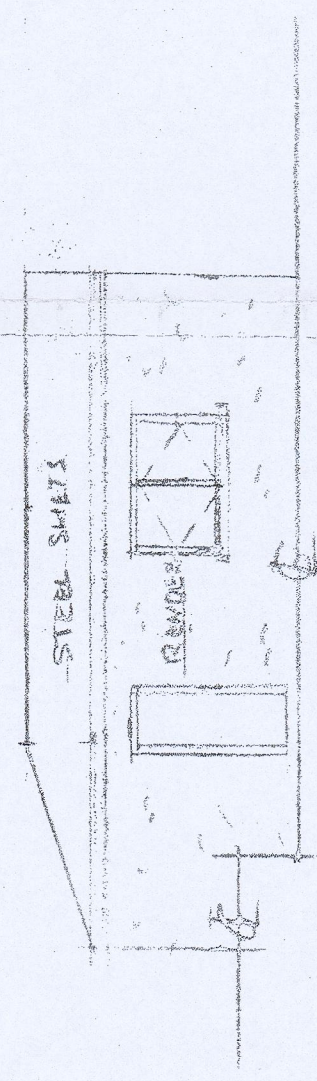

PROPOSED SOUTH WEST ELEVATION 1:100

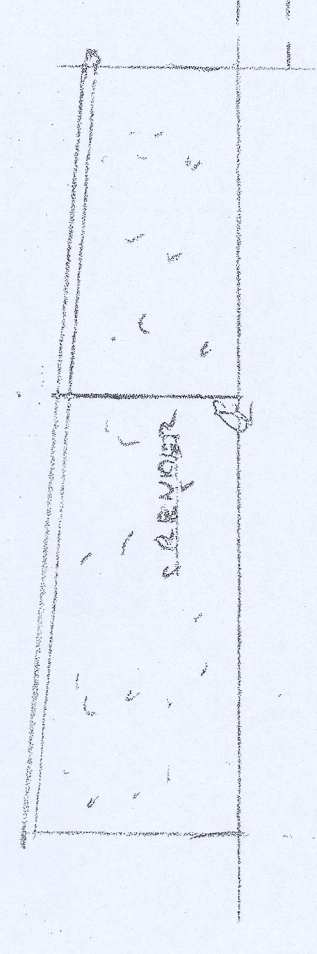

PROPOSED NORTH ELEVATION 1:100

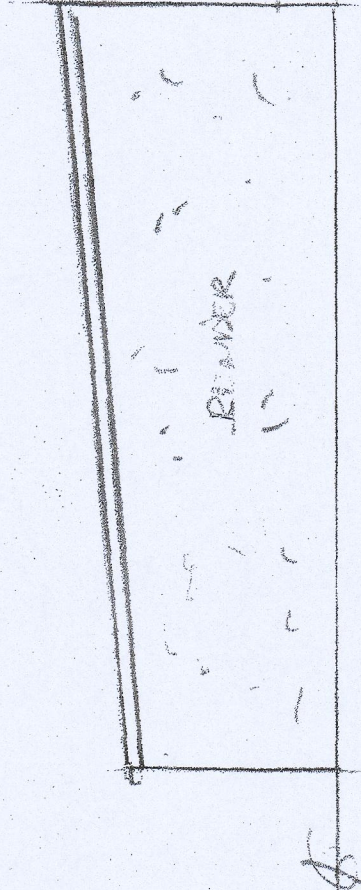


PROPOSED SOUTH EAST ELEVATION 1:100

JOB			
PROPOSED NEW HOUSE ADJACENT TO EXISTING HOUSE ECOLOGICAL ENHANCEMENTS (B&H)			
ADDRESS			
1 MA NORAVI, QUEENSDALE, MERTHYR TYDFIL			
DATE	SCALE	DATE	SCALE
4 of 4	1:50, 1:100	AVR 2021	1:50, 1:100
DRAWN		A. COLLINS	

FEB 2021
MARCH 2021

A

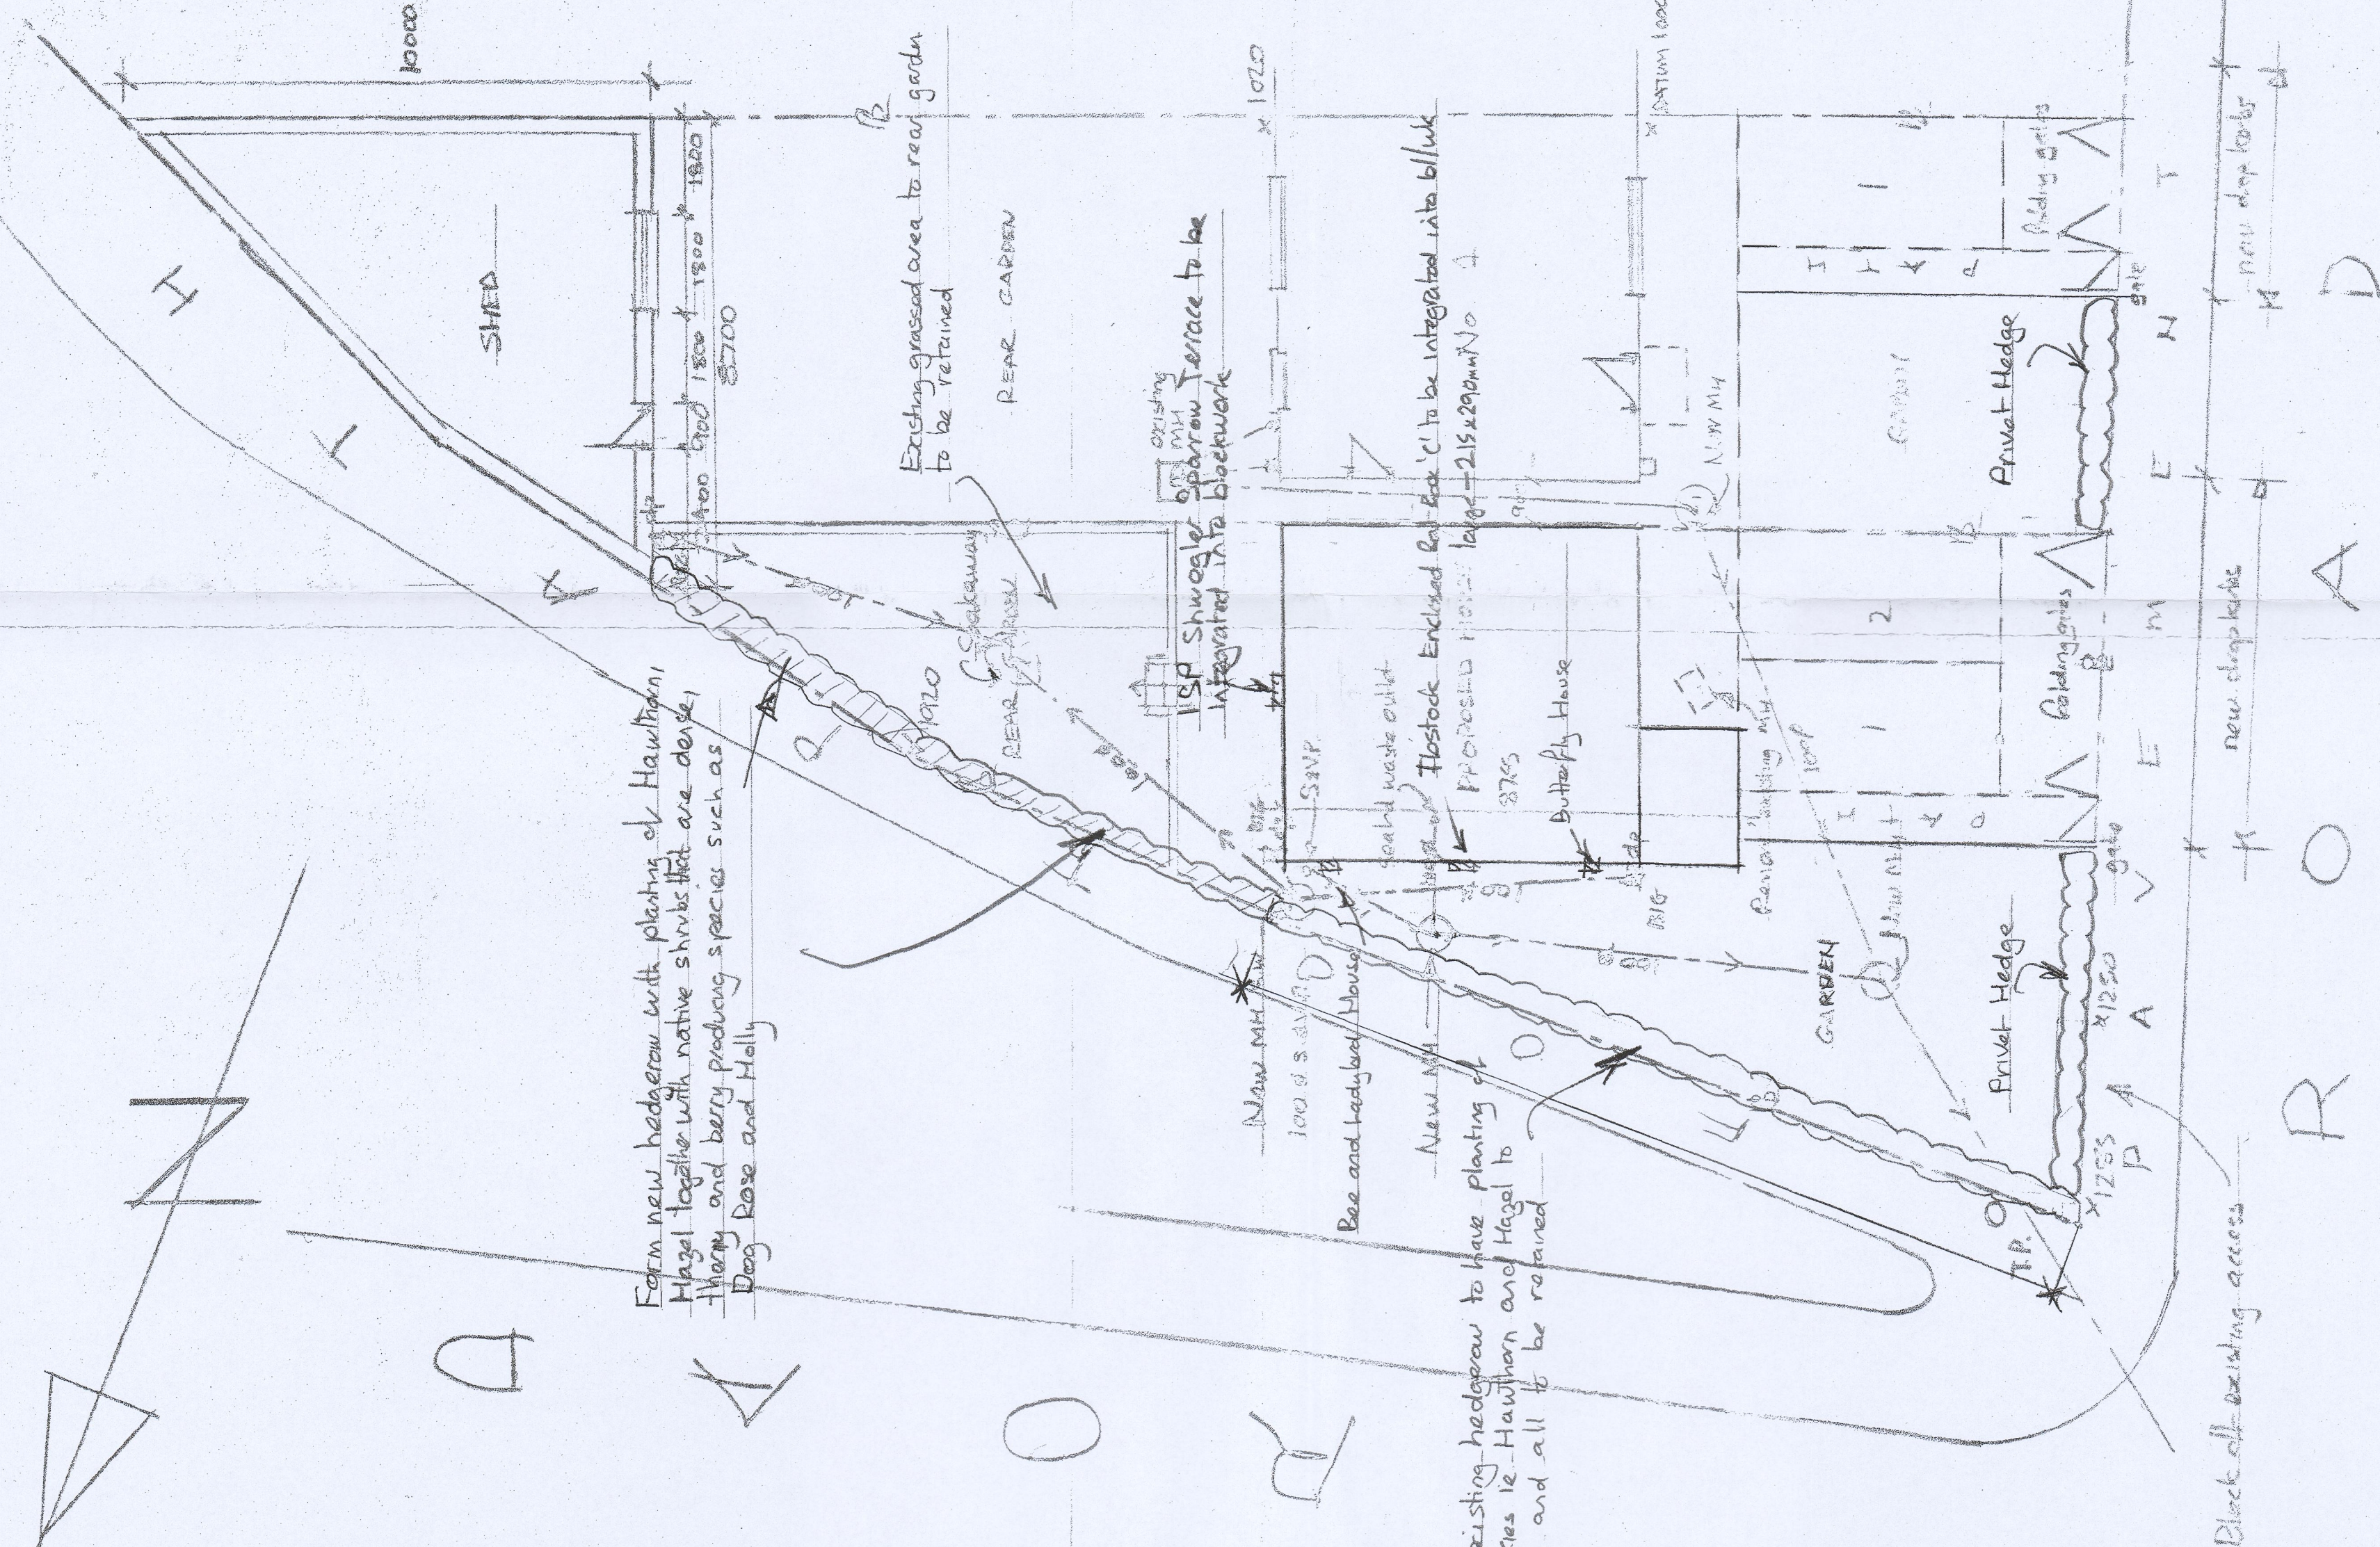

PROPOSED SITE LAYOUT 1:100

Form new hedgerow with planting of Hawthorn, Hazel, together with native shrubs that are desirable and berry producing species such as Dog Rose and Holly

Existing grassed area to rear garden to be retained

ISP Shrewsbury Sparrow Terrace to be integrated into blockwork

Hoststock Enclosed but Box 'C' to be integrated into blockwork

Butterfly House

Private Hedge

Private Hedge

Block off existing access

R O A D