


Details other than those indicated on plans to comply with the current Building Regulations and allied legislation

DW no 3 of 4

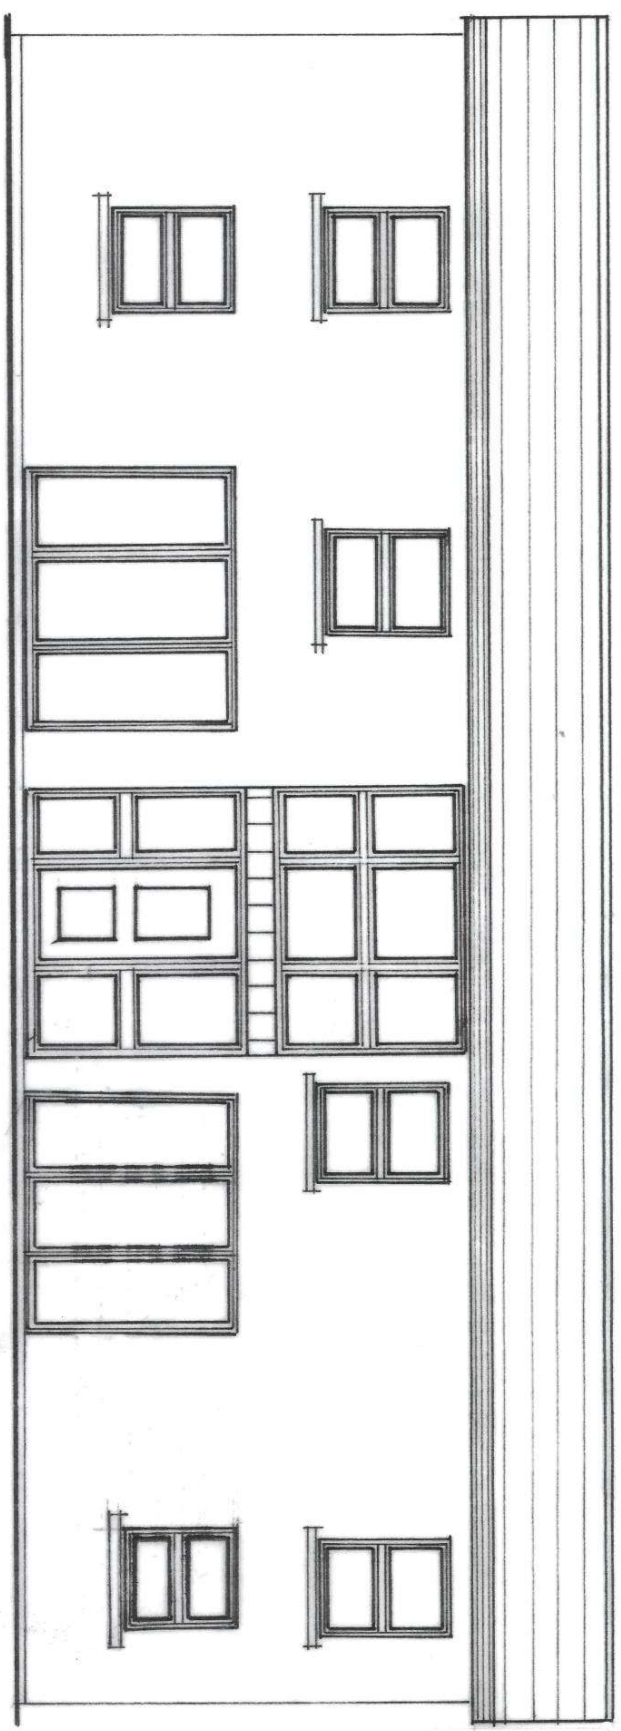

Window openings to be 1/20th of floor area and fitted with 4000mm² trickle vents for background ventilation

Proposed Front

SCALE 1:50


Details other than those indicated on plans to comply with the current Building Regulations and allied legislation

Note draws for Planning Permission purposes only

Draw no 4 of 4

650 x 550mm pedestal W.H.B., 1700 700mm
Standard bath, both to have 75mm deep seal traps
with 40mm diameter waste to backing inlet gully
/S.V.P., 375mm low level symphonic W.C. to have
100mm trapped outlet and run to chamber/S.V.P.

Existing soil and vent

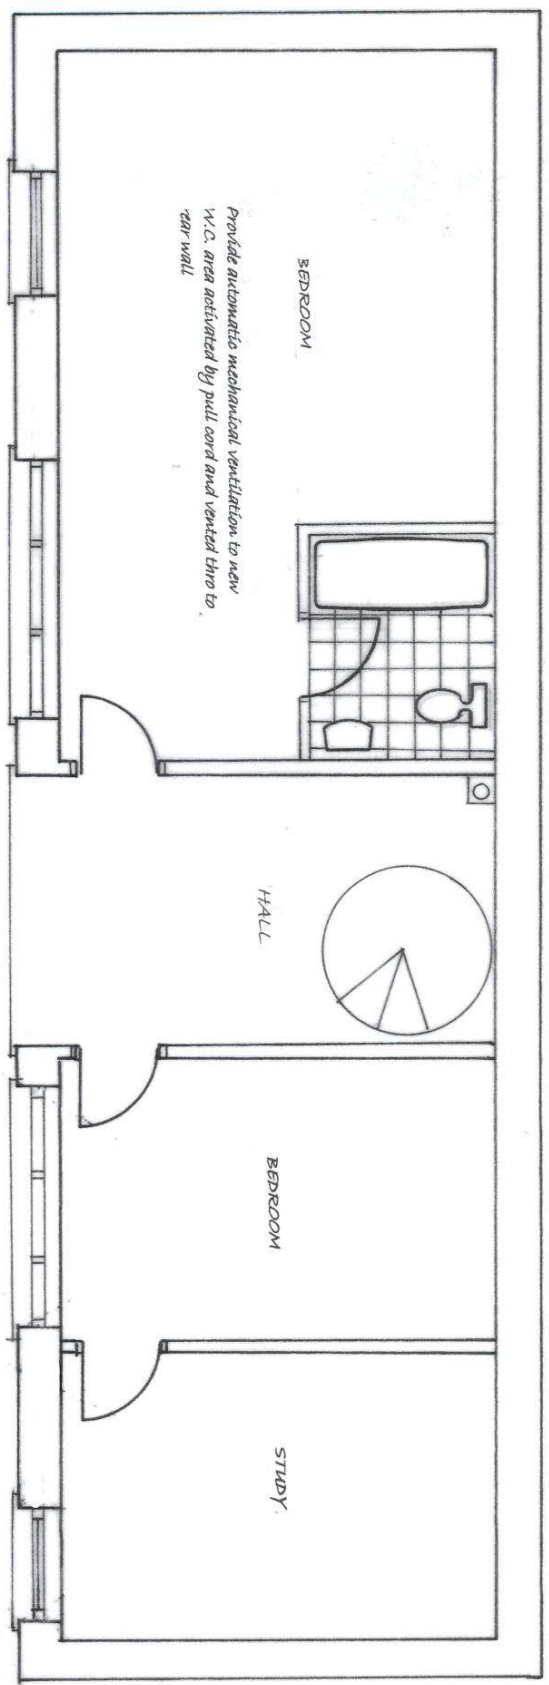

SCALE 1:50

Proposed Ground

Floor to former garage area to be 75mm Celotex on membrane with a 25mm weepole boarding finish.
Construct 100x50mm frame to form internal cavity, suitable membrane, 25mm insulation, plasterboard and skim.