
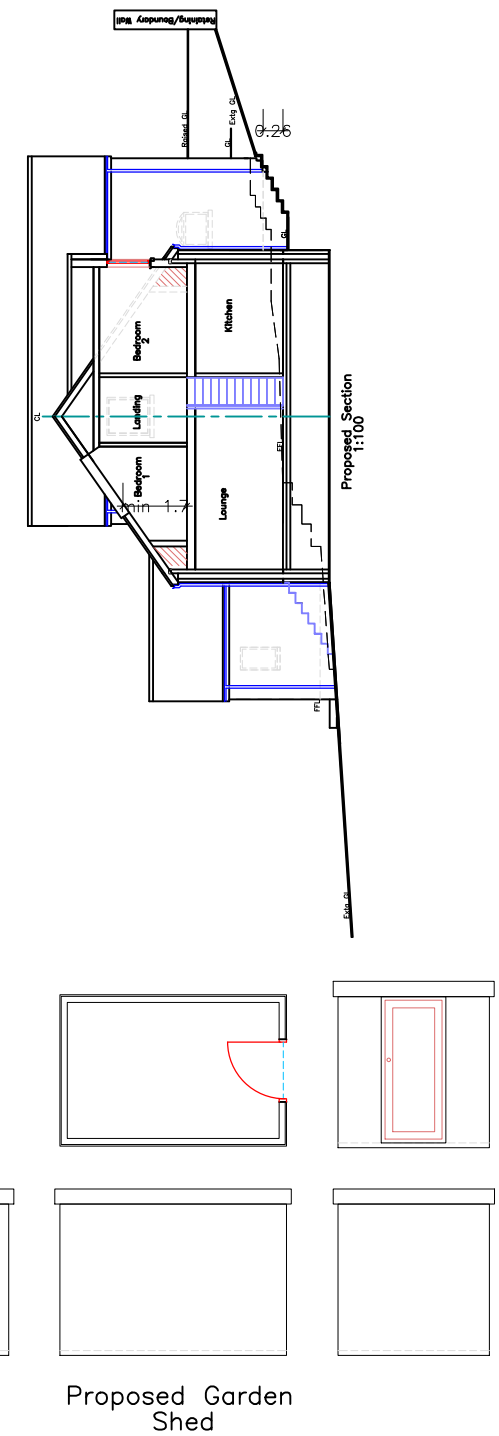
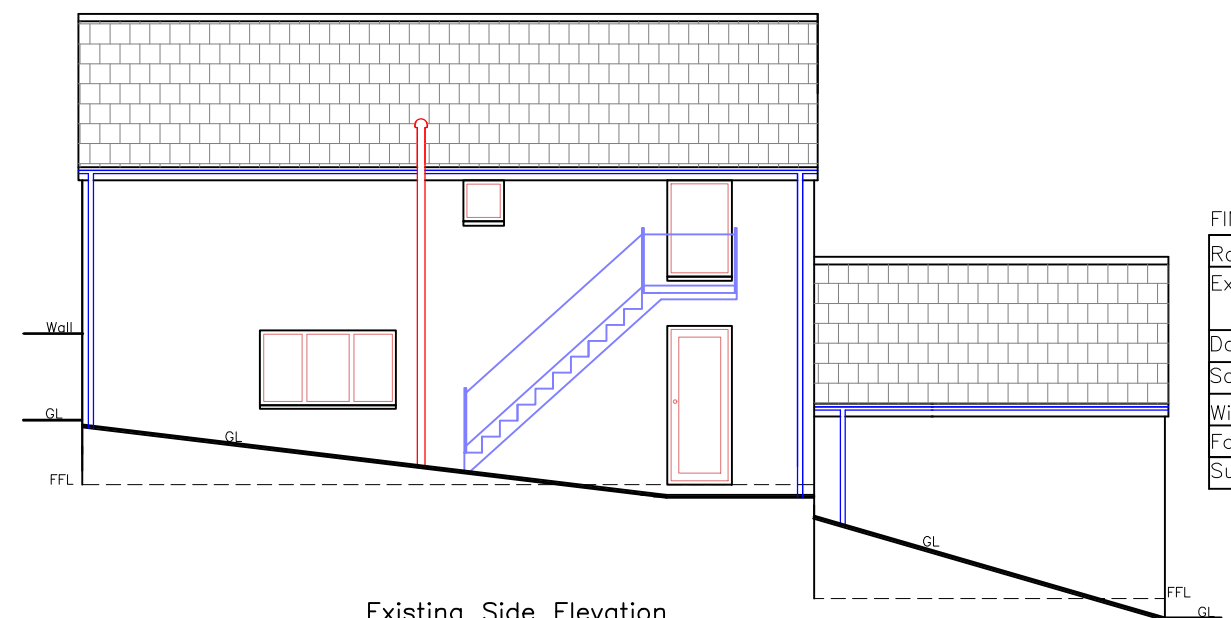
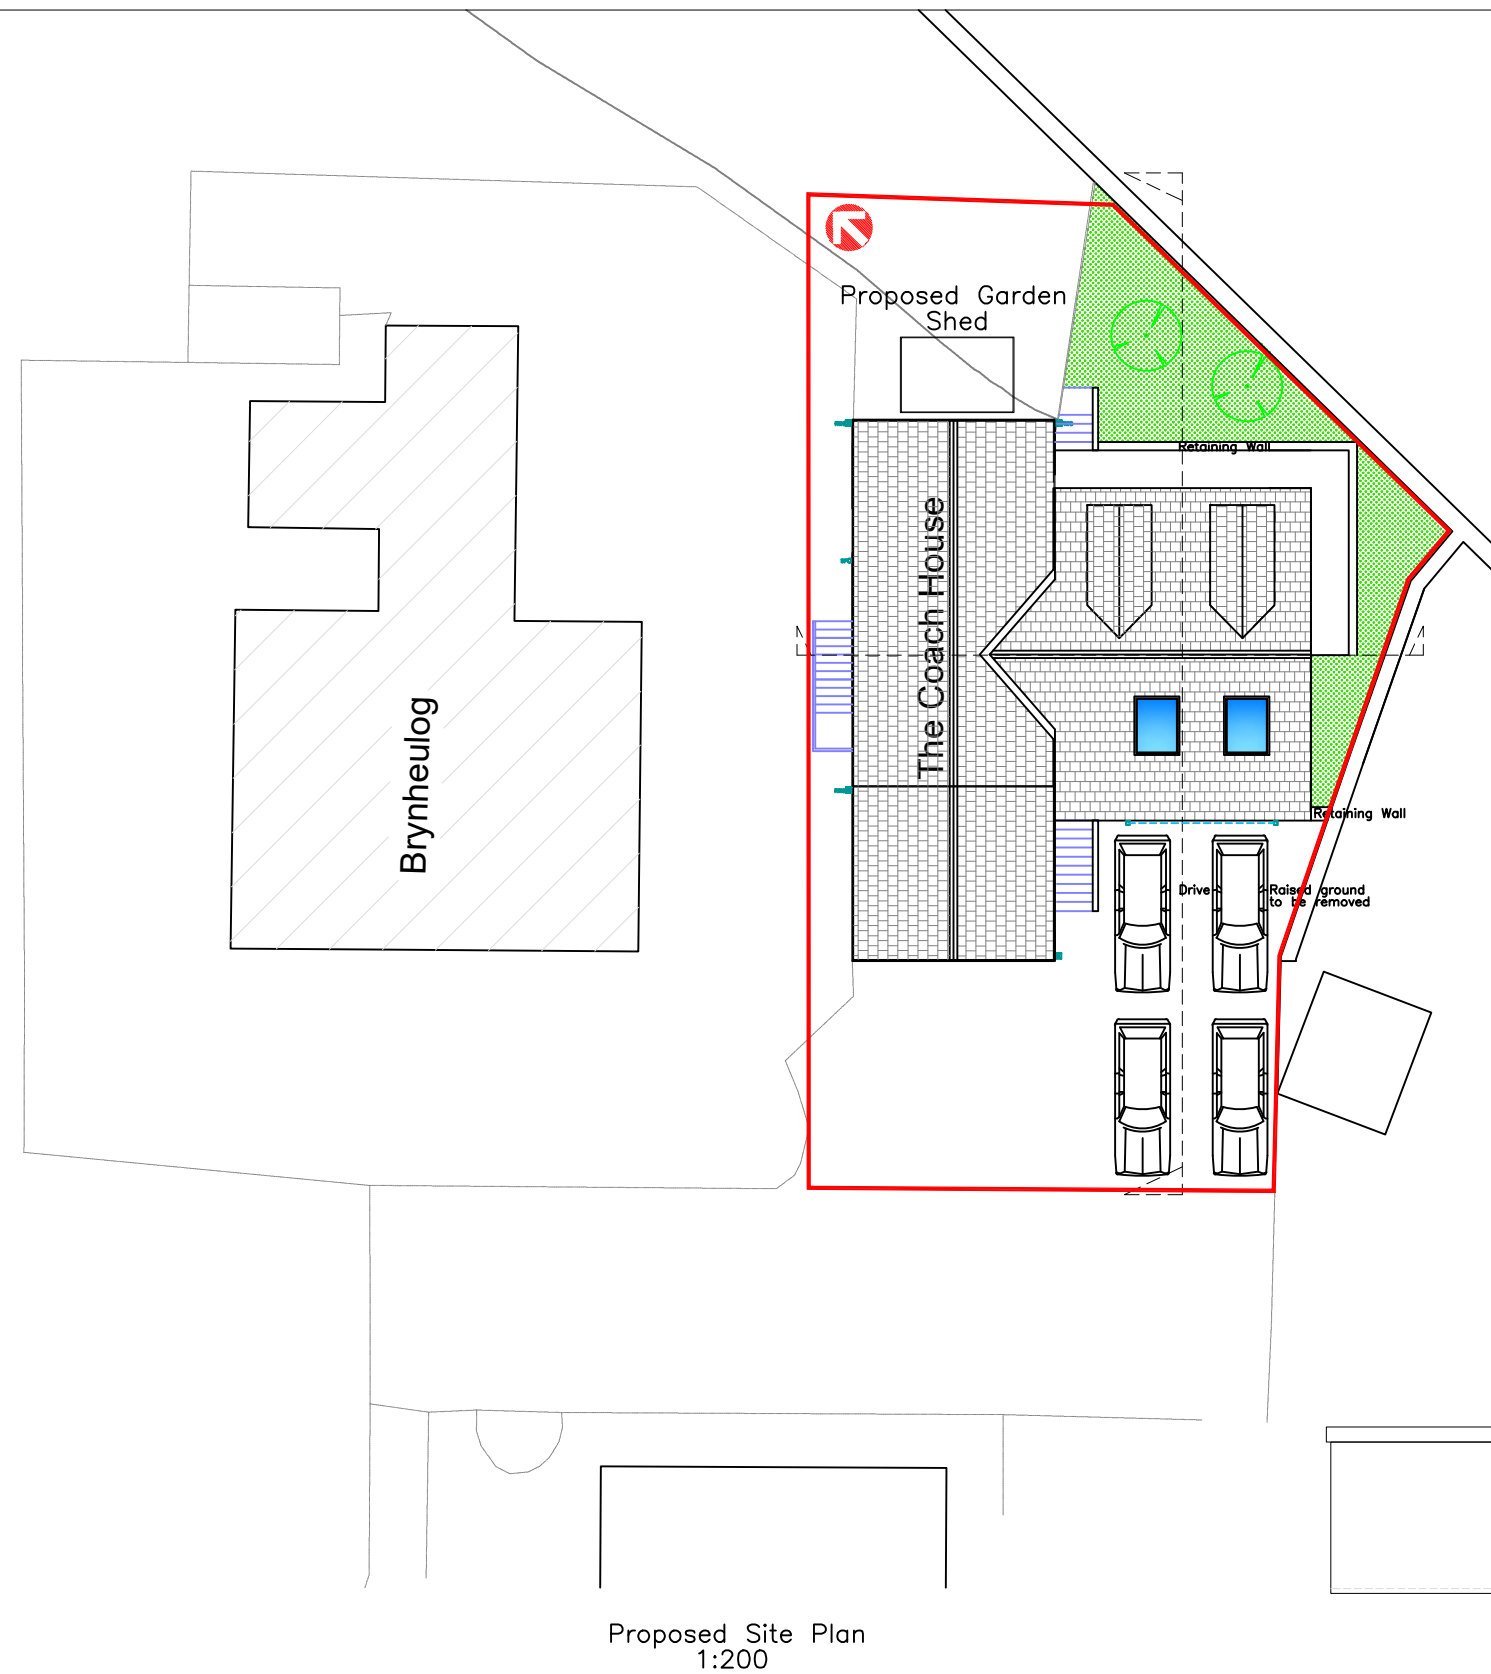
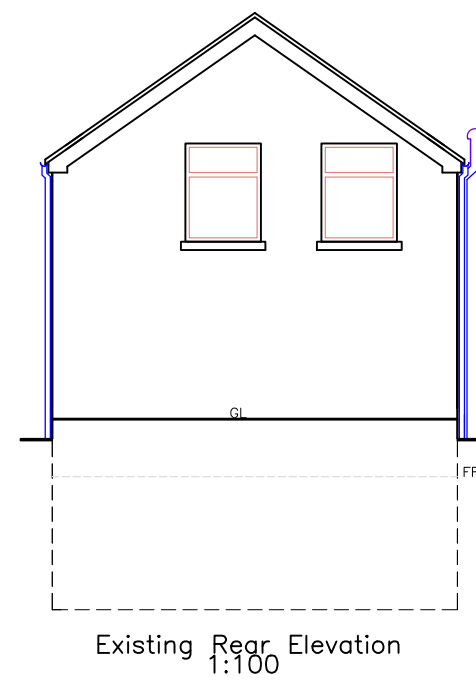
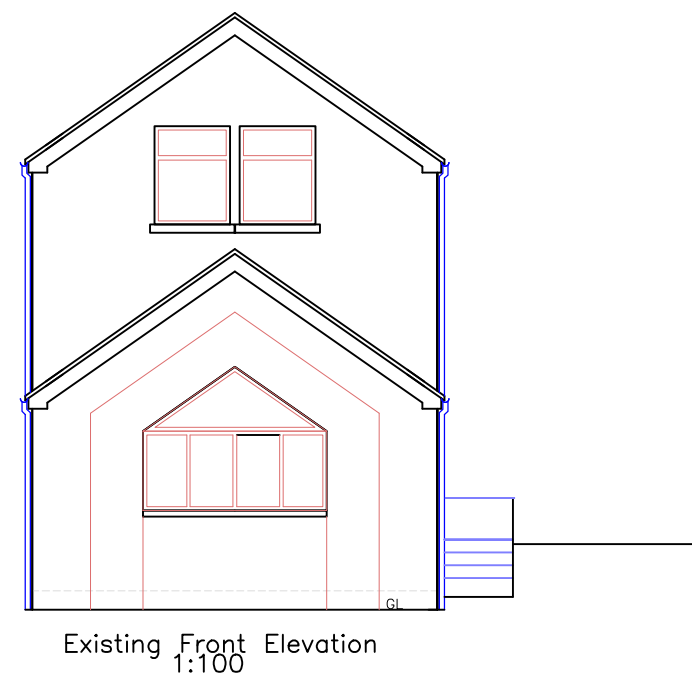
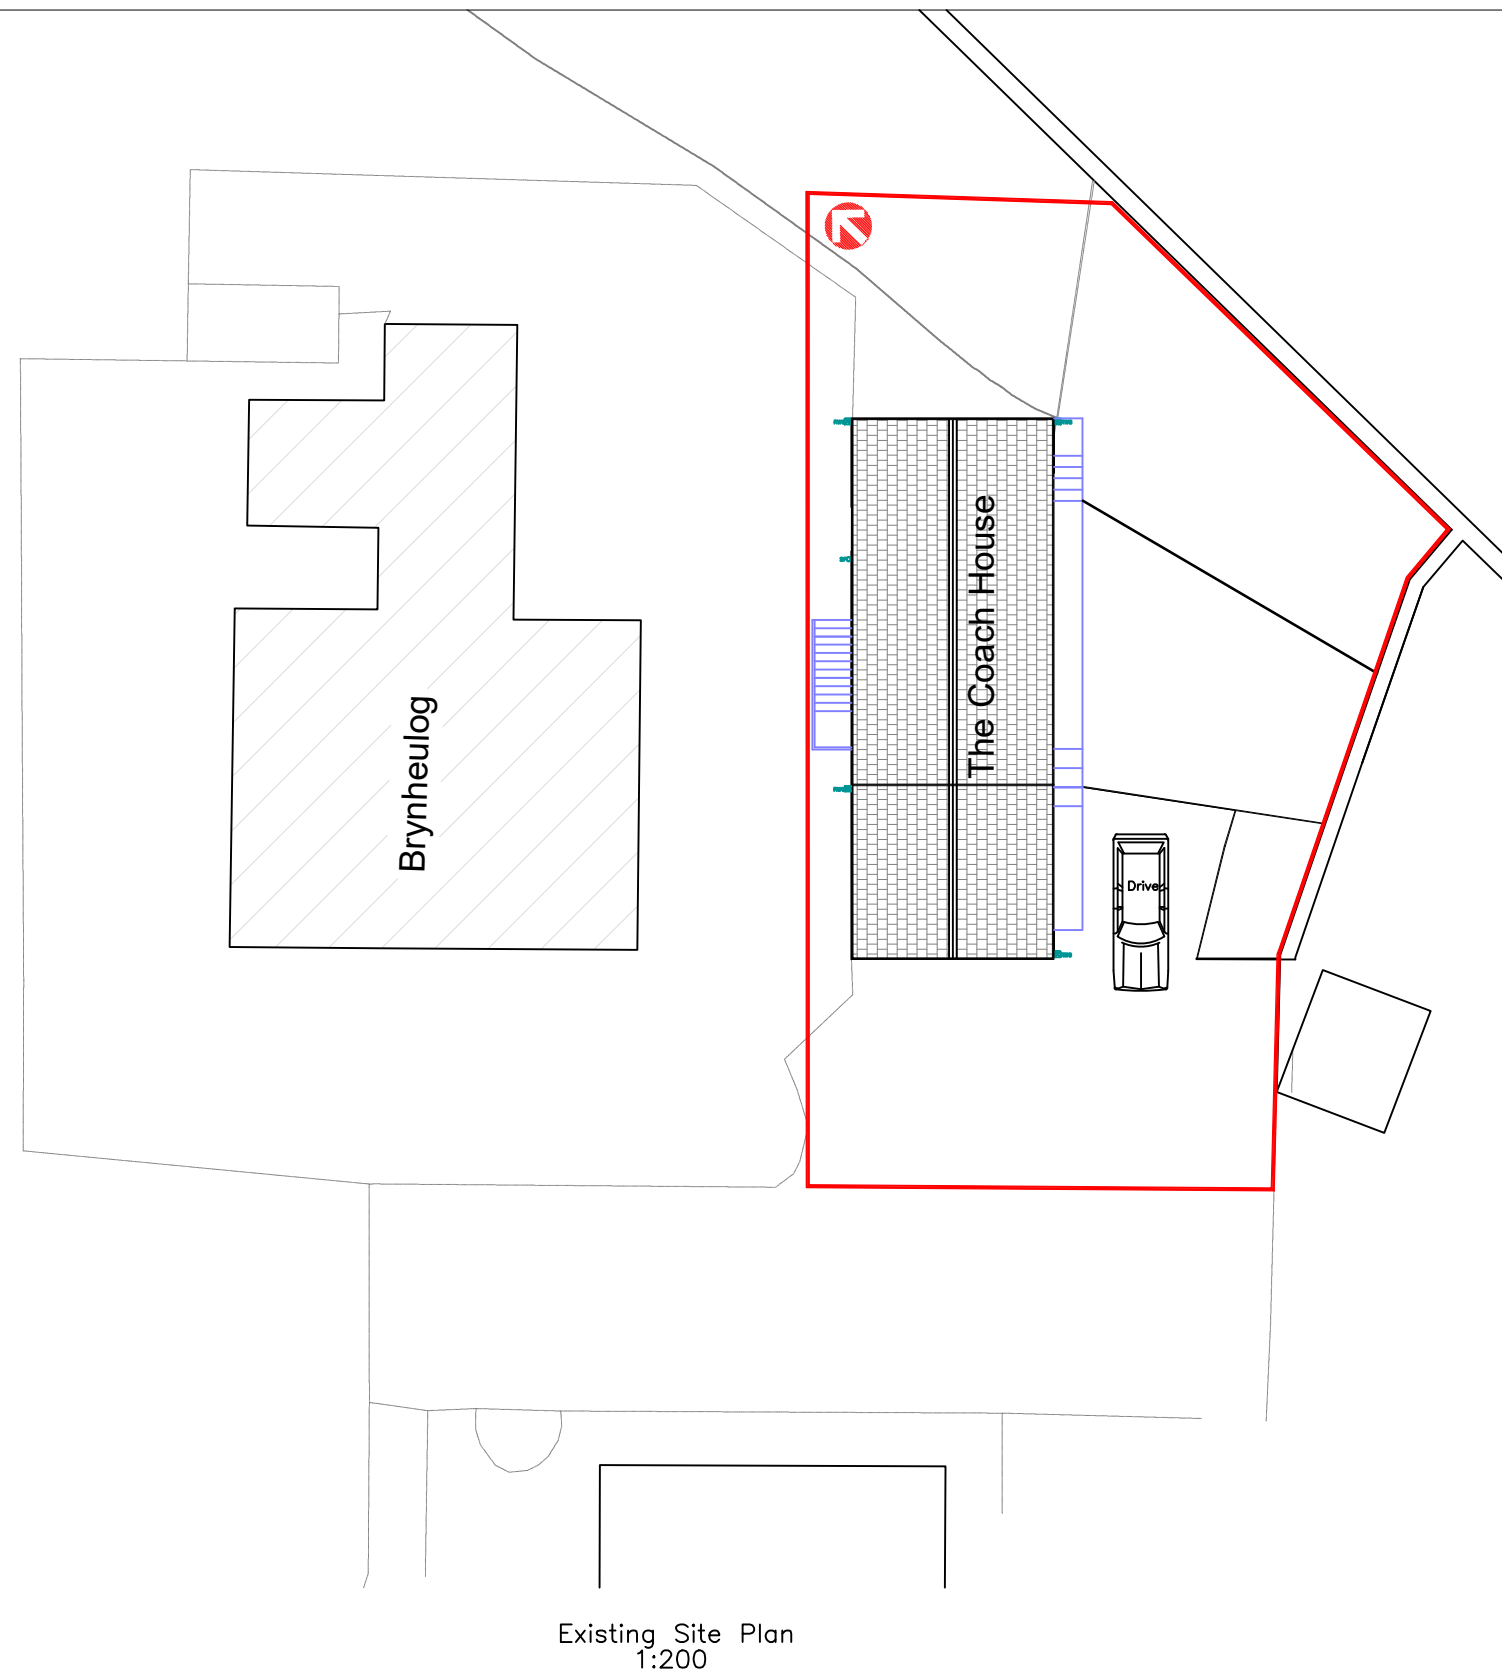
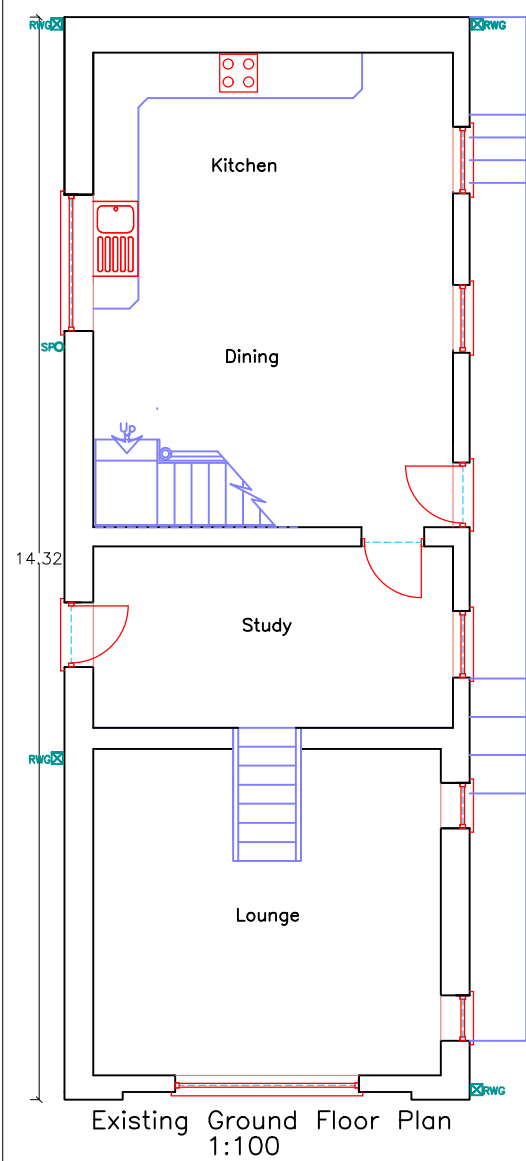


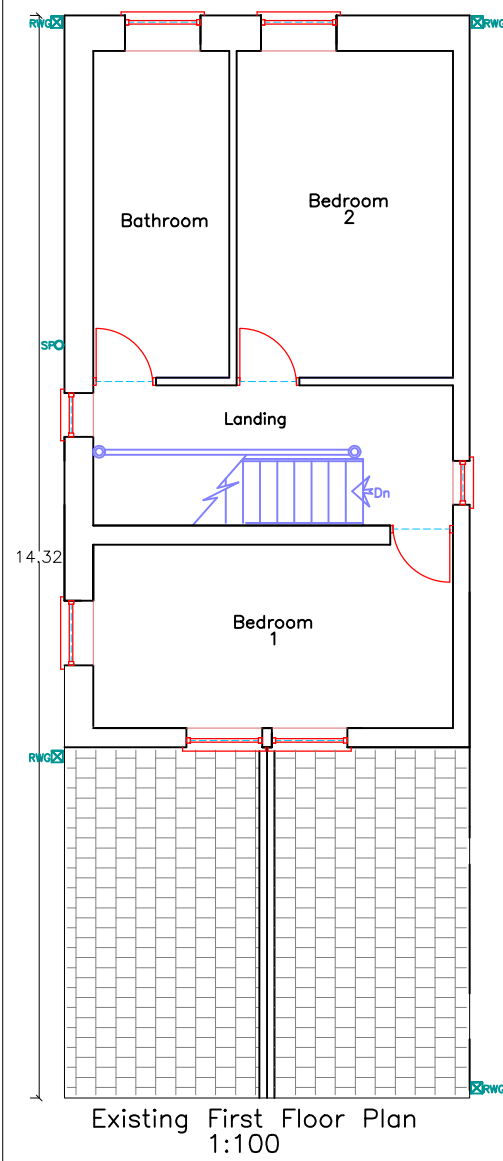

FINISHES	
Roof:	Slate Substitute matching extg
External walls:	Face brick & Features matching extg
Dormer walls:	Natural timber
Safety Barriers:	Steel post & glass
Windows/Doors:	Woodgrain uPVC matching extg
Fascia/RWG's:	Woodgrain uPVC matching extg
Surfaces:	Permeable Tarmac

Utopia Design	
Architectural Services	
Utopia Design Architectural Services	
Building Planning Application Support	
Paul Thomas: BSc (Hons)	
Tel: 01685 559230, Mob: 07908 725065	
Issued Only for Purpose Indicated	
Drawing Status: FOR PLANNING/BUILD CONTROL PURPOSES ONLY	
Address: Brynheulog Coach House, Pantannas, Treharris, Merthyr Tydfil, CF46 5BN	
Project: Proposed New Two Storey Side Extension to Provide Granny Annexe Accommodation with Associated Reprofiling of Ground Level	
Drawn by	PT
Paper	A2
Date	APR 23
Title	Existing & Proposed Plans, Elevations and Section Details
Scale	1:100
1:200	
Drawg No	COACH HOUSE 01B