



 George and Co.
31 Heolgerrig Road,
Heolgerrig, Merthyr Tydfil,
CF48 1RP.

 George and Co.
31 Heolgerrig Road,
Heolgerrig, Merthyr Tydfil,
CF48 1RP.

948.01		site location plan	
survey	1:1250@ A3	March 23	AJ
George + Co Crownford House, Swan Street, Merthyr Tydfil, Mid Glamorgan, Wales, CF47 8EU TEL 07830328652 hello@georgeandco.studio			
DO NOT SCALE THIS DRAWING		©George and Co.	

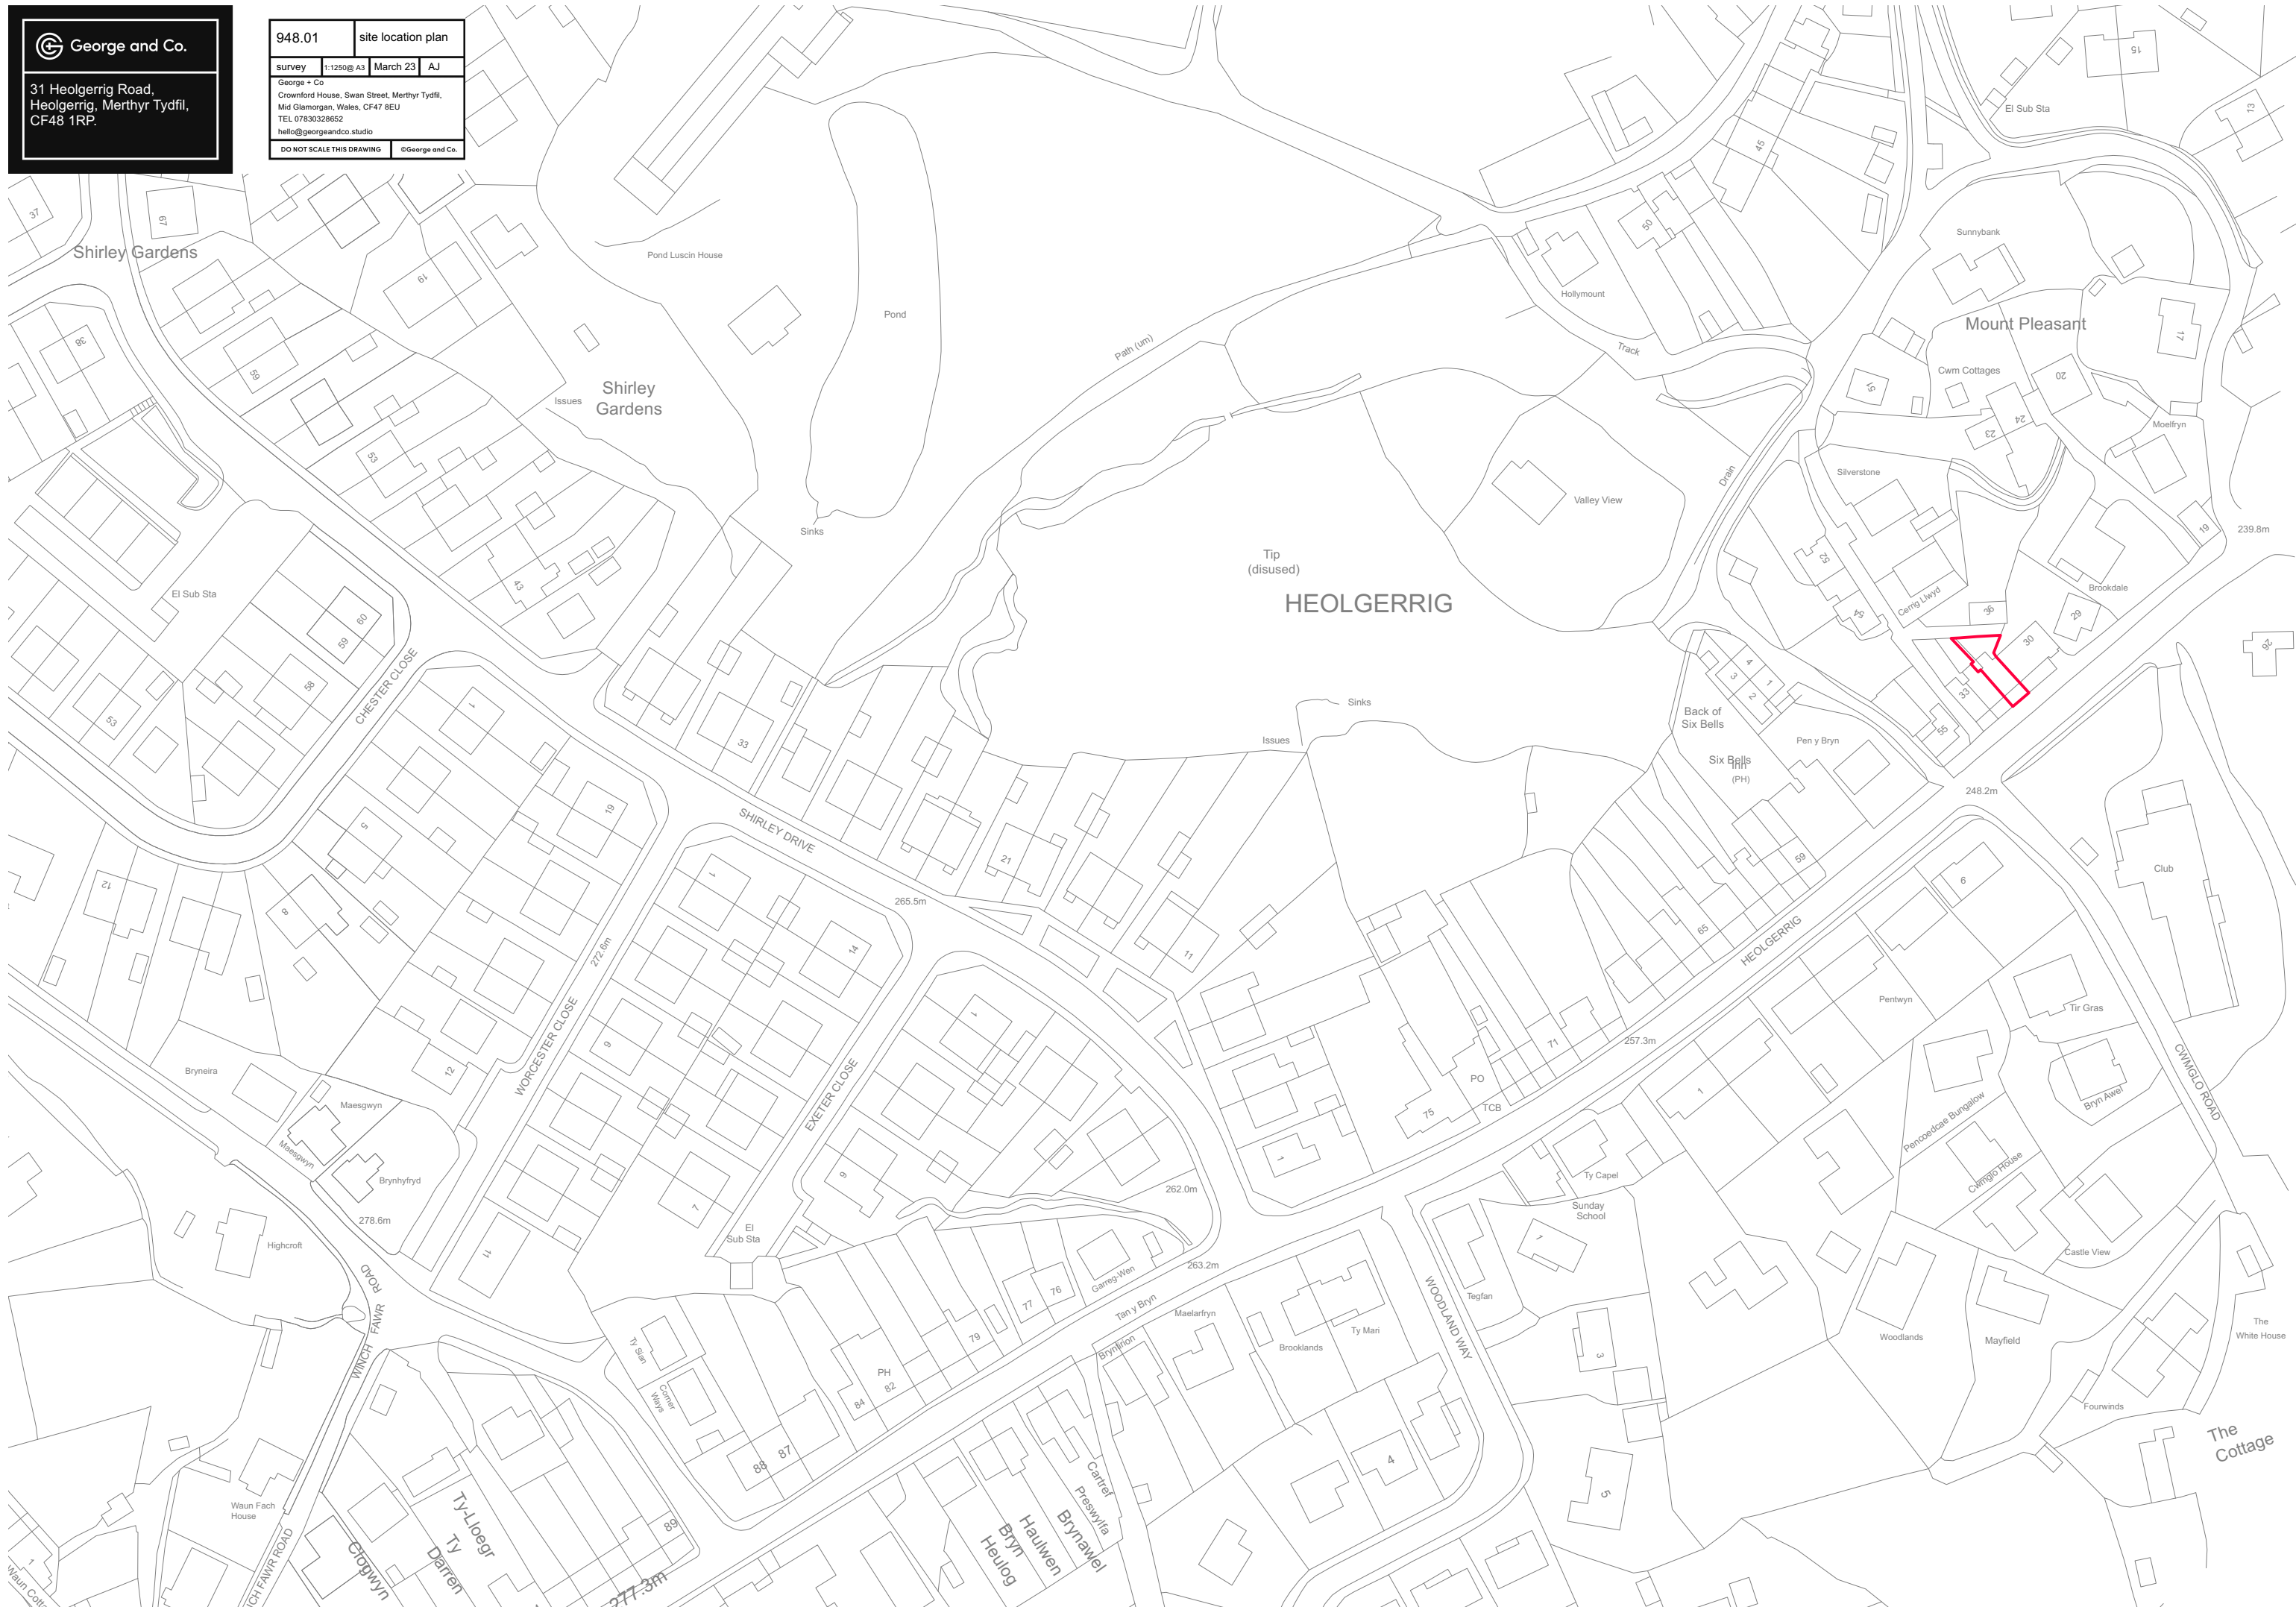

George and Co.

31 Heolgerrig Road,
Heolgerrig, Merthyr Tydfil,
CF48 1RP.


948.02	existing site plan		
survey	1:100@ A3	March 23	AJ
George + Co Crownford House, Swan Street, Merthyr Tydfil, Mid Glamorgan, Wales, CF47 8EU TEL 07830328652 hello@georgeandco.studio			
DO NOT SCALE THIS DRAWING		©George and Co.	

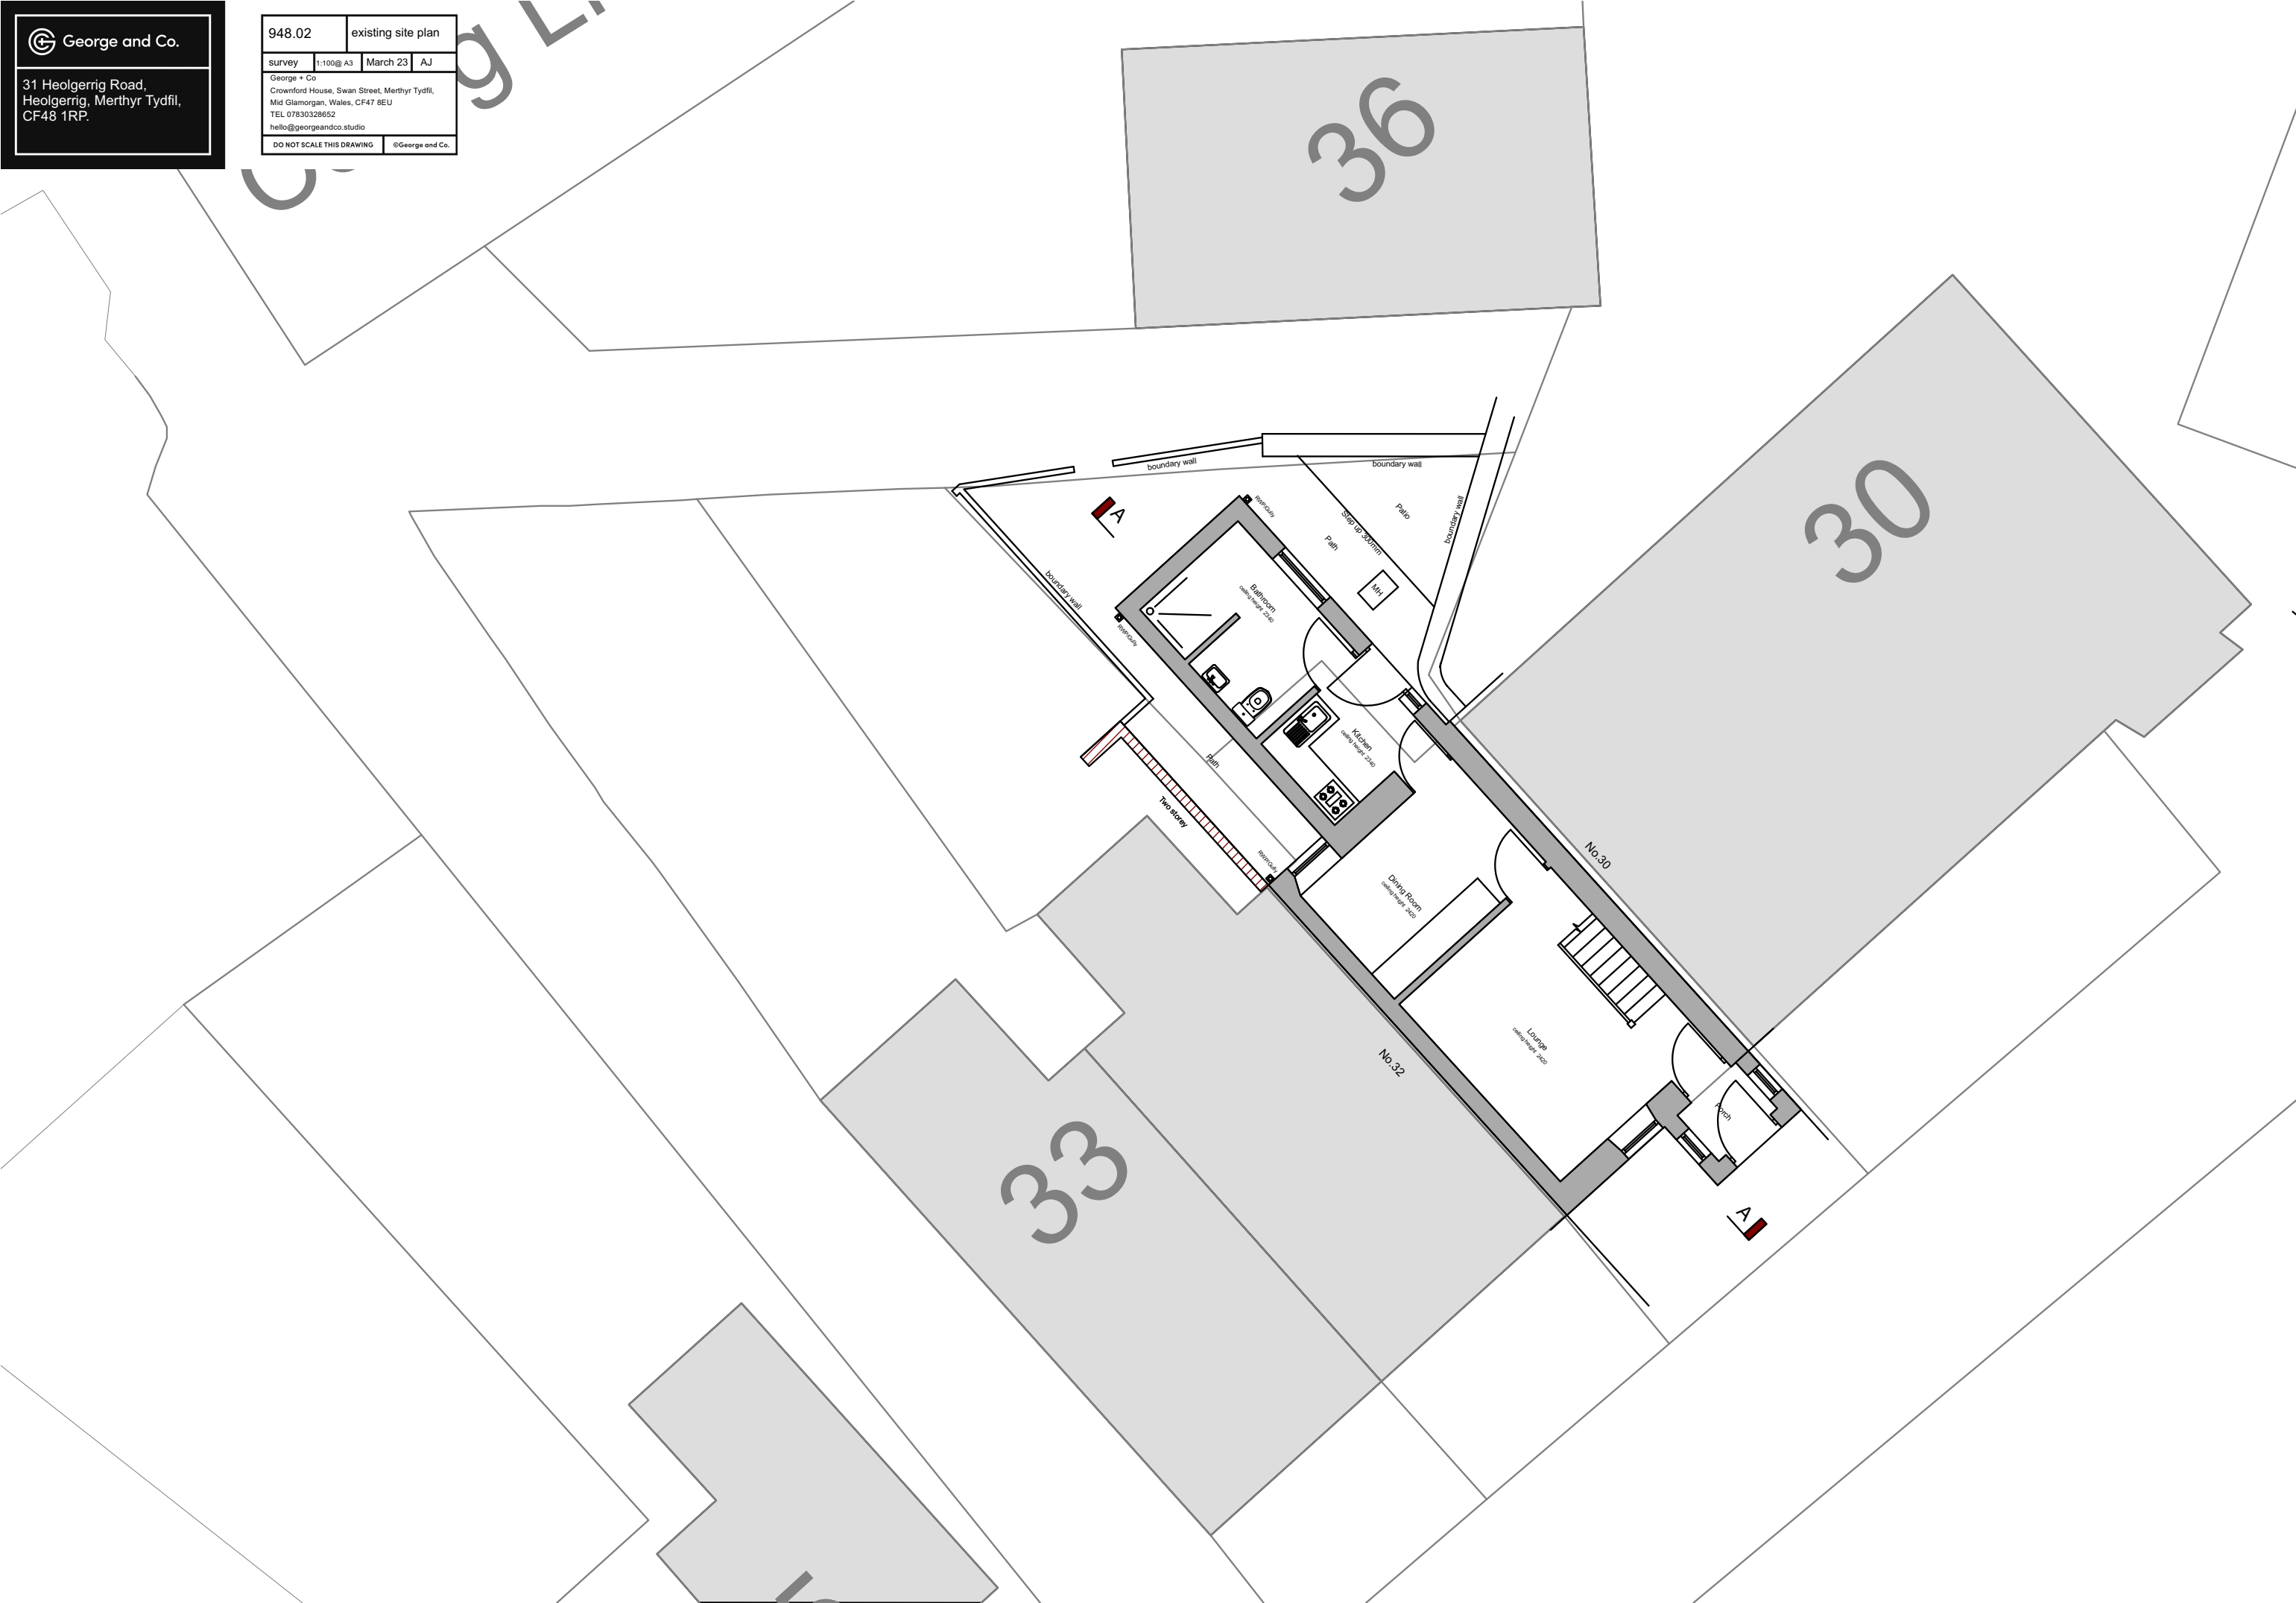

George and Co.

31 Heolgerrig Road,
Heolgerrig, Merthyr Tydfil,
CF48 1RP.


948.03		existing ground floor plan	
survey	1:50 @ A3	March 23	AJ
George + Co Crownford House, Swan Street, Merthyr Tydfil, Mid Glamorgan, Wales, CF47 8EU TEL 07830328652 hello@georgeandco.studio			
DO NOT SCALE THIS DRAWING		©George and Co.	

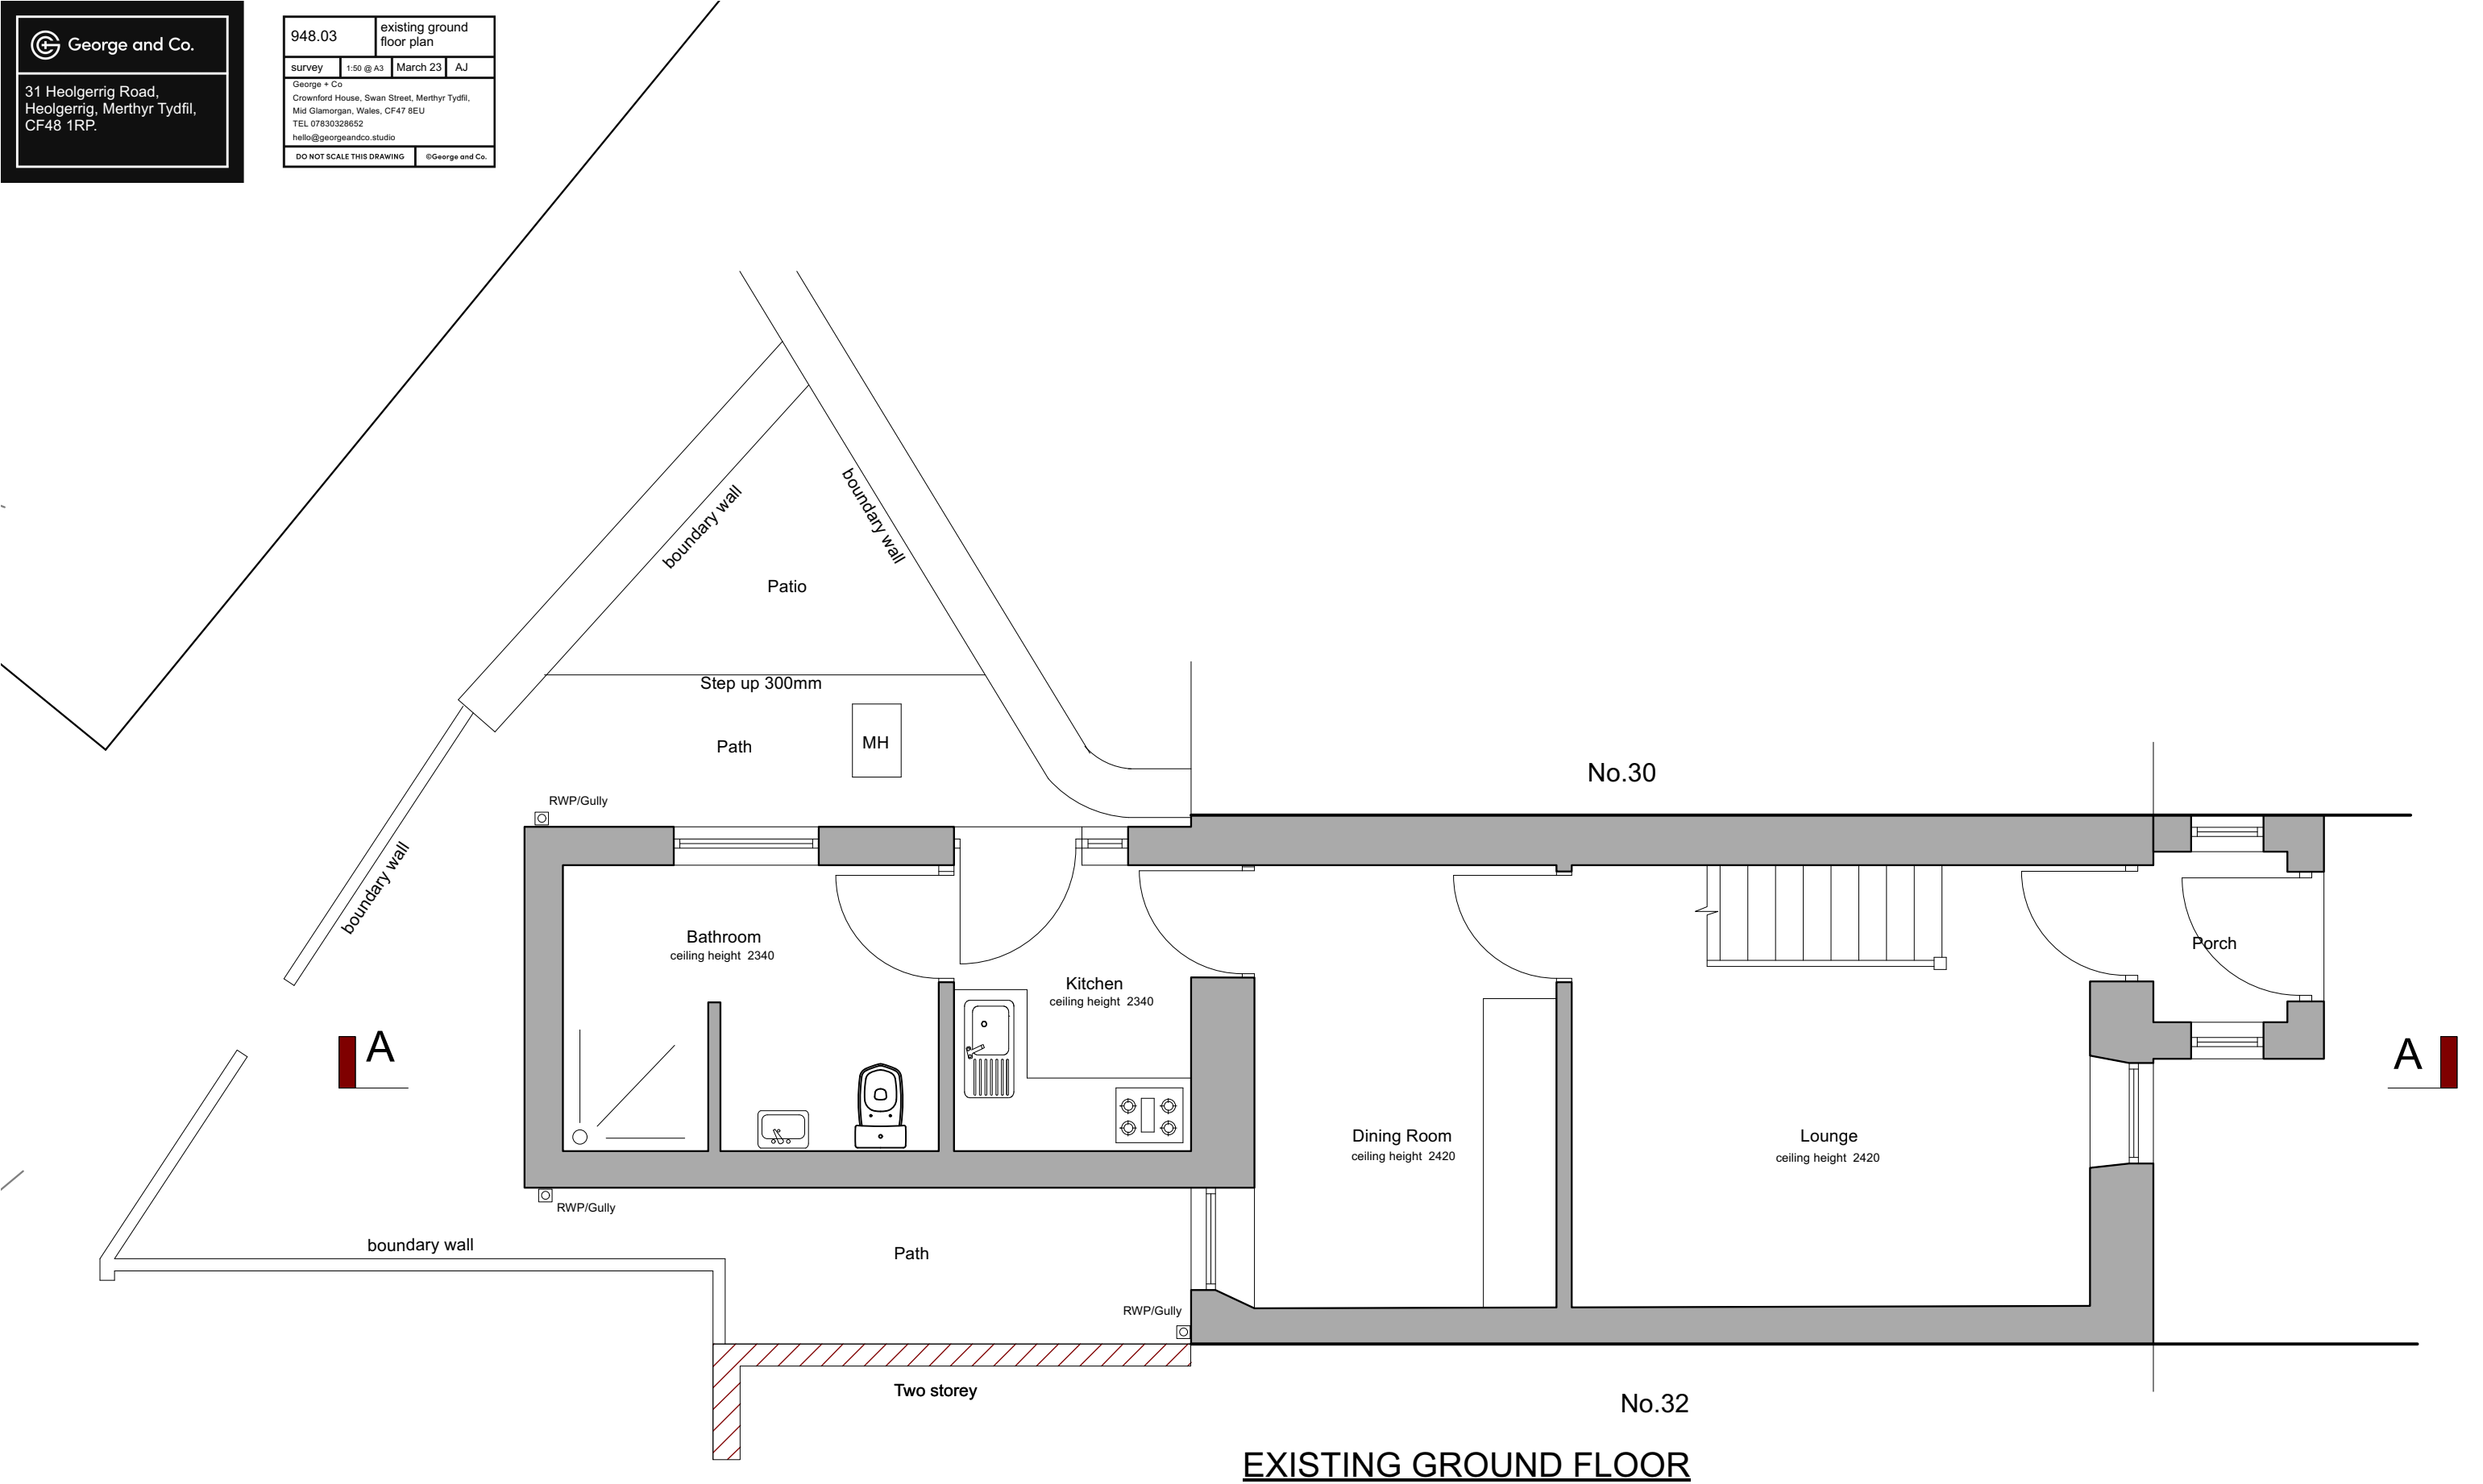

 George and Co.

31 Heolgerrig Road,
Heolgerrig, Merthyr Tydfil,
CF48 1RP.

948.04		existing first floor plan	
survey	1:50 @ A3	March 23	AJ
George + Co Crownford House, Swan Street, Merthyr Tydfil, Mid Glamorgan, Wales, CF47 8EU TEL 07830328652 hello@georgeandco.studio			
DO NOT SCALE THIS DRAWING		©George and Co.	

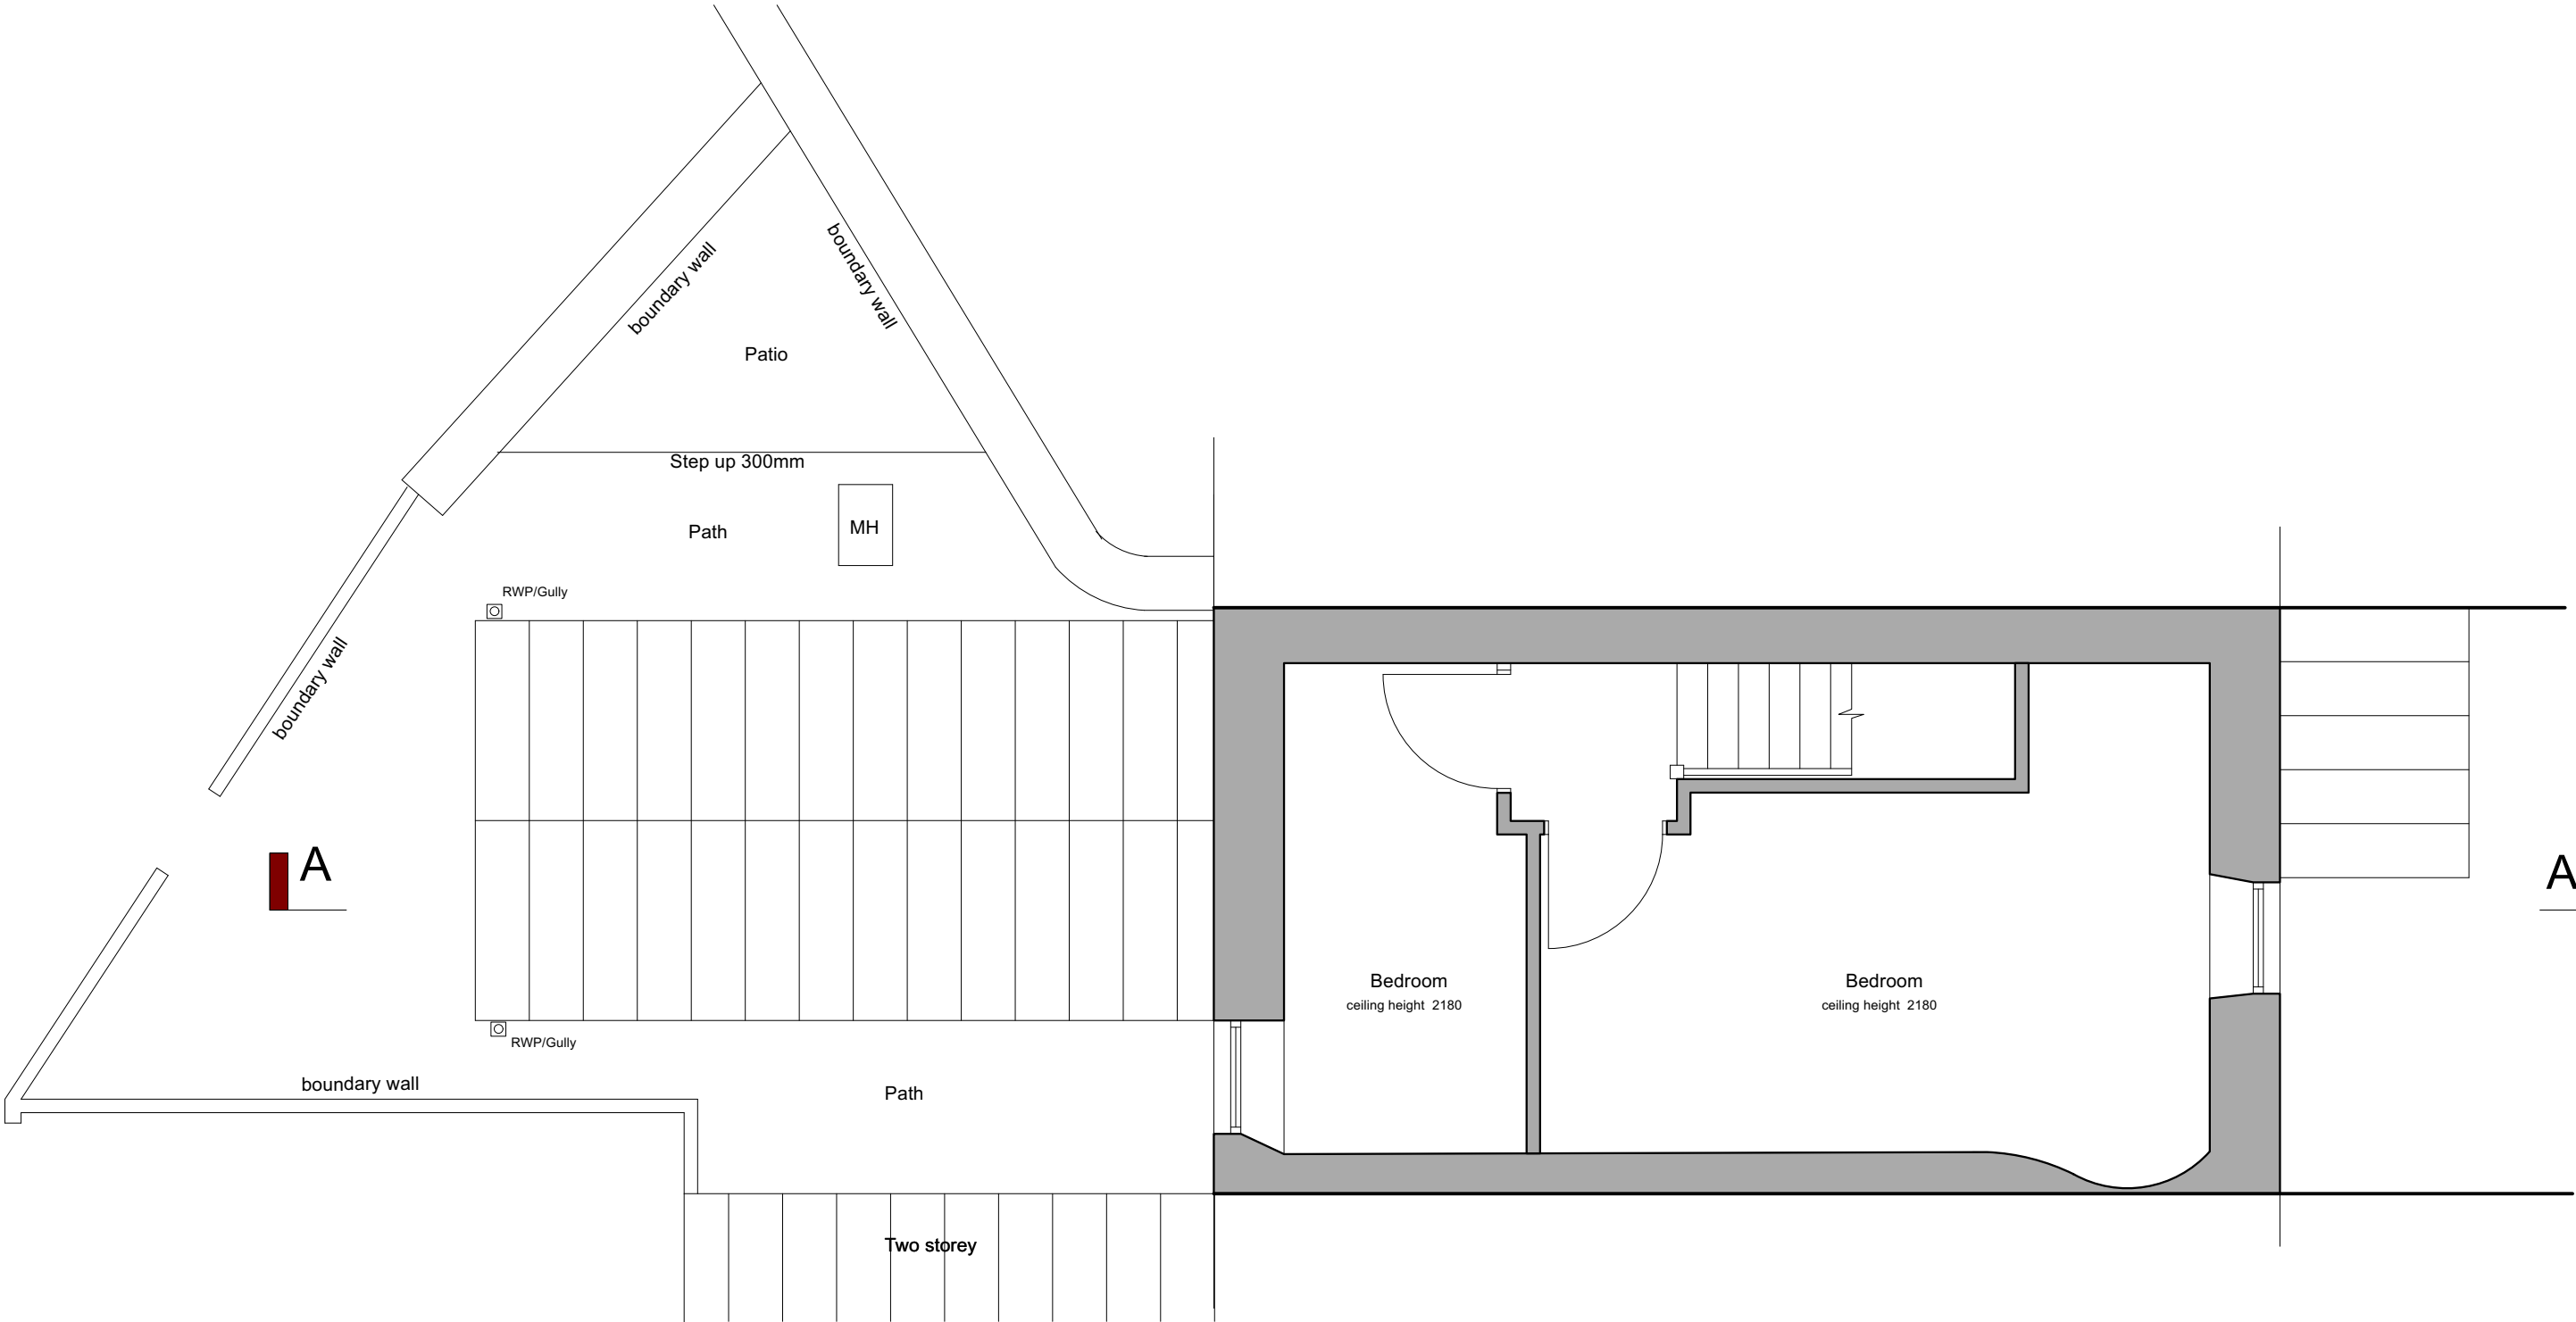


EXISTING FIRST FLOOR


George and Co.

31 Heolgerrig Road,
Heolgerrig, Merthyr Tydfil,
CF48 1RP.

948.05		existing elevations	
survey	1:50 @ A3	March 23	AJ
George + Co Crownford House, Swan Street, Merthyr Tydfil, Mid Glamorgan, Wales, CF47 8EU TEL 07830328652 hello@georgeandco.studio			
DO NOT SCALE THIS DRAWING		@George and Co.	

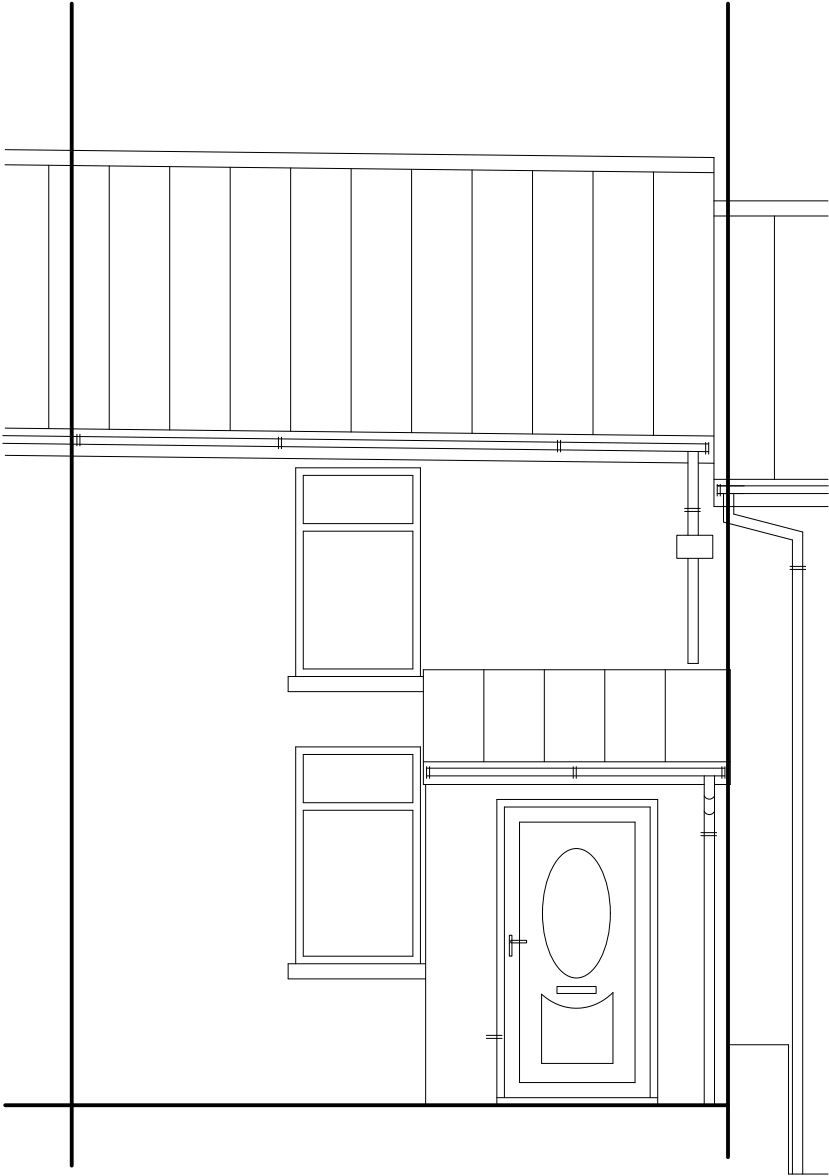

EXISTING FRONT ELEVATION

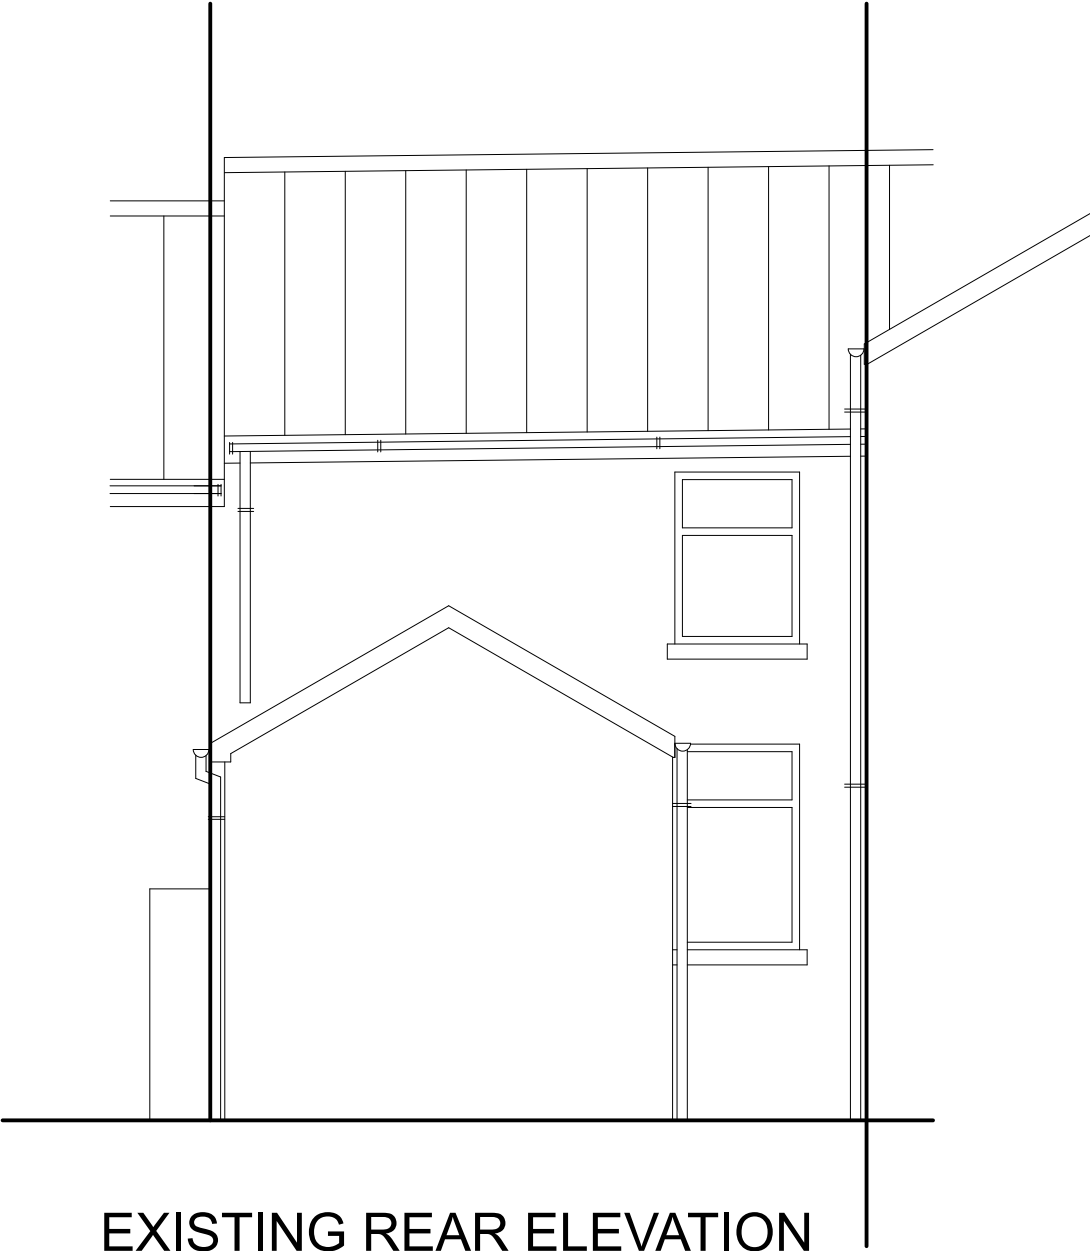


EXISTING REAR ELEVATION


George and Co.

31 Heolgerrig Road,
Heolgerrig, Merthyr Tydfil,
CF48 1RP.

948.06		existing elevations	
survey	1:50 @ A3	March 23	AJ
George + Co Crownford House, Swan Street, Merthyr Tydfil, Mid Glamorgan, Wales, CF47 8EU TEL 07830328652 hello@georgeandco.studio			
DO NOT SCALE THIS DRAWING		©George and Co.	

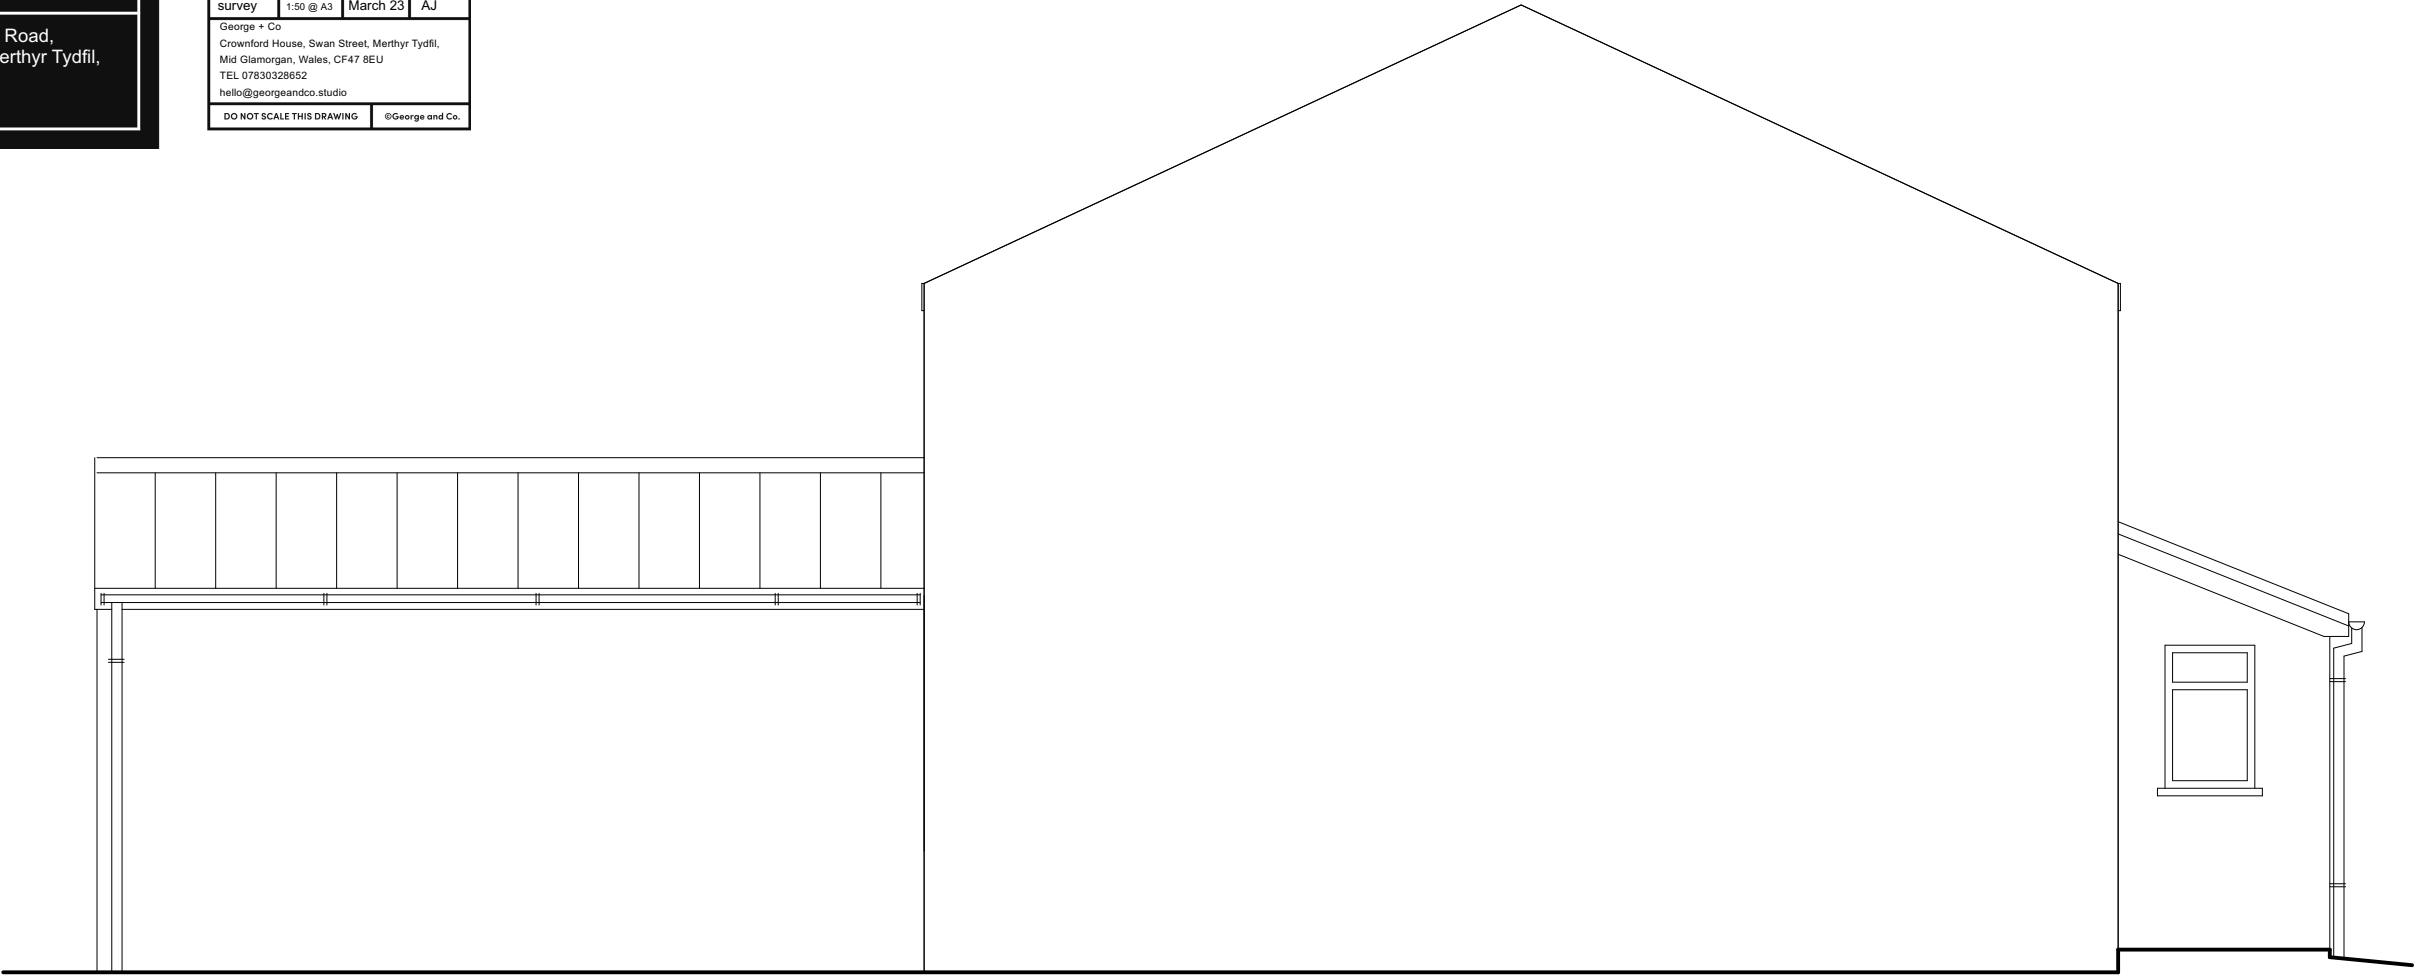


EXISTING SIDE ELEVATIONS

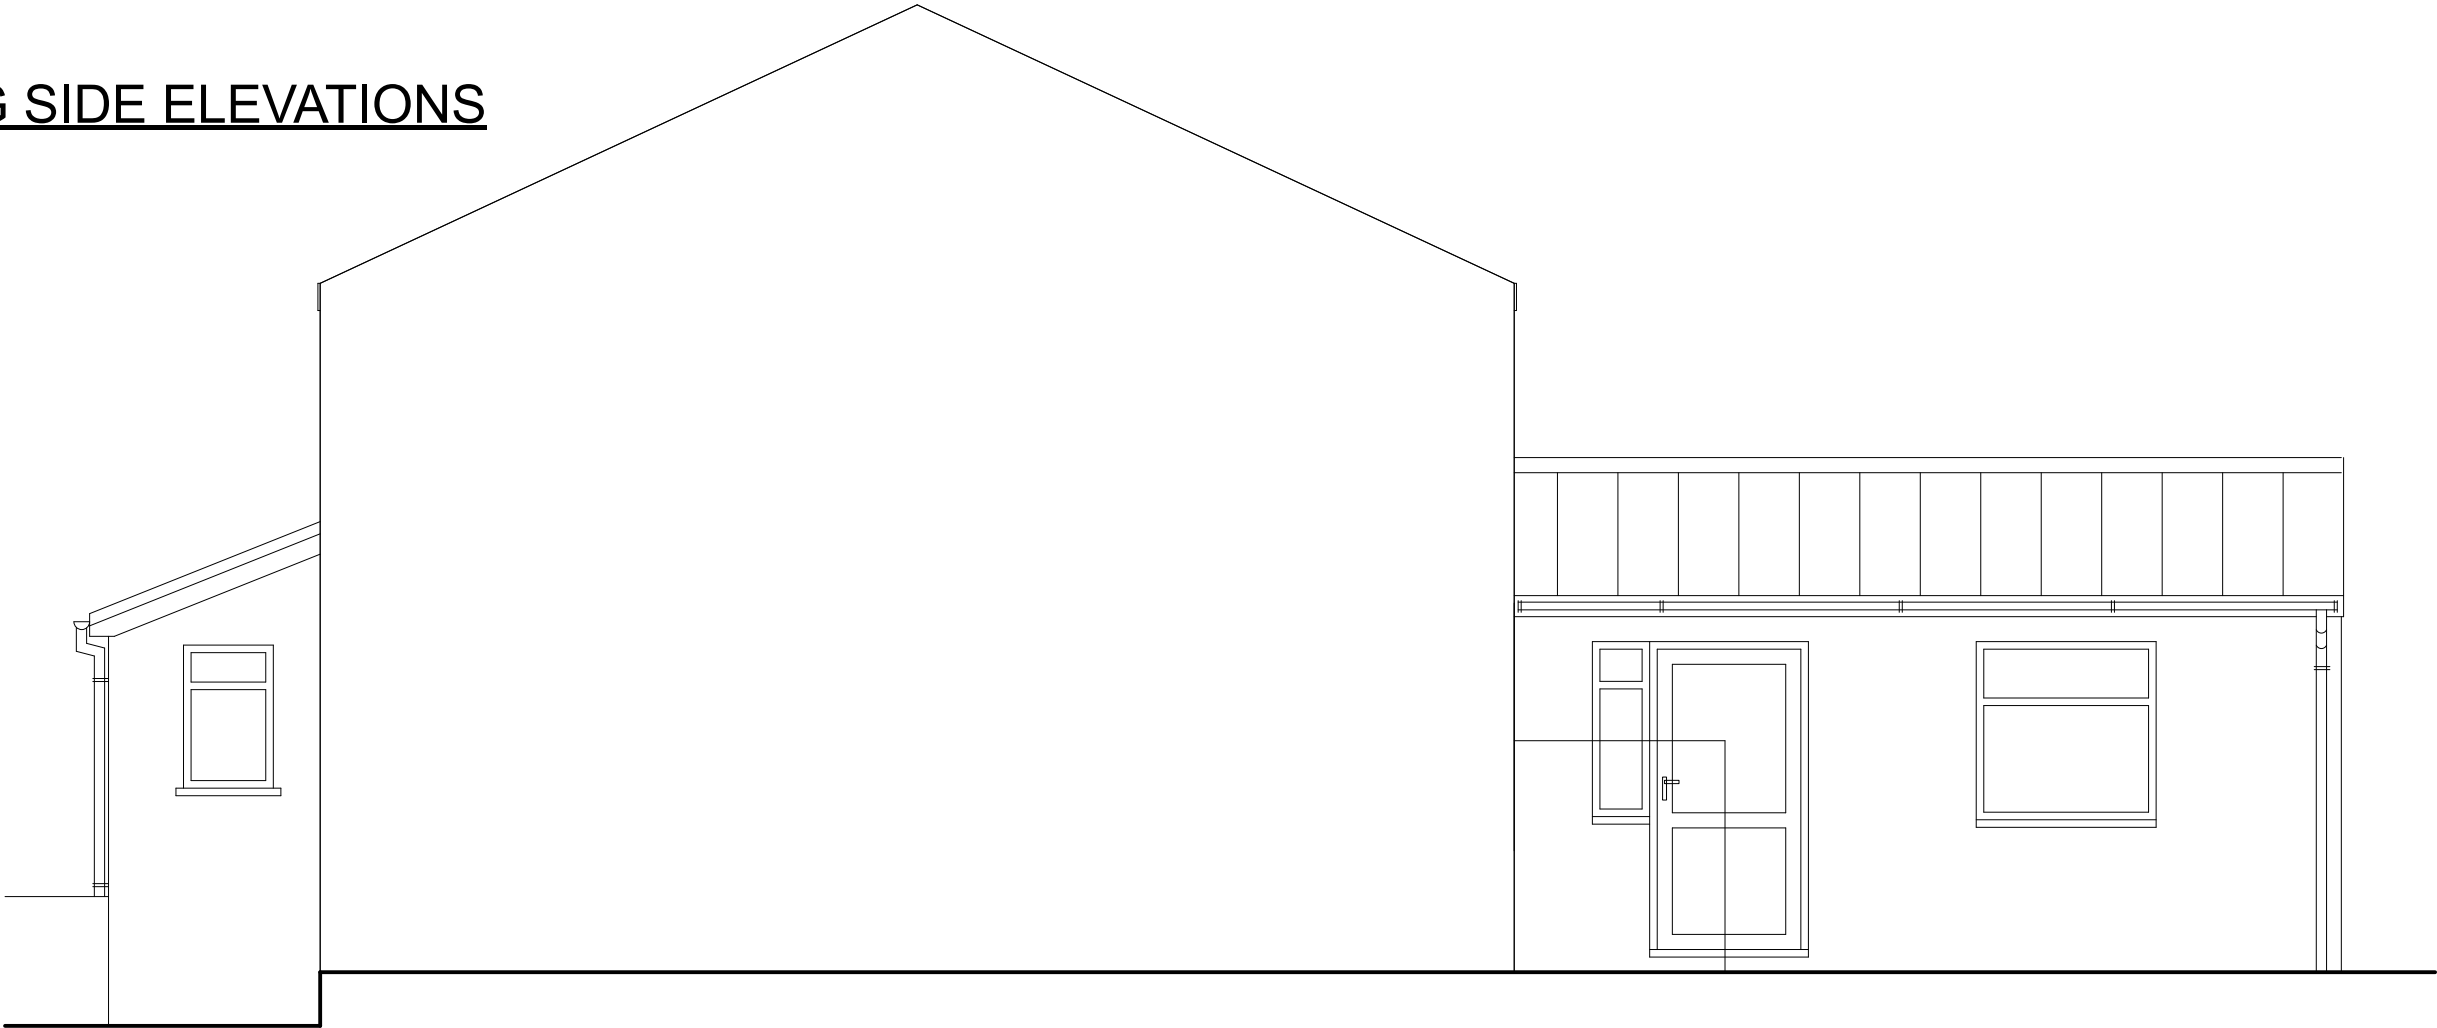

George and Co.

31 Heolgerrig Road,
Heolgerrig, Merthyr Tydfil,
CF48 1RP.

948.07		existing elevations	
survey	1:50 @ A3	March 23	AJ
George + Co Crownford House, Swan Street, Merthyr Tydfil, Mid Glamorgan, Wales, CF47 8EU TEL 07830328652 hello@georgeandco.studio			
DO NOT SCALE THIS DRAWING		©George and Co.	

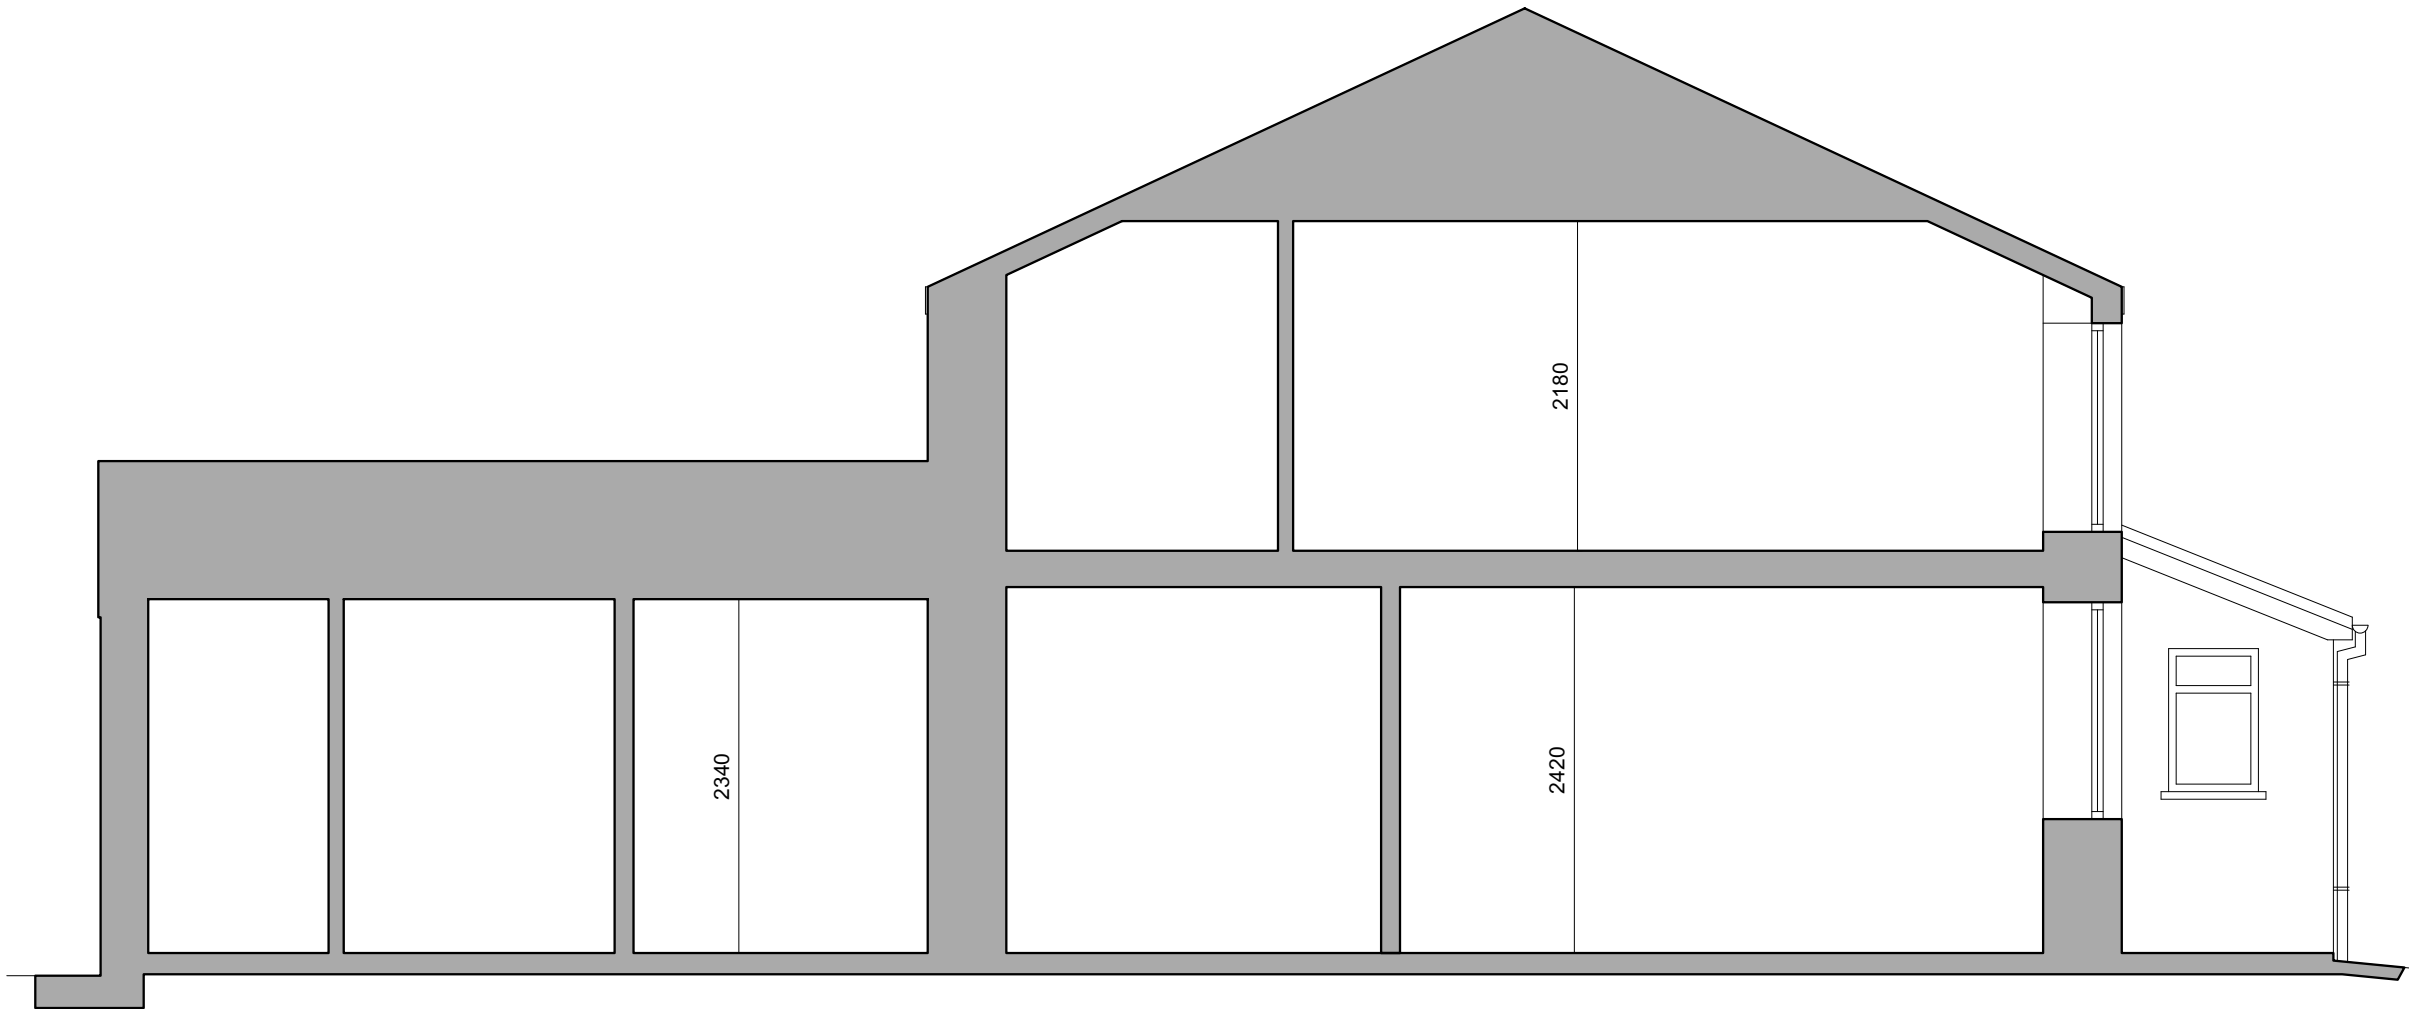


SECTION A-A

George and Co.

31 Heolgerrig Road,
Heolgerrig, Merthyr Tydfil,
CF48 1RP.

948.08		proposed site plan	
sketch	1:100 @ A3	March 23	AJ
George + Co Crownford House, Swan Street, Merthyr Tydfil, Mid Glamorgan, Wales, CF47 8EU TEL 07830328652 hello@georgeandco.studio			
DO NOT SCALE THIS DRAWING		@George and Co.	

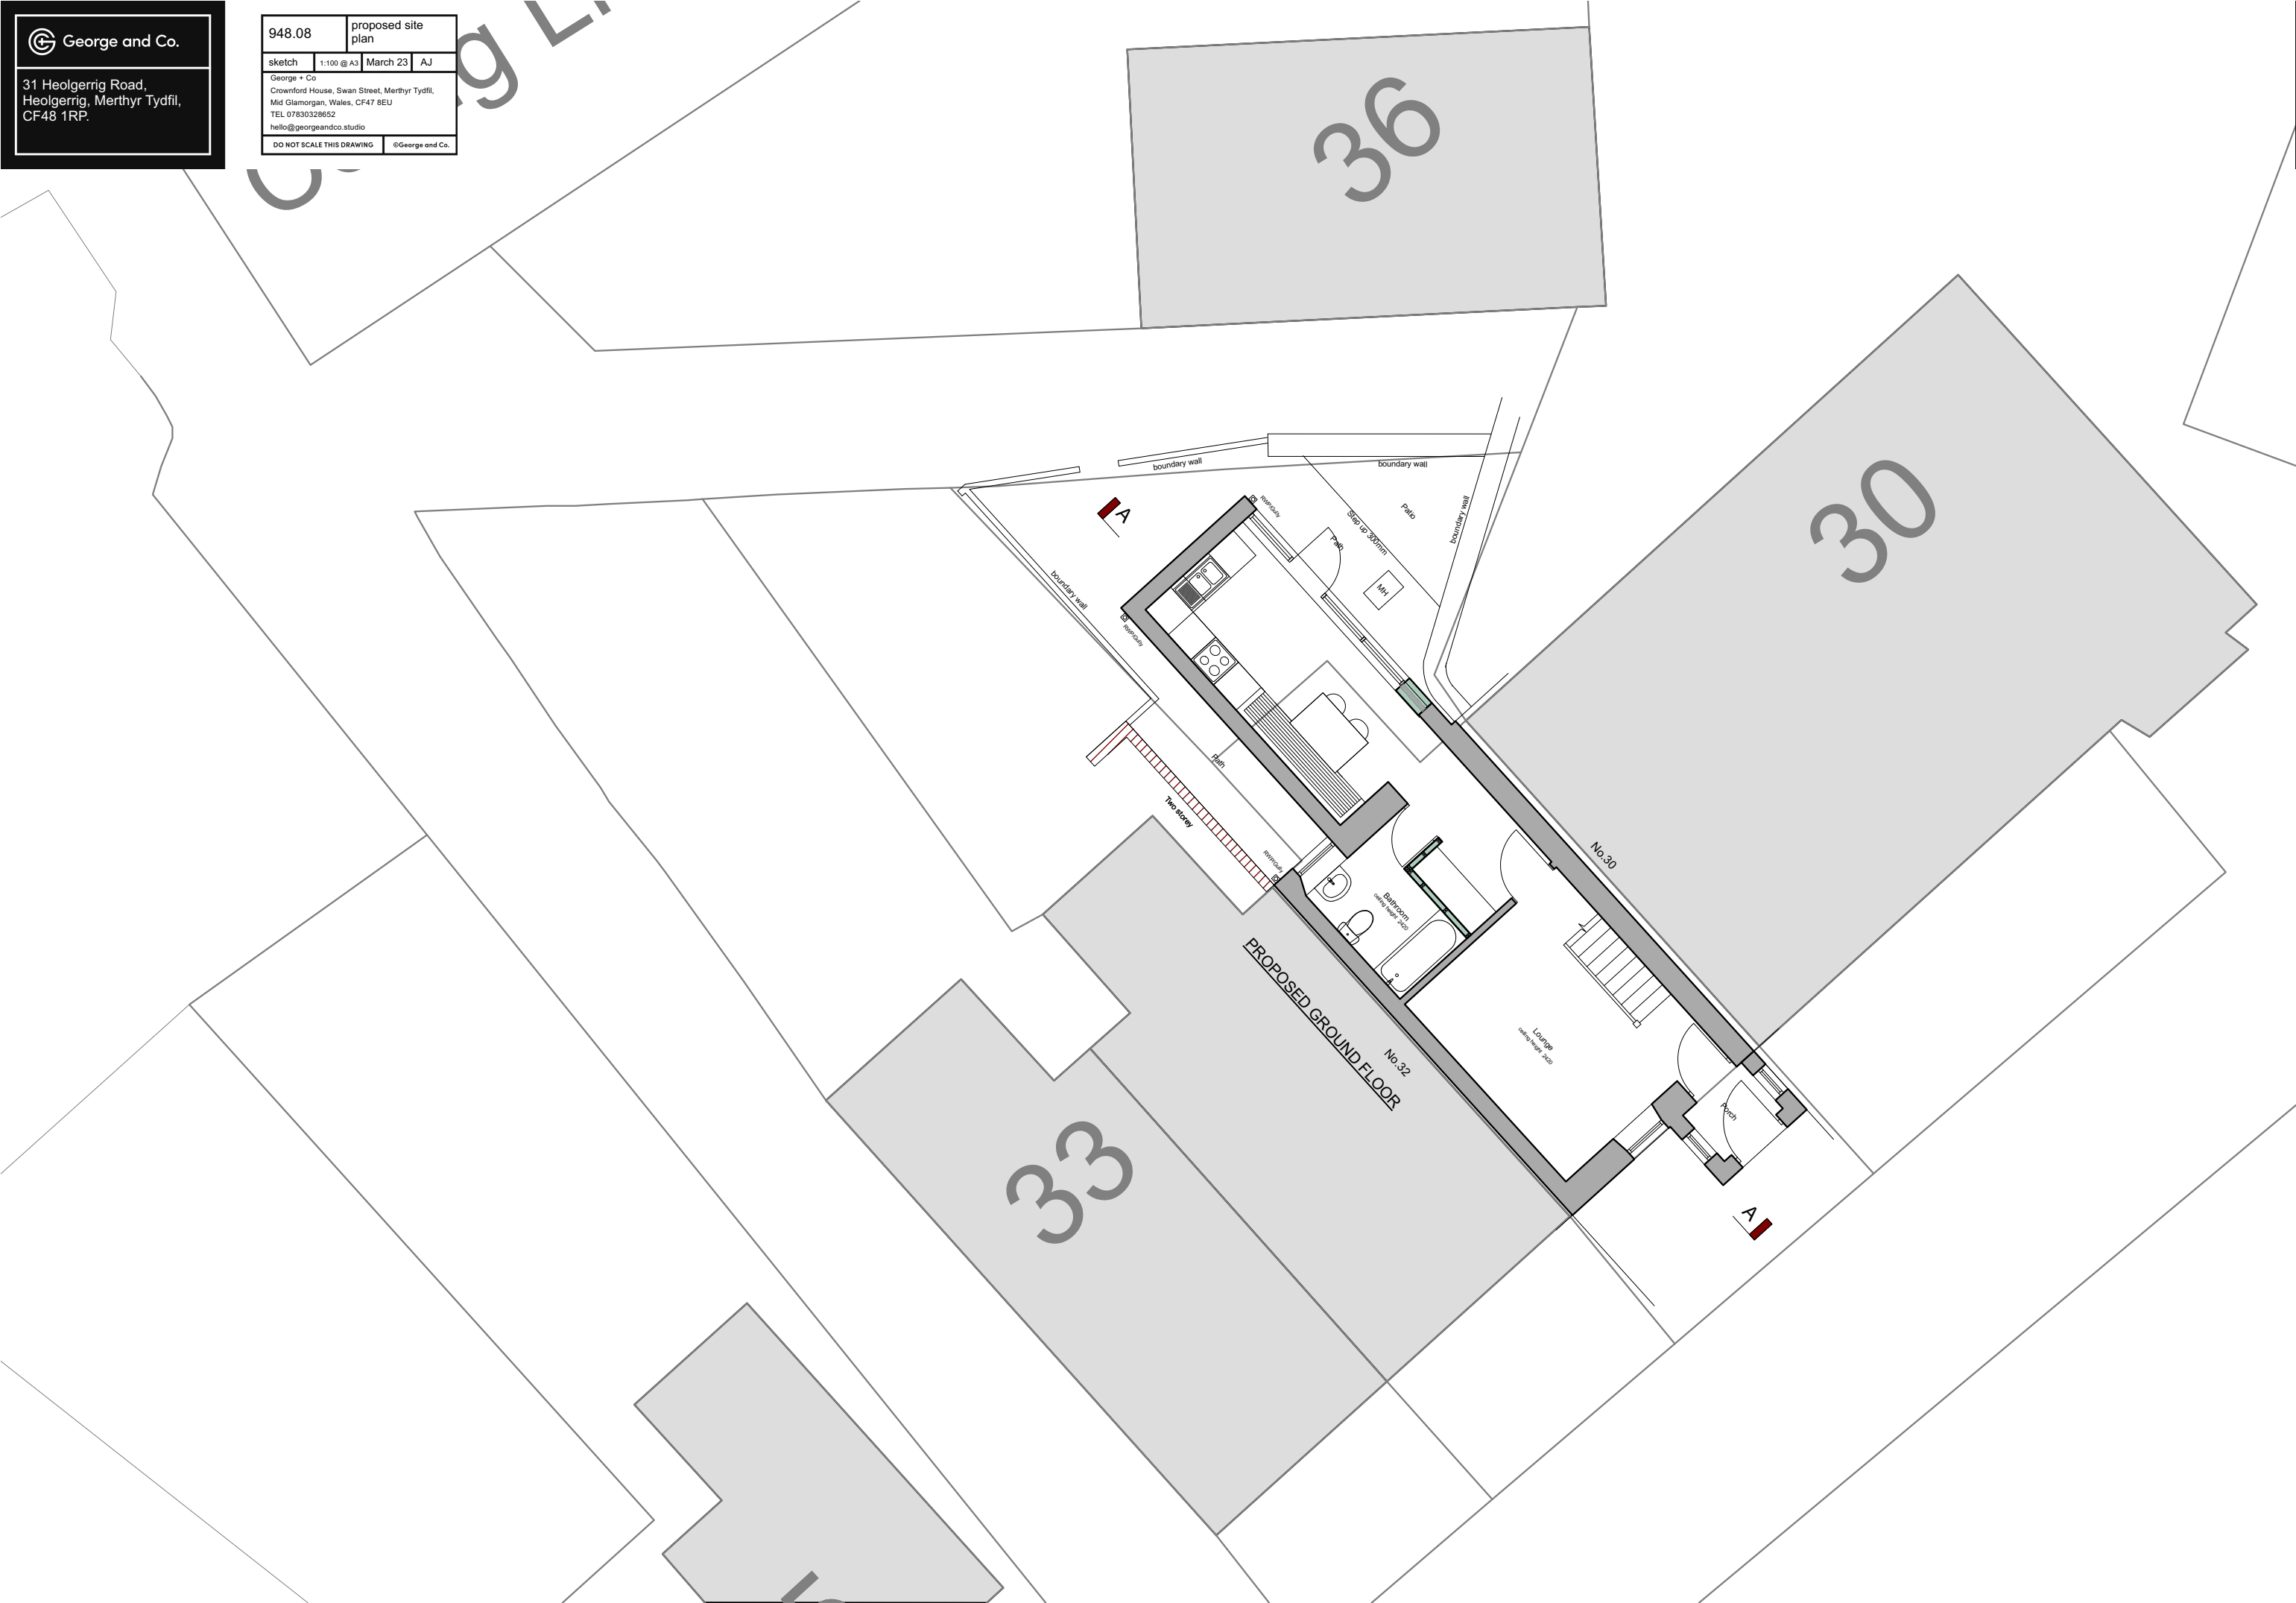




George and Co.

31 Heolgerrig Road,
Heolgerrig, Merthyr Tydfil,
CF48 1RP.


948.09		proposed plans	
sketch	1:50 @ A3	March 23	AJ
George + Co Crownford House, Swan Street, Merthyr Tydfil, Mid Glamorgan, Wales, CF47 8EU TEL 07830328652 hello@georgeandco.studio			
DO NOT SCALE THIS DRAWING		©George and Co.	

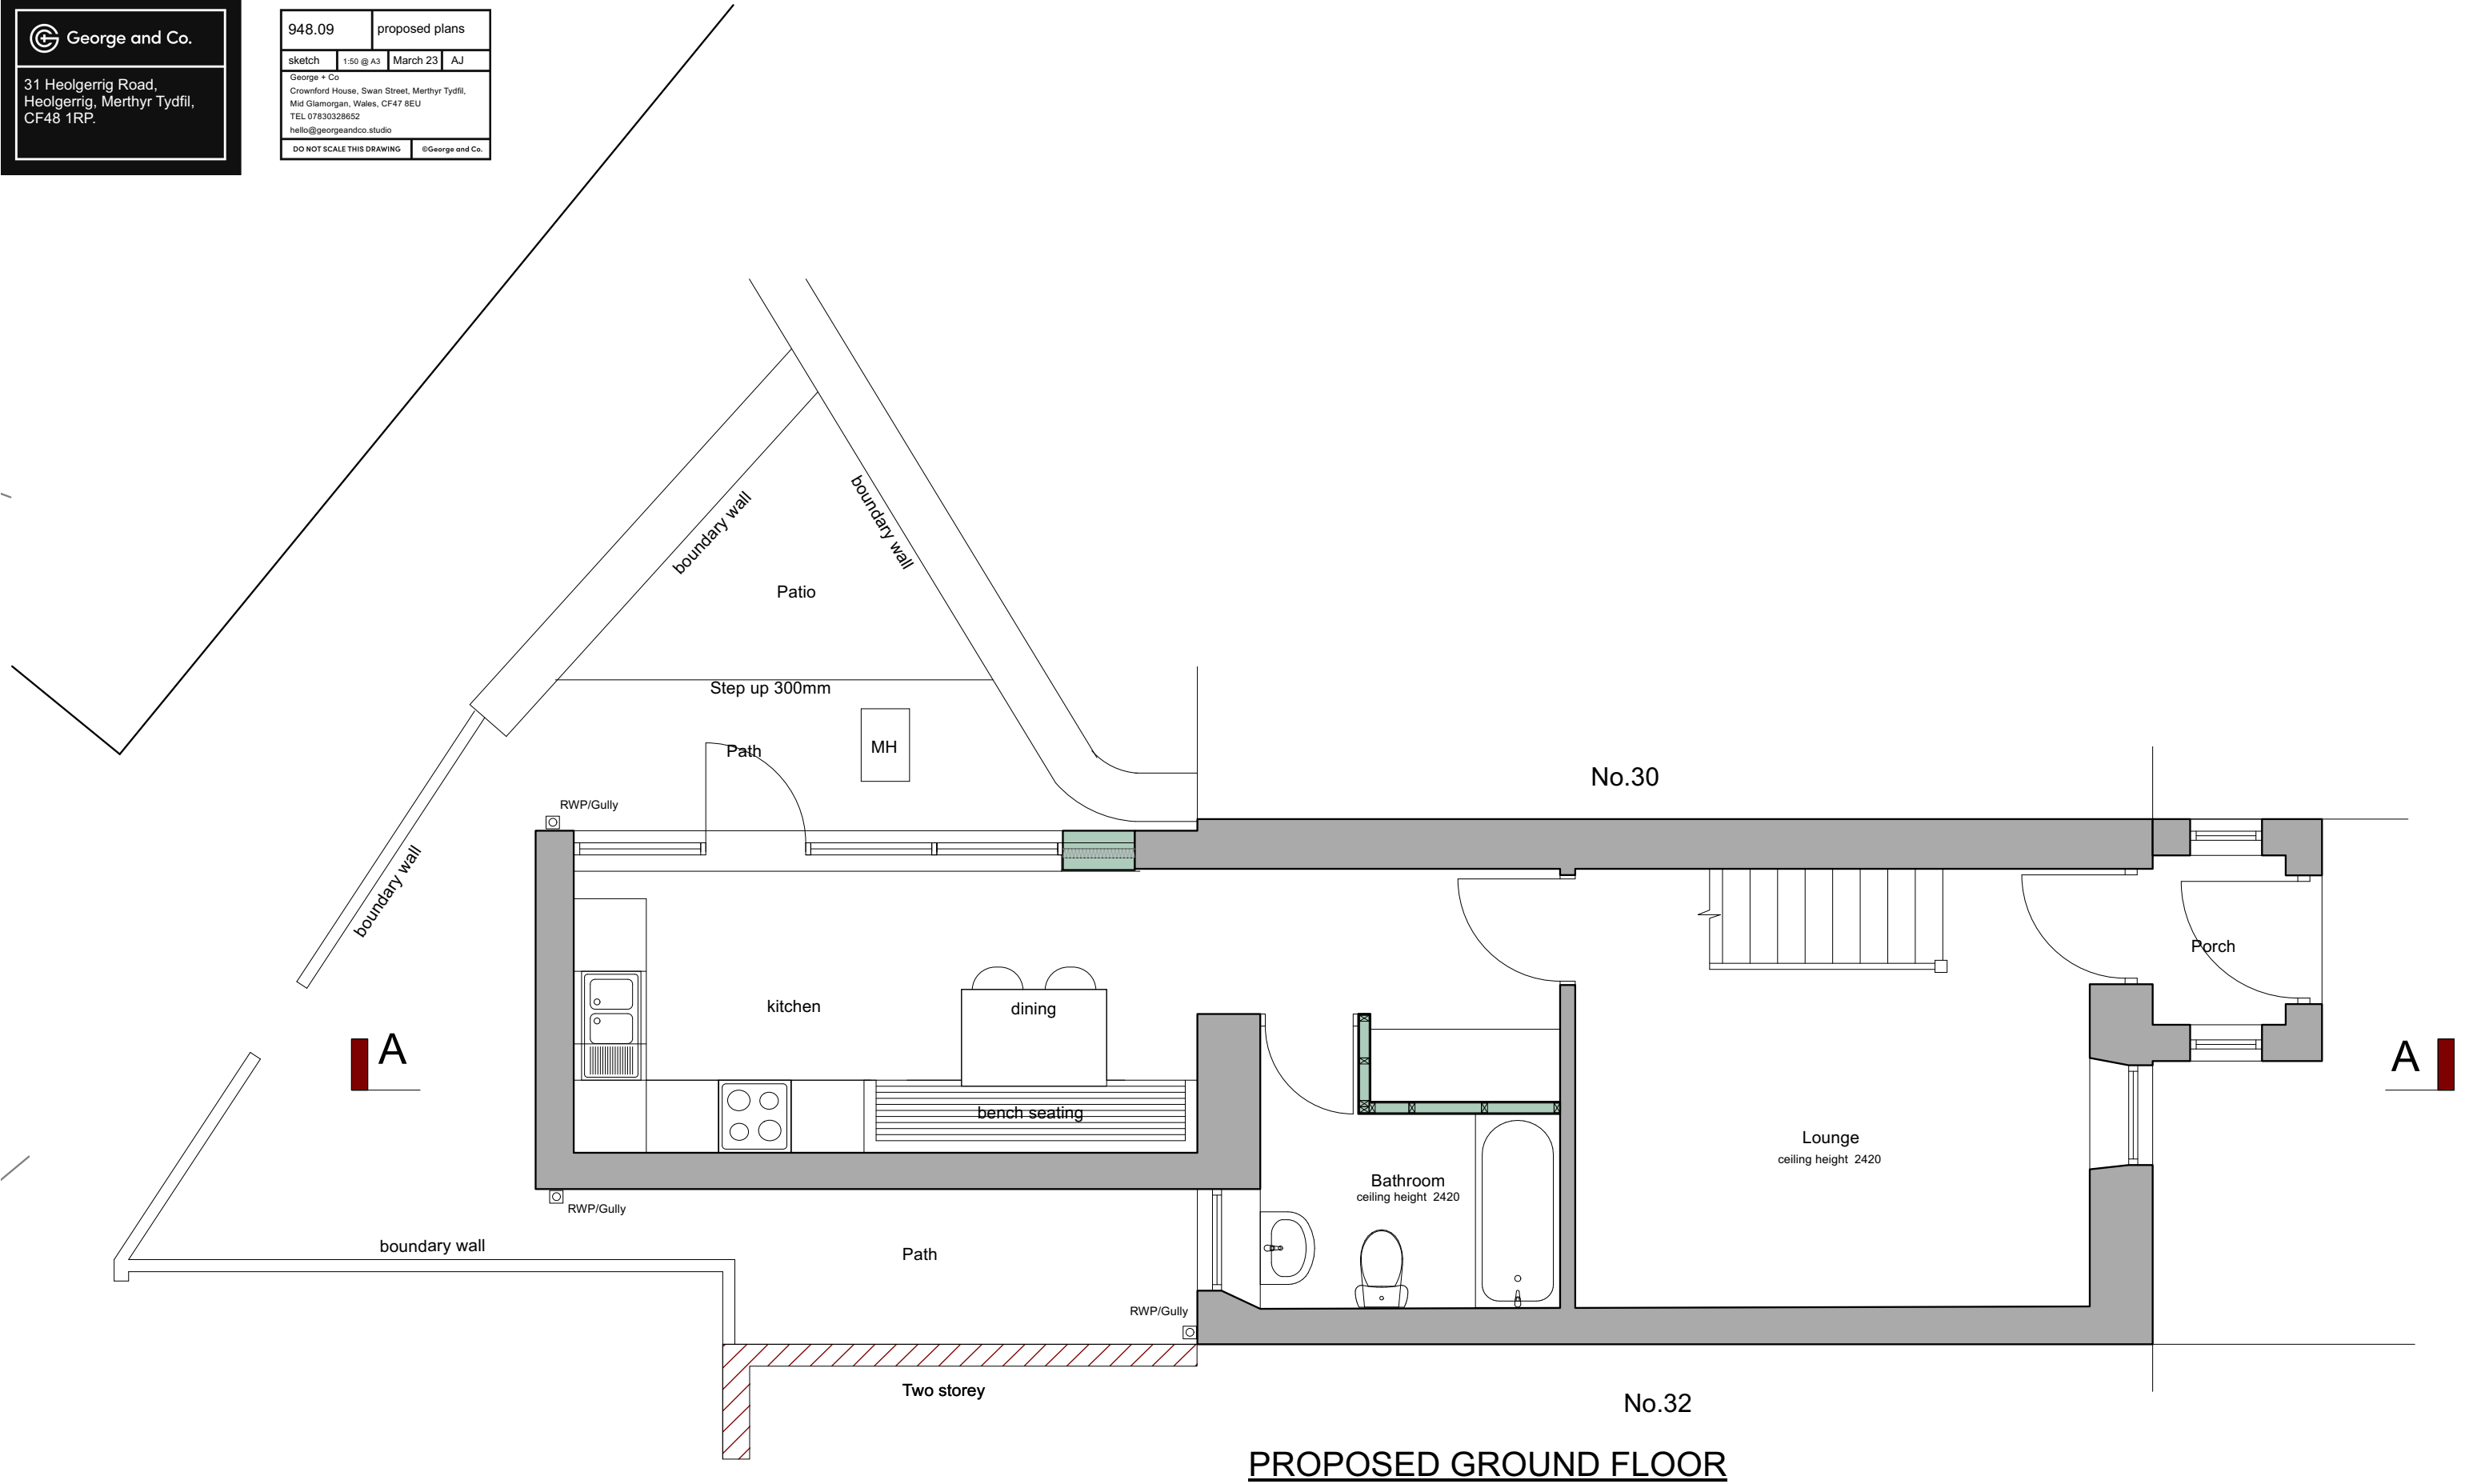

George and Co.

31 Heolgerrig Road,
Heolgerrig, Merthyr Tydfil,
CF48 1RP.

948.10		proposed plans	
sketch	1:50 @ A3	March 23	AJ
George + Co Crownford House, Swan Street, Merthyr Tydfil, Mid Glamorgan, Wales, CF47 8EU TEL 07830328652 hello@georgeandco.studio			
DO NOT SCALE THIS DRAWING		©George and Co.	

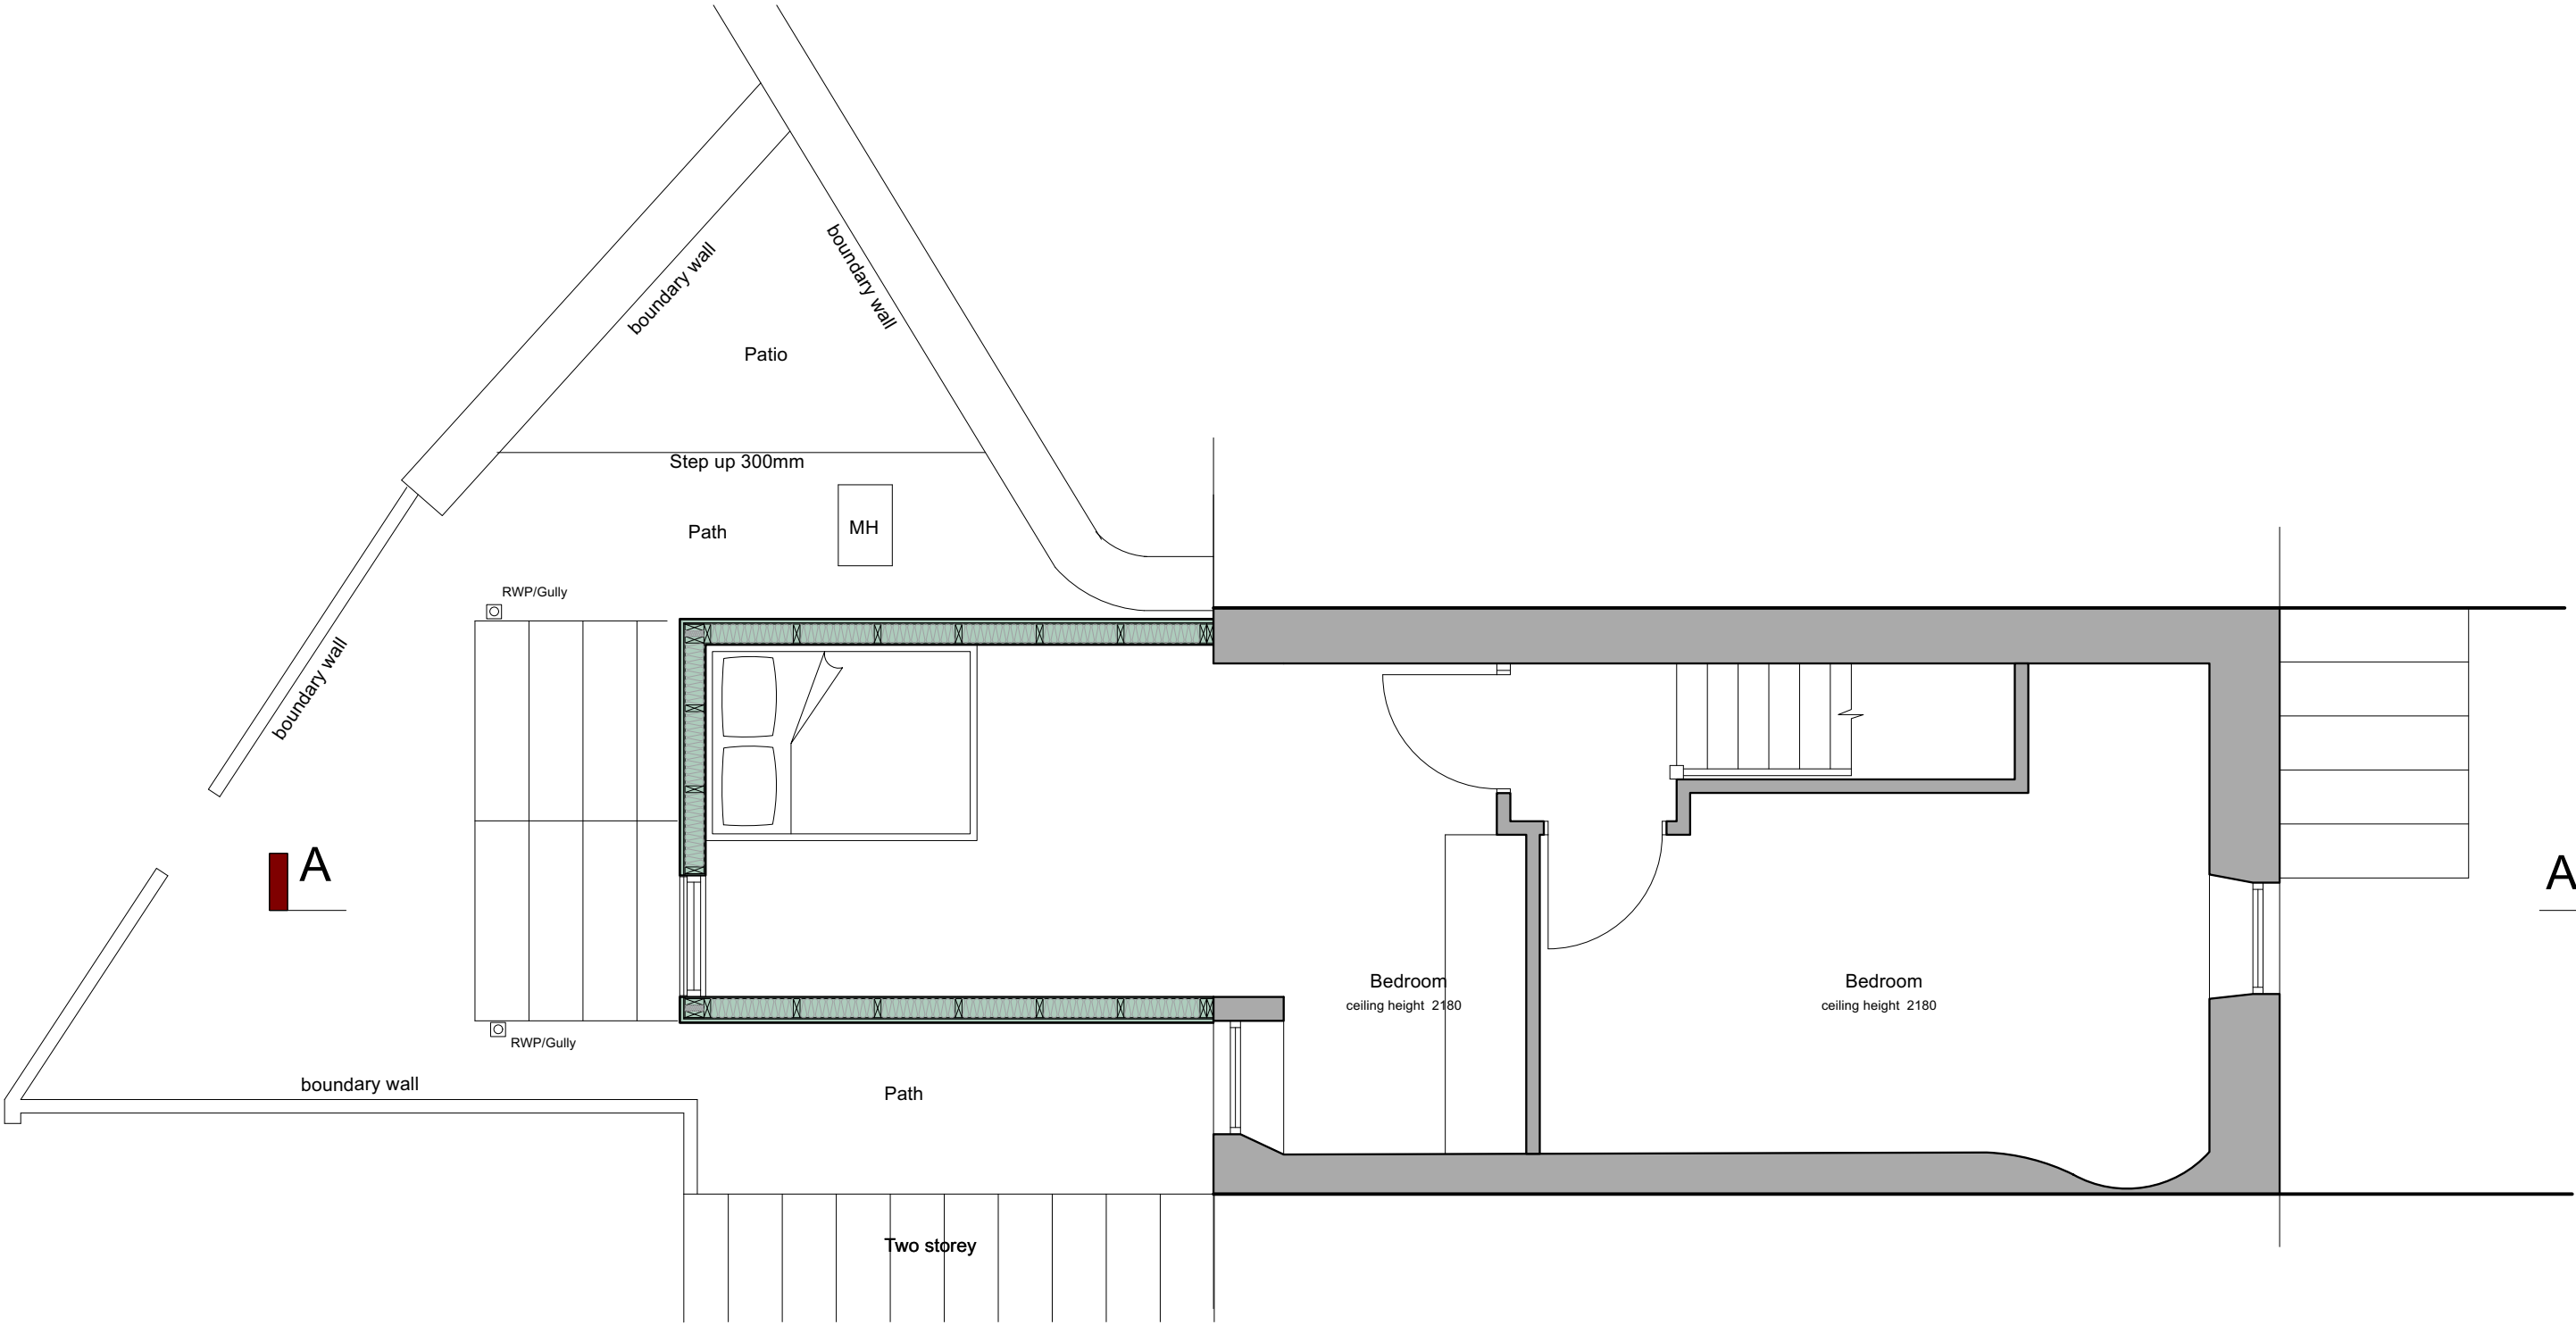


PROPOSED FIRST FLOOR

George and Co.

31 Heolgerrig Road,
Heolgerrig, Merthyr Tydfil,
CF48 1RP.

948.11		proposed elevations	
sketch	1:50 @ A3	March 23	AJ
George + Co Crownford House, Swan Street, Merthyr Tydfil, Mid Glamorgan, Wales, CF47 8EU TEL 07830328652 hello@georgeandco.studio			
DO NOT SCALE THIS DRAWING		@George and Co.	

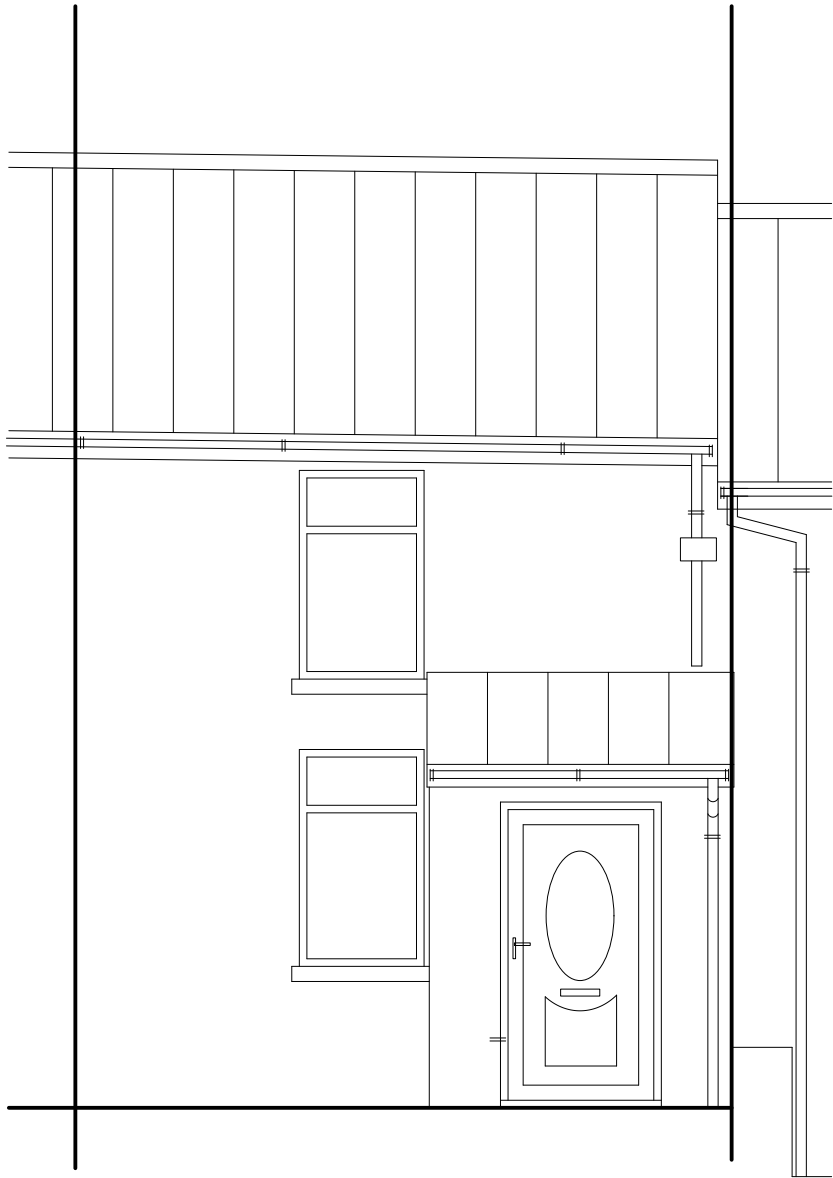

PROPOSED FRONT ELEVATION




PROPOSED REAR ELEVATION


George and Co.

31 Heolgerrig Road,
Heolgerrig, Merthyr Tydfil,
CF48 1RP.

948.12		proposed elevations	
sketch	1:50 @ A3	March 23	AJ
George + Co Crownford House, Swan Street, Merthyr Tydfil, Mid Glamorgan, Wales, CF47 8EU TEL 07830328652 hello@georgeandco.studio			
DO NOT SCALE THIS DRAWING		@George and Co.	

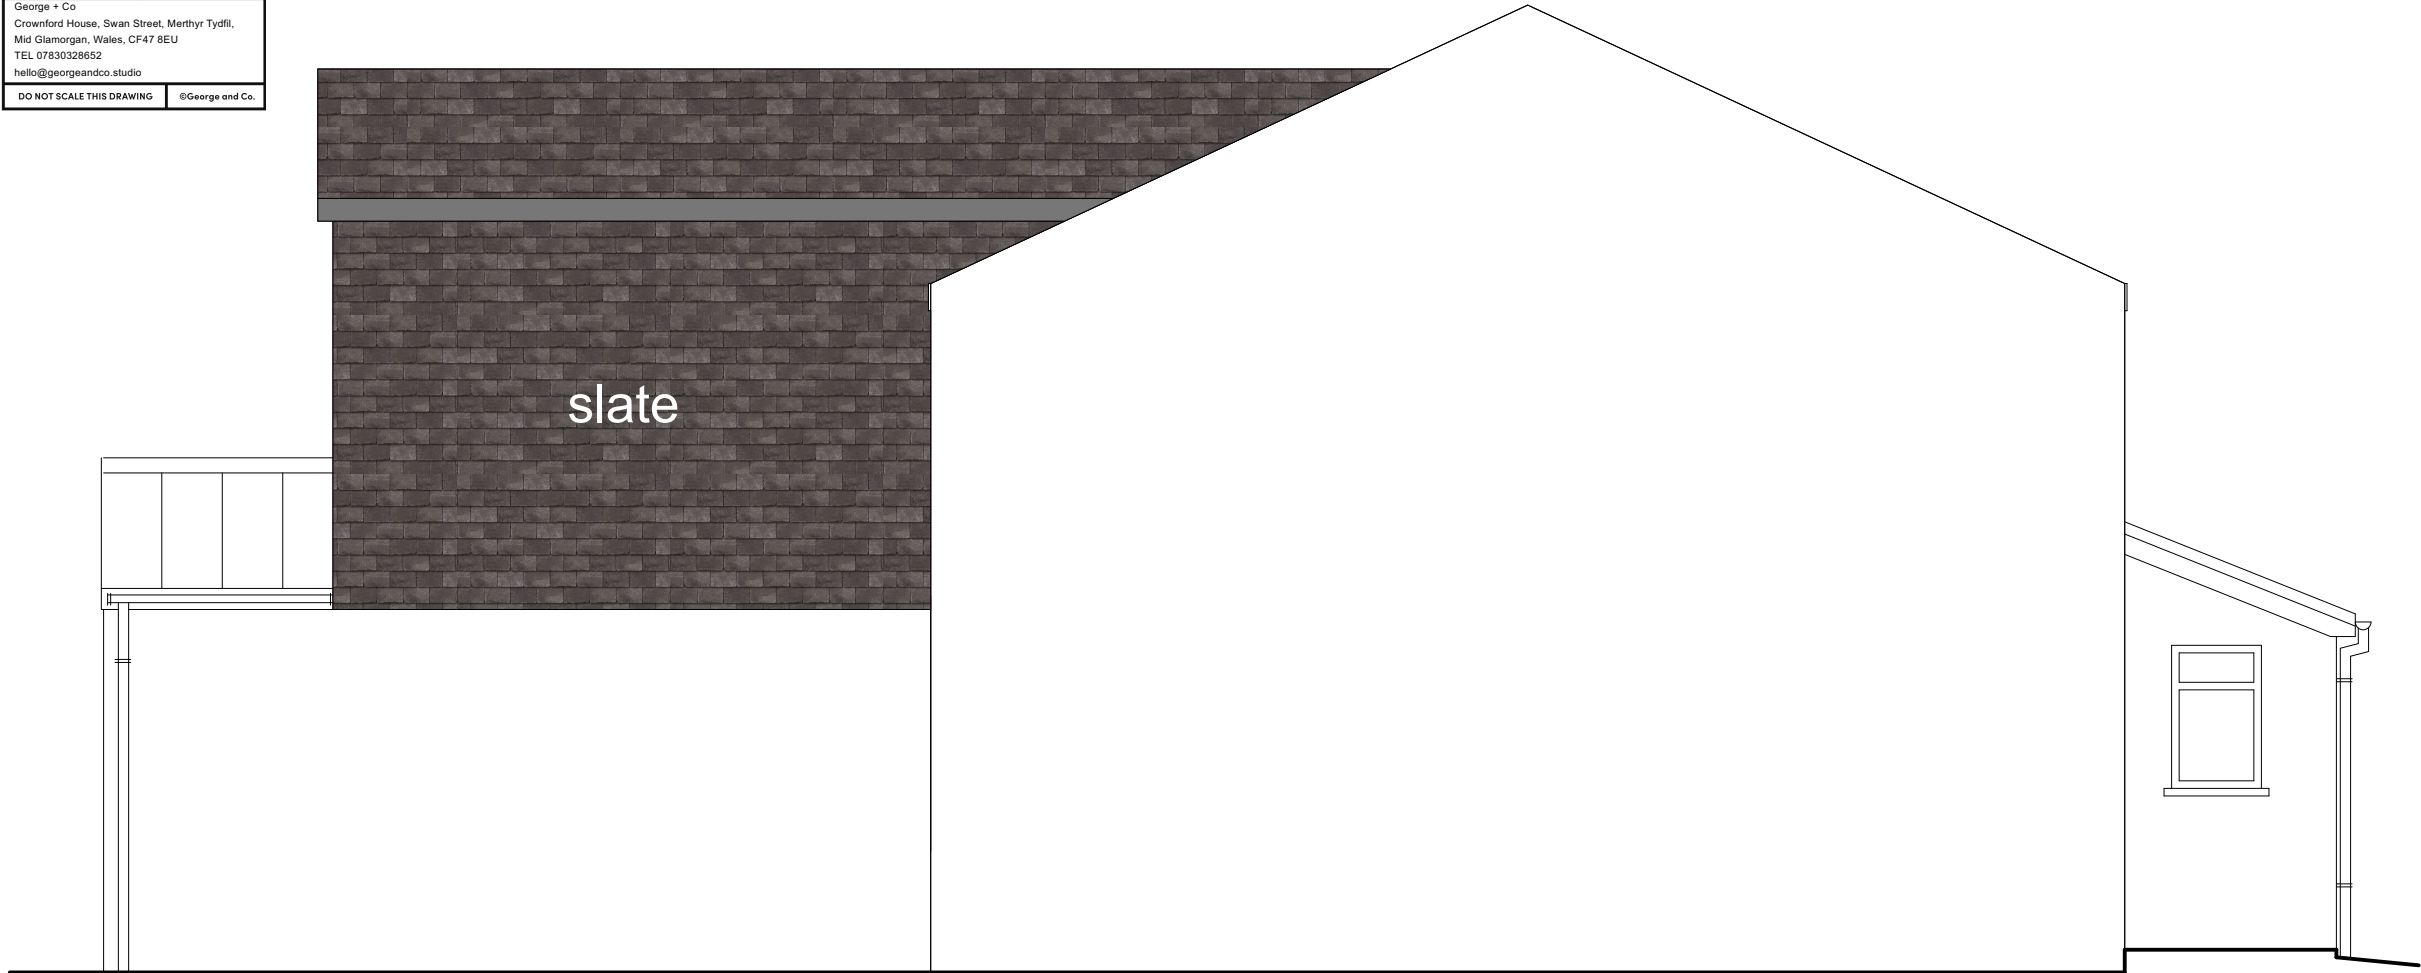

PROPOSED SIDE ELEVATIONS

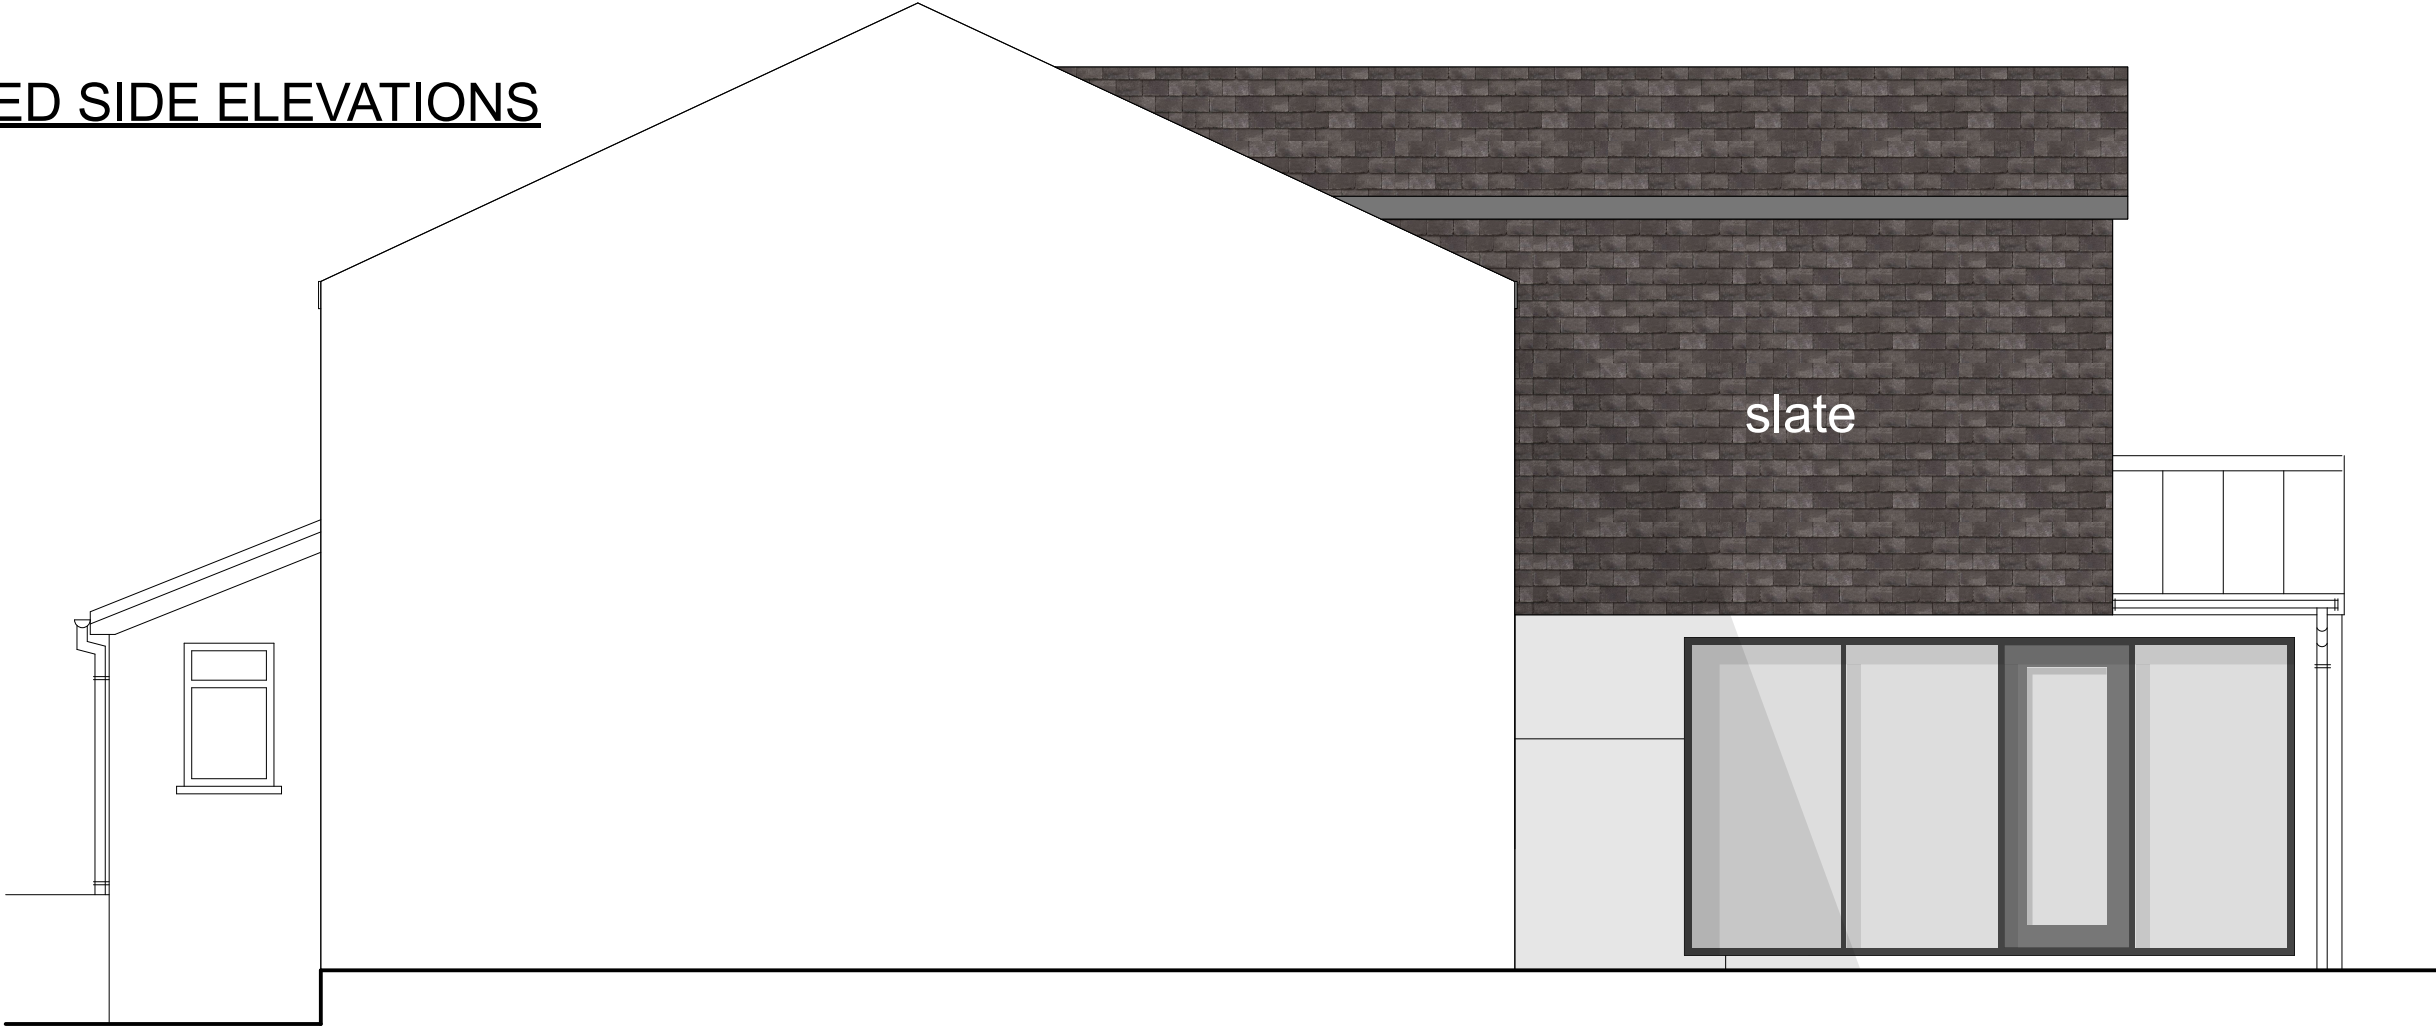

 George and Co.

31 Heolgerrig Road,
Heolgerrig, Merthyr Tydfil,
CF48 1RP.

948.13		proposed sections	
sketch	1:50 @ A3	March 23	AJ
George + Co Crownford House, Swan Street, Merthyr Tydfil, Mid Glamorgan, Wales, CF47 8EU TEL 07830328652 hello@georgeandco.studio			
DO NOT SCALE THIS DRAWING		©George and Co.	

