




A

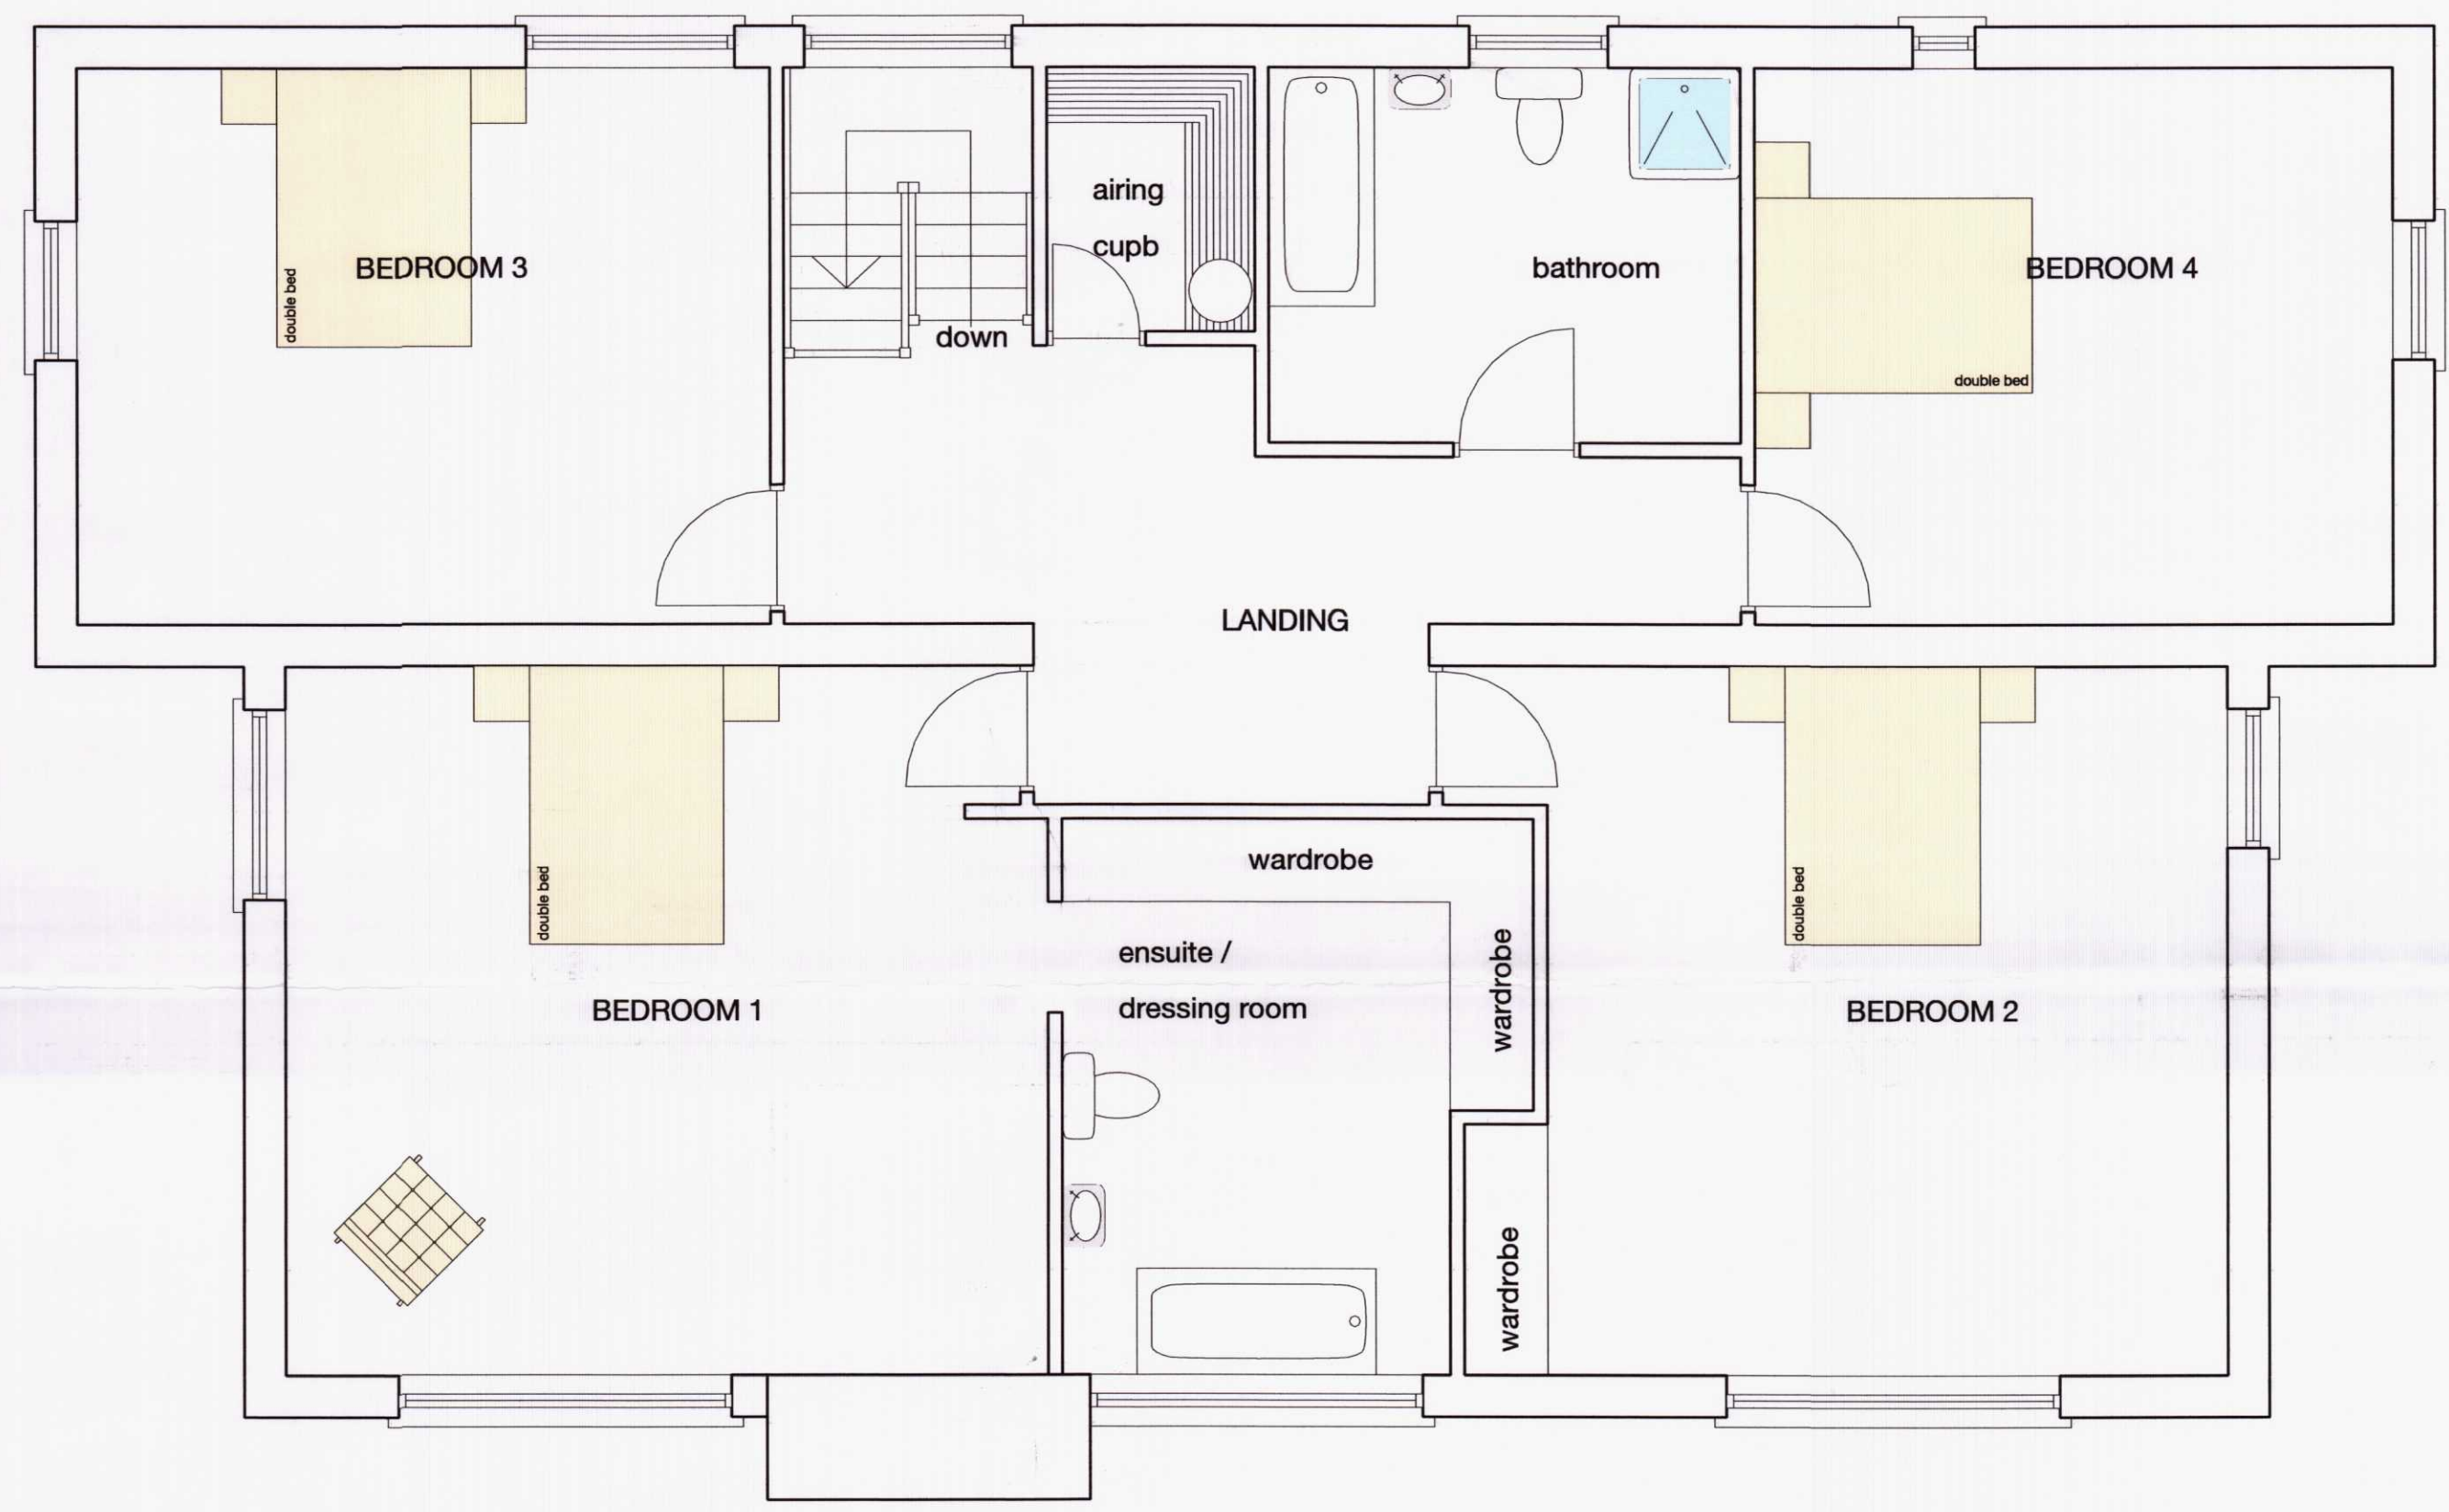

FIRST FLOOR 140sqm

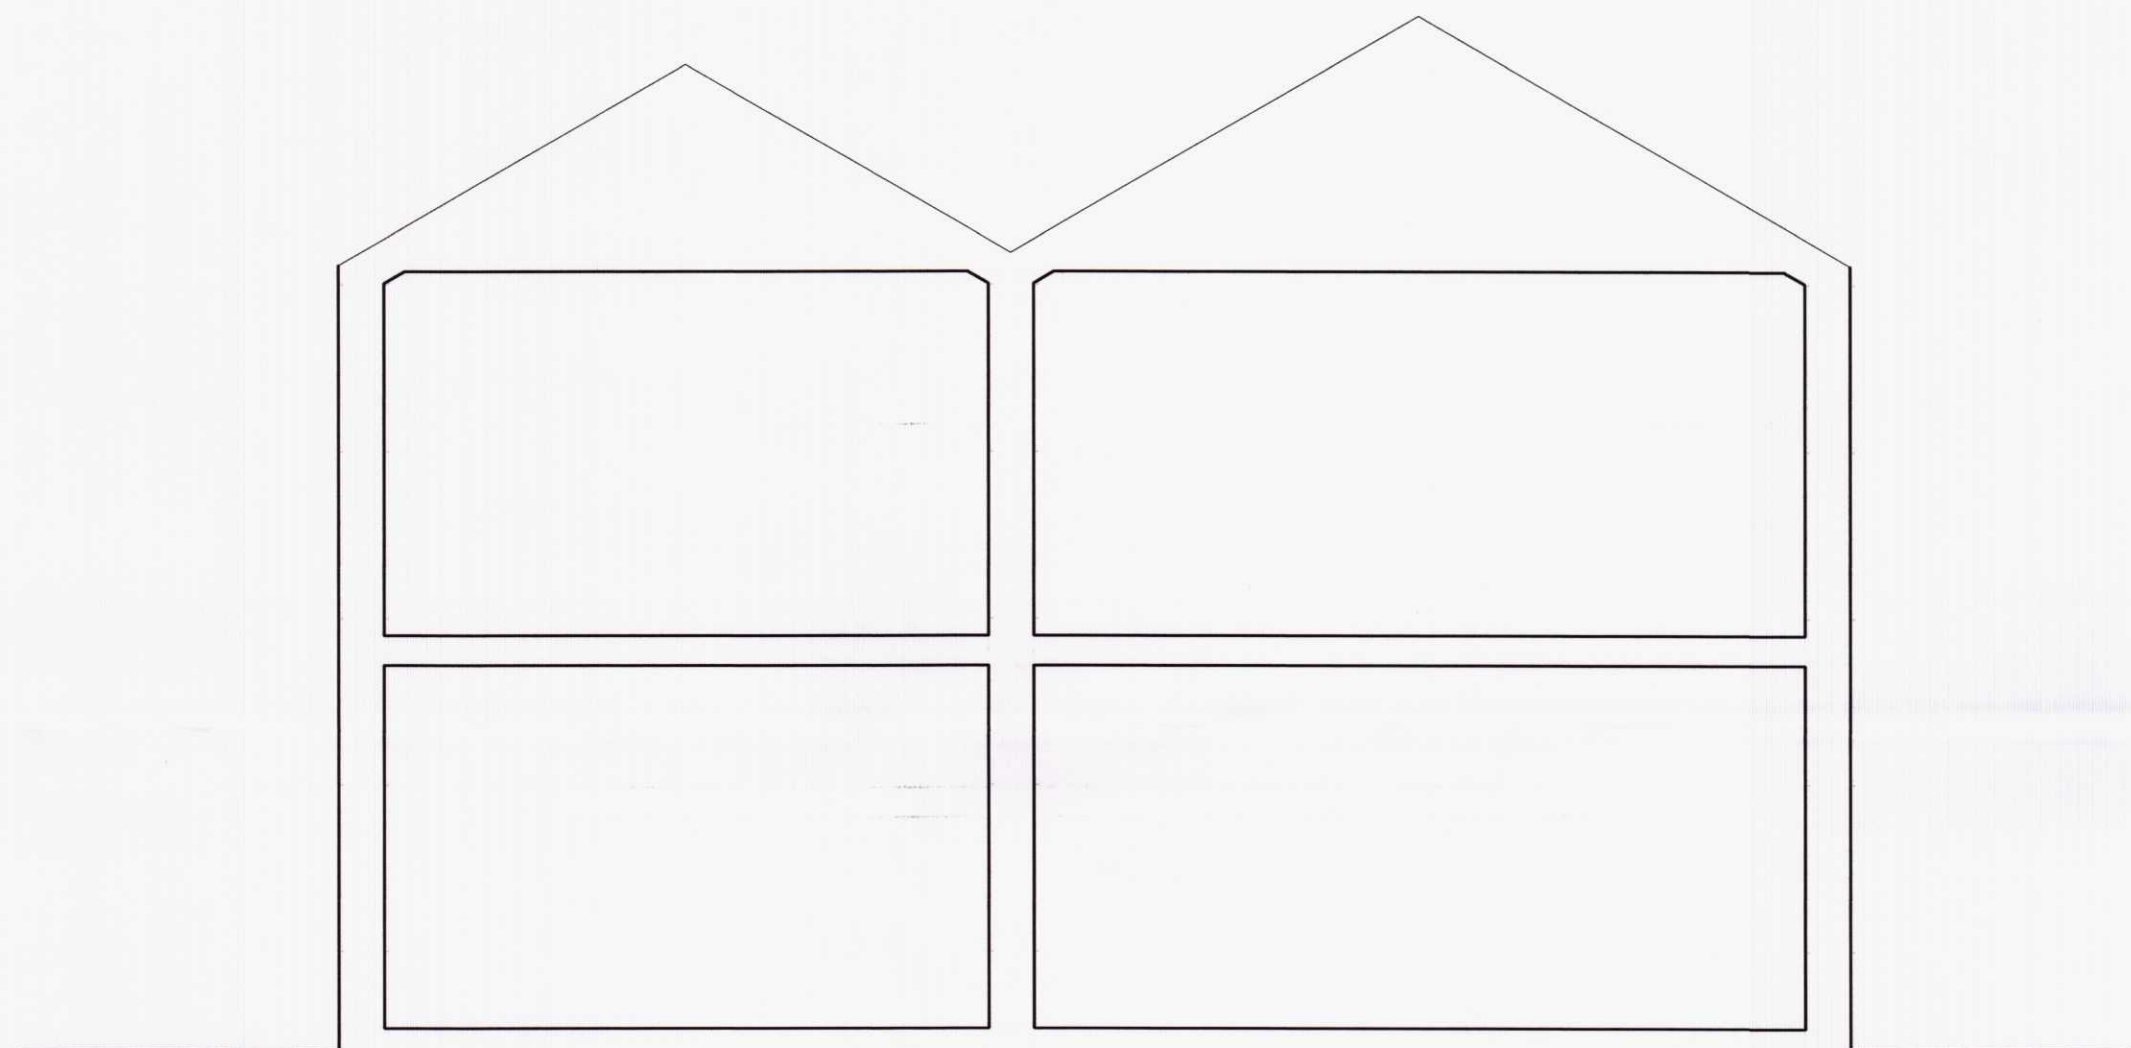

SECTION A-A

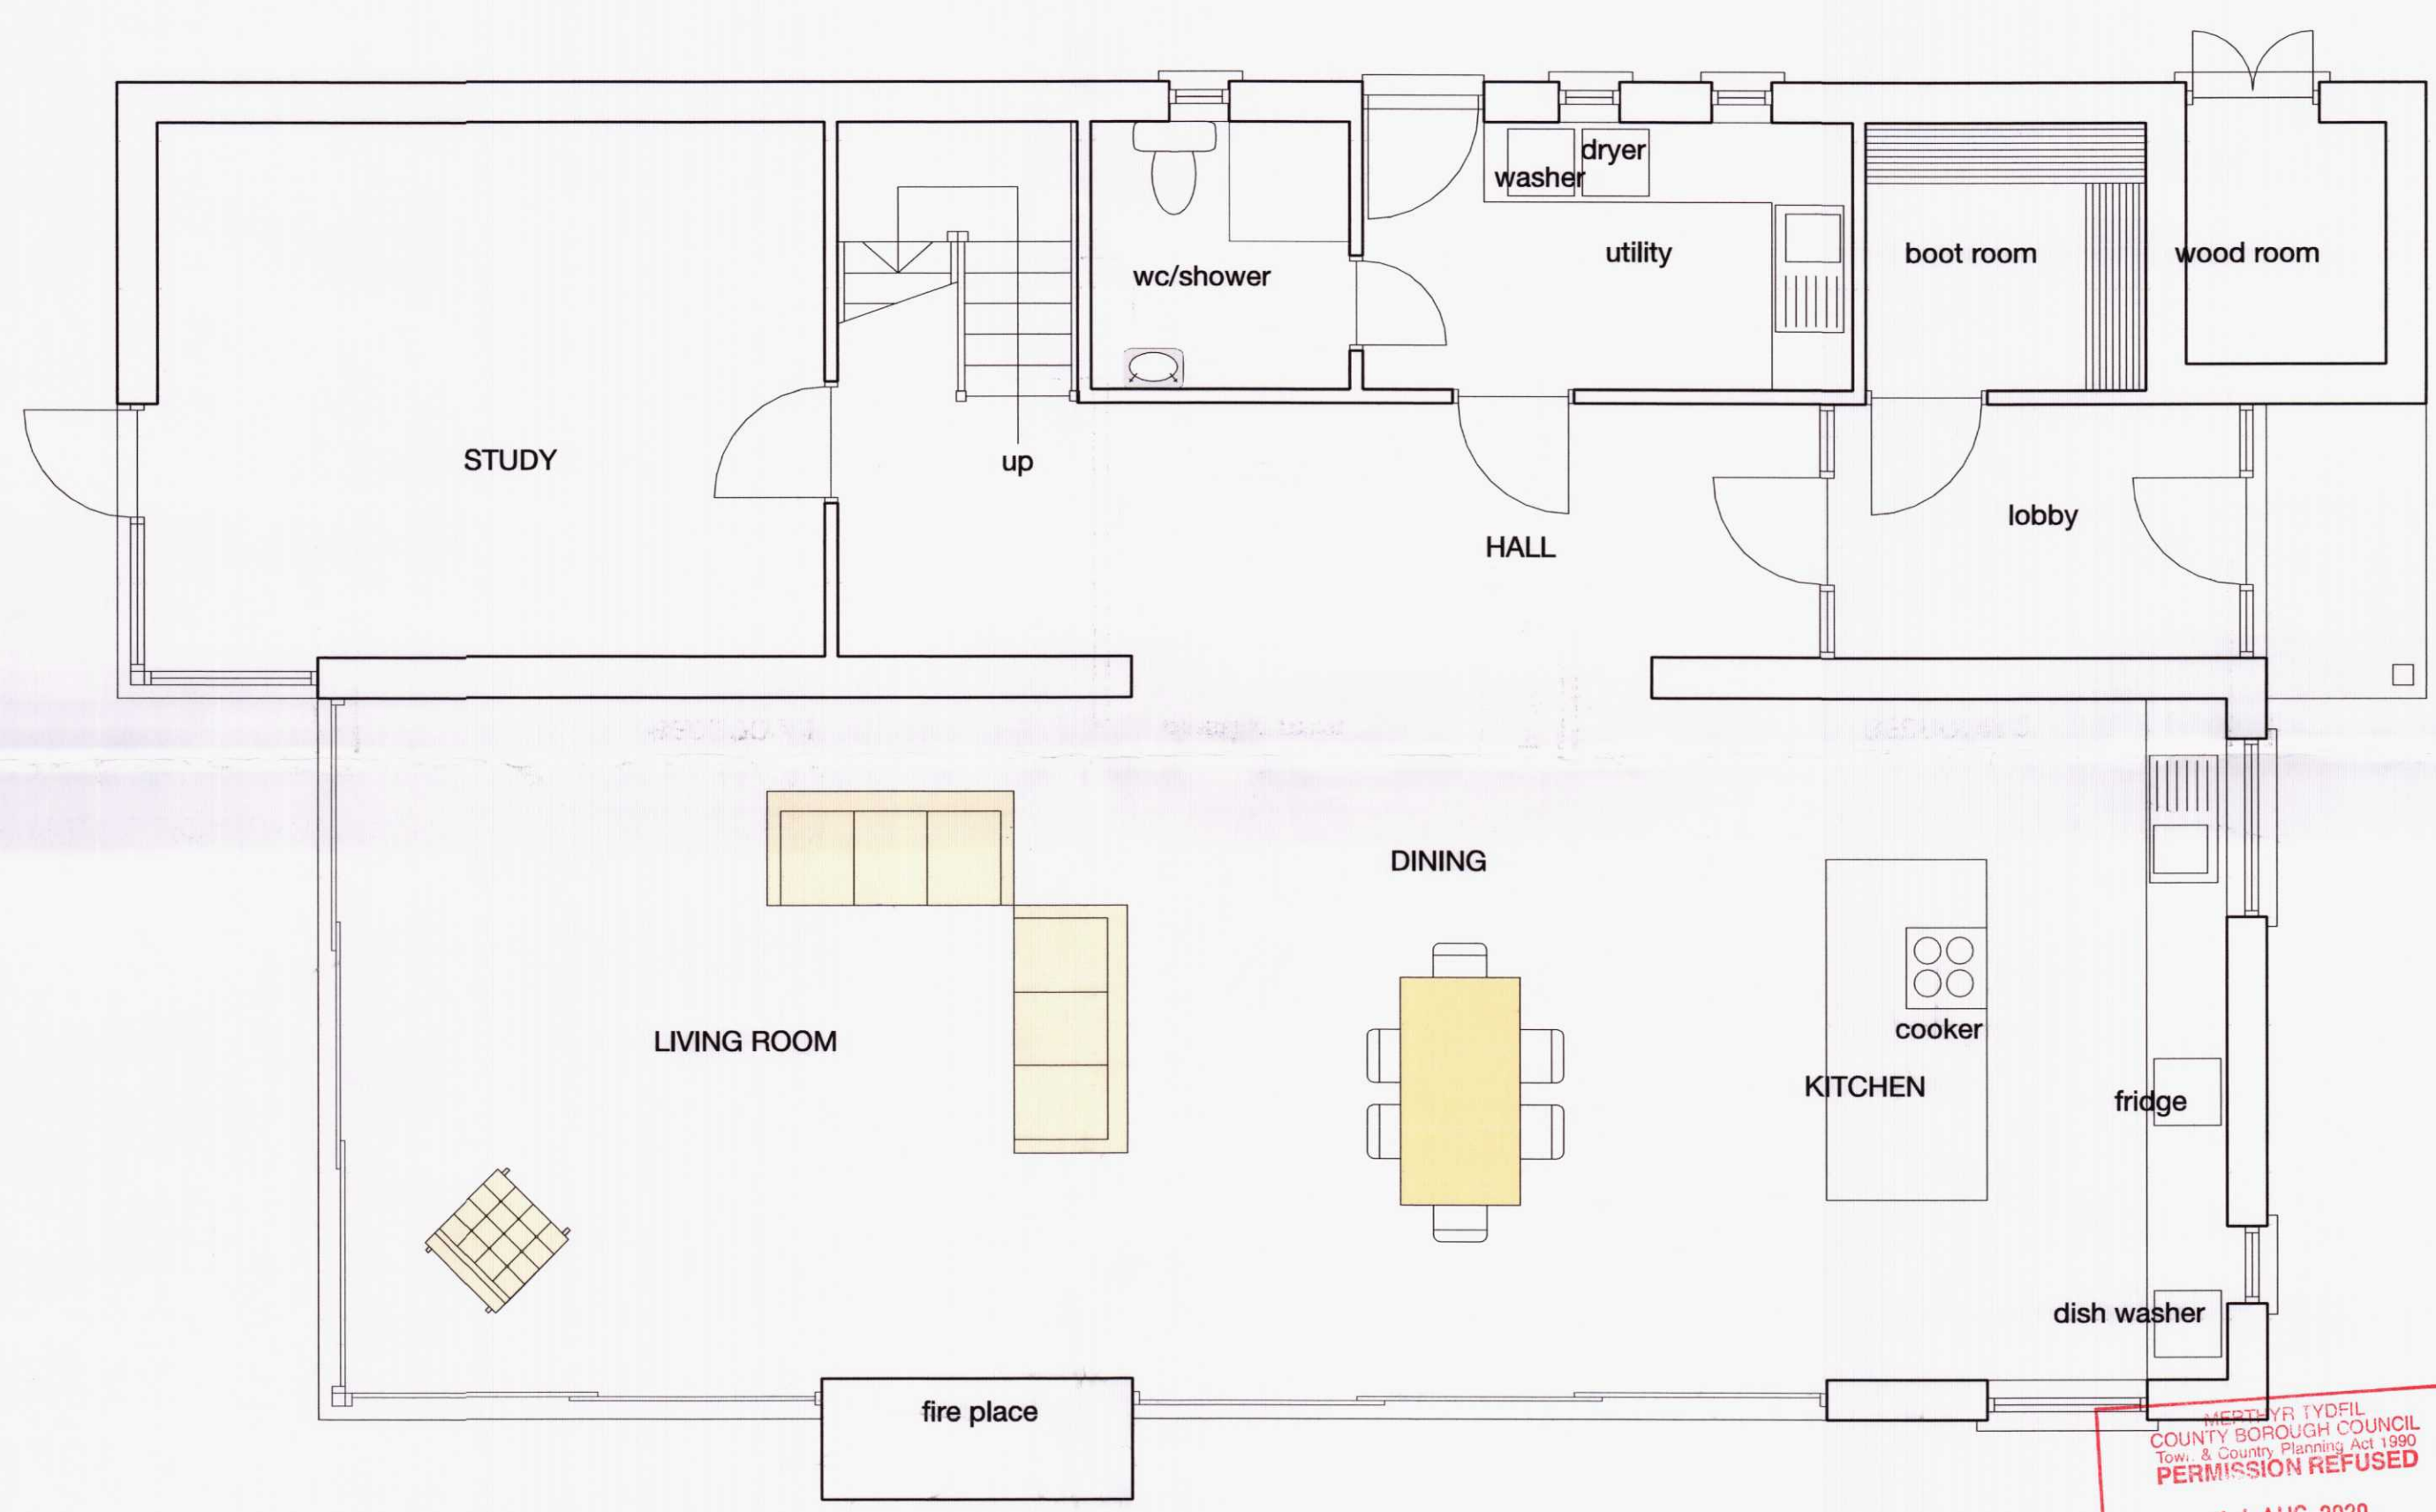

GROUND FLOOR 140sqm

200138

2 JUL 2020

MERTHYR TYDFIL
COUNTY BOROUGH
COUNCIL
OFFICE COPY
PLEASE DO NOT
REMOVE

MERTHYR TYDFIL
COUNTY BOROUGH COUNCIL
Town & Country Planning Act 1990
PERMISSION REFUSED
14 AUG 2020
J. JONES
BA(Hons) BTP M.A.T.P.I
HEAD OF TOWN PLANNING

George and Co.

Land at the top of
Heogerrig, Merthyr Tydfil.
for
Mr and Mrs James

603.002	Plans
planning	1:50 SG May'19
1st Floor Woodfrid Studios 52 High St Merthyr Tydfil CF37 8DE 07830328652 hello@georgeandco.studio www.georgeandco.studio	
DO NOT SCALE THIS DRAWING	©George and Co.