
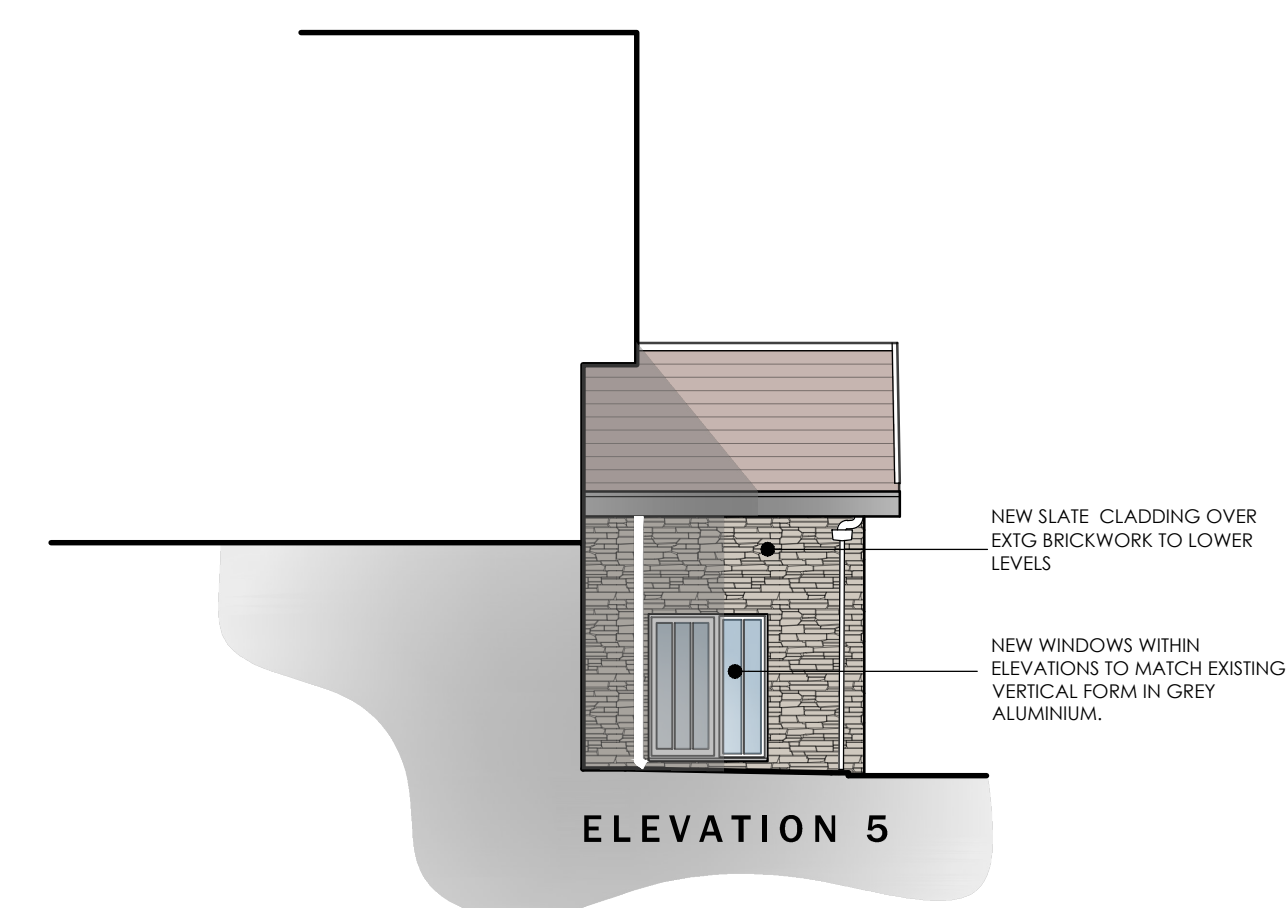


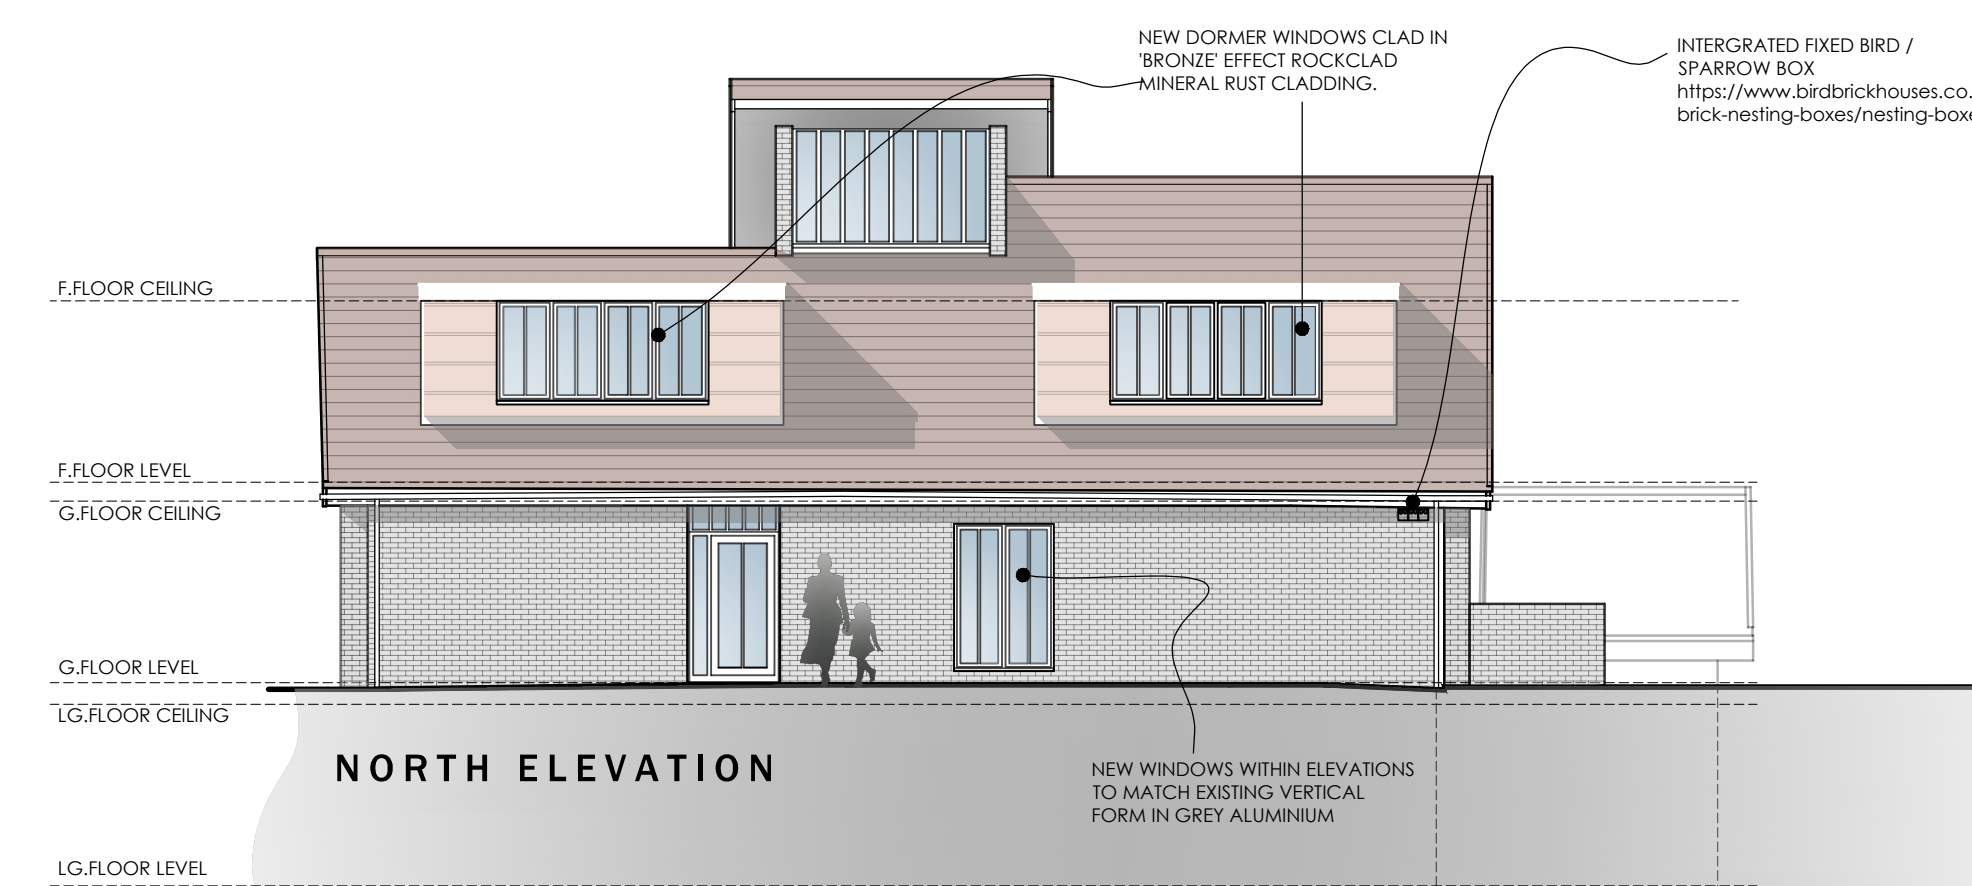

0 1000 2000 3000 4000 5000 mm
SCALE 1:100

Client	Drawing No	Scale	Revision
Mr A Thomas	L72116.04.02	1:100 @A1	G
Job Title	Drawing Title	Date	Checked
Wesley Chapel Downlands	Proposed Elevations	Oct 21	KMI

Revisions
REV. A Nov 21
REVISIONS TO SUIT CLIENT COMMENTS

Revisions
REV.A Nov 21
REVISIONS TO SUIT C

Do not scale from this drawing. The users of this drawing shall check all dimensions & report all errors and omissions to LeTrucCo Design.

This drawing is copyright. It must not be copied, used or disclosed to third parties without prior permission of LeTrucco Design.

Drawings

FEASIS

Client

Mr A

Job Title

Westfield



LeTruccodesign
ARCHITECTURE

Suite 7, 35 Stow Park Circle
Newport, NP20 4HF

Tel: 07710390800 / 07710390801