



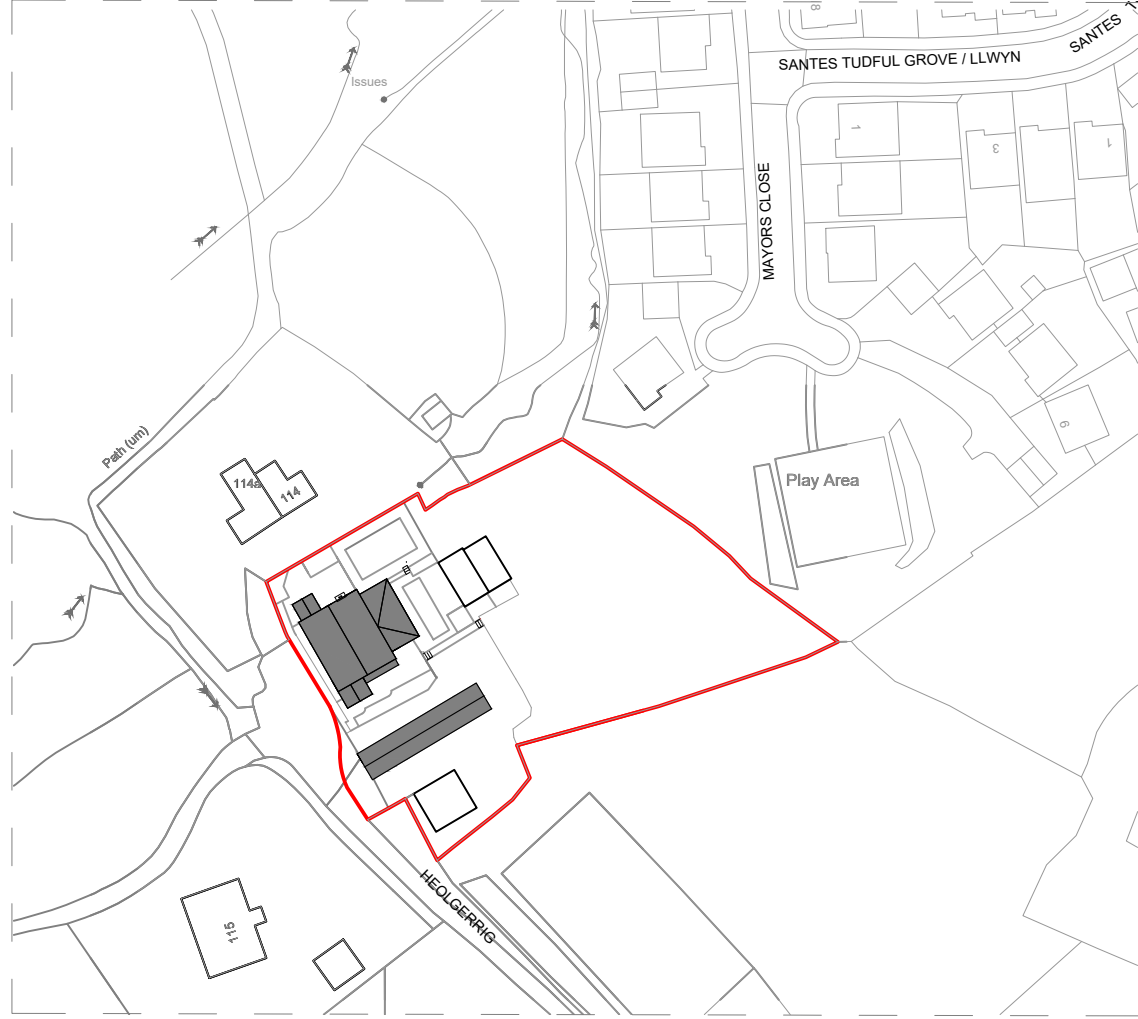

Existing Site Location
Plan 1:1250

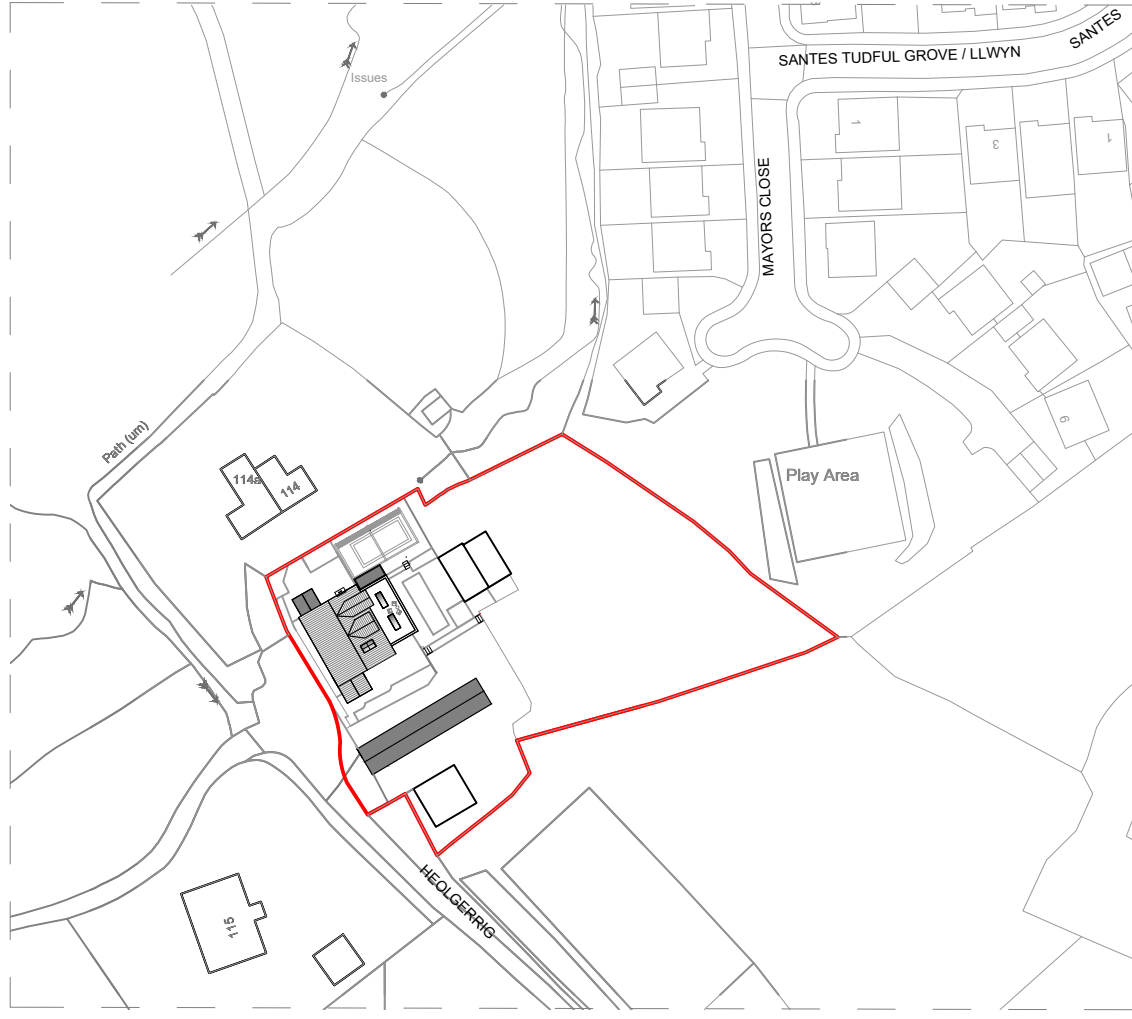

Proposed Site Location
Plan 1:1250



R. Hughes Architectural Studio,
Studio 1, The Platform
Hemlingway Road
Cardiff, CF10 5LS
<http://www.blackbrick-studio.com>
enquiries@blackbrick-studio.com
029 225 20246

BLACK
BRICK

Client: Ben Smith
Address: 111 Heolgerig
Merthyr Tydfil, CF48 1RN
Date: 01/05/2024
Title: Existing and Proposed Site
Location Plans
Drawn By: KZ
Scale: 1:1250 @A1

Revisions		
Rev #	Date	Description