

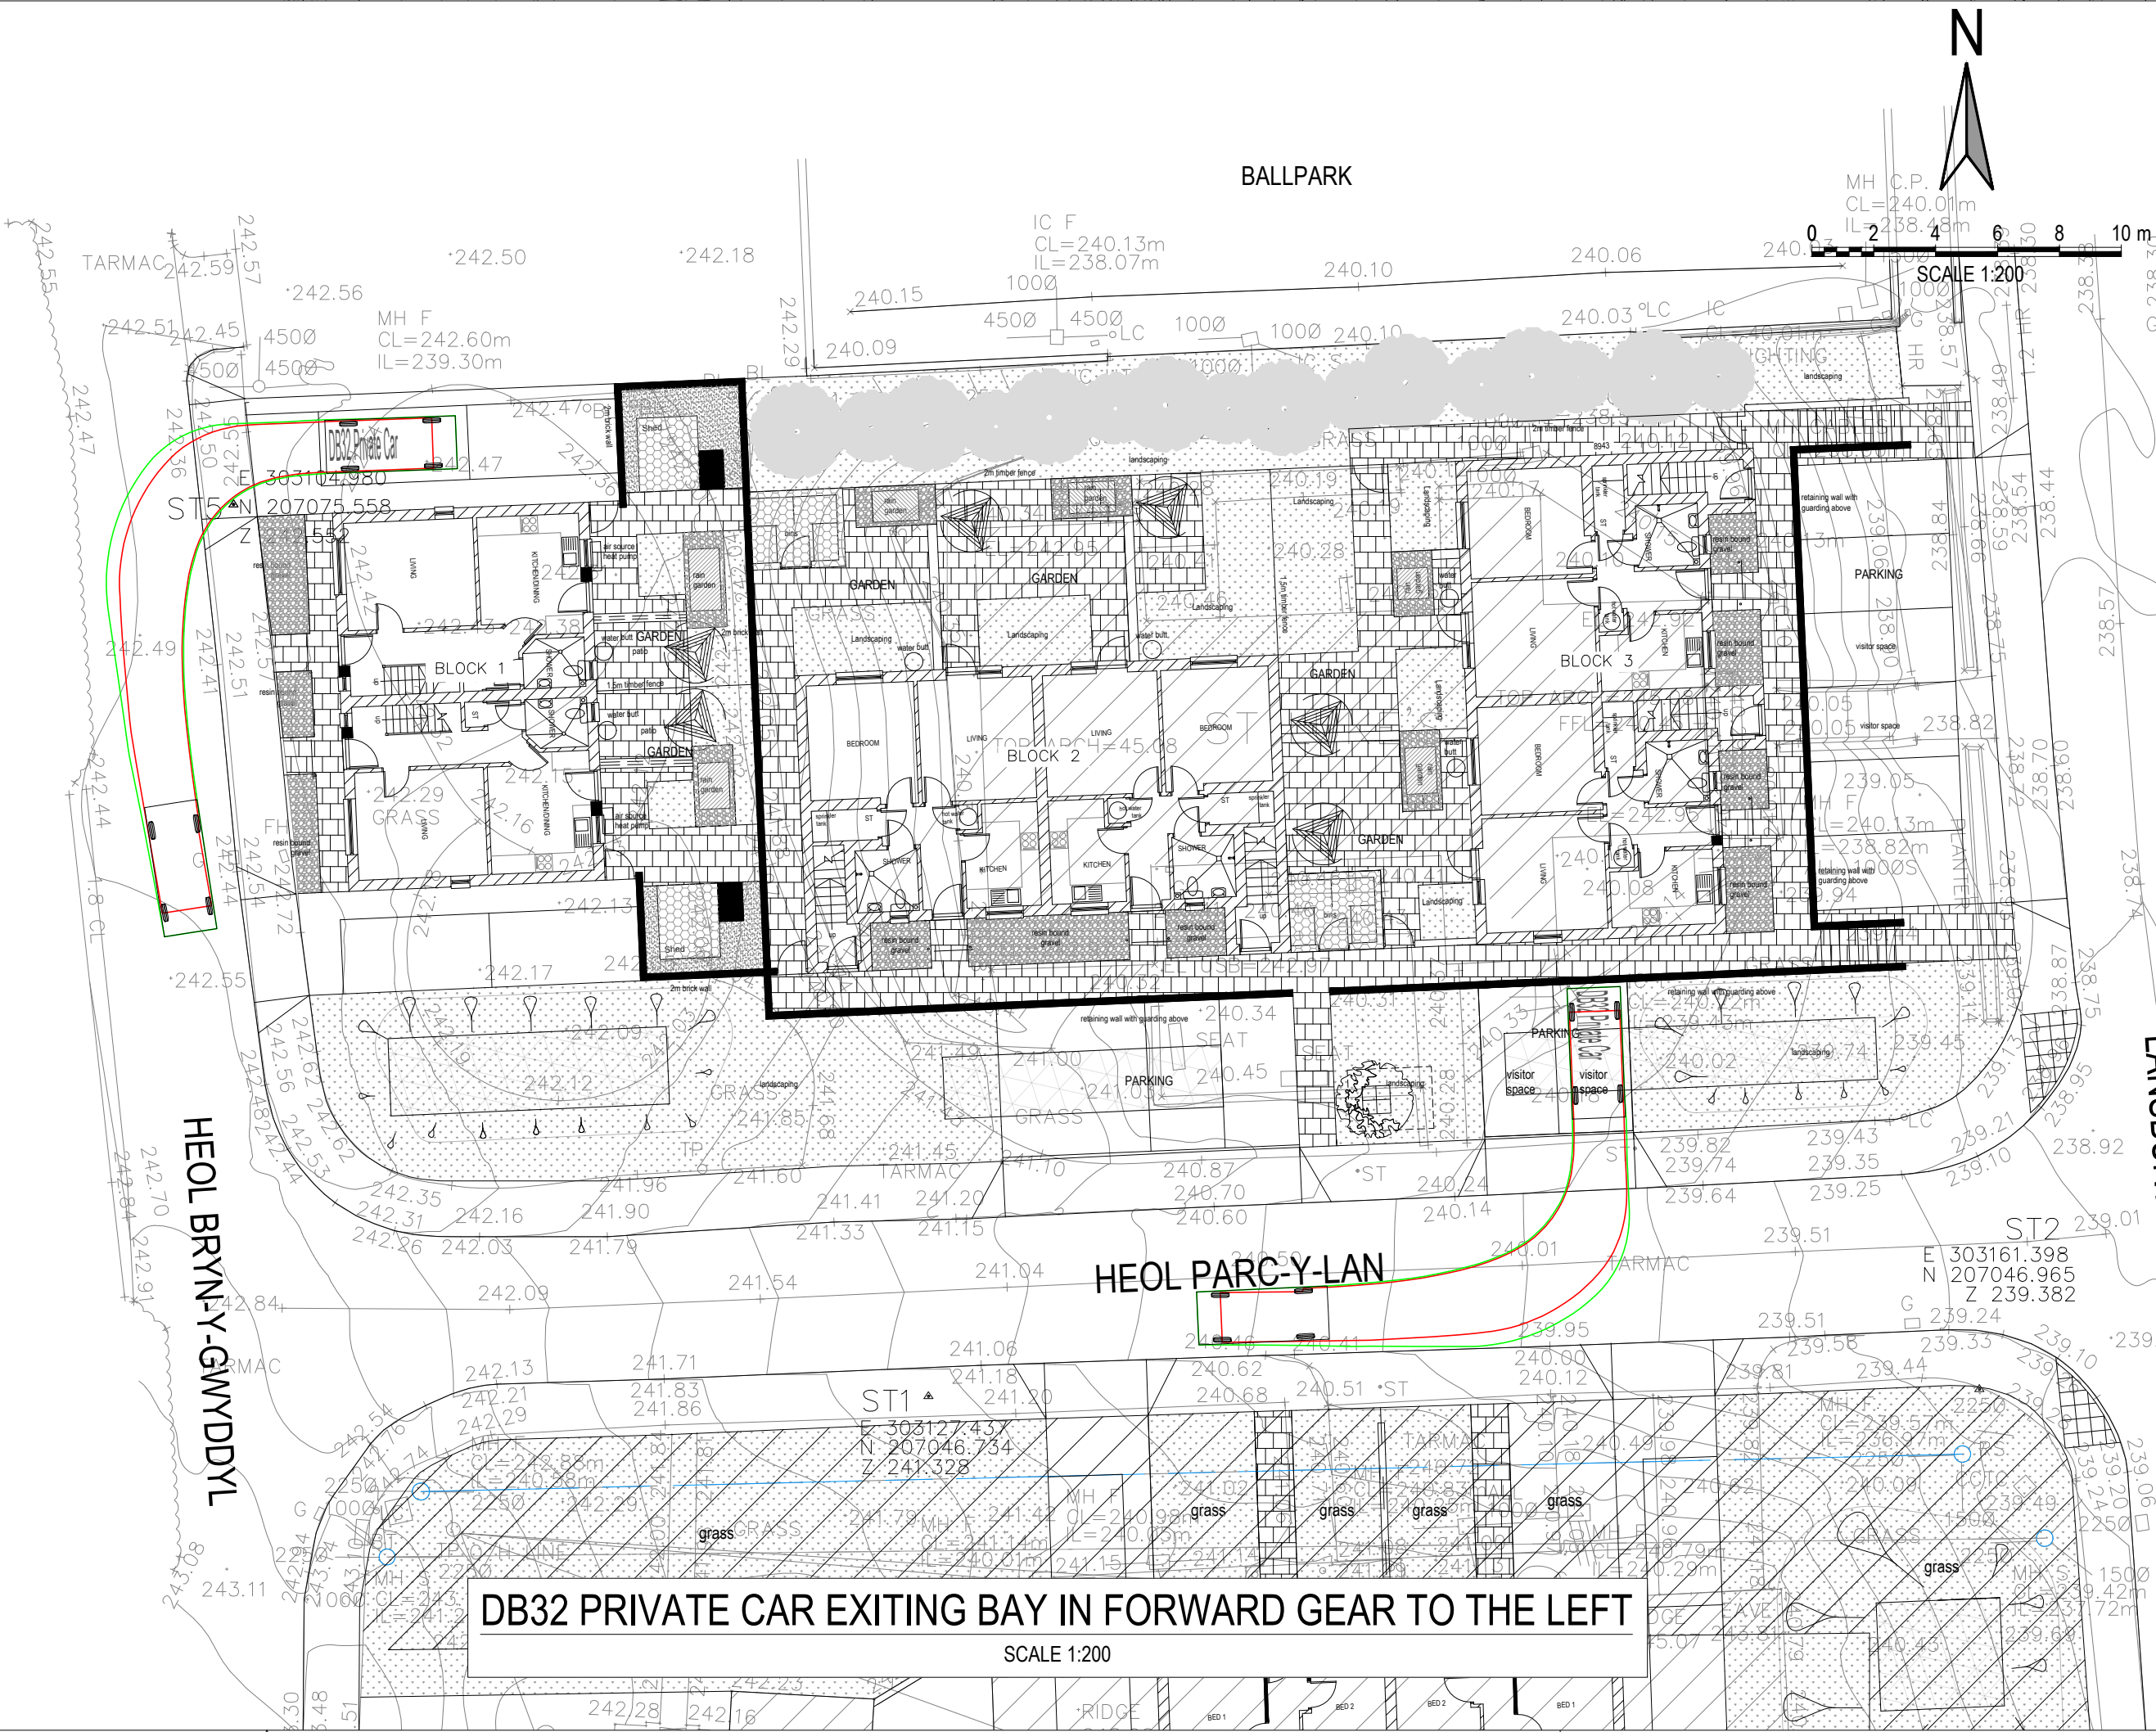
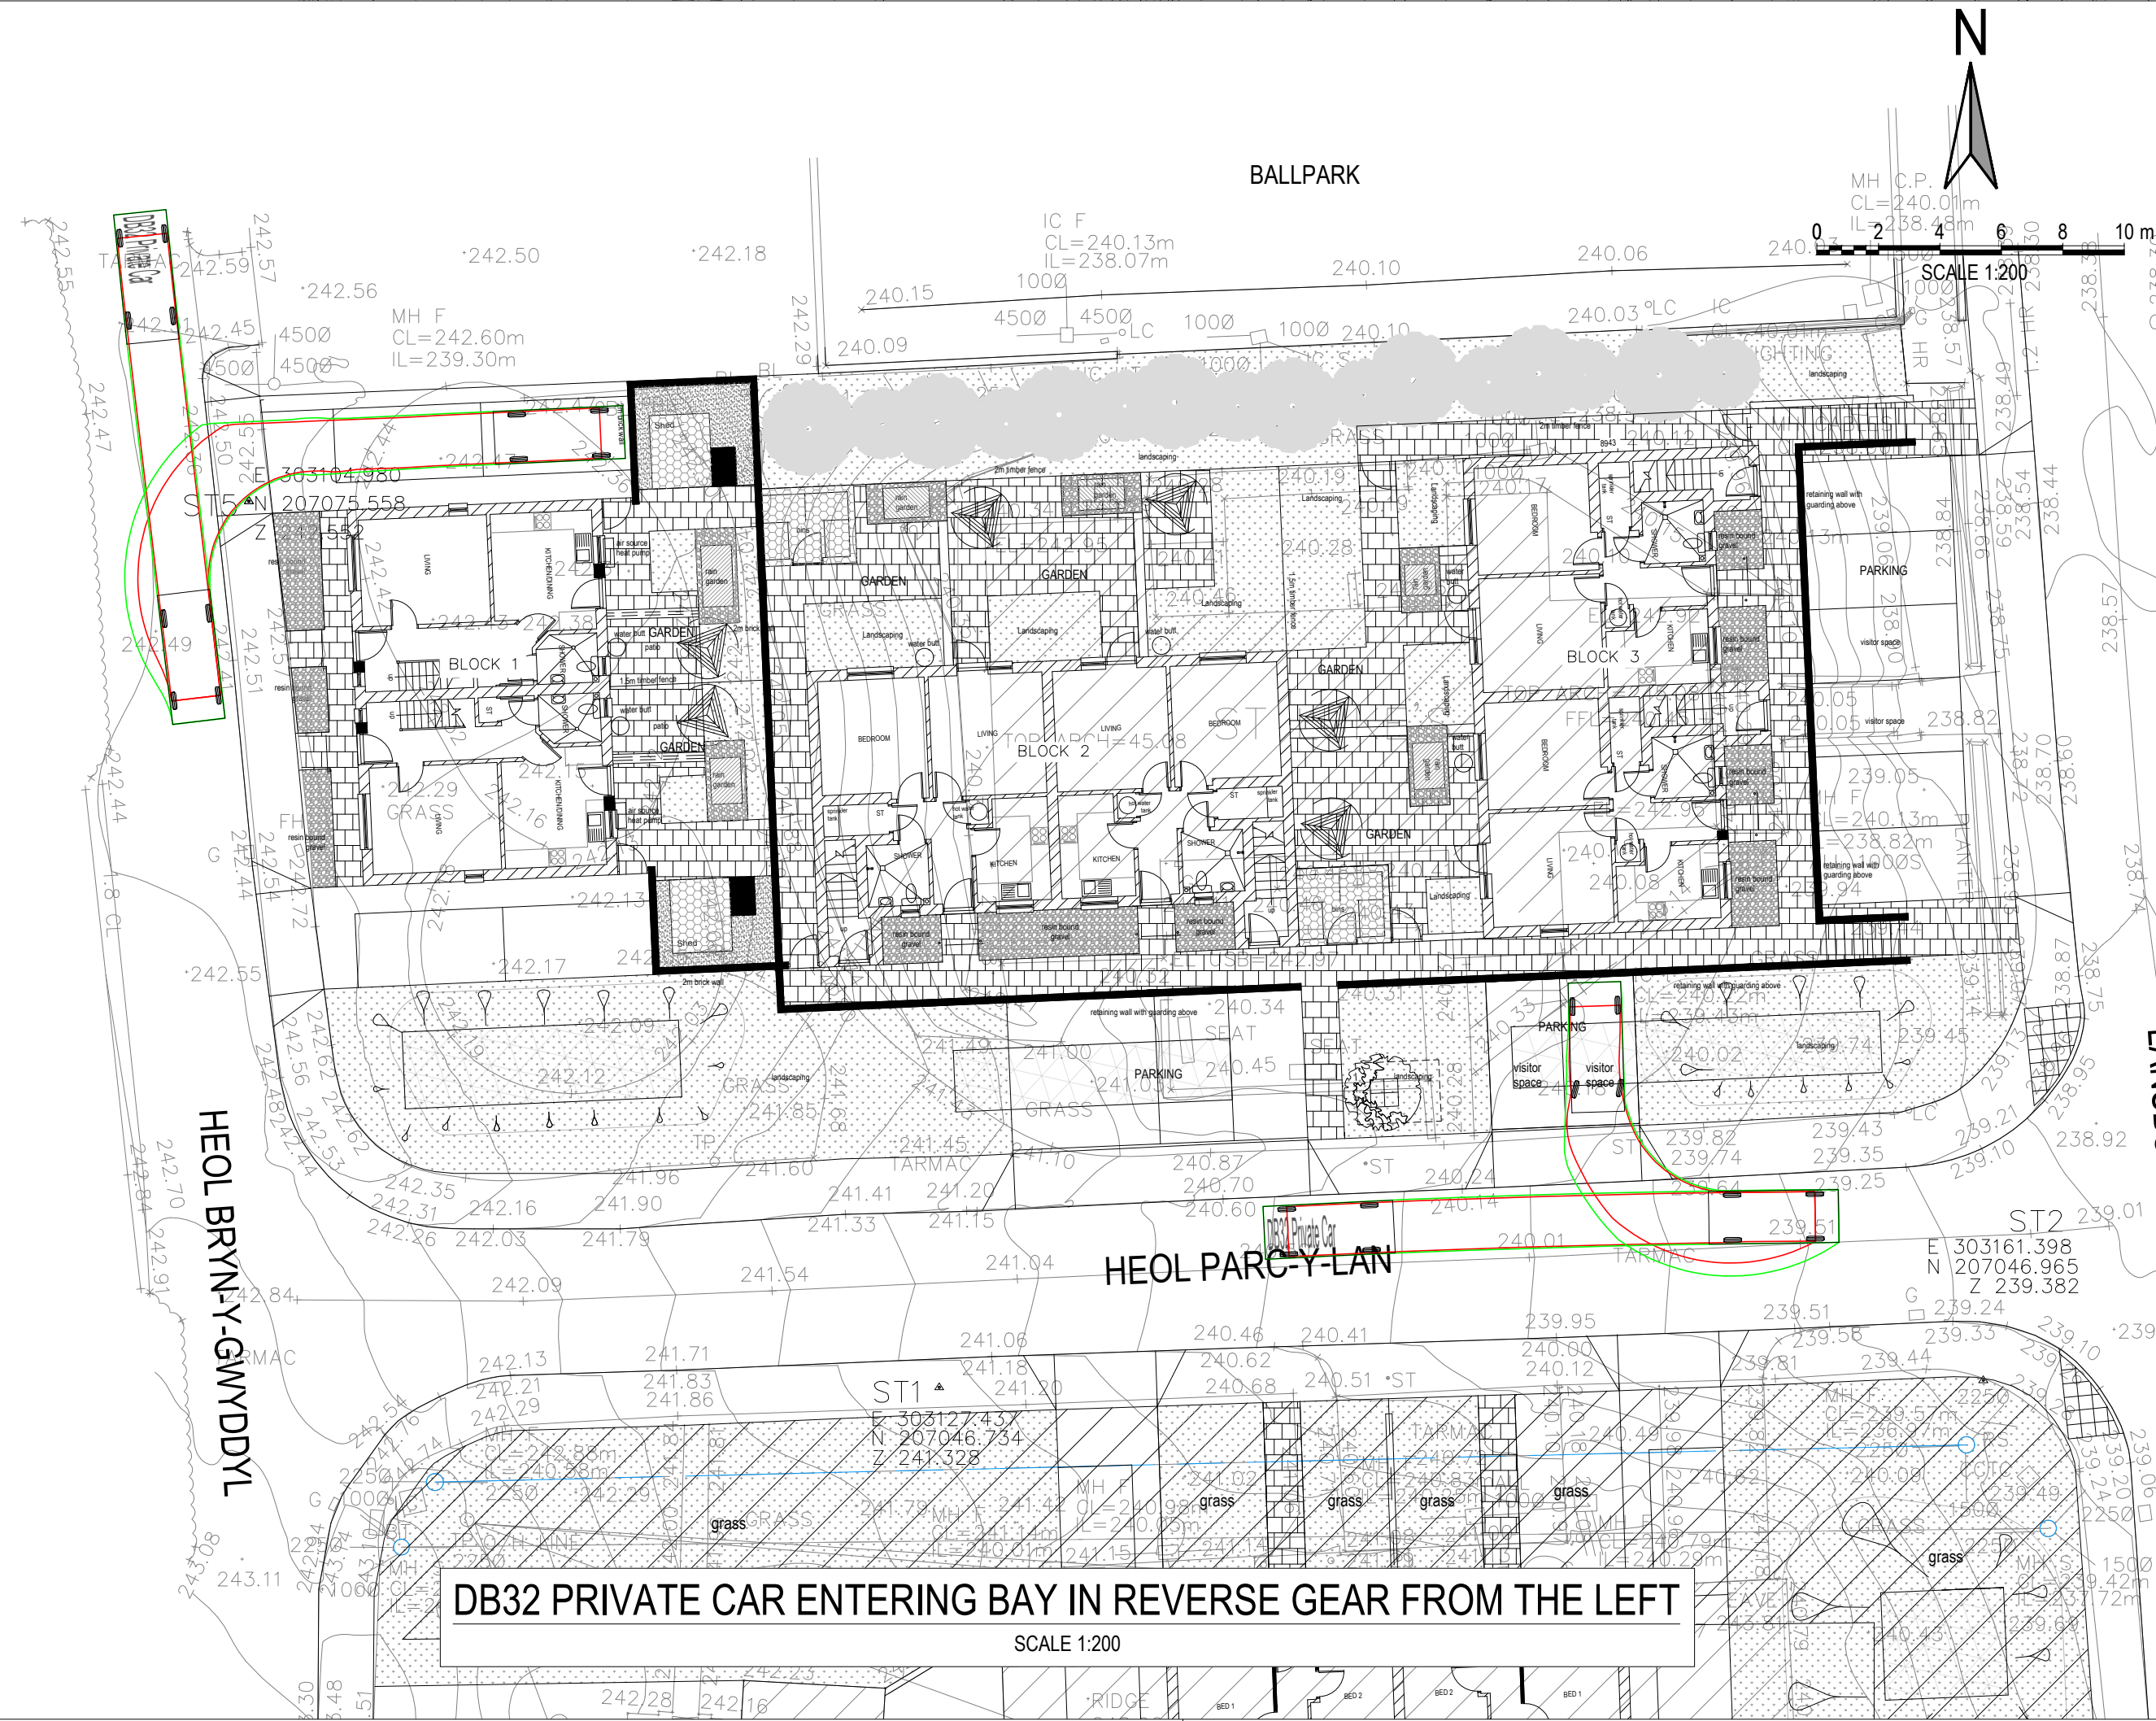
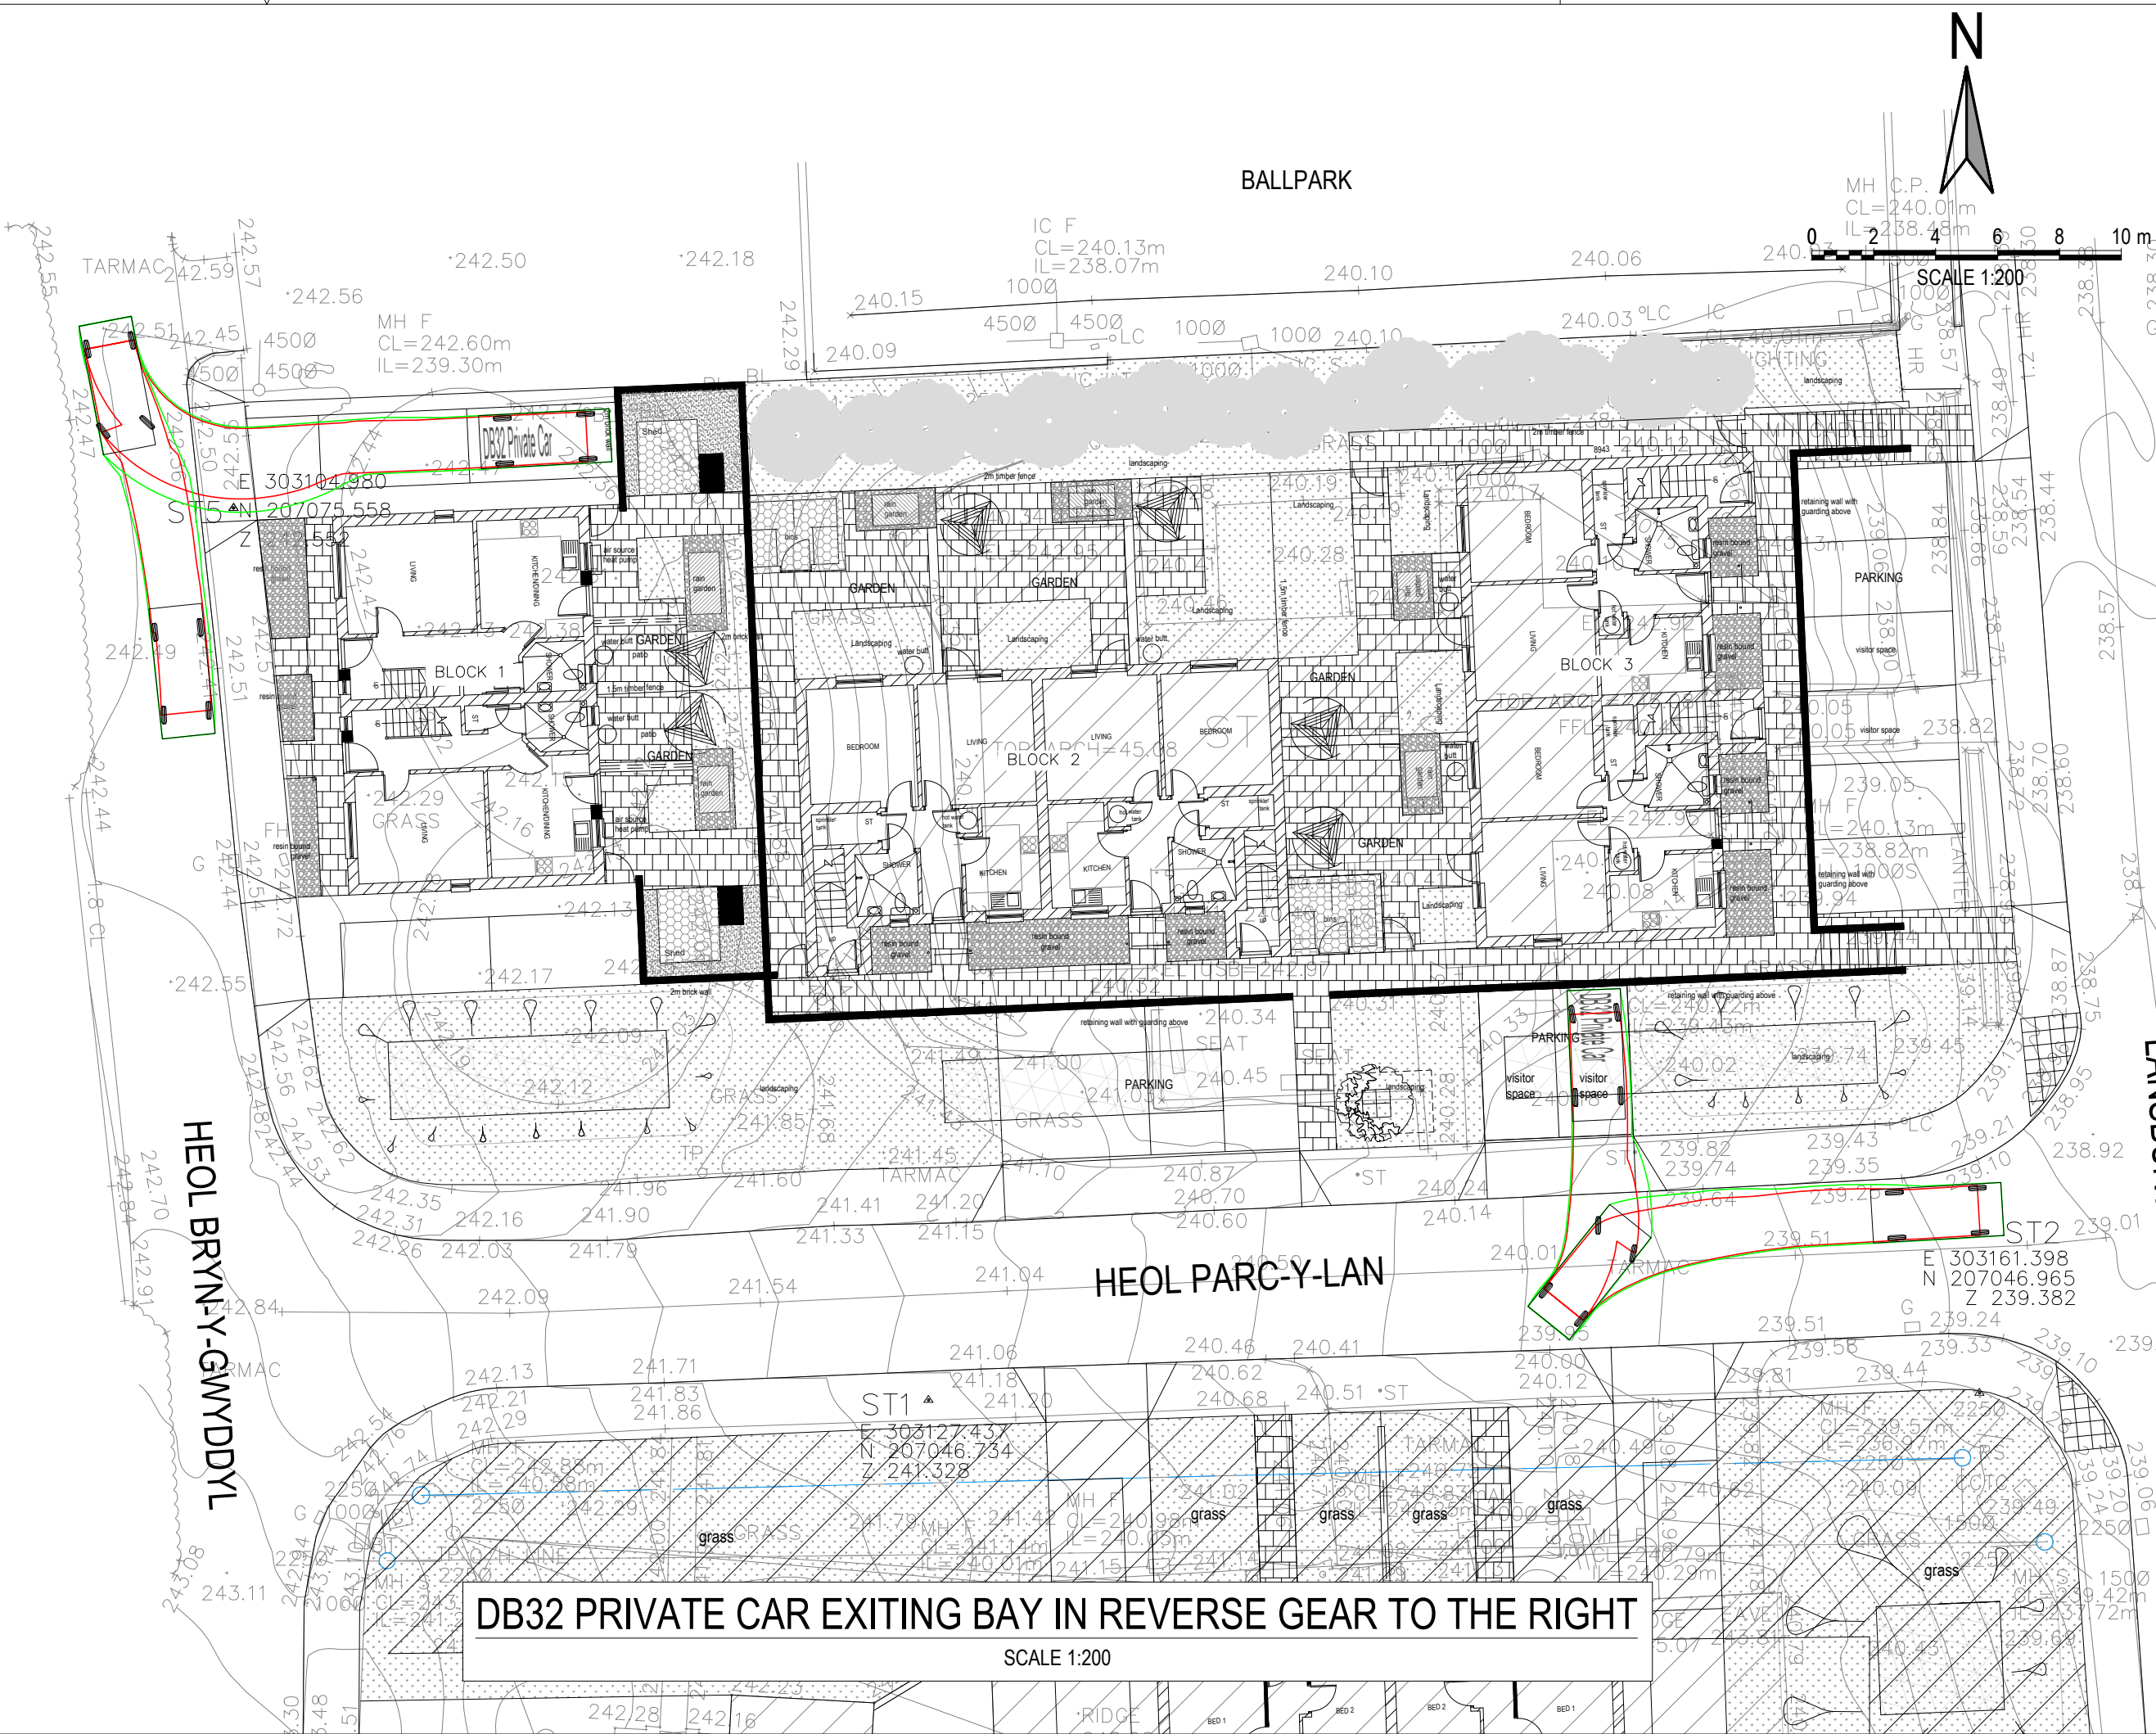


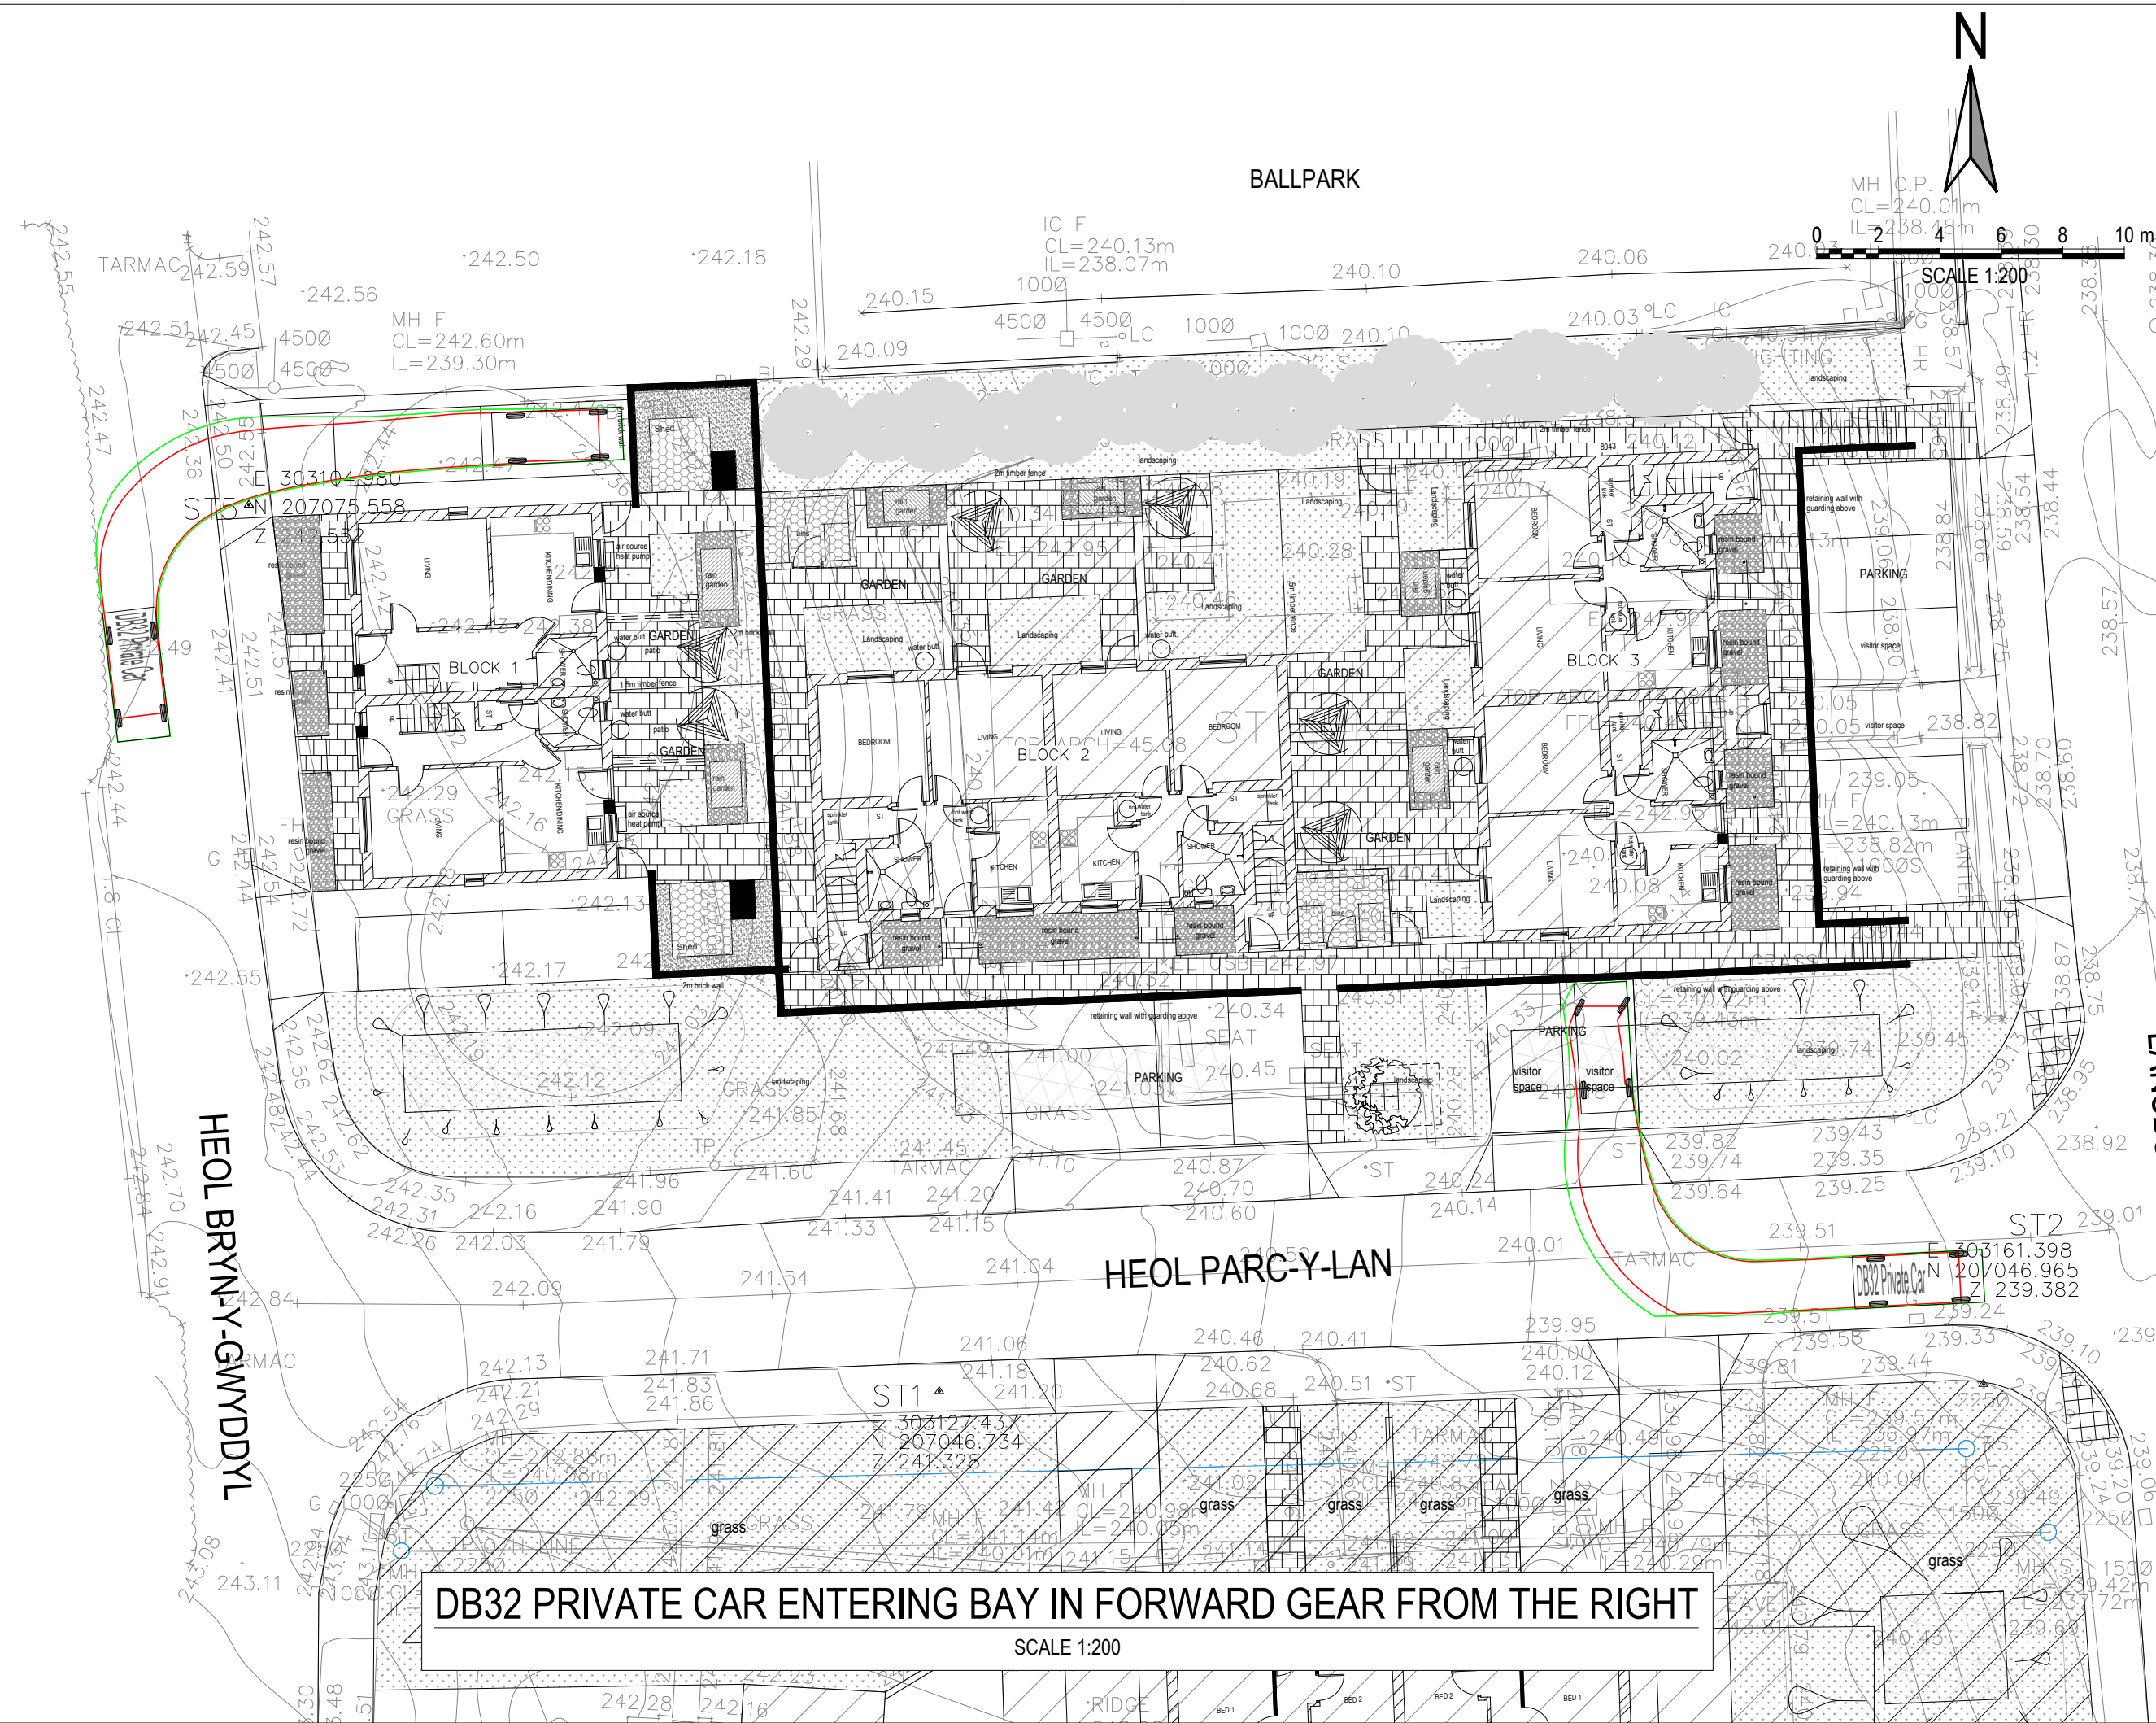

- NOTES:
- ALL DIMENSIONS ARE IN MILLIMETRES UNLESS NOTED OTHERWISE.
 - ALL LEVELS ARE SHOWN IN METRES UNLESS NOTED OTHERWISE.
 - DO NOT SCALE FROM THE DRAWING. USE FIGURED DIMENSIONS ONLY.
 - ANY DISCREPANCIES TO BE REPORTED IMMEDIATELY TO THE ENGINEER.
 - THIS DRAWING TO BE READ IN CONJUNCTION WITH ALL RELEVANT ARCHITECTS, ENGINEERS, SUBCONTRACTORS AND SPECIALISTS DRAWINGS AND SPECIFICATIONS.
 - EXISTING SERVICES HAVE NOT BEEN SHOWN BUT ARE PRESENT - THE CONTRACTOR IS TO LIAISE WITH ALL STATUTORY AUTHORITIES PRIOR TO THE COMMENCEMENT OF ANY WORKS.

KEY

WHEEL LINE
BODY LINE

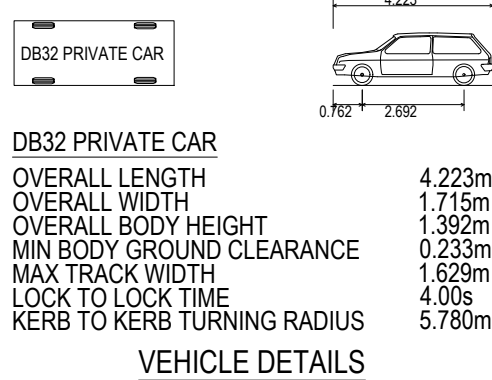

APPROVAL

01	SU	RCGP	JM	13.01.21	ISSUED FOR APPROVAL.
rev.	drawn	chkd.	appvd.	date	description
Client					
MV HOMES					
Project					
HOUSING DEVELOPMENT LANSBURY ROAD					
Title					
VEHICLE TRACKING LAYOUT SHEET 5/6					
ValeConsultancy					
CONSULTING CIVIL & STRUCTURAL ENGINEERS					
29 Bocam Park, Old Field Road, Pencoed, Bridgend CF35 5LJ. Phone: 01656 863794 Email: enquiries@vale-consultancy.co.uk					
date	drawn	checked	approved		
13.01.21	SU	RGP	JM		
scale @ A1			project no.		
1:200			10463		
status	drg. no.				rev.
A	10463/904				01