


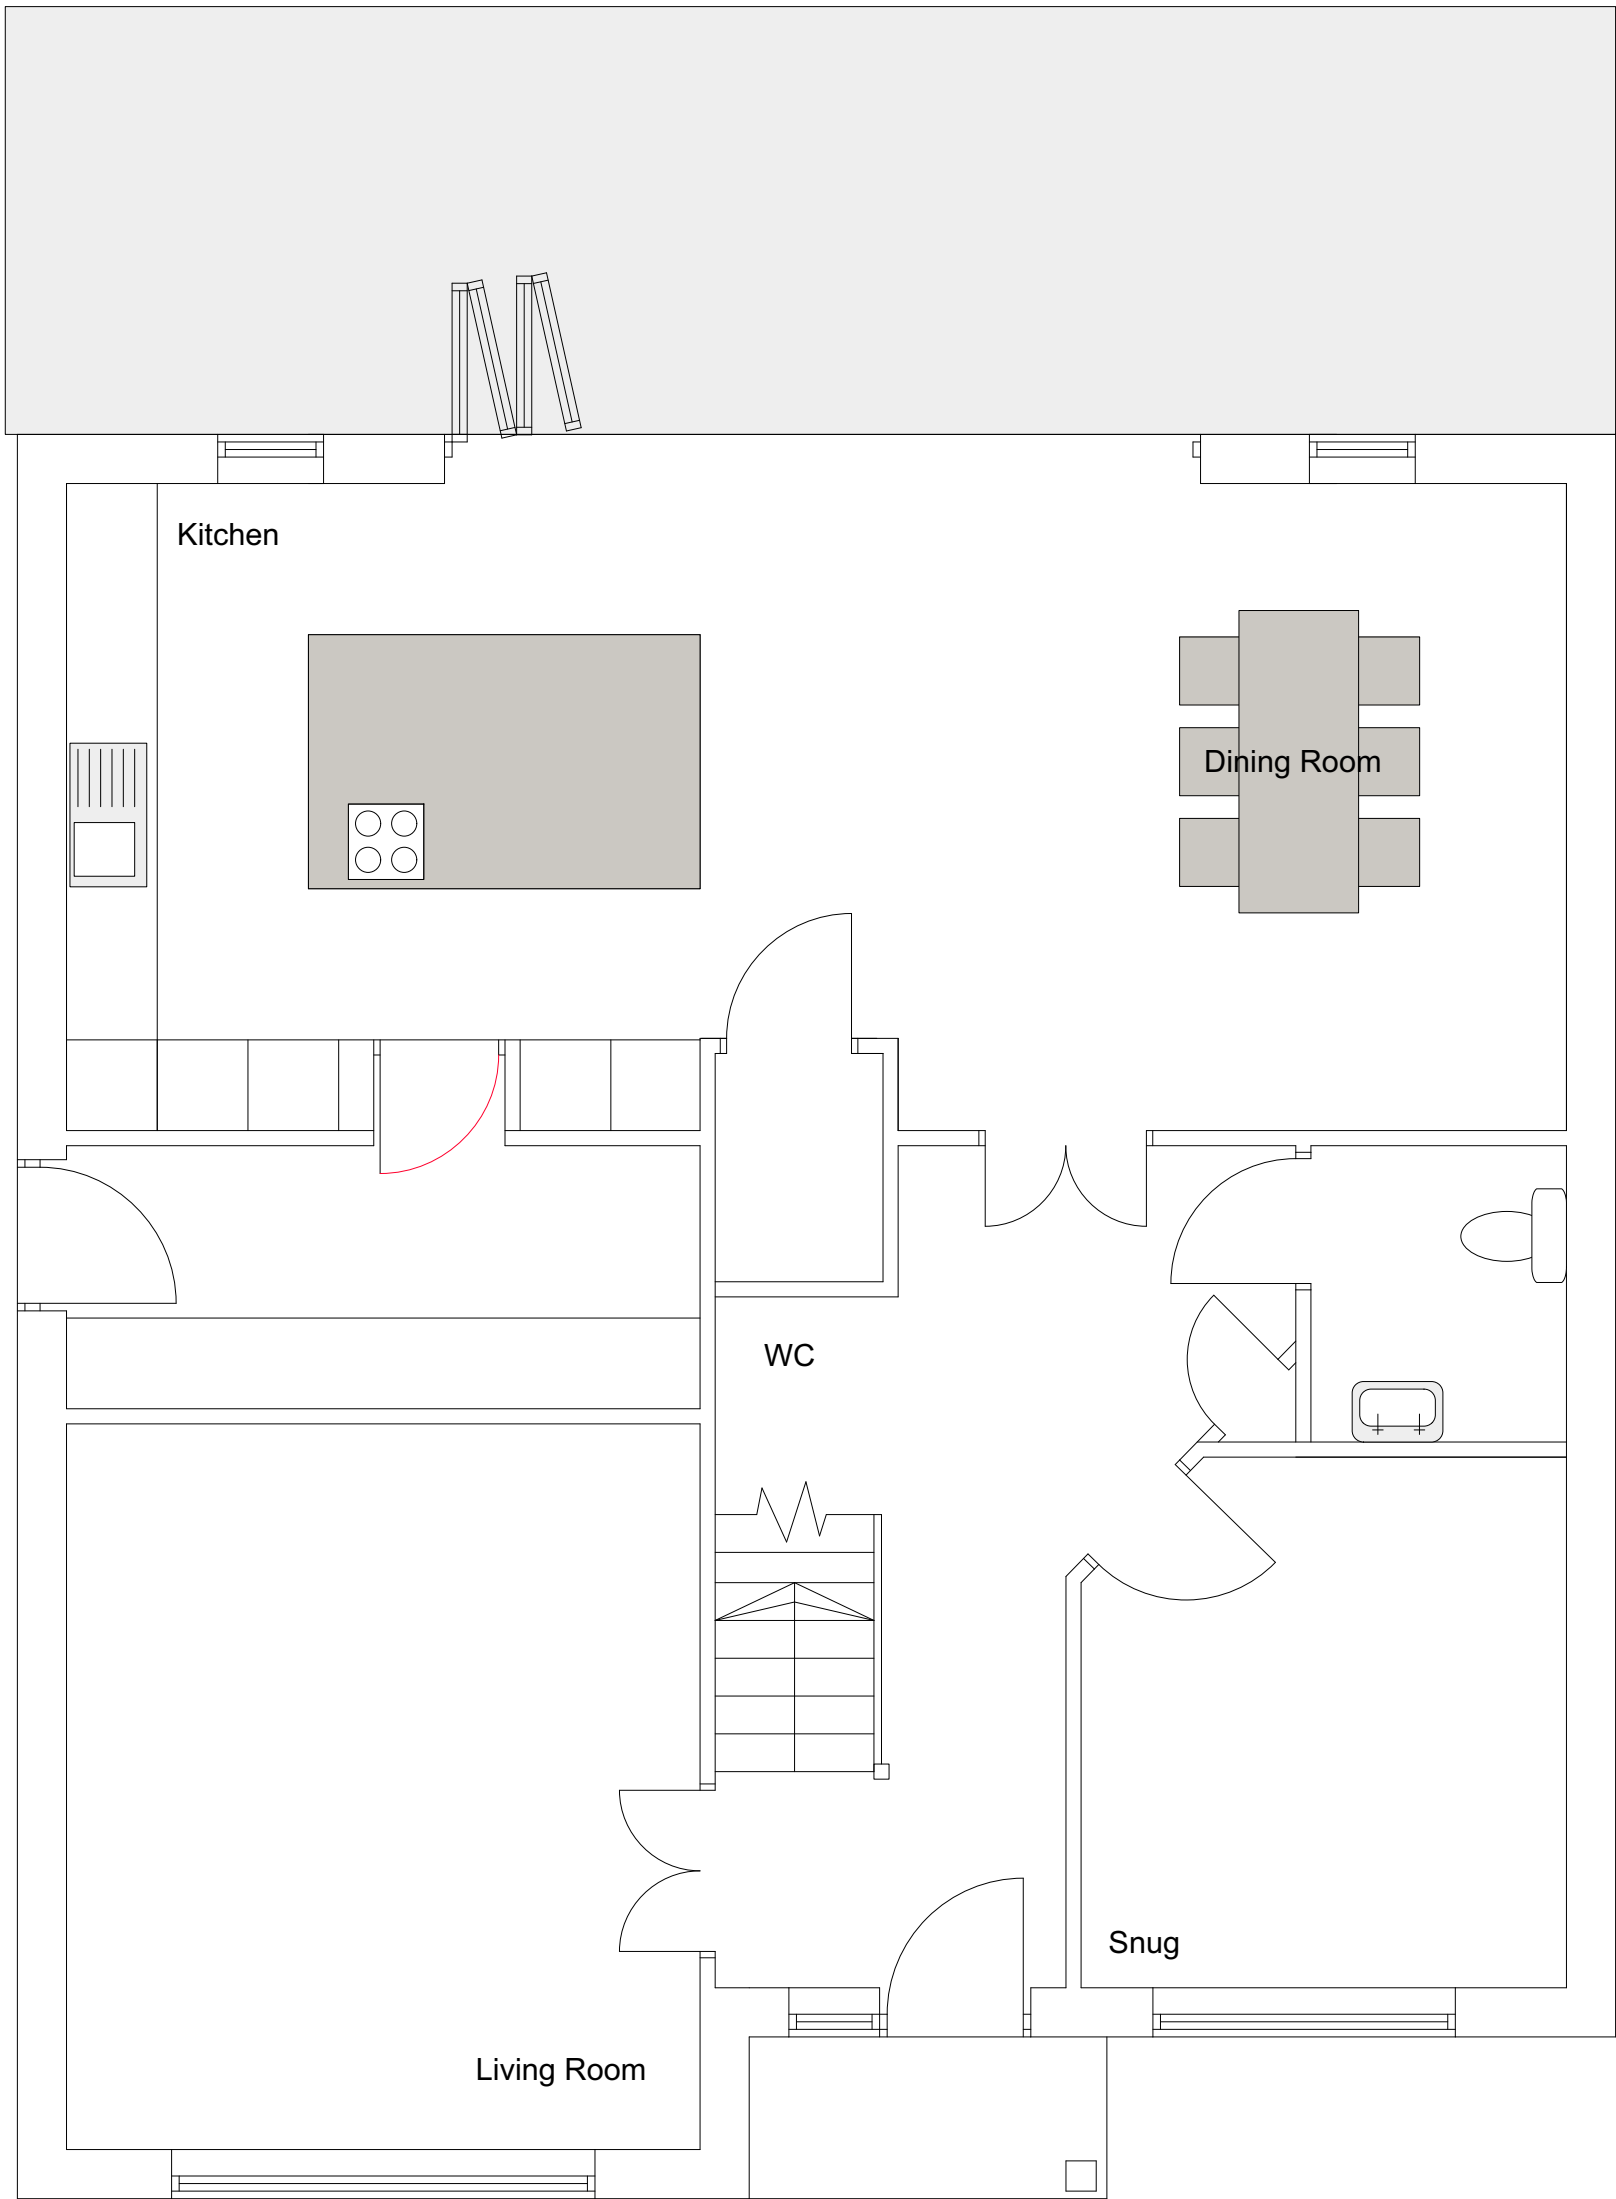


GROUND FLOOR PLAN

 George and Co.

Proposed New Build
Land Off Upper Colliers
Row, Heolgerrig,
Merthyr Tydfil
CF48 1UN

947.01	Proposed Floor Plan		
sketch	1:50@A3	Jun '23	CG
George + Co Crownford House, Swan Street, Merthyr Tydfil, Mid Glamorgan, Wales, CF47 8EU TEL 07830328652 hello@georgeandco.studio			
DO NOT SCALE THIS DRAWING		©George and Co.	

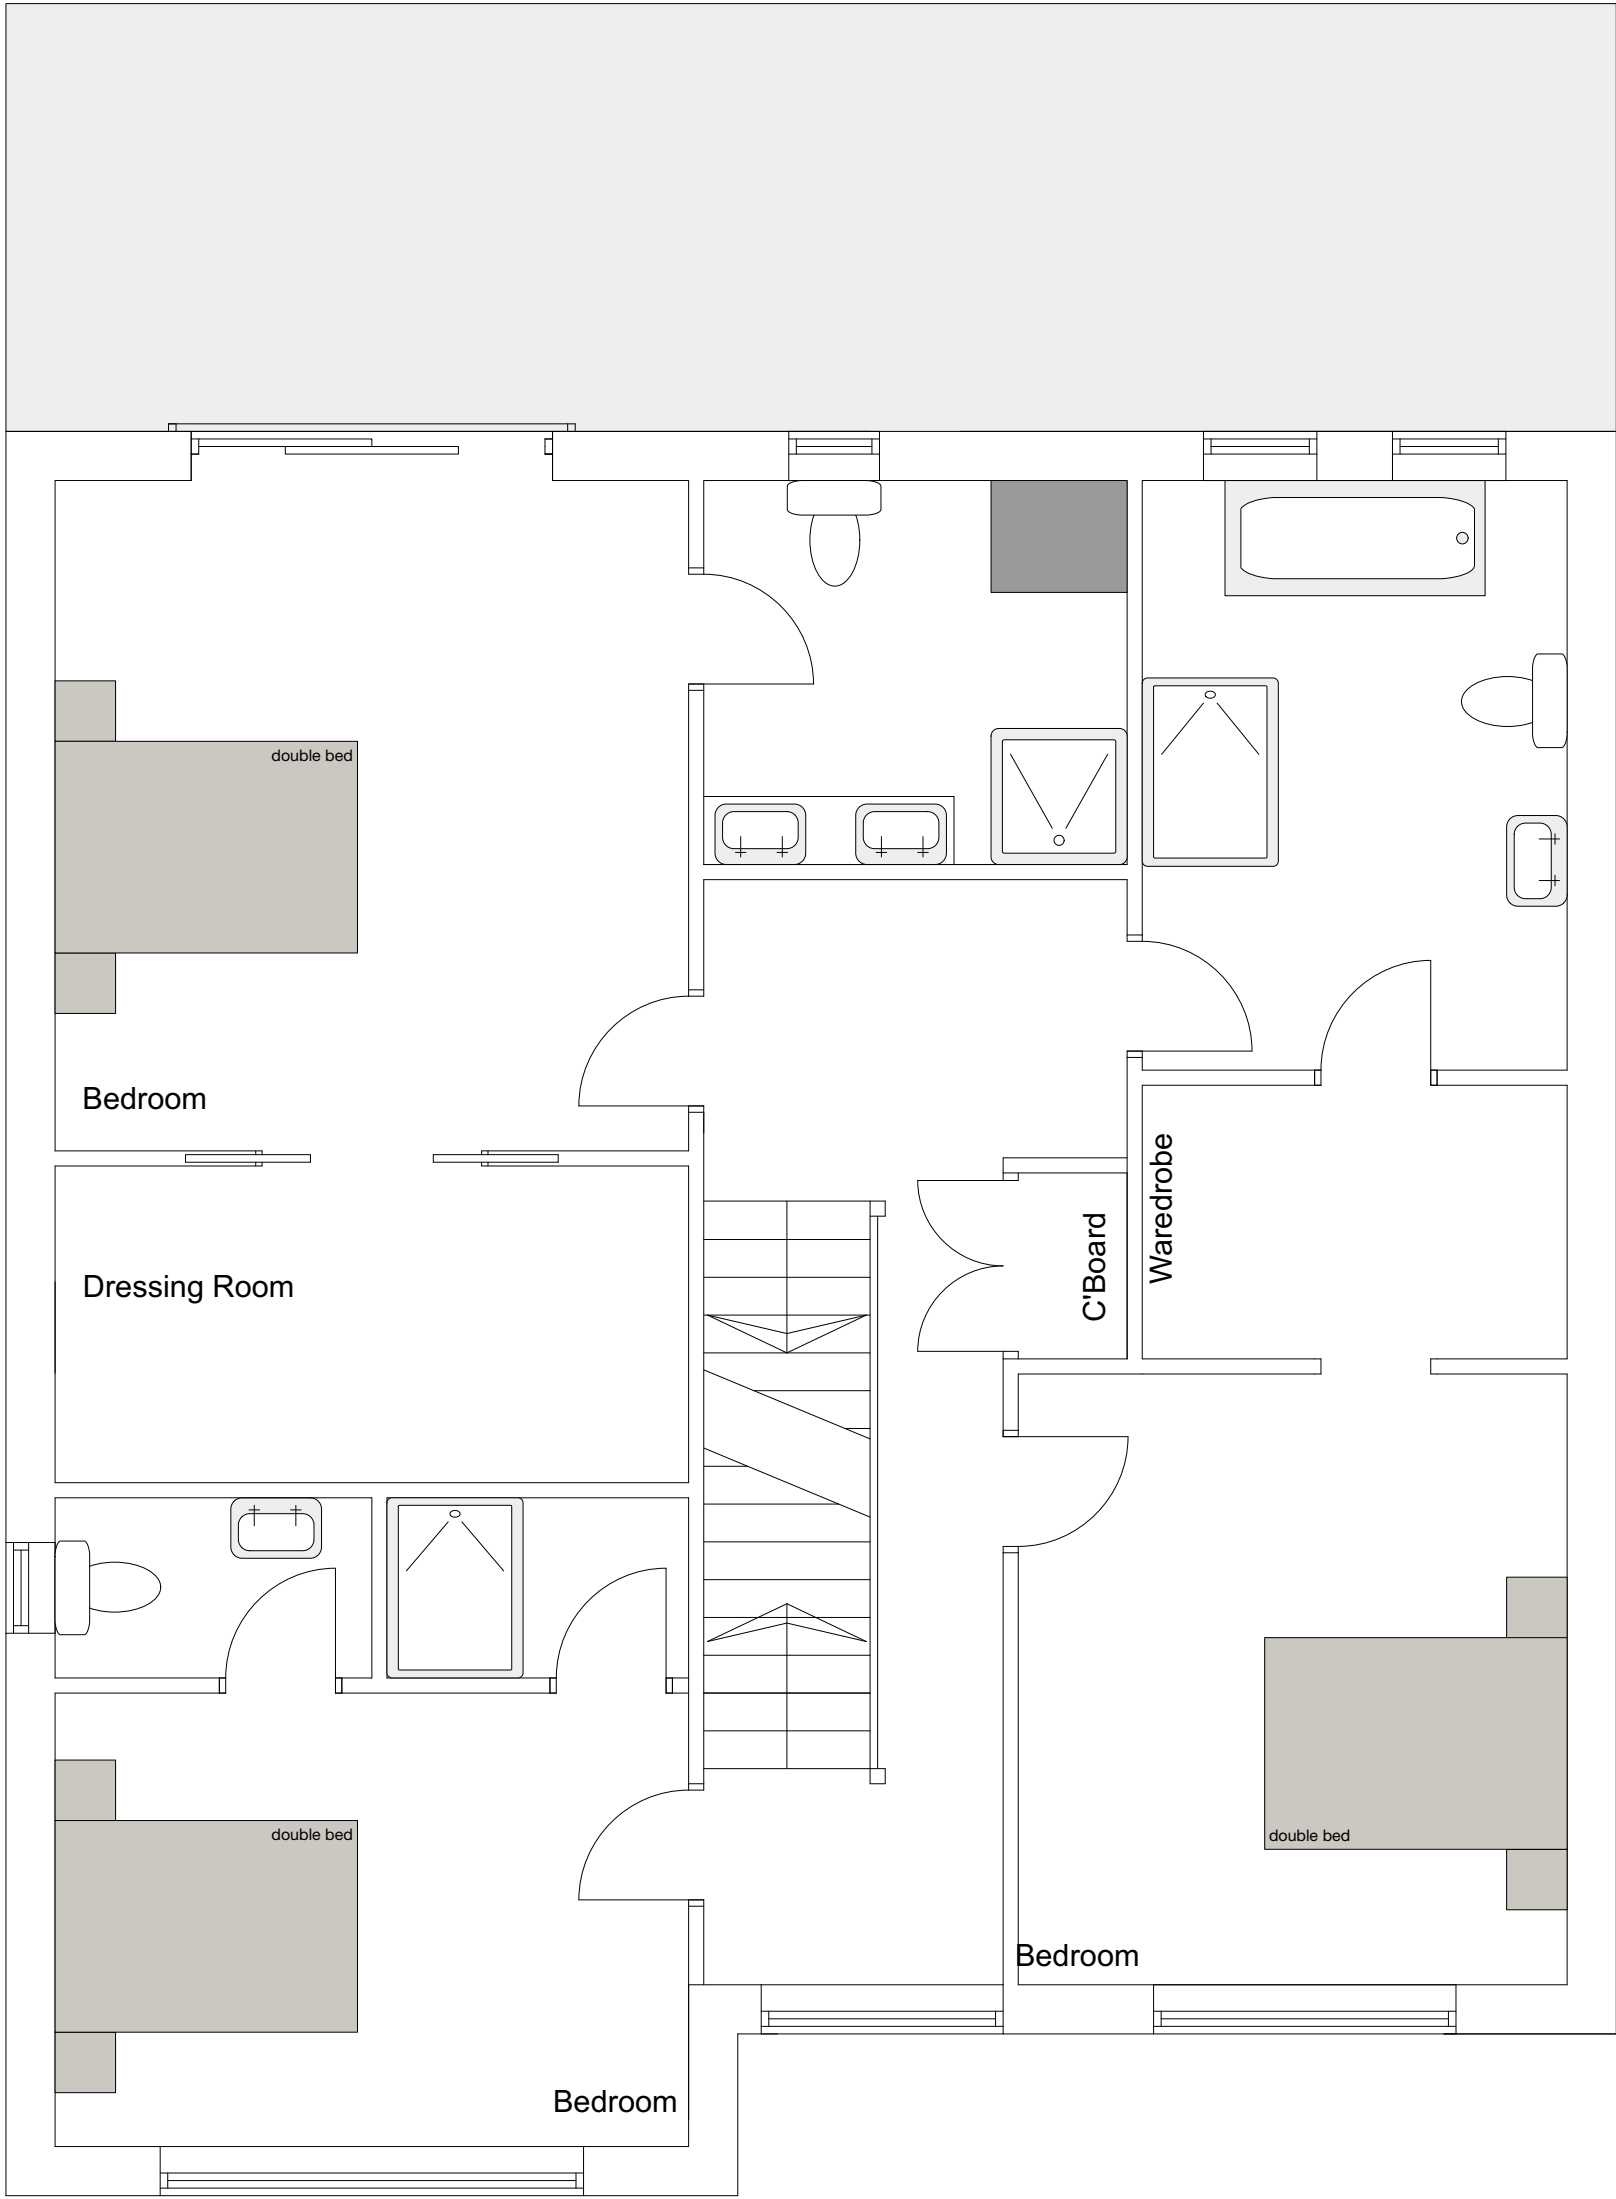


FIRST FLOOR PLAN

 George and Co.

Proposed New Build
Land Off Upper Colliers
Row, Heolgerrig,
Merthyr Tydfil
CF48 1UN

947.02	Proposed Floor Plan		
sketch	1:50@A3	Jun '23	CG
George + Co Crownford House, Swan Street, Merthyr Tydfil, Mid Glamorgan, Wales, CF47 8EU TEL 07830328652 hello@georgeandco.studio			
DO NOT SCALE THIS DRAWING		©George and Co.	

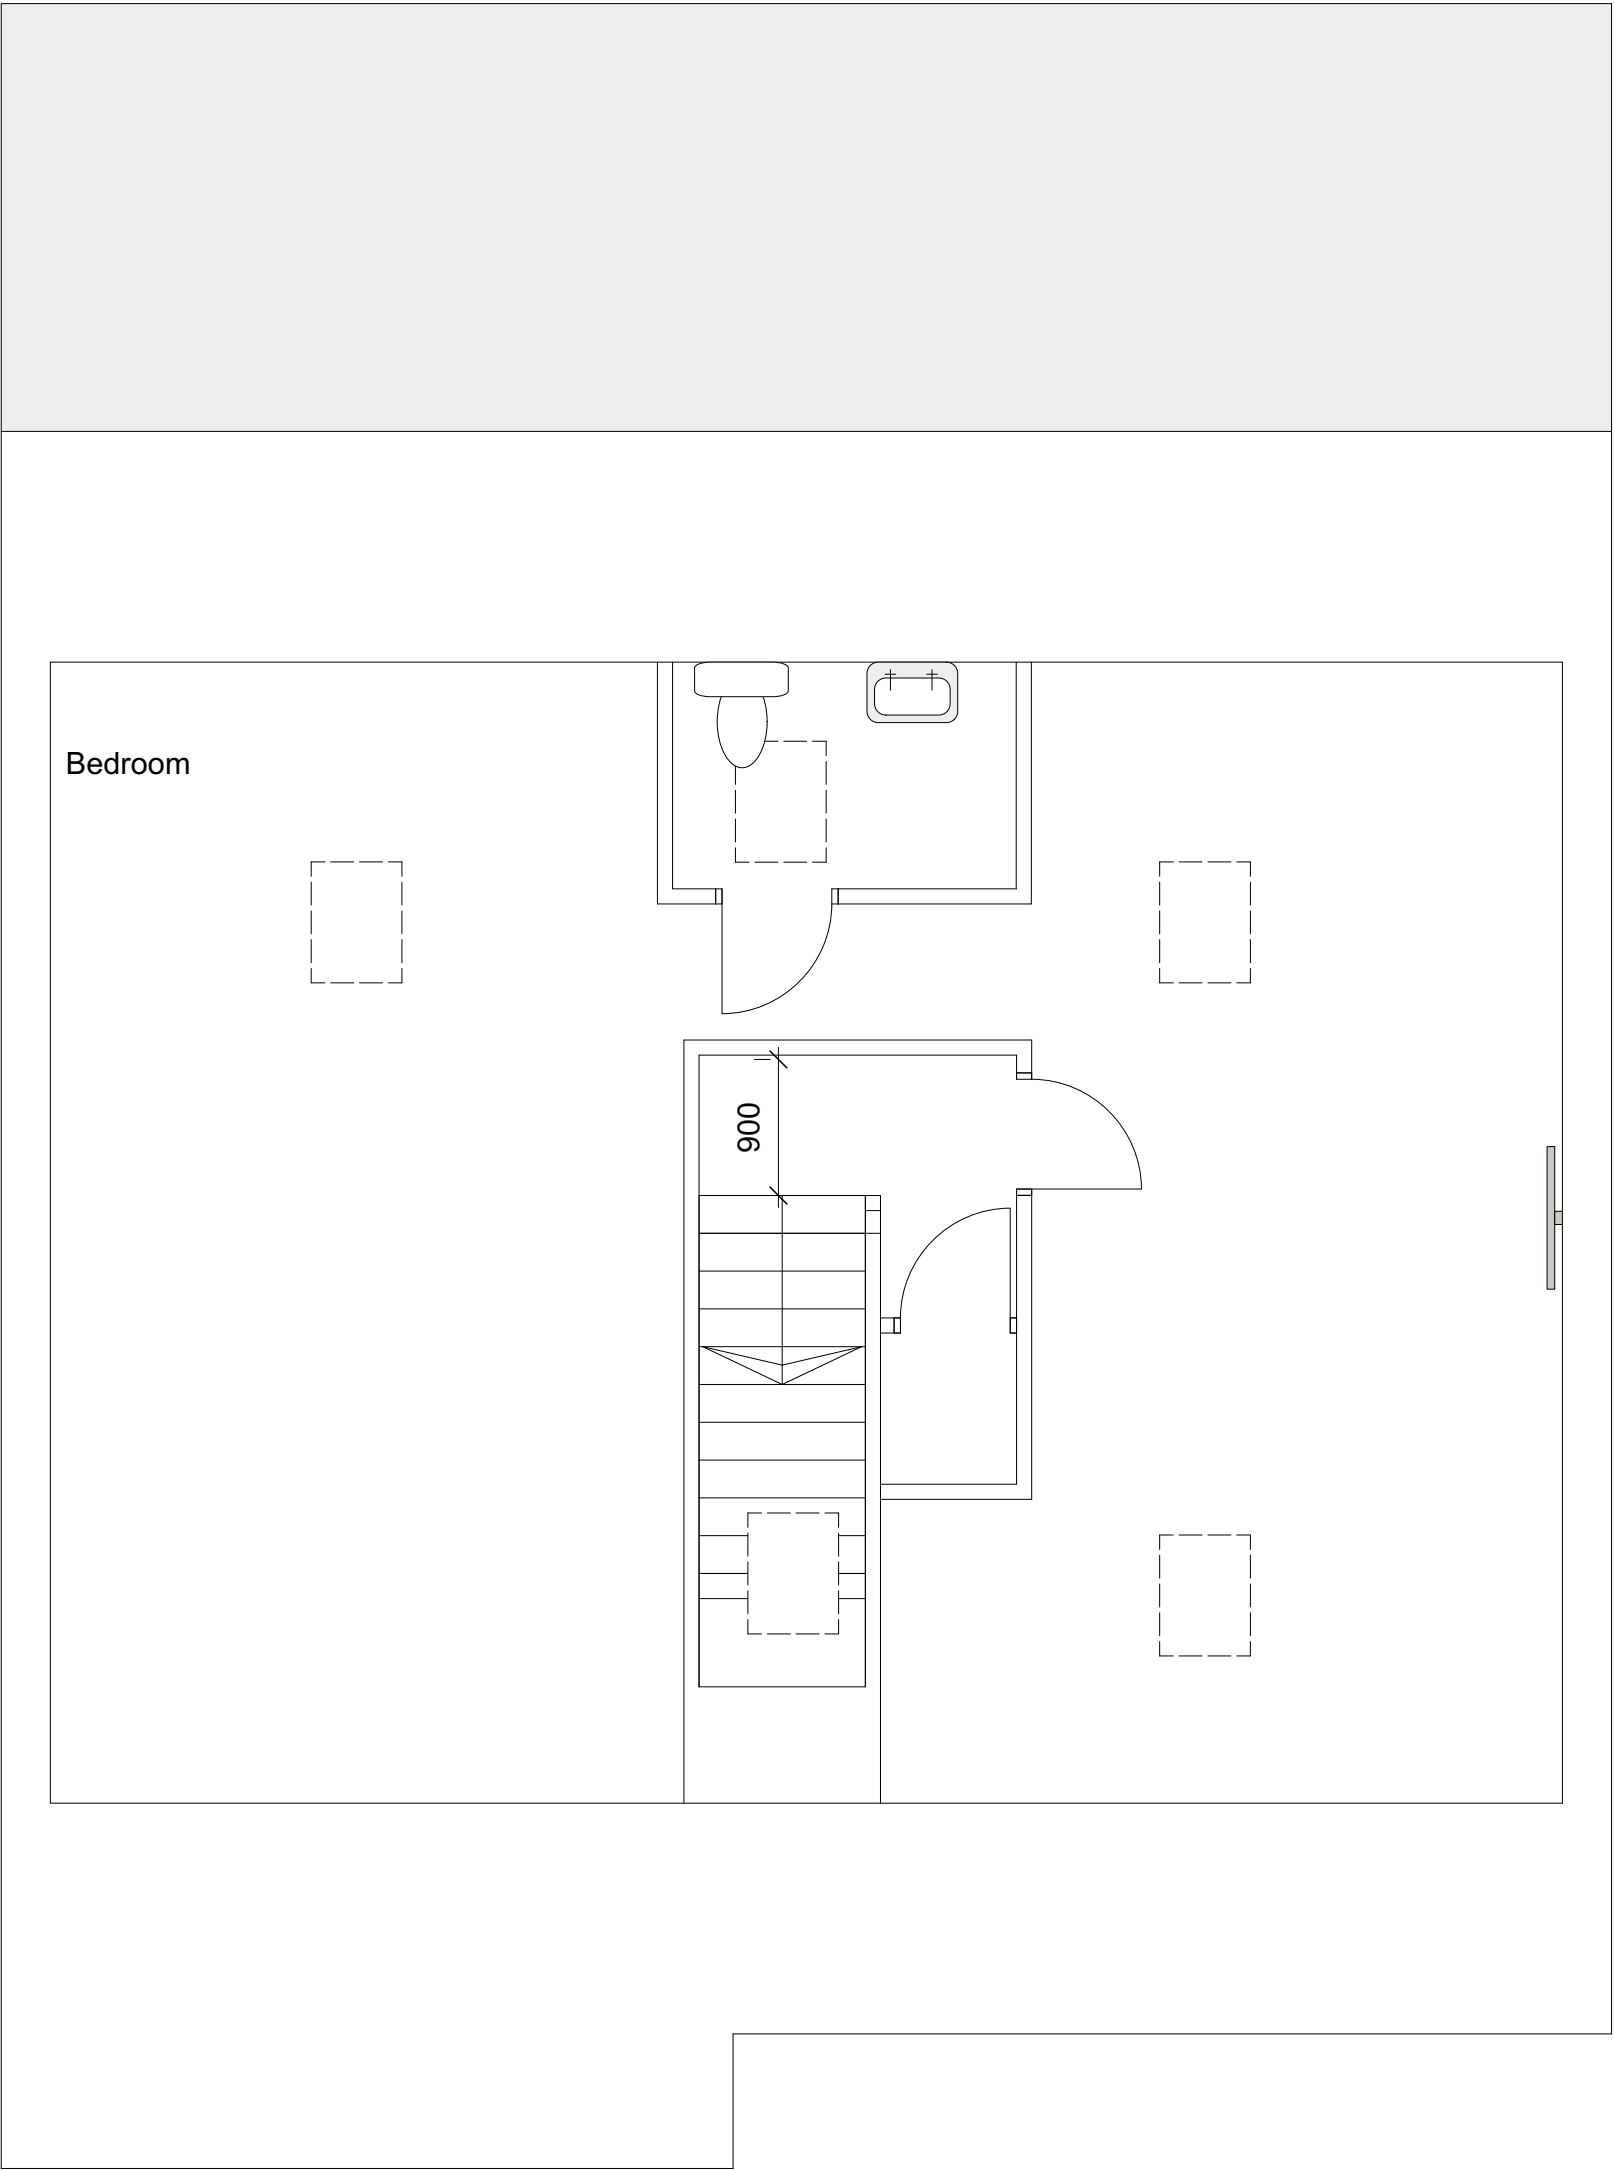


SECOND FLOOR PLAN

 George and Co.

Proposed New Build
Land Off Upper Colliers
Row, Heolgerrig,
Merthyr Tydfil
CF48 1UN

947.03		Proposed Floor Plan	
sketch	1:50@A3	Jun '23	CG
George + Co Crownford House, Swan Street, Merthyr Tydfil, Mid Glamorgan, Wales, CF47 8EU TEL 07830328652 hello@georgeandco.studio			
DO NOT SCALE THIS DRAWING		©George and Co.	

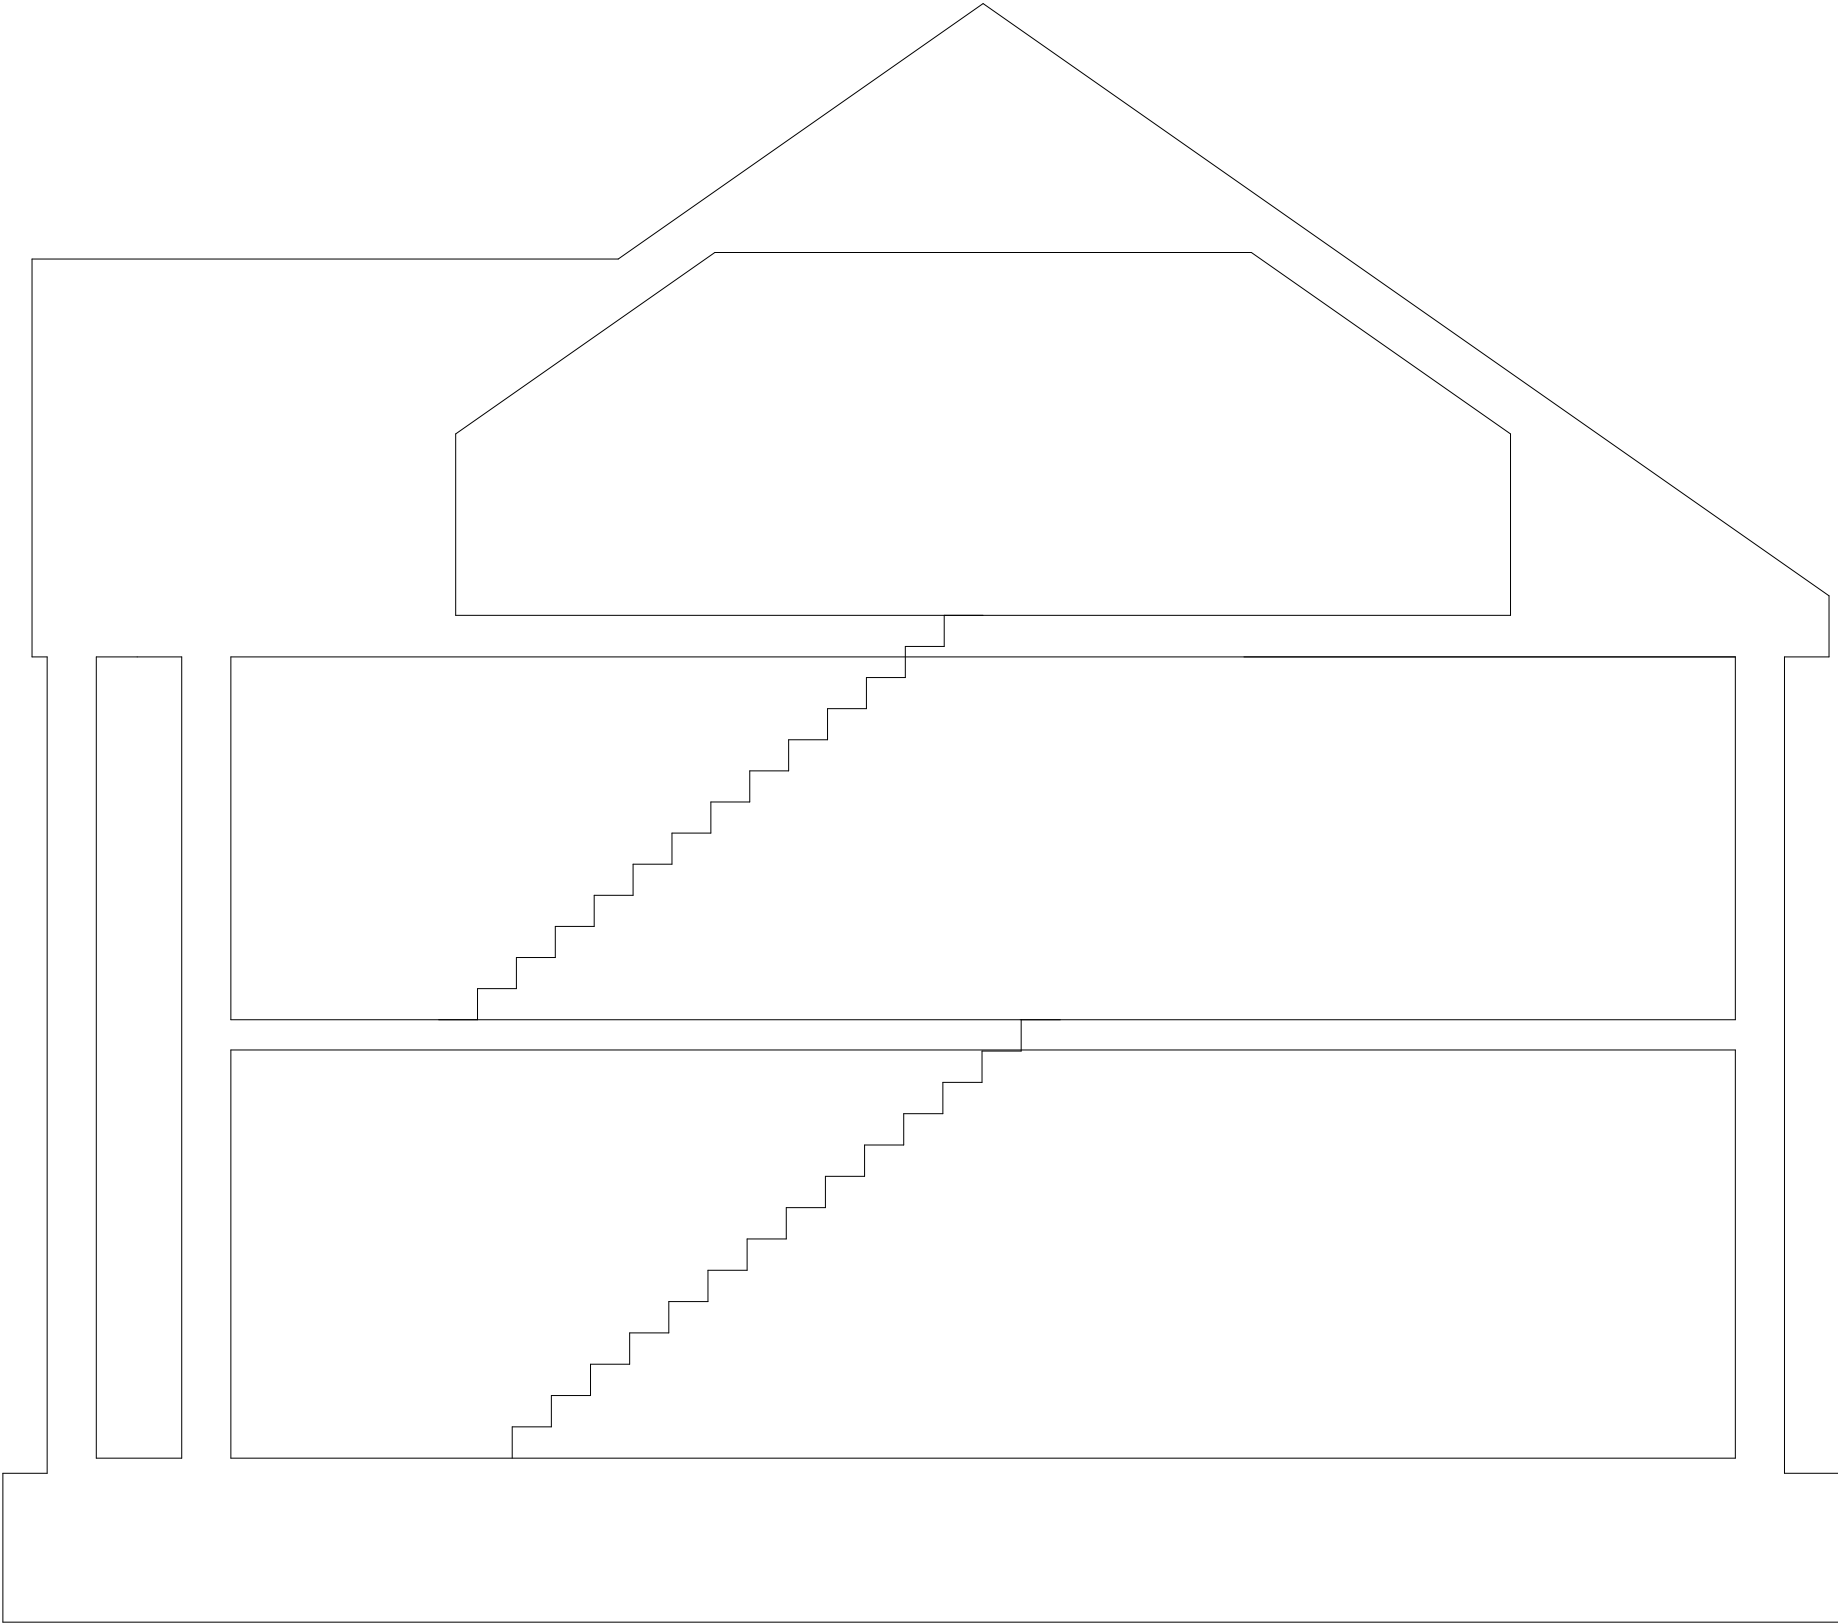

SECTION



ELEVATION



George and Co.

Proposed New Build
Land Off Upper Colliers
Row, Heolgerrig,
Merthyr Tydfil
CF48 1UN

947.05		Proposed Elevation	
sketch	1:50@A3	Jun '23	CG
George + Co Crownford House, Swan Street, Merthyr Tydfil, Mid Glamorgan, Wales, CF47 8EU TEL 07830328652 hello@georgeandco.studio			
DO NOT SCALE THIS DRAWING		©George and Co.	



ELEVATION


 George and Co.

Proposed New Build
Land Off Upper Colliers
Row, Heolgerrig,
Merthyr Tydfil
CF48 1UN

947.06		Proposed Elevation	
sketch	1:50@A3	Jun '23	CG
George + Co Crownford House, Swan Street, Merthyr Tydfil, Mid Glamorgan, Wales, CF47 8EU TEL 07830328652 hello@georgeandco.studio			
DO NOT SCALE THIS DRAWING		©George and Co.	



Vivara Pro WoodStone
House Sparrow Nest Box

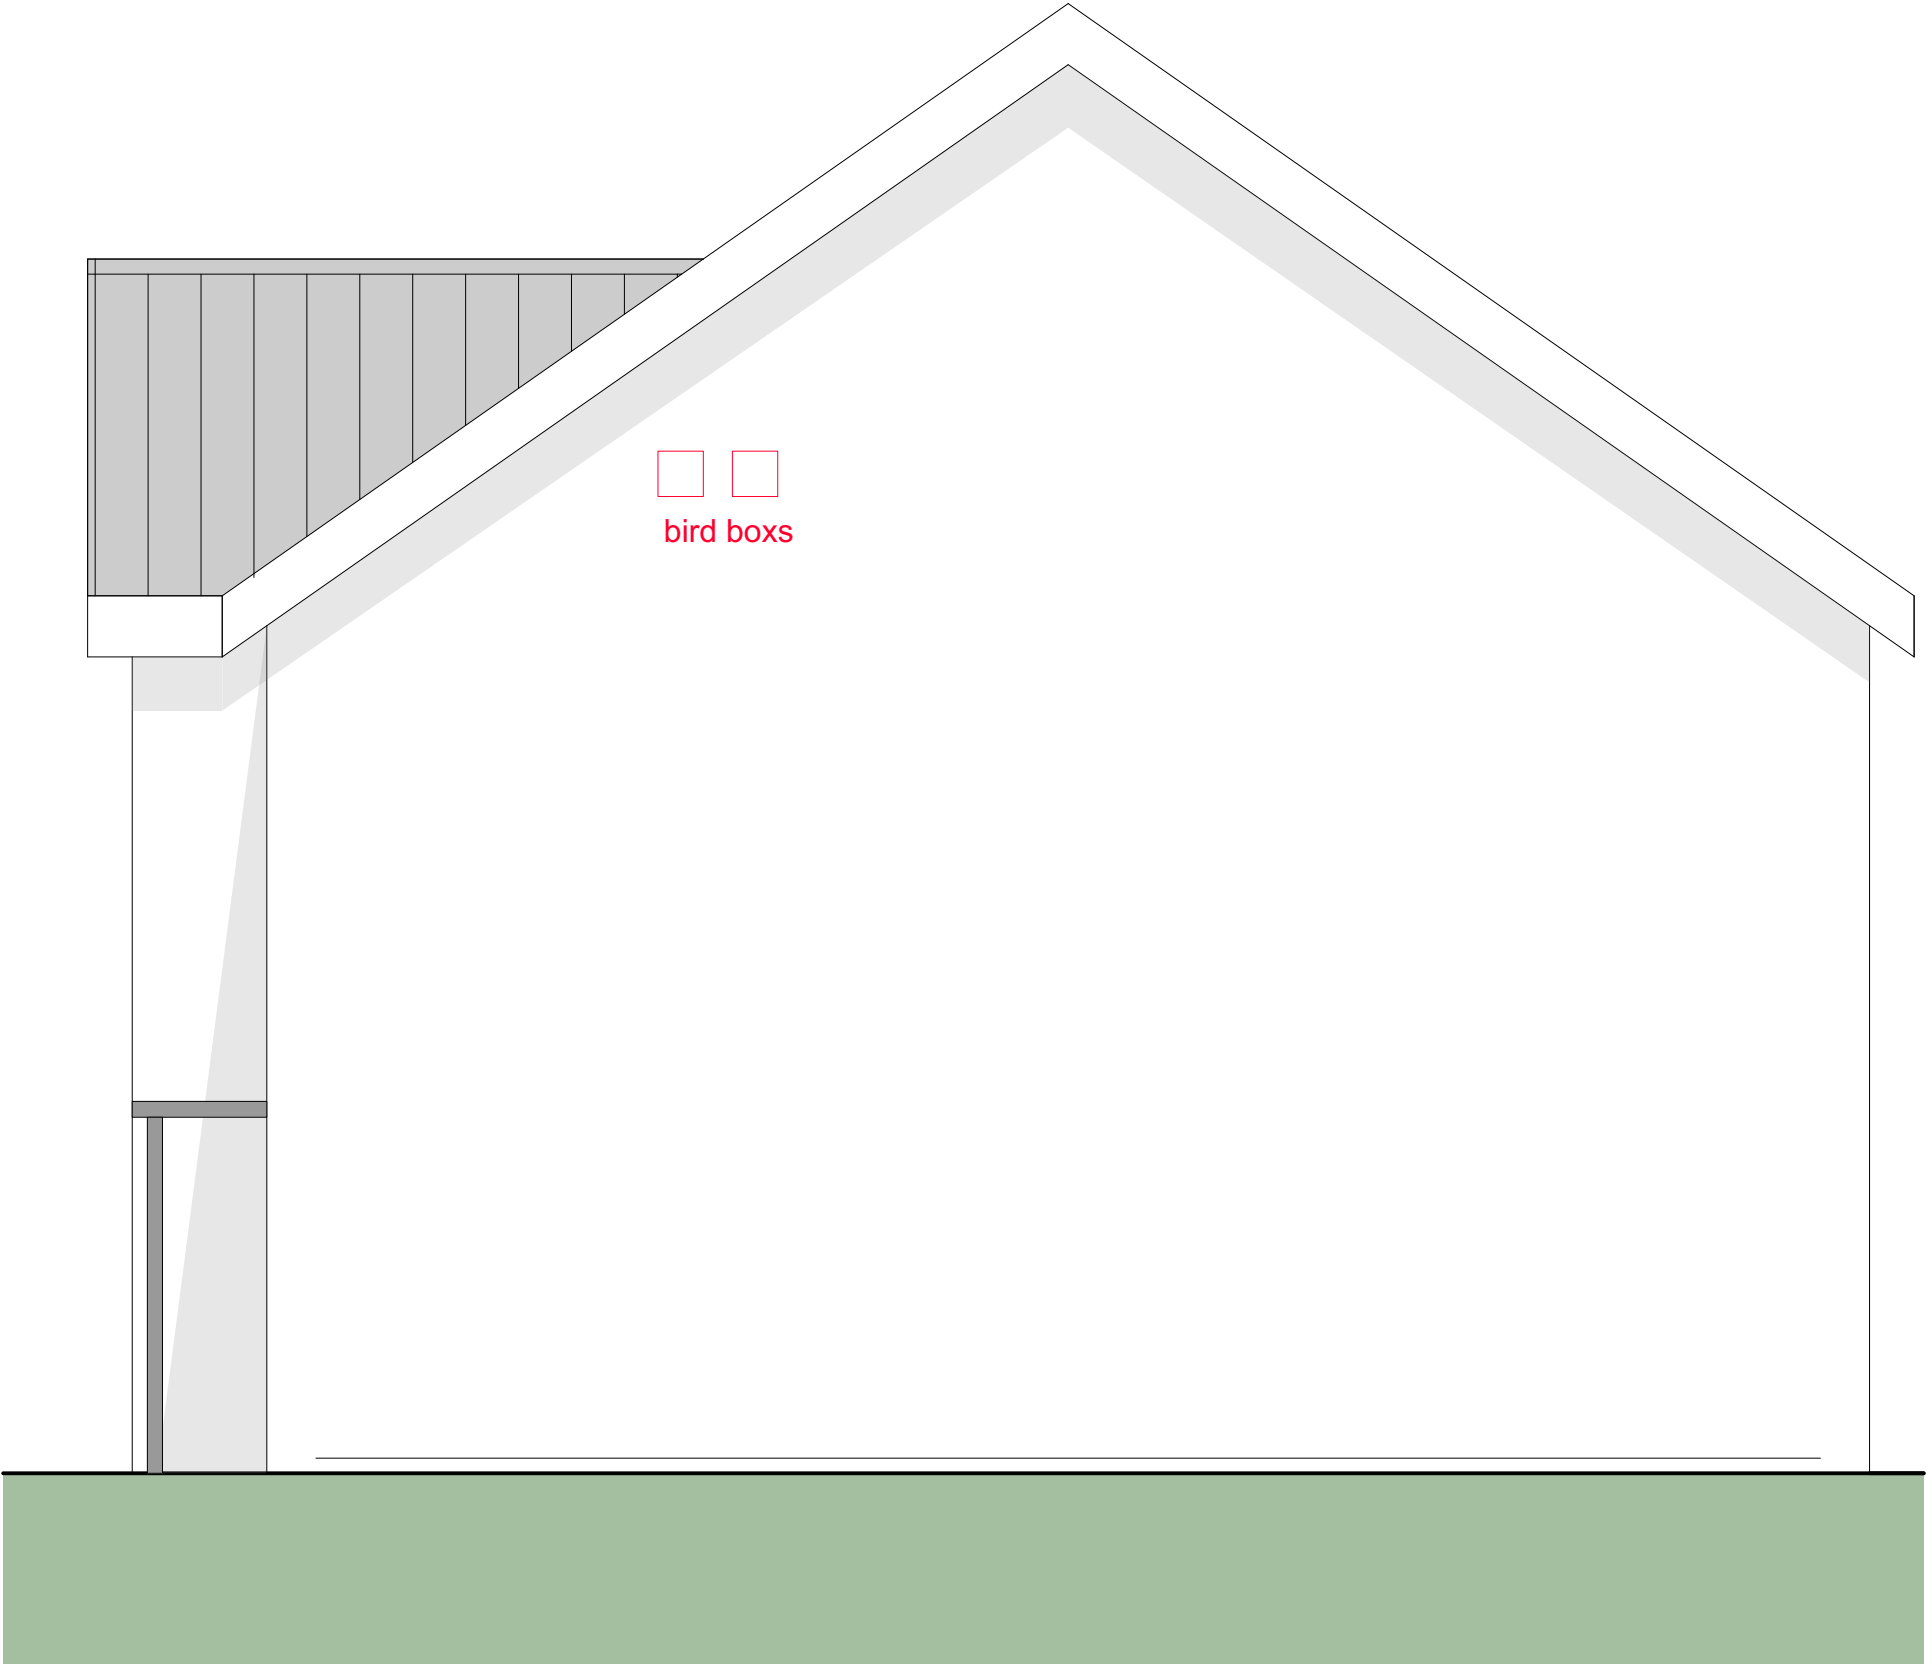



ELEVATION

 George and Co.

Proposed New Build
Land Off Upper Colliers
Row, Heolgerrig,
Merthyr Tydfil
CF48 1UN

947.07		Proposed Elevation	
sketch	1:50@A3	Jun '23	CG
George + Co Crownford House, Swan Street, Merthyr Tydfil, Mid Glamorgan, Wales, CF47 8EU TEL 07830328652 hello@georgeandco.studio			
DO NOT SCALE THIS DRAWING		©George and Co.	

Bat Block

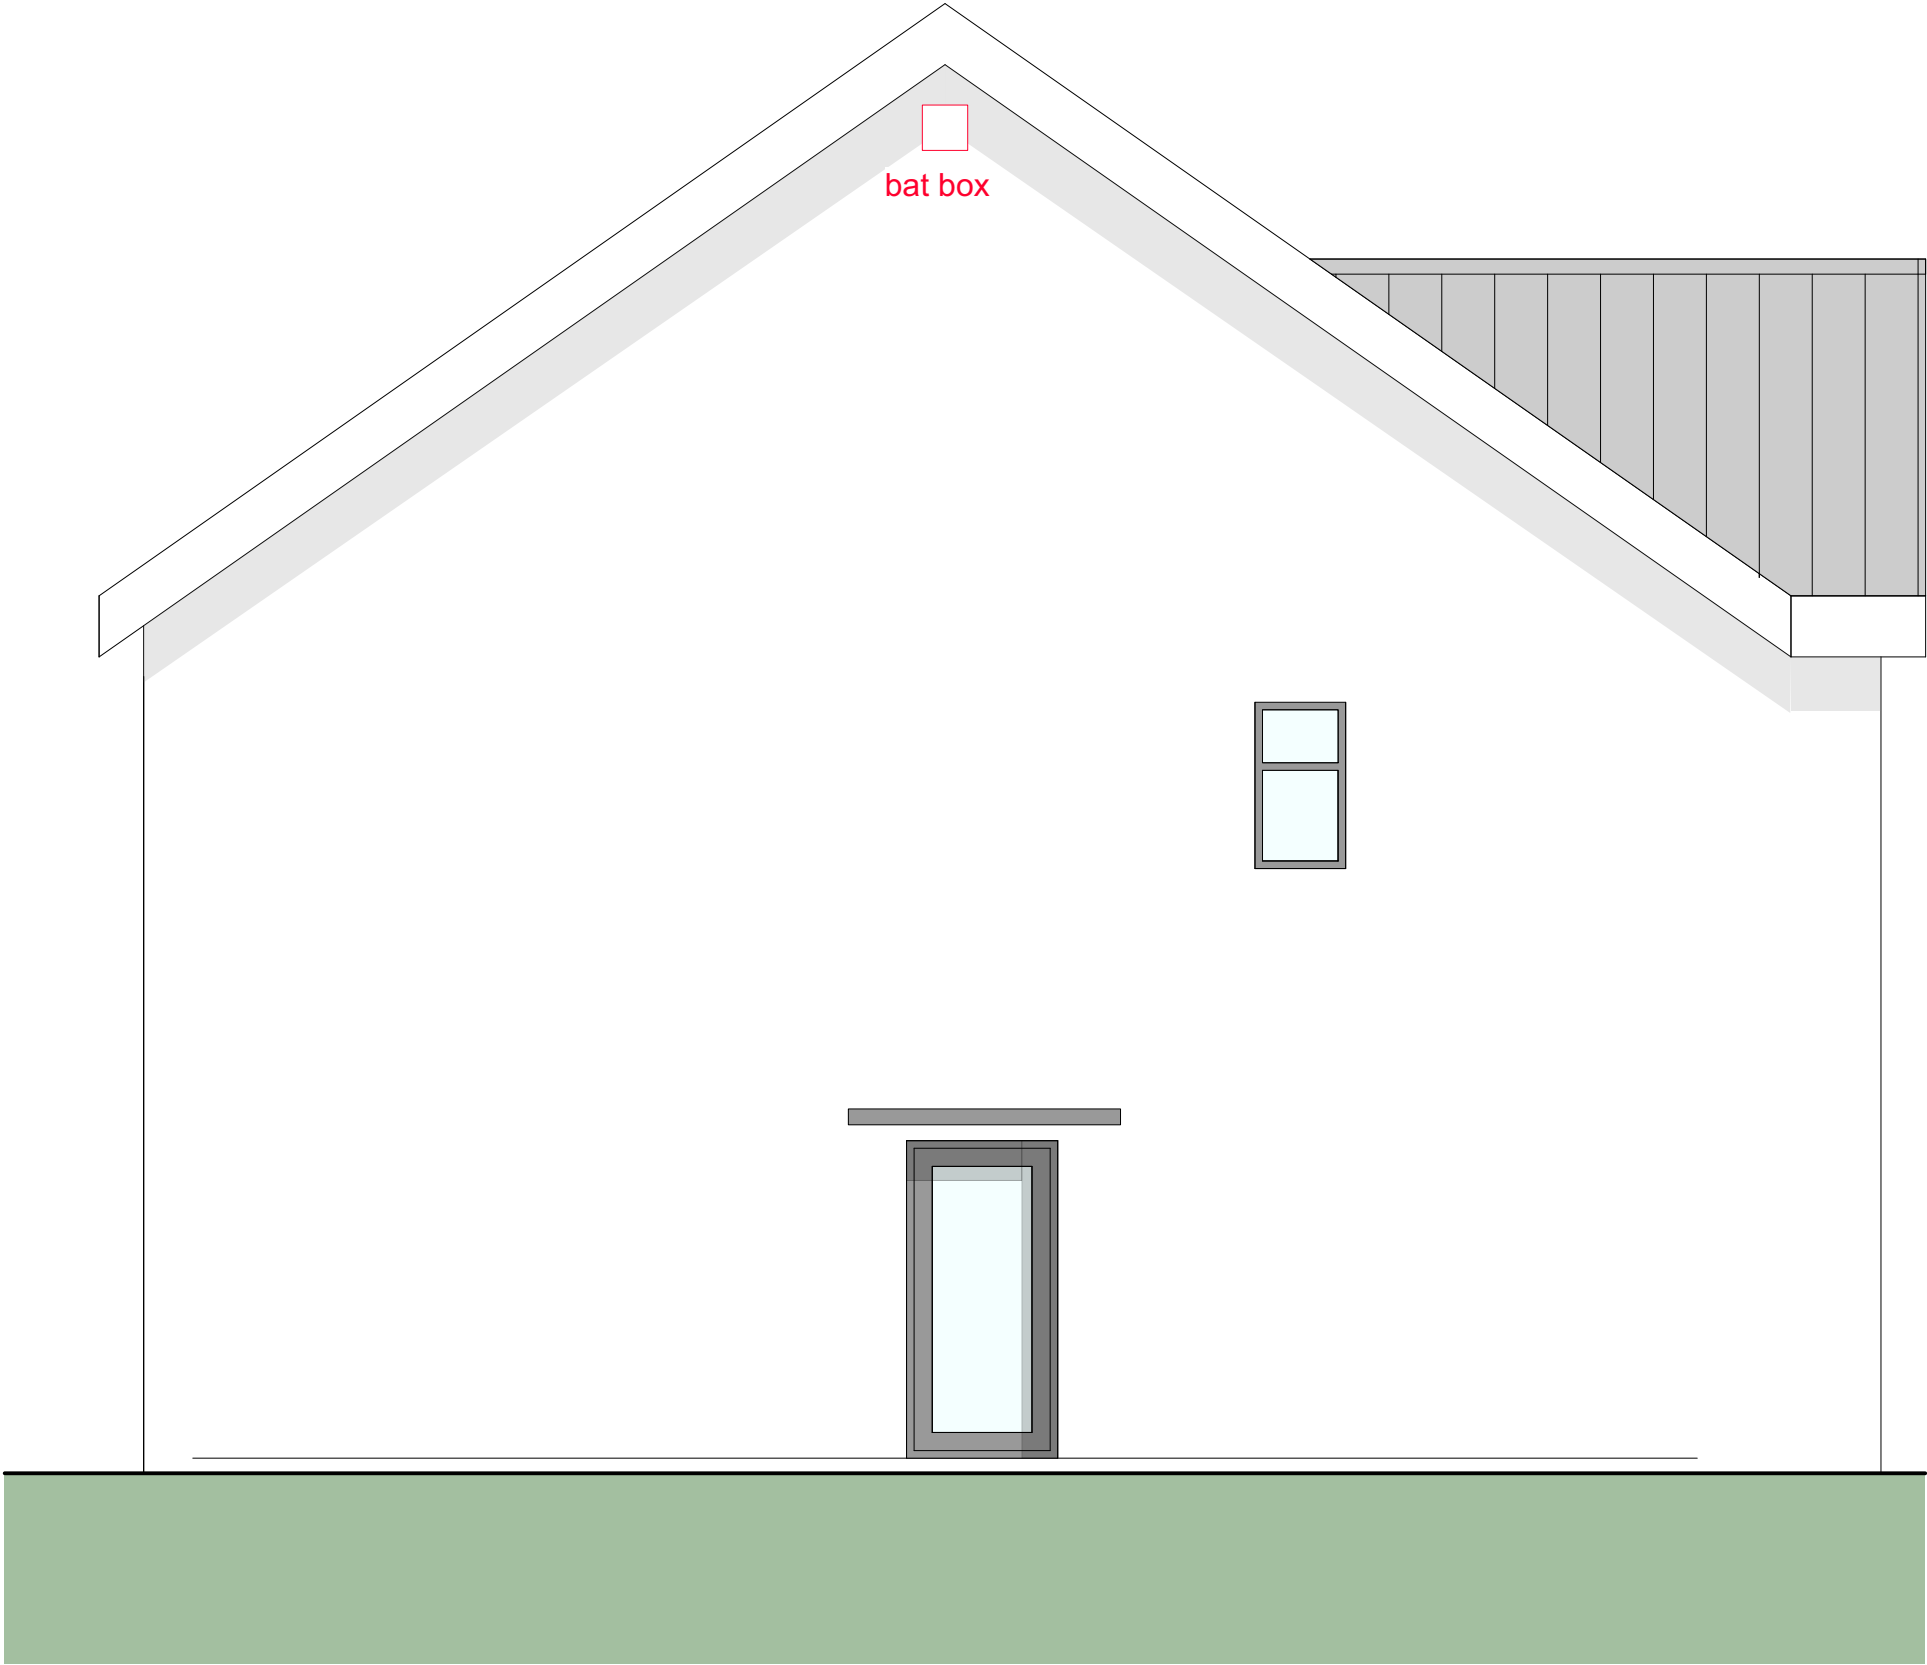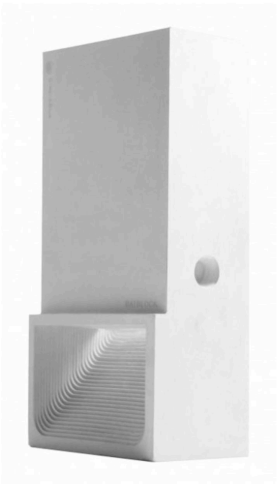


ELEVATION

 George and Co.

Proposed New Build
Land Off Upper Colliers
Row, Heolgerrig,
Merthyr Tydfil
CF48 1UN

947.08		Proposed Elevation	
sketch	1:50@A3	Jun '23	CG
George + Co Crownford House, Swan Street, Merthyr Tydfil, Mid Glamorgan, Wales, CF47 8EU TEL 07830328652 hello@georgeandco.studio			
DO NOT SCALE THIS DRAWING		©George and Co.	


©George and Co.

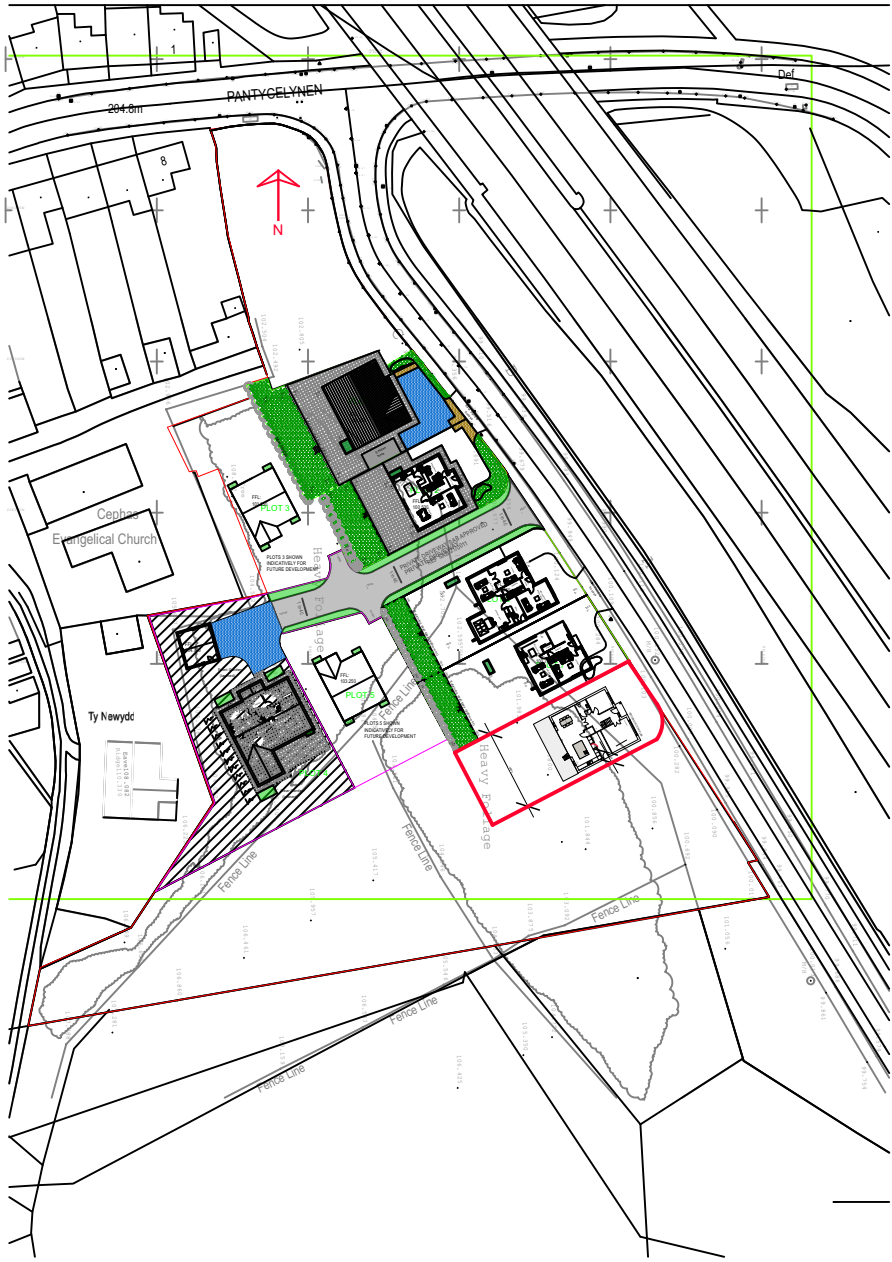

947.10	OS MAP	
sketch	:1250@A3	Jun '23 CG
George + Co Crownford House, Swan Street, Merthyr Tydfil, Mid Glamorgan, Wales, CF47 8EU TEL 07830328652 hello@georgeandco.studio		
DO NOT SCALE THIS DRAWING		©George and Co.

 George and Co.

Proposed New Build
Land Off Upper Colliers
Row, Heolgerrig,
Merthyr Tydfil
CF48 1UN

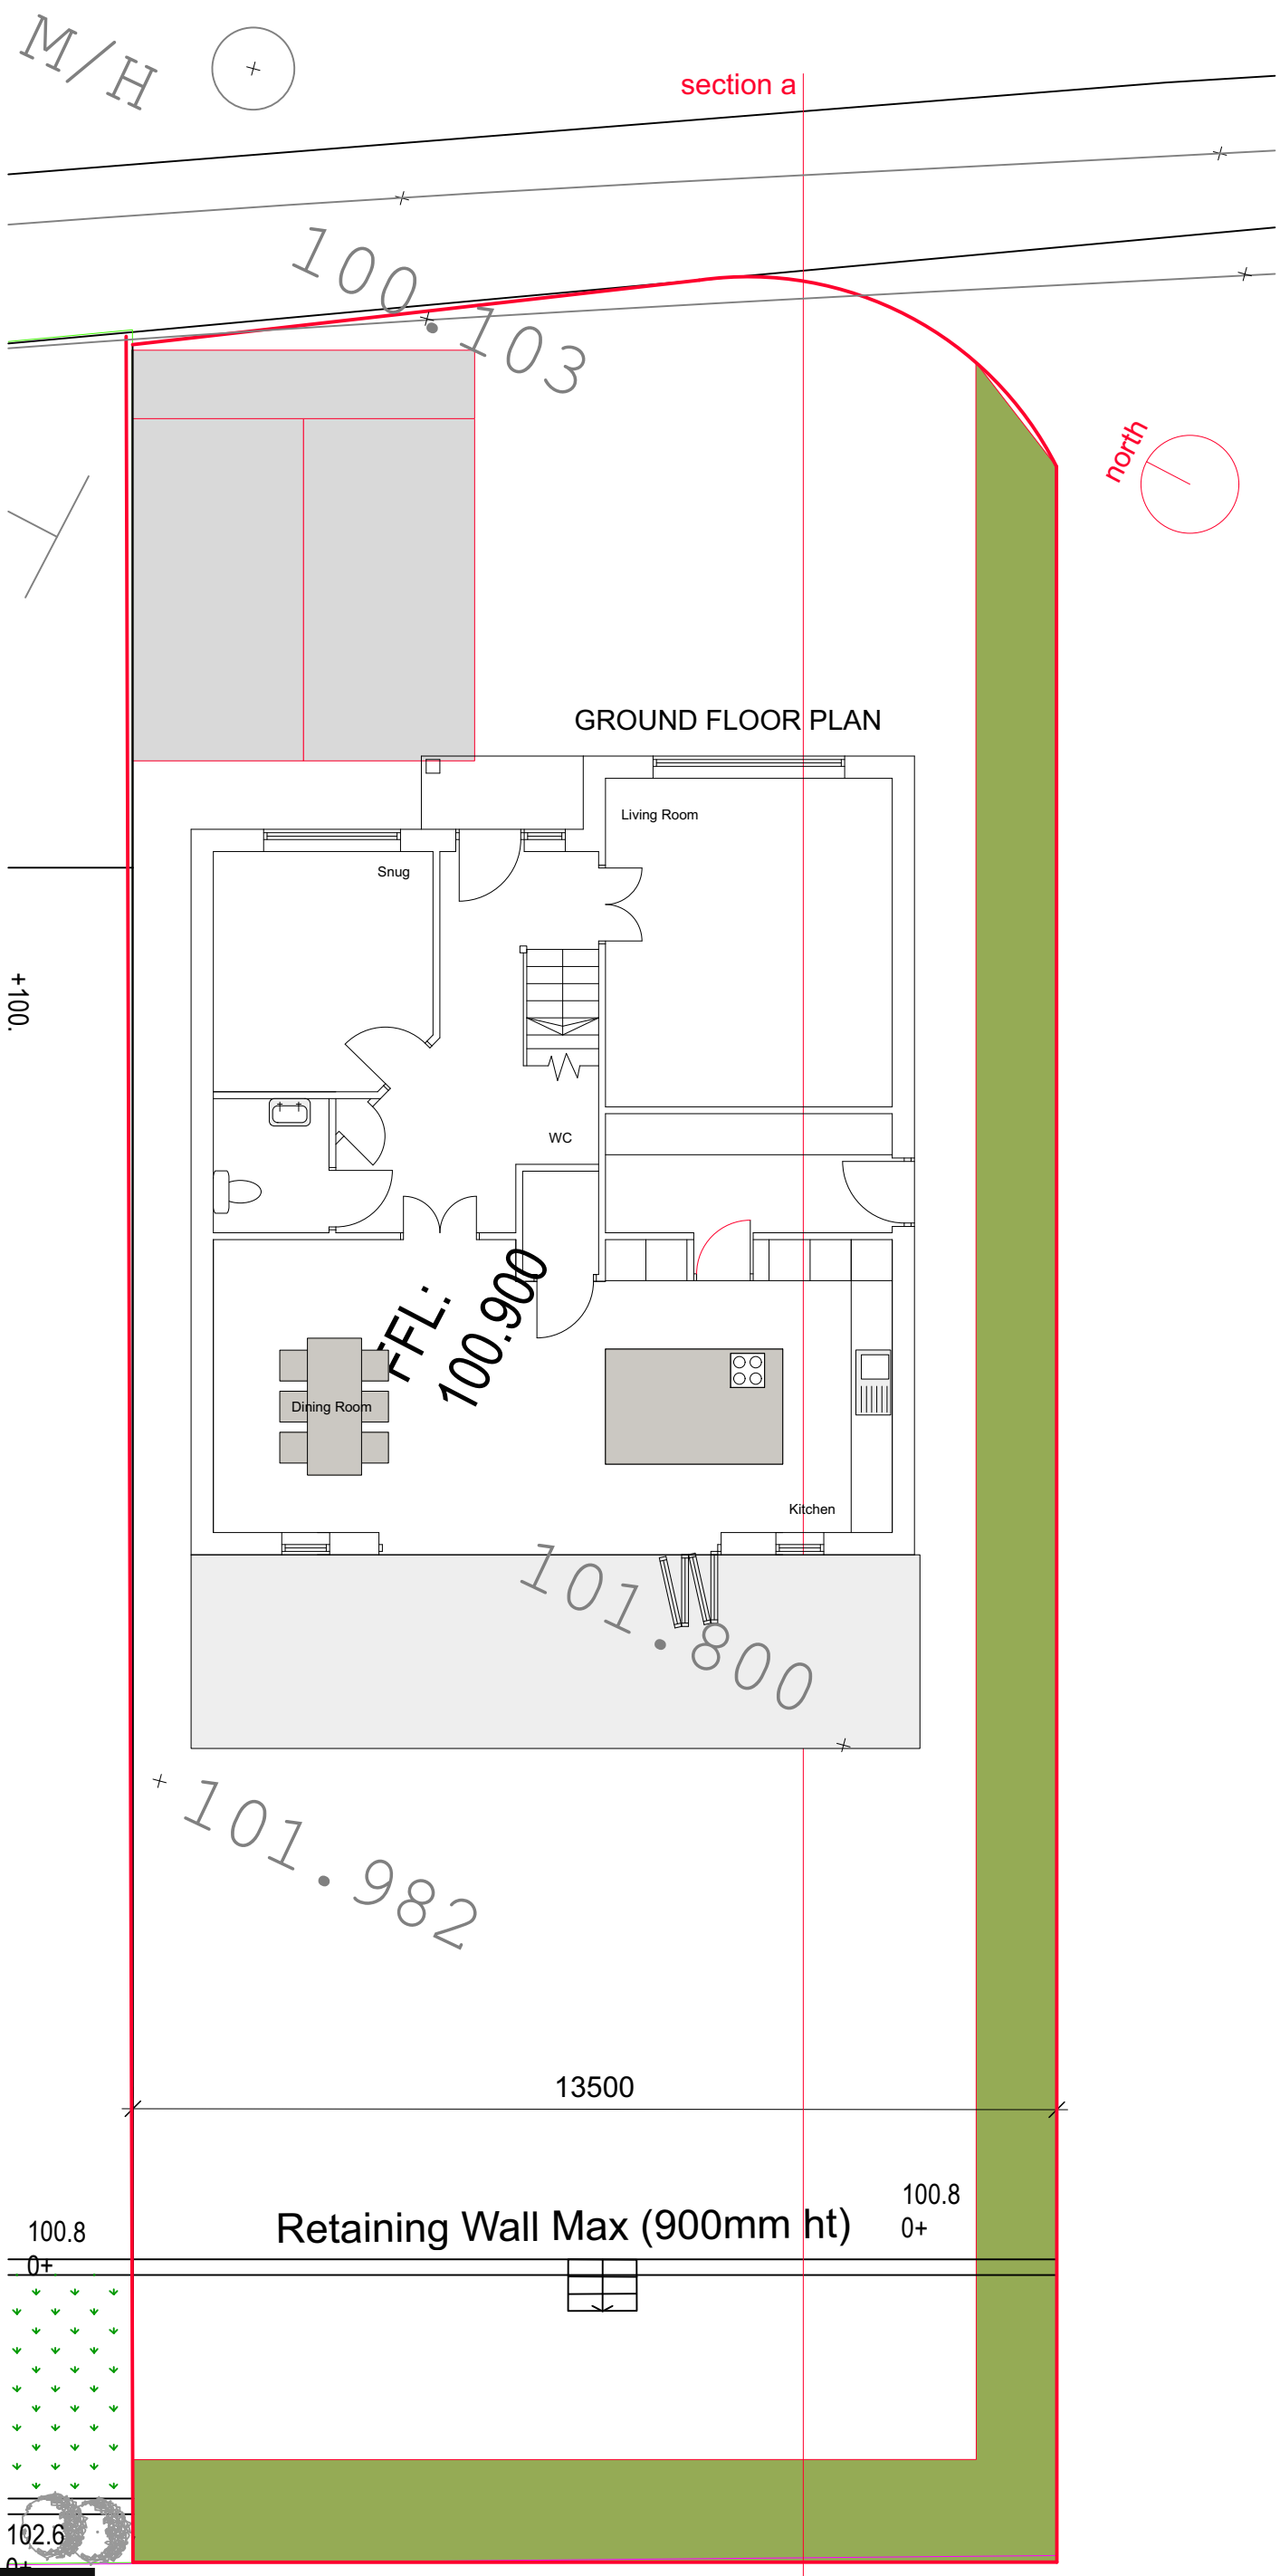

George and Co.


Proposed New Build
Land Off Upper Colliers
Row, Heolgerrig,
Merthyr Tydfil
CF48 1UN

947.11	SITE PLAN		
sketch	1:100@A3	Jun '23	CG
George + Co Crownford House, Swan Street, Merthyr Tydfil, Mid Glamorgan, Wales, CF47 8EU TEL 07830328652 hello@georgeandco.studio			
DO NOT SCALE THIS DRAWING		©George and Co.	

+102.
60

section a

947.12	SITE SECTION		
sketch	1:100@A3	Jun '23	CG
George + Co Crownford House, Swan Street, Merthyr Tydfil, Mid Glamorgan, Wales, CF47 8EU TEL 07830328652 hello@georgeandco.studio			
DO NOT SCALE THIS DRAWING		©George and Co.	

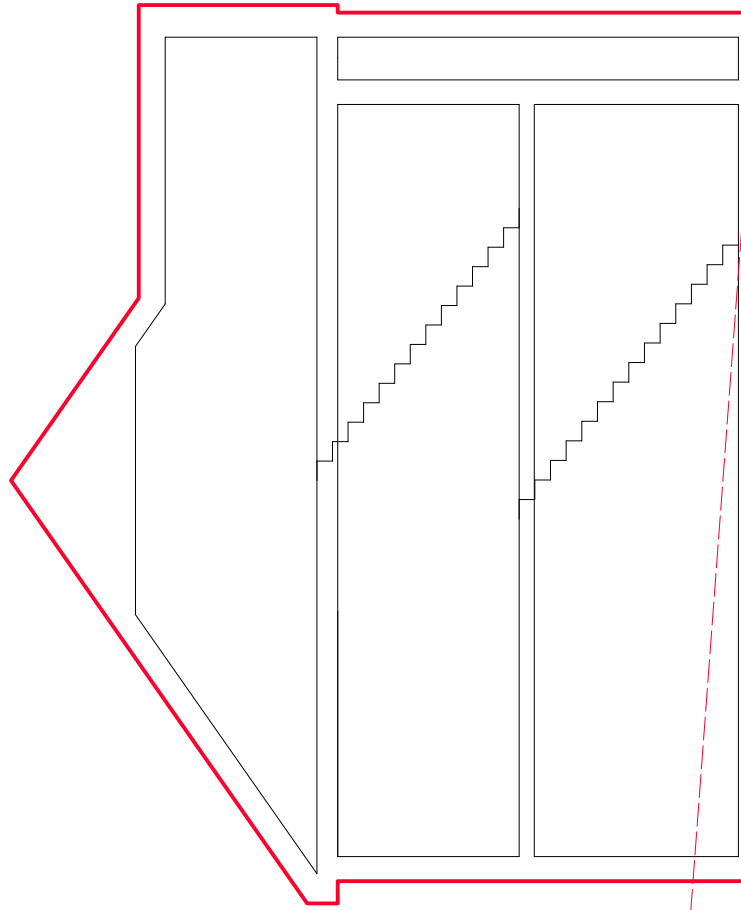

existing level

100.000